| FED. ROAD DIV. No. | STATE | PROJECT No. | FISCAL YEAR | SHEET No. |
|---|---|---|---|---|
| 3 | FLA. | 53010-2511 | | 1 |

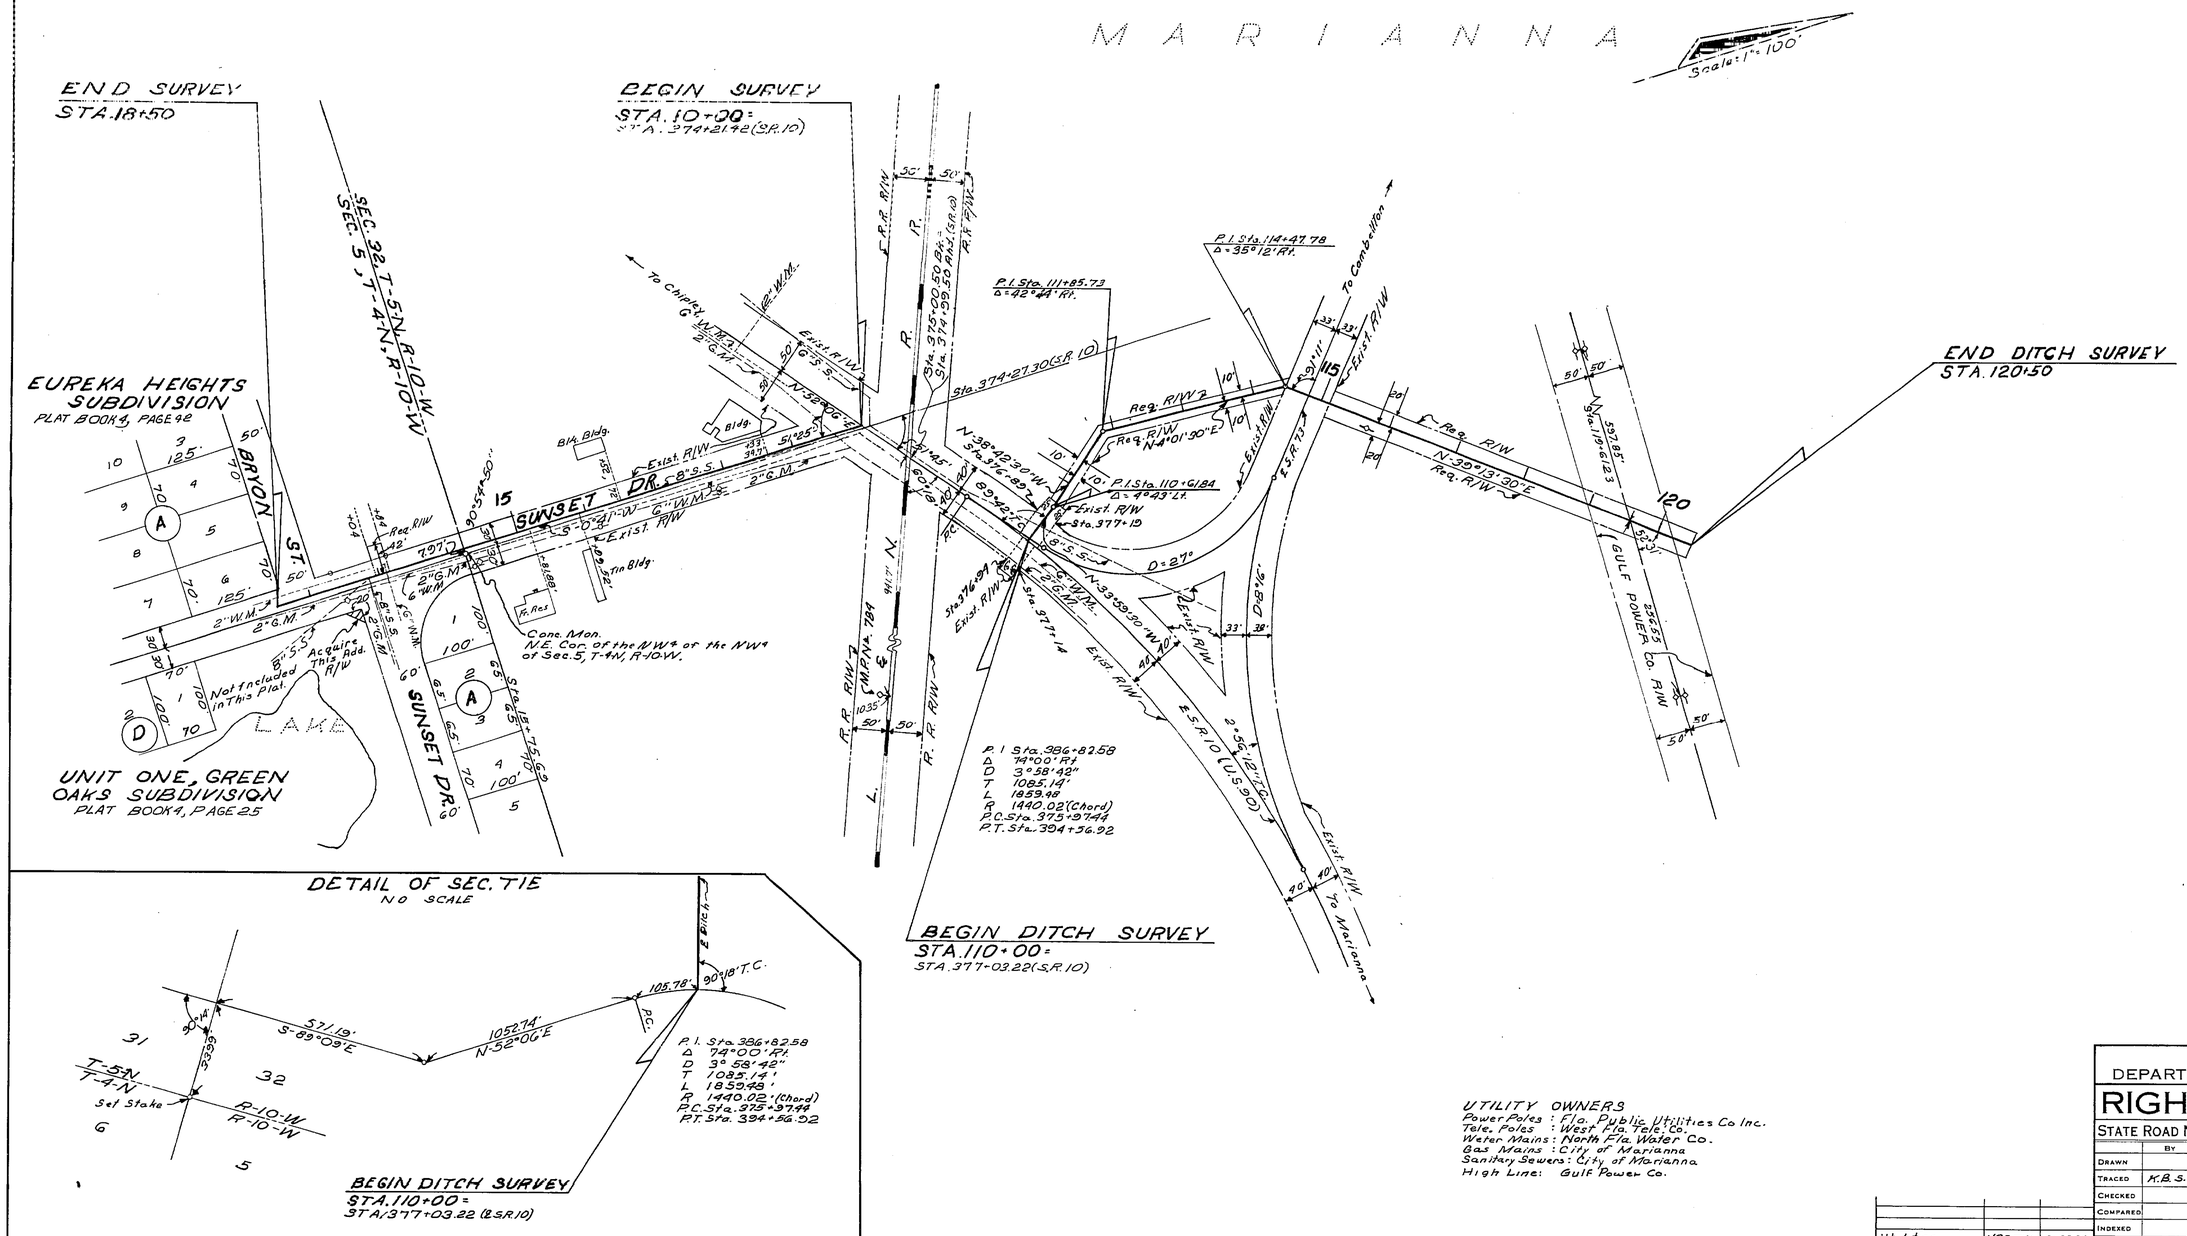


UTILITY OWNERS
Power Poles : Fla. Public Utilities Co Inc.
Tele. Poles : West Fla. Tele. Co.
Water Mains : North Fla. Water Co.
Gas Mains : City of Marianna
Sanitary Sewers : City of Marianna
High Line: Gulf Power Co.

STATE OF FLORIDA
DEPARTMENT OF TRANSPORTATION

# RIGHT OF WAY MAP

STATE ROAD No. JACKSON COUNTY

| | By | Date | Approved By | Date |
|---|---|---|---|---|
| Drawn | | | T. B. Webb | 6-8-70 District Engineer |
| Traced | K.B.S. | 5-28-70 | | |
| Checked | | | | 6-22-70 Administrator, R/W Engineering |
| Compared | | | | |
| Indexed | | | | State Highway Engineer |

| Revision | By | Date |
|---|---|---|
| Ut. Lines | KBS-MWC | 6-28-70 |

SECTION 53010-2511 SHEET 1 OF 1

DRAINAGE IN MARIANNA AT L.&N. R.R