STATE JOB NO. 53030-2504

FED. ROAD DIV. No.	STATE	PROJECT No.	FISCAL YEAR	SHEET No.
3	FLA.	LSF-020-1(1)		1

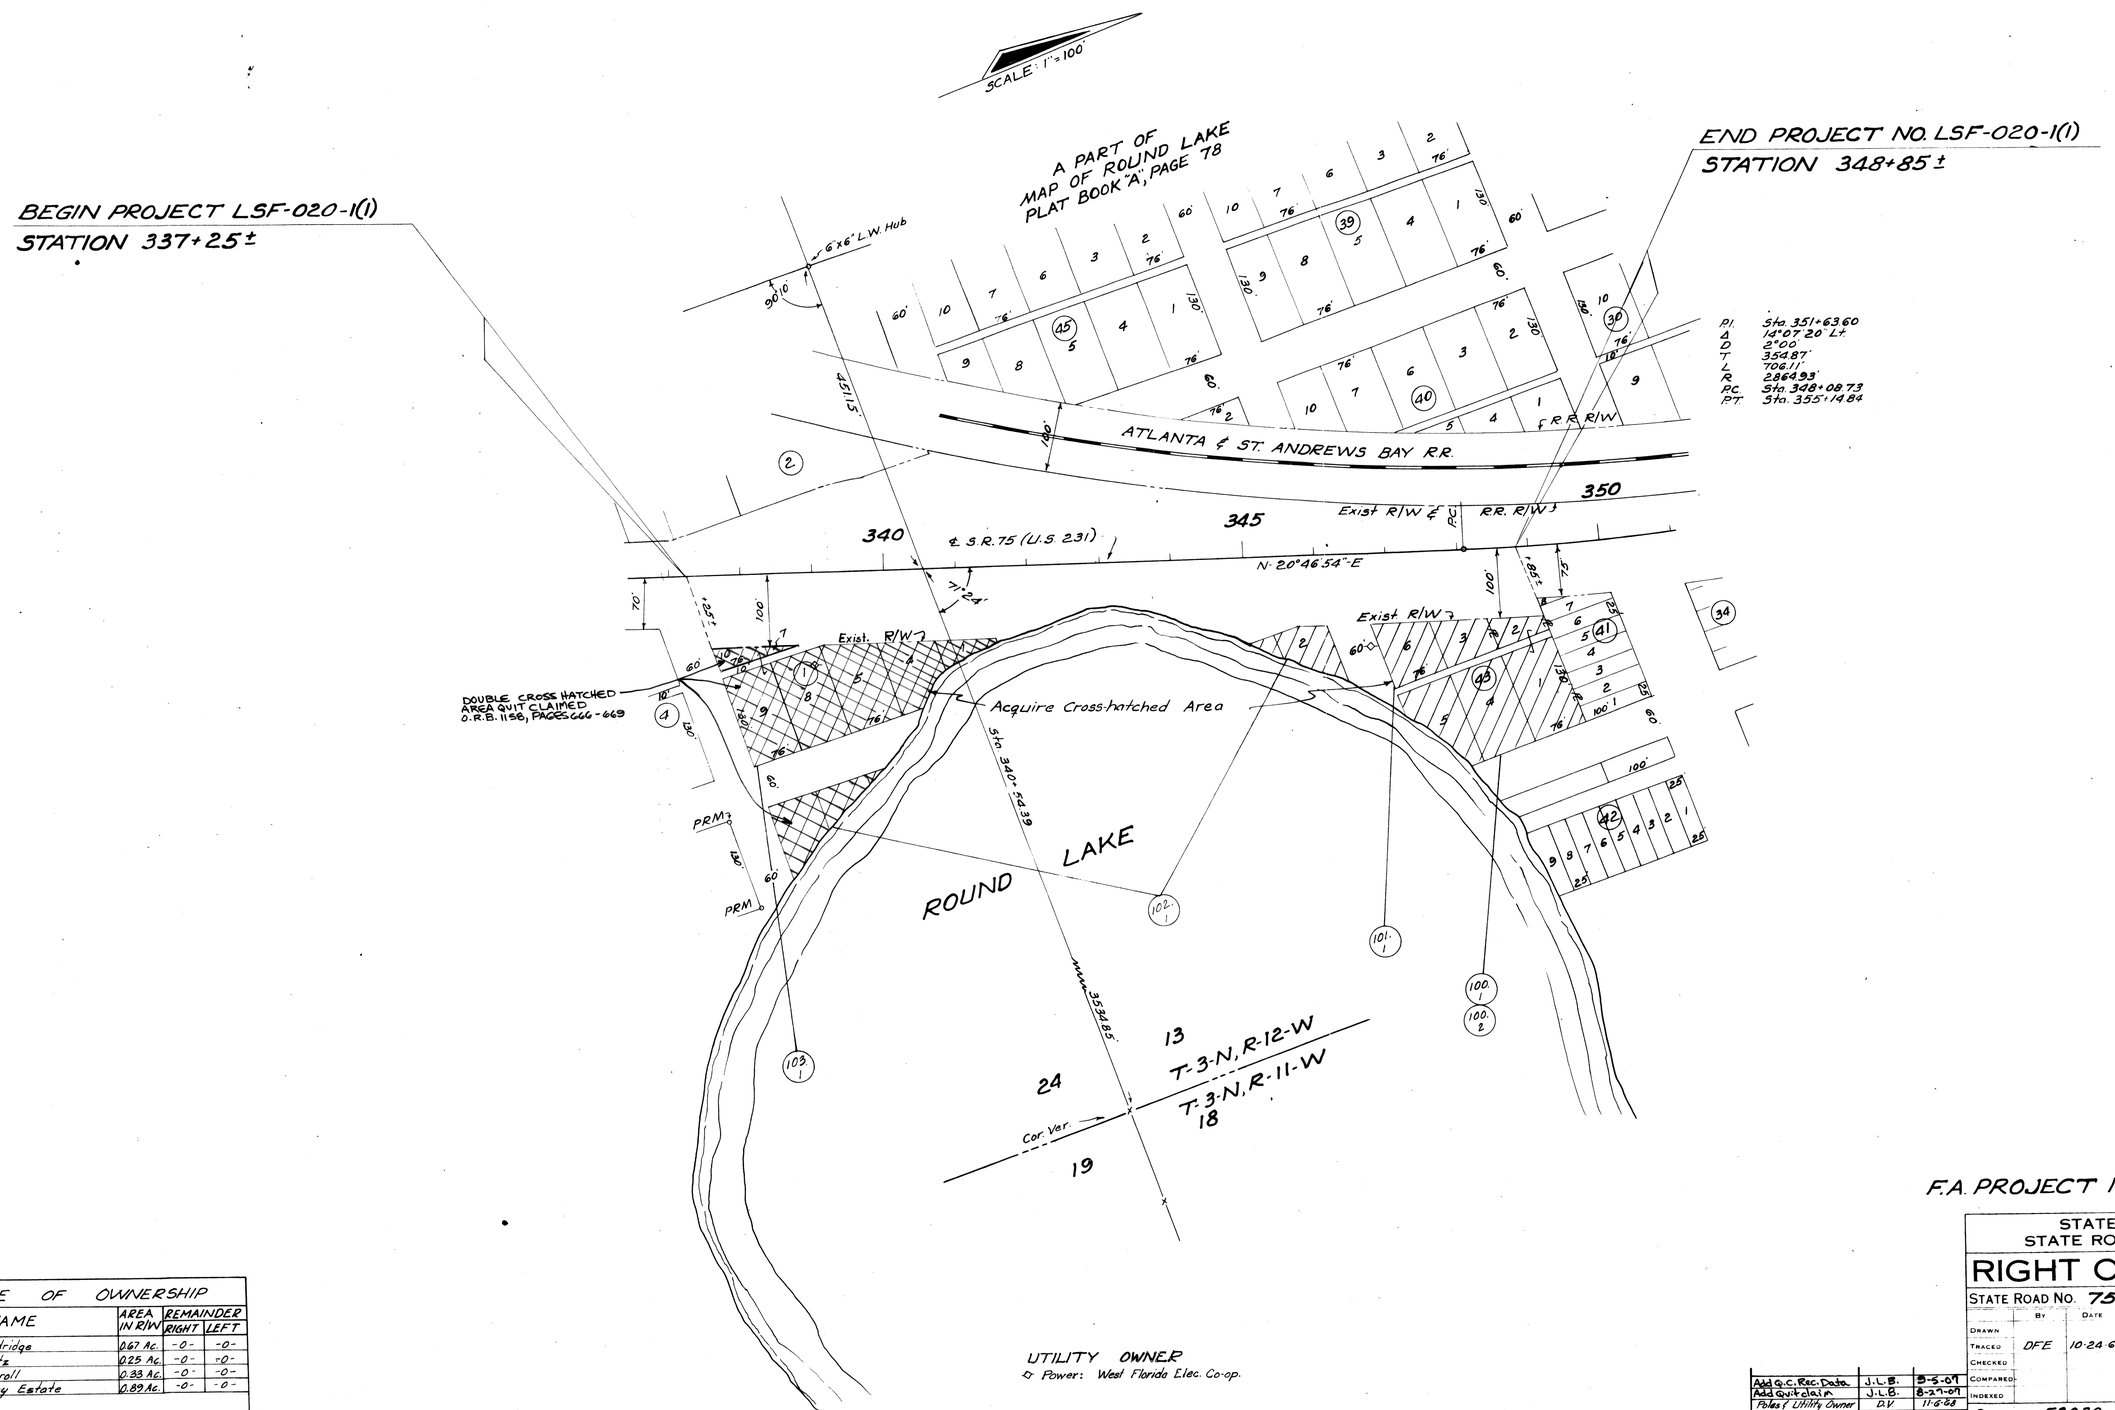

UTILITY OWNER
Power: West Florida Elec. Co-op.

TABLE OF OWNERSHIP

NO.	NAME	AREA IN R/W	REMAINDER RIGHT	REMAINDER LEFT
100.1	A.V. Holdridge	0.67 Ac.	-0-	-0-
101.1	L.L. Dietz	0.25 Ac.	-0-	-0-
102.1	B.B. Carroll	0.33 Ac.	-0-	-0-
103.1	G.C. Riley Estate	0.89 Ac.	-0-	-0-

F.A. PROJECT Nº LSF-020-1(1)

STATE OF FLORIDA
STATE ROAD DEPARTMENT

RIGHT OF WAY MAP

STATE ROAD NO. 75 JACKSON COUNTY

	BY	DATE	APPROVED BY	DATE
DRAWN				
TRACED	DFE	10-24-67	T. Bewley	23 Oct 68 DISTRICT ENGINEER
CHECKED				11-1-68 ENGINEER OF RIGHTS OF WAY
COMPARED				
INDEXED				STATE HIGHWAY ENGINEER

REVISION	BY	DATE
Add Q.C. Rec. Data	J.L.B.	9-5-67
Add Quitclaim	J.L.B.	8-27-67
Poles & Utility Owner	D.V.	11-6-68

SECTION 53030-2504 SHEET 1 OF 1

BEAUTIFICATION PROJECT AT ROUND LAKE