FED. ROAD DIV. No.	STATE	F A PROJECT NO.	FISCAL YEAR	SHEET No.
3	FLA.			1

Book Nº 892645

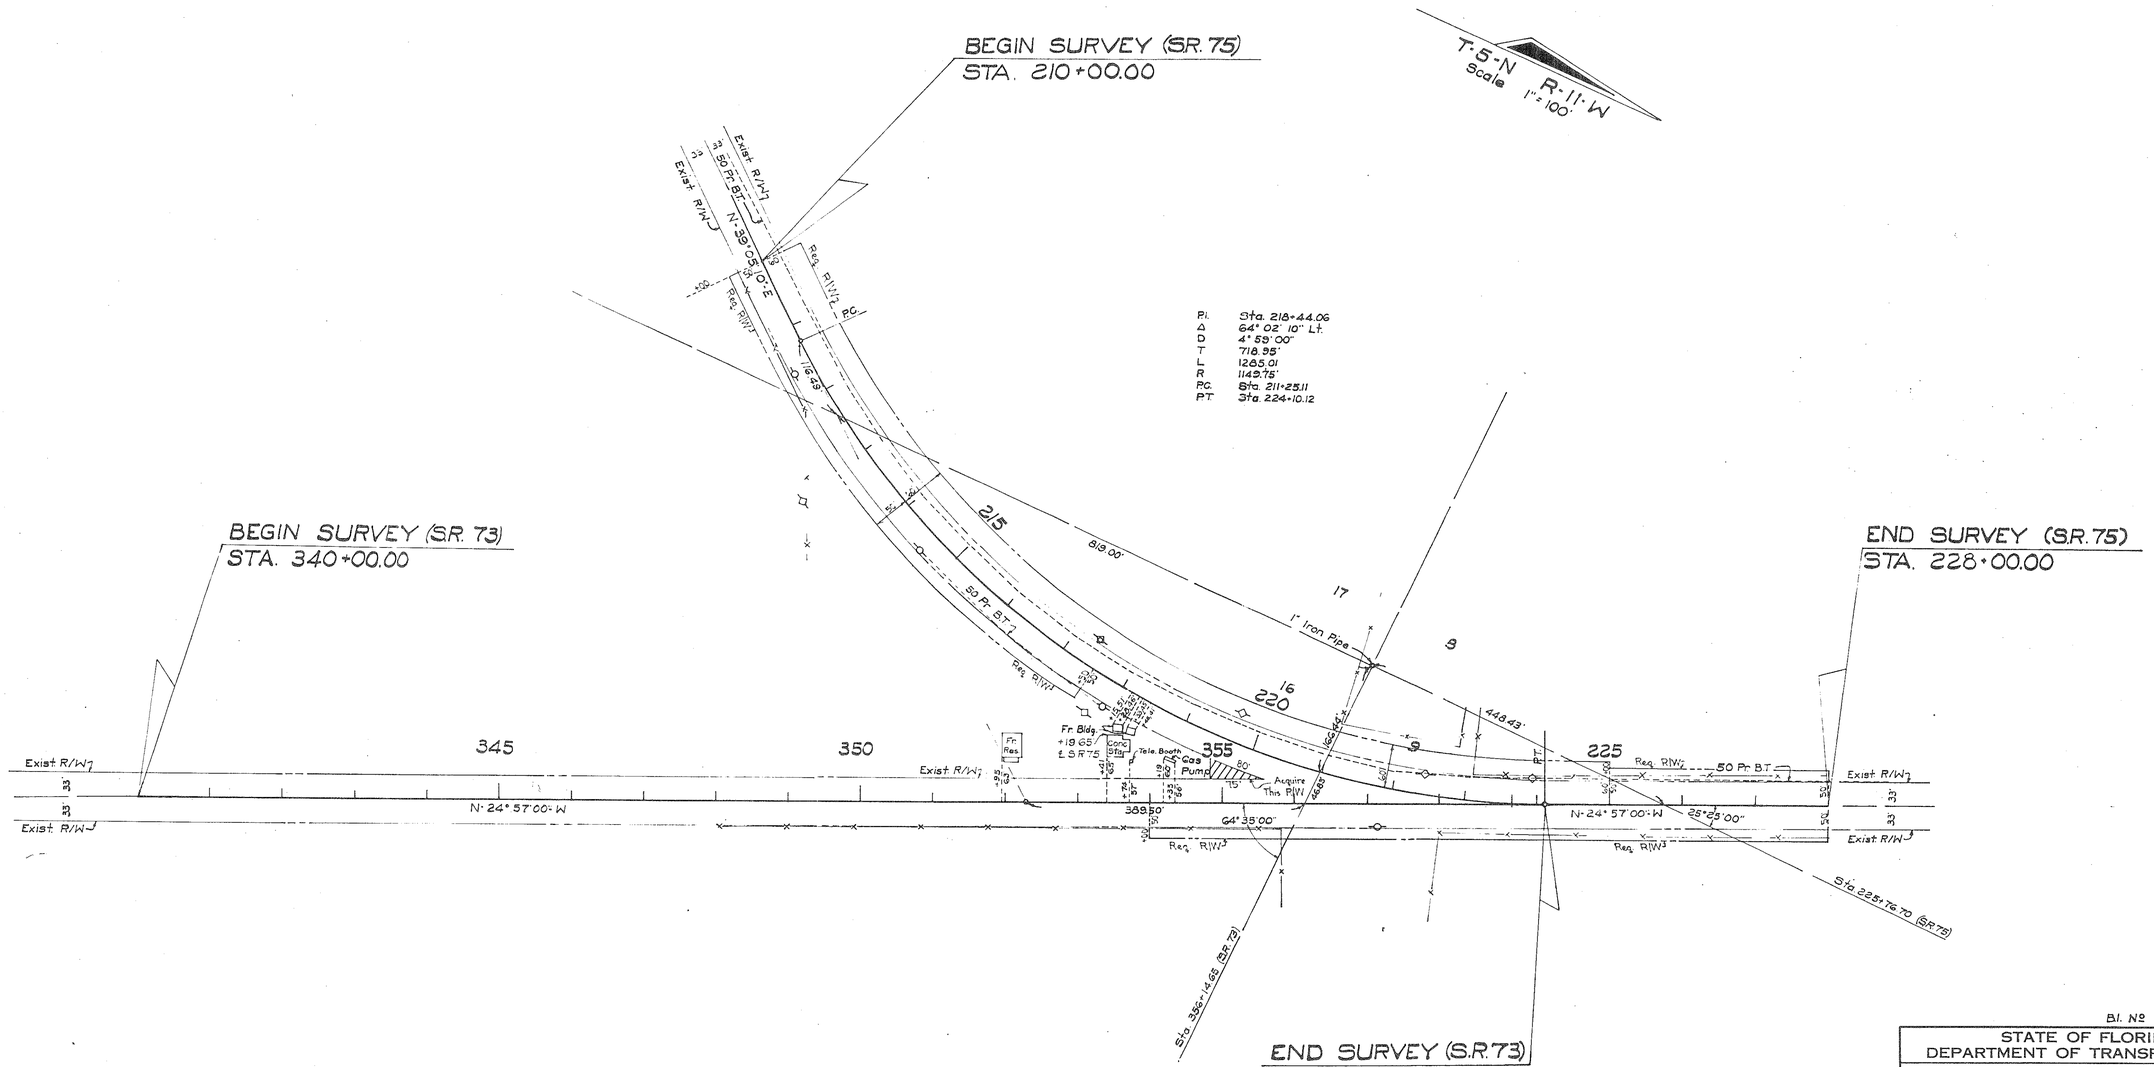

UTILITY OWNERS

Power Poles	West Florida Electric Co-op.
Telephone Cable	Florida State Telephone Co.
Telephone Poles	Florida State Telephone Co.

B.I. Nº 314518

STATE OF FLORIDA
DEPARTMENT OF TRANSPORTATION

RIGHT OF WAY MAP

STATE ROAD NO. 75 & 73 JACKSON COUNTY

	BY	DATE	APPROVED BY	DATE
DRAWN				
TRACED	F.A.	10-27-72		
CHECKED	B.G.H.	11-17-72	Thomas E. Russo	12-18-7
COMPARED				
INDEXED				

DISTRICT ENGINEER
ENGINEER OF RIGHT OF W
STATE HIGHWAY ENGIN

REVISION	BY	DATE

SECTION 53030-2508 SHEET 1 OF 1