FED. ROAD DIV. No	STATE	PROJECT No	FISCAL YEAR	SHEET No
1	FLA.	53030	68	1

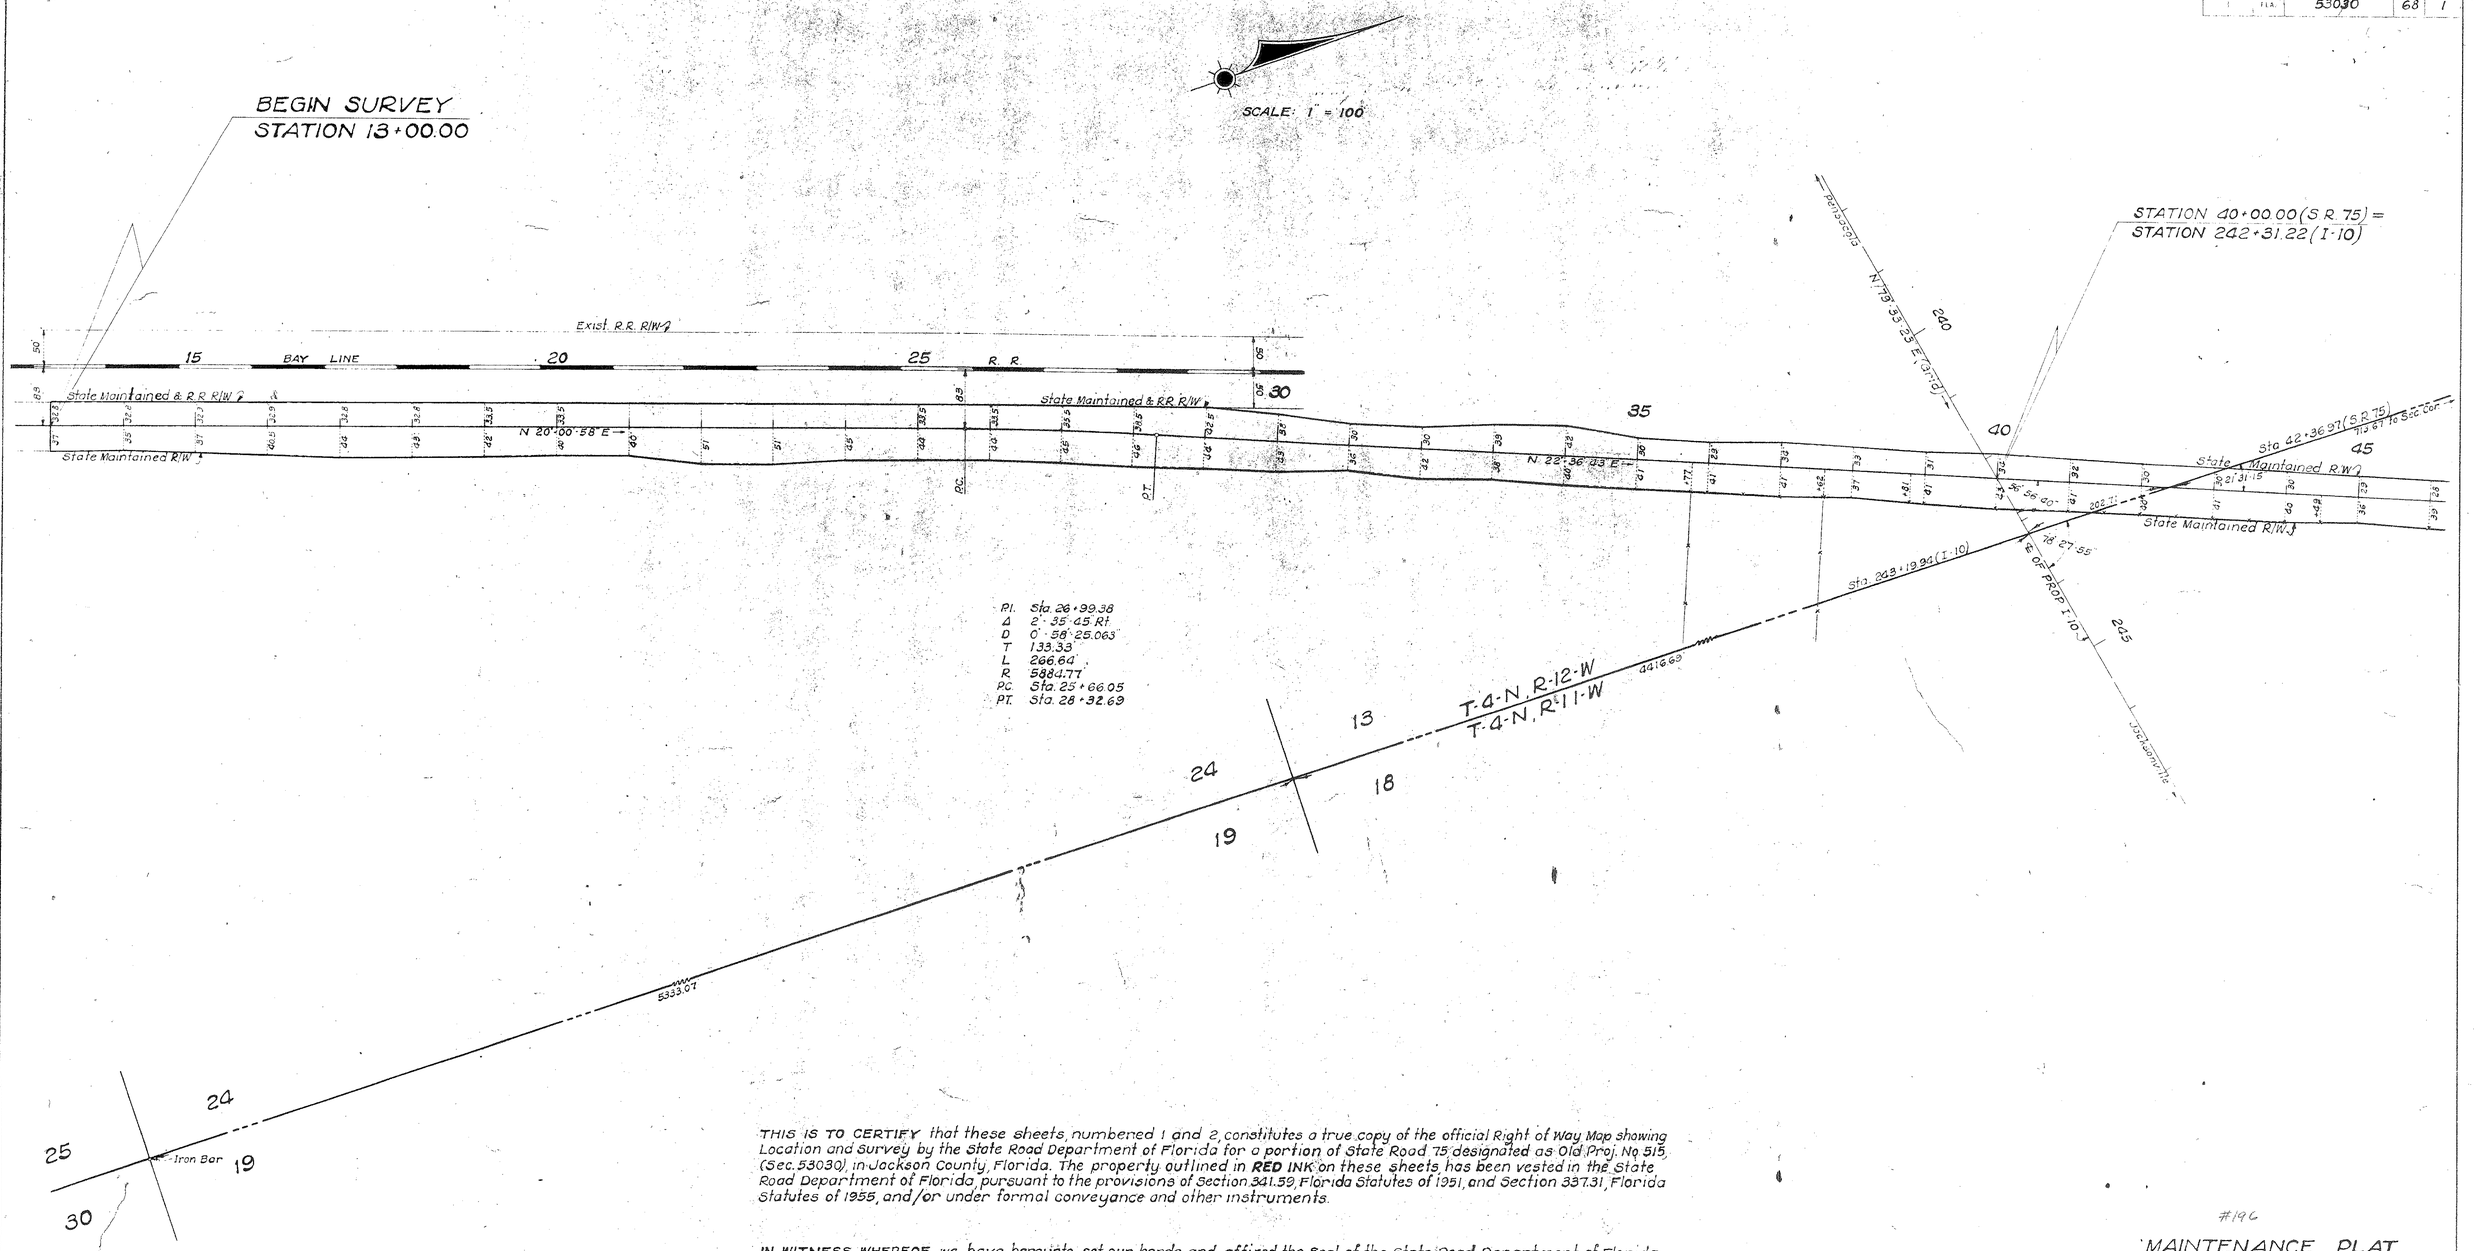

THIS IS TO CERTIFY that these sheets, numbered 1 and 2, constitutes a true copy of the official Right of Way Map showing Location and Survey by the State Road Department of Florida for a portion of State Road 75 designated as Old Proj. No 515 (Sec. 53030), in Jackson County, Florida. The property outlined in **RED INK** on these sheets has been vested in the State Road Department of Florida pursuant to the provisions of Section 341.59, Florida Statutes of 1951, and Section 337.31, Florida Statutes of 1955, and/or under formal conveyance and other instruments.

IN WITNESS WHEREOF, we have hereunto set our hands and affixed the Seal of the State Road Department of Florida, at Tallahassee, Florida, this 26th day of April A.D. 1968.

Executive Director, State Road Department of Florida

Secretary, State Road Department of Florida

Accepted for files, and recorded in the Public Records of Jackson County, Florida, this 14 day of May A.D. 1968 in Road Plat Book A Page 47

Raymond R. Bruner
Clerk of Circuit Court of Jackson County, Florida

#196

MAINTENANCE PLAT

STATE OF FLORIDA
STATE ROAD DEPARTMENT

RIGHT OF WAY MAP

STATE ROAD No 75 JACKSON COUNTY

	BY	DATE	APPROVED BY
DRAWN			
TRACED	W.P.	3 28 68	
CHECKED			
COMPARED			
INDEXED			

SECTION 53030 SHEET 1 OF 2

S.R. NO. 75 3¼ MILES SOUTH OF COTTONDALE

FED. ROAD DIV. No.	STATE	PROJECT No.	FISCAL YEAR	SHEET No.
	FLA.	53030	68	2

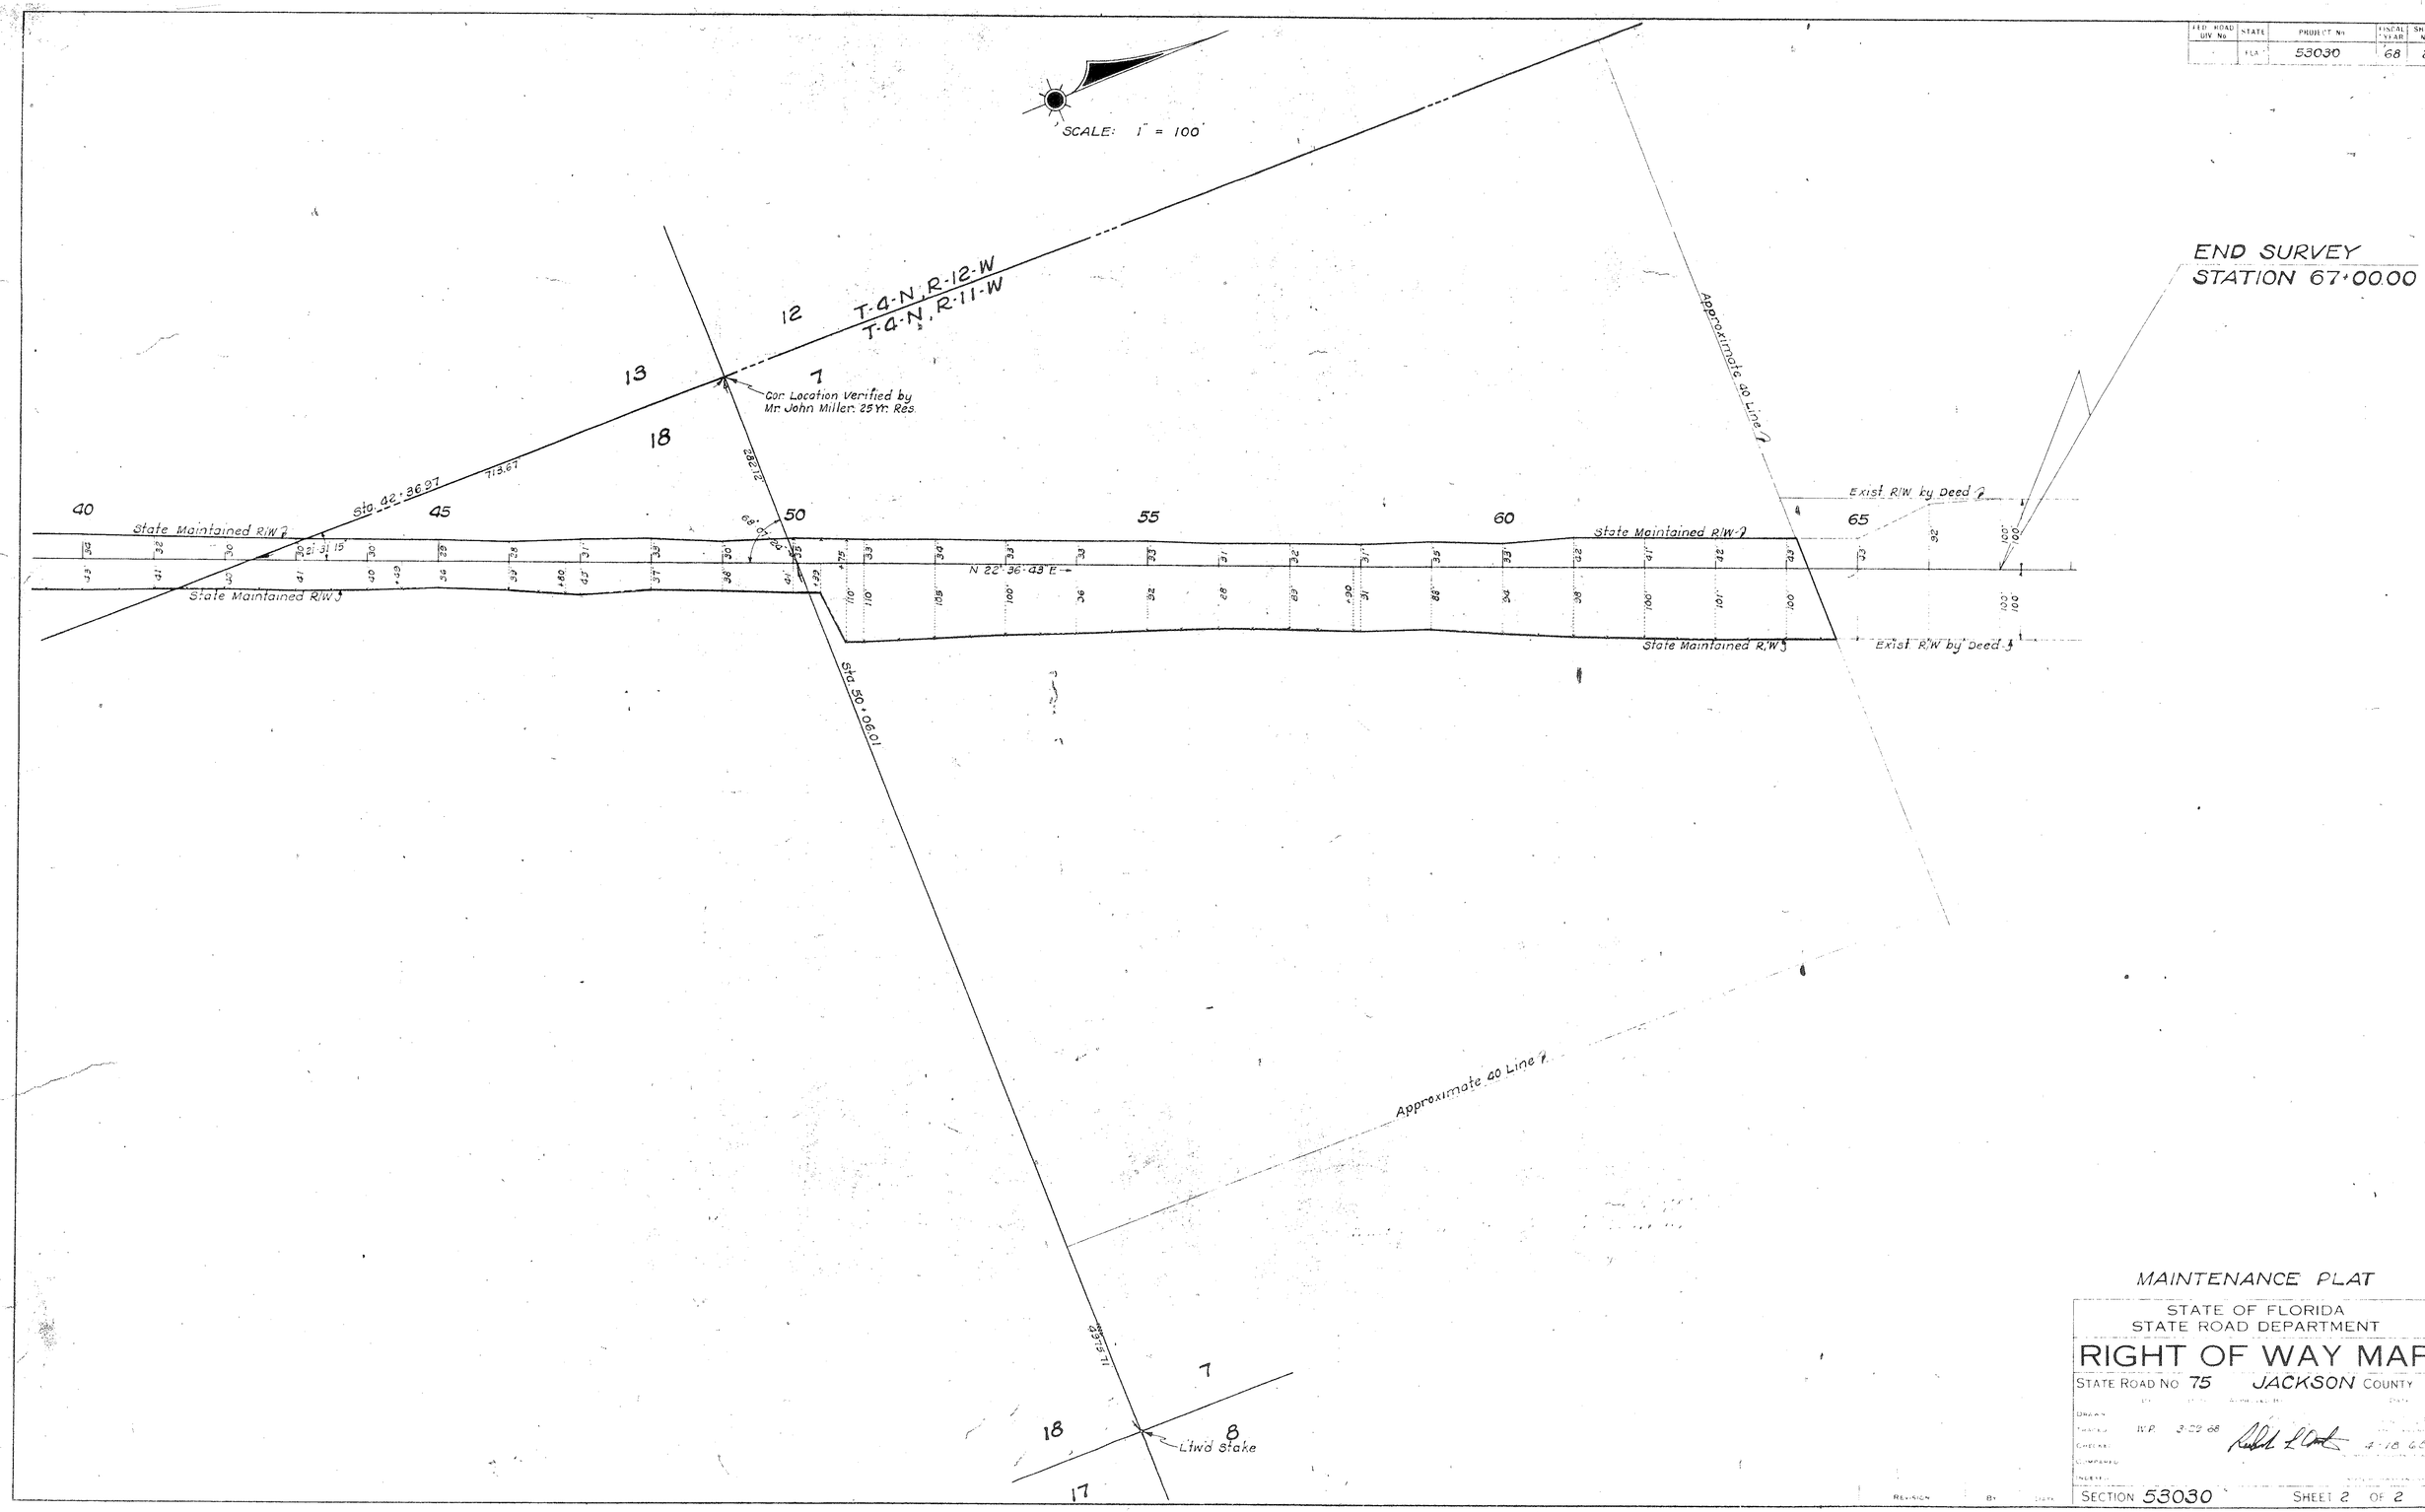

MAINTENANCE PLAT

STATE OF FLORIDA
STATE ROAD DEPARTMENT

RIGHT OF WAY MAP

STATE ROAD No. 75 JACKSON COUNTY

DRAWN
TRACED W.P. 3-22-68
CHECKED 4-18-68
COMPARED
INDEXED

SECTION 53030 SHEET 2 OF 2

S.R. NO. 75, 3½ MILES SOUTH OF COTTONDALE