53040 2502

UTILITY POLES

POWER			TELEPHONE					
STA.	RT.	LT.	STA.	RT.	LT.	STA.	RT.	LT.
5+07		22	4+79	35		49+13		24
5+28	25		5+07		22	51+39	43	
8+62	24		7+07		22	51+75		255
20+88	24		9+24		23	54+35		22
26+95	23		13+23.5		245	55+18	24	
33+01	29					56+84	29	
34+44	29		17+24		25	56+96		22
39+14	24		21+21		25	57+26		28
43+85	24		25+23		27	59+59		22
47+18	26		29+28		30	62+29		218
49+79	25		33+26		33	154+22		22
53+02	245		34+80		33			
57+18	18		37+03		30.5			
58+90	245		38+85		26.5			
61+89	24		42+29		26			
14+78	29.5		44+24		25			
153+68.5	26		46+34		24			
153+91.5	32							
OWNER: FLORIDA PUBLIC UTILITY CO			OWNER: WEST FLORIDA TELEPHONE CO.					

FED. ROAD DIV. No.	STATE	F A PROJECT No.	FISCAL YEAR	SHEET No.
3	FLA.			1

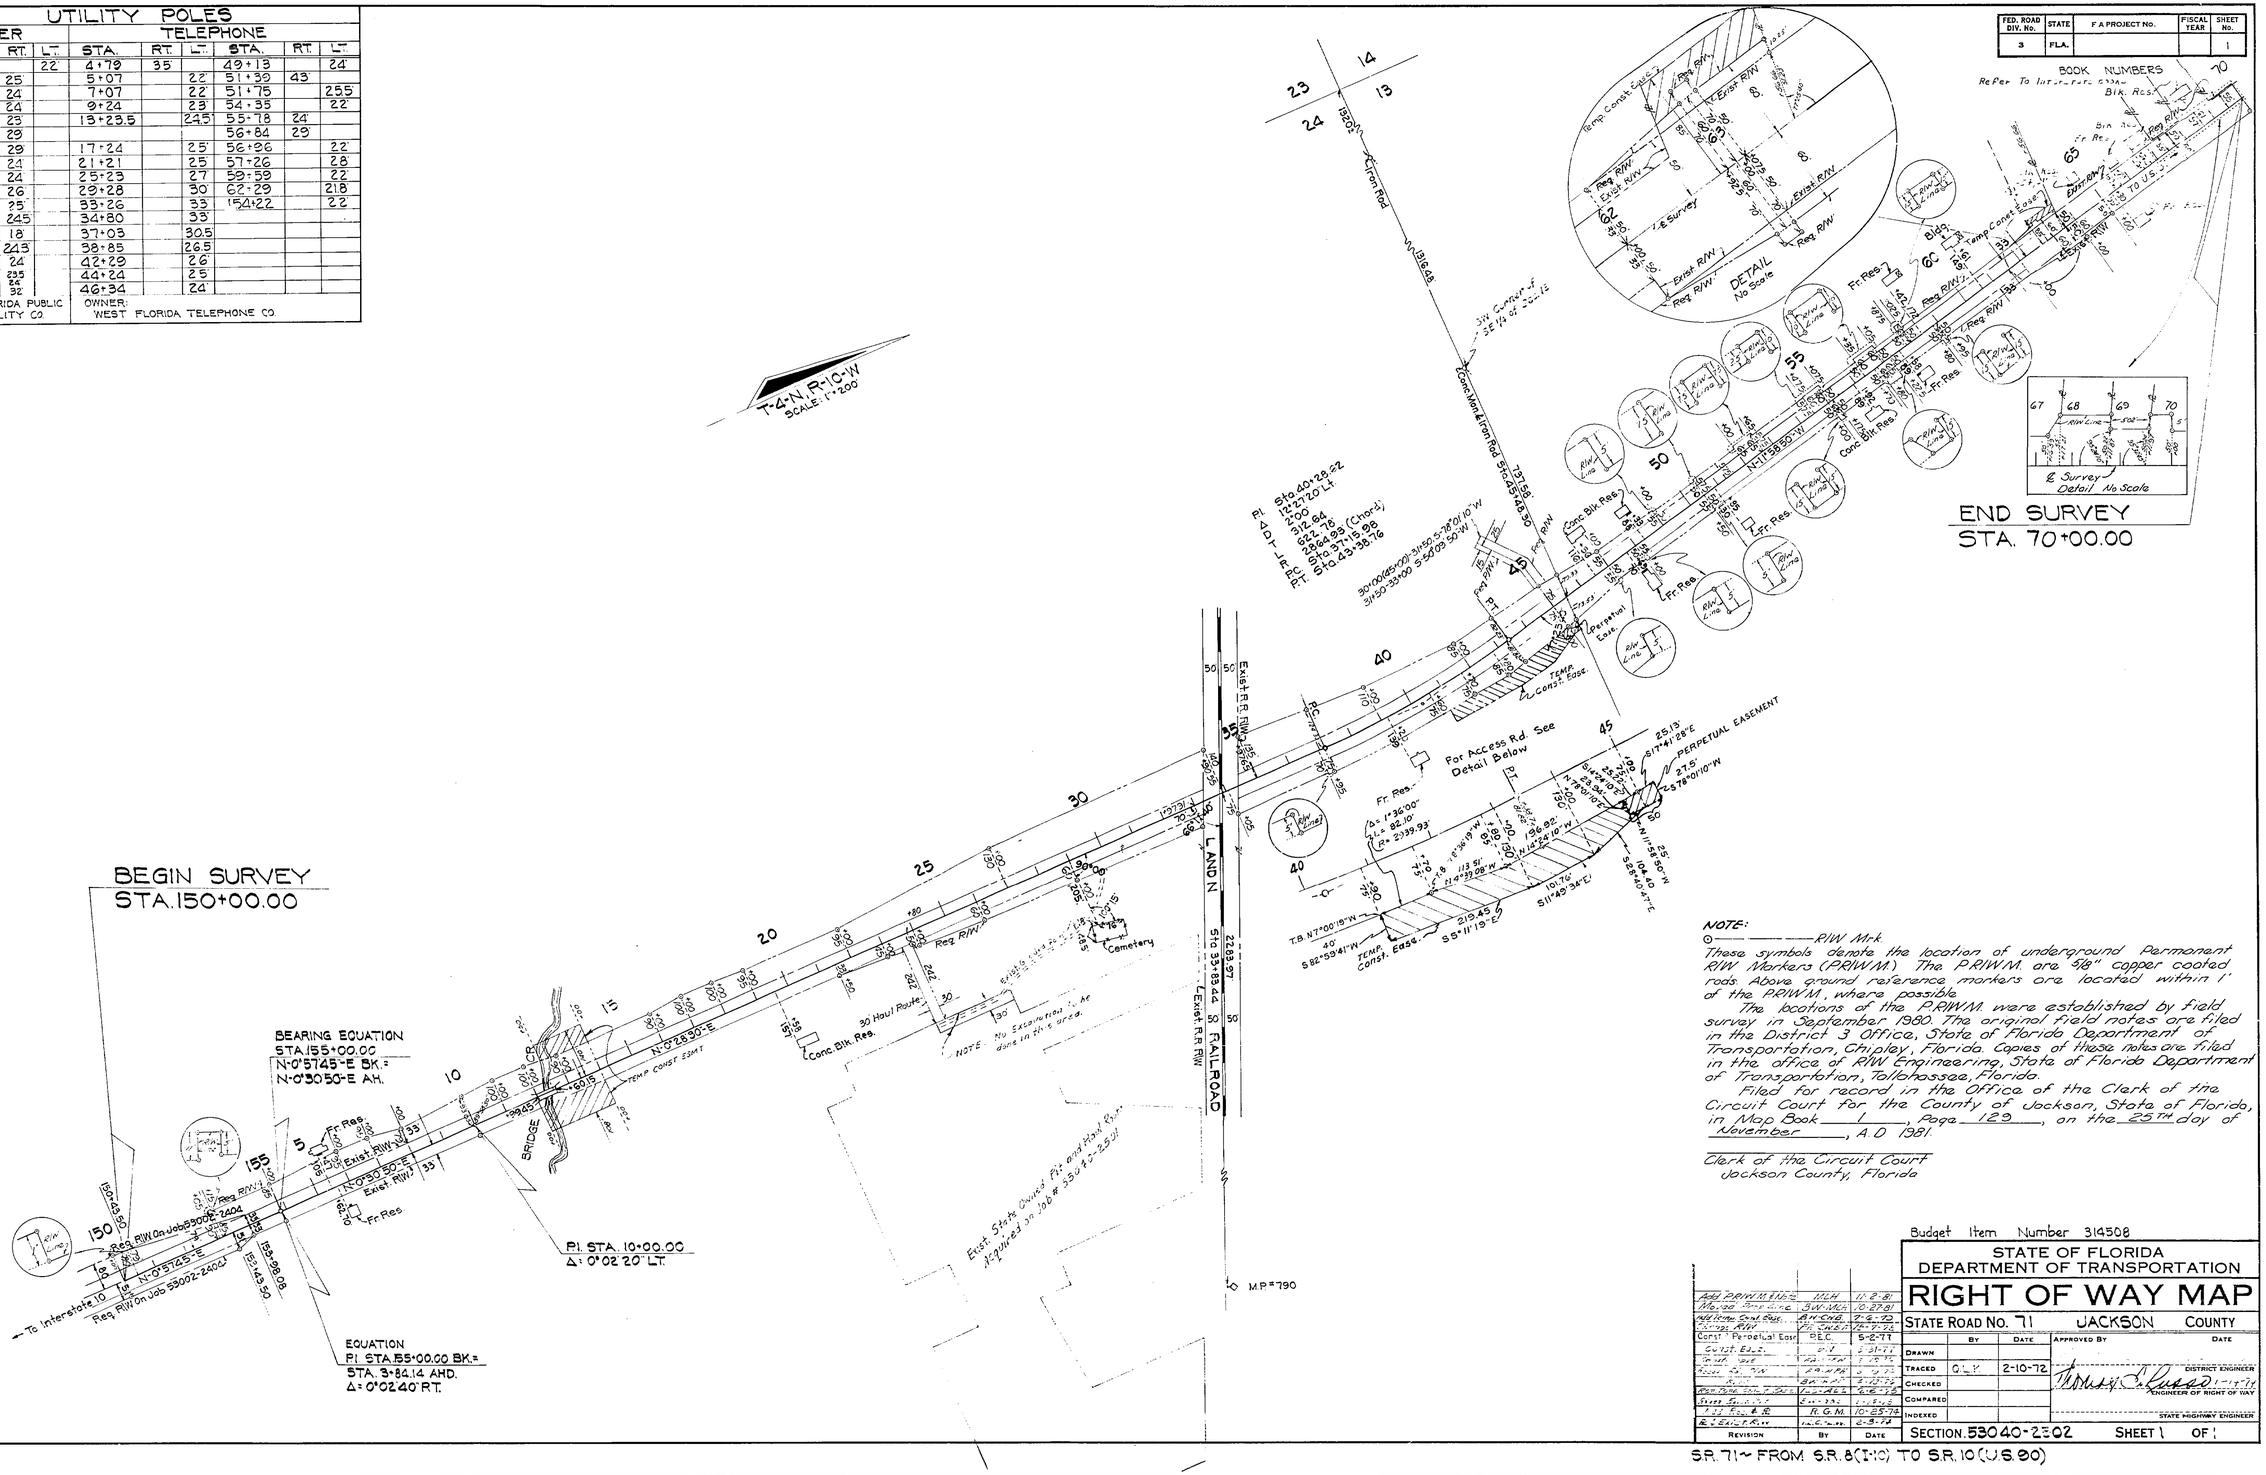

Budget Item Number 314508

REVISION	BY	DATE
Add P.RIW.M. Edits	J.L.H.	11-2-81
Revise Const. Edge	S.W. Mich.	10-27-81
Add Temp. Const. Edge	A.H. Cole	7-5-73
Add P.RIW.	F.L. Cole	7-5-73
Const. Perpetual Ease	P.E.C.	5-2-77
Const. Edge	[illegible]	2-21-77
[illegible]	[illegible]	1-18-75
[illegible]	[illegible]	2-3-73
[illegible]	[illegible]	2-13-73
Revise Stn. Equat.	[illegible]	6-6-72
Revise Stations	[illegible]	3-2-72
Add Fr. & R.R.	R.G.M.	10-25-72
Add Exist. R/W	[illegible]	2-8-72

STATE OF FLORIDA
DEPARTMENT OF TRANSPORTATION

RIGHT OF WAY MAP

STATE ROAD No. 71 JACKSON COUNTY

	BY	DATE	APPROVED BY	DATE
DRAWN				
TRACED	G.L.K.	2-10-72	DISTRICT ENGINEER	
CHECKED				
COMPARED			ENGINEER OF RIGHT OF WAY	
INDEXED			STATE HIGHWAY ENGINEER	

SECTION 53040-2502 SHEET 1 OF 1

S.R. 71 ~ FROM S.R. 8 (I-10) TO S.R. 10 (U.S. 90)