| FED. ROAD DIV. No. | STATE | SEC. AND JOB No. | FISCAL YEAR | SHEET No. | TOTAL SHEETS |
|---|---|---|---|---|---|
| 3 | FLA. | 5305-301 | 49 | | |

22

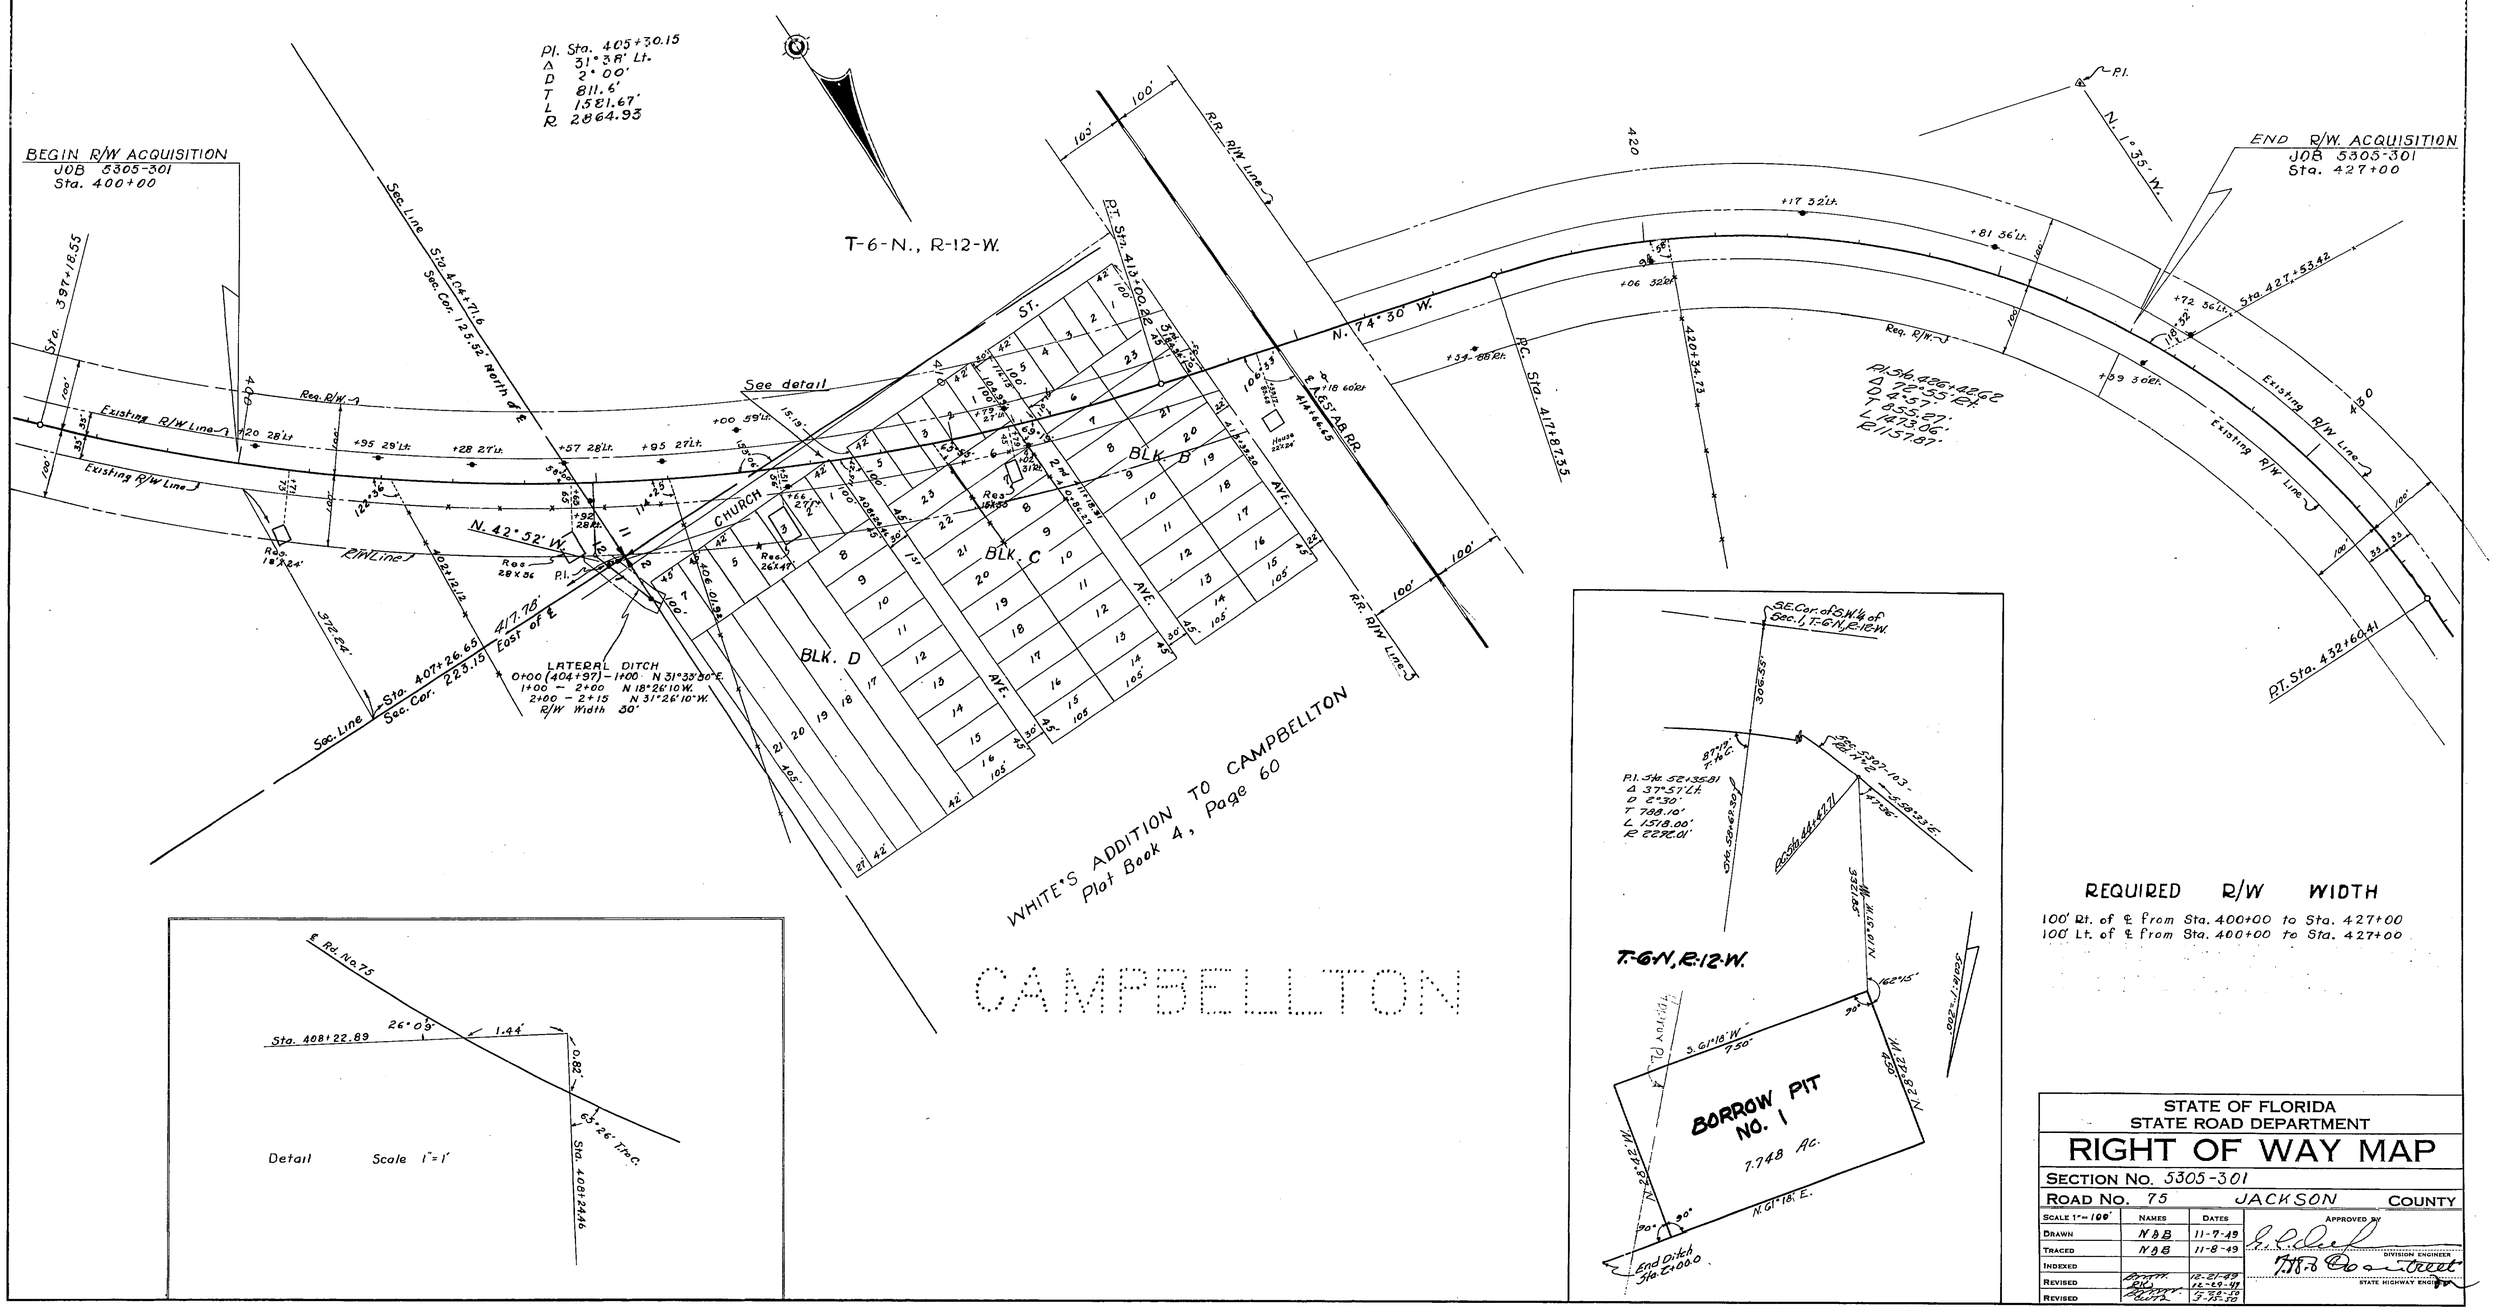


REQUIRED R/W WIDTH

100' Rt. of ℄ from Sta. 400+00 to Sta. 427+00
100' Lt. of ℄ from Sta. 400+00 to Sta. 427+00

STATE OF FLORIDA
STATE ROAD DEPARTMENT

# RIGHT OF WAY MAP

SECTION No. 5305-301

ROAD No. 75 JACKSON COUNTY

| SCALE 1"=100' | NAMES | DATES |
|---|---|---|
| DRAWN | NAB | 11-7-49 |
| TRACED | NAB | 11-8-49 |
| INDEXED | | |
| REVISED | [illegible] | 12-21-49 |
| REVISED | [illegible] | 12-29-49 |
| REVISED | [illegible] | 1-20-50 |
| | | 3-15-50 |

APPROVED BY
DIVISION ENGINEER
STATE HIGHWAY ENGINEER

22