FED. ROAD DIV. No.	STATE	SEC. AND JOB No.	FISCAL YEAR	SHEET No.	TOTAL SHEETS
3	FLA.	5305	'52	3	

67

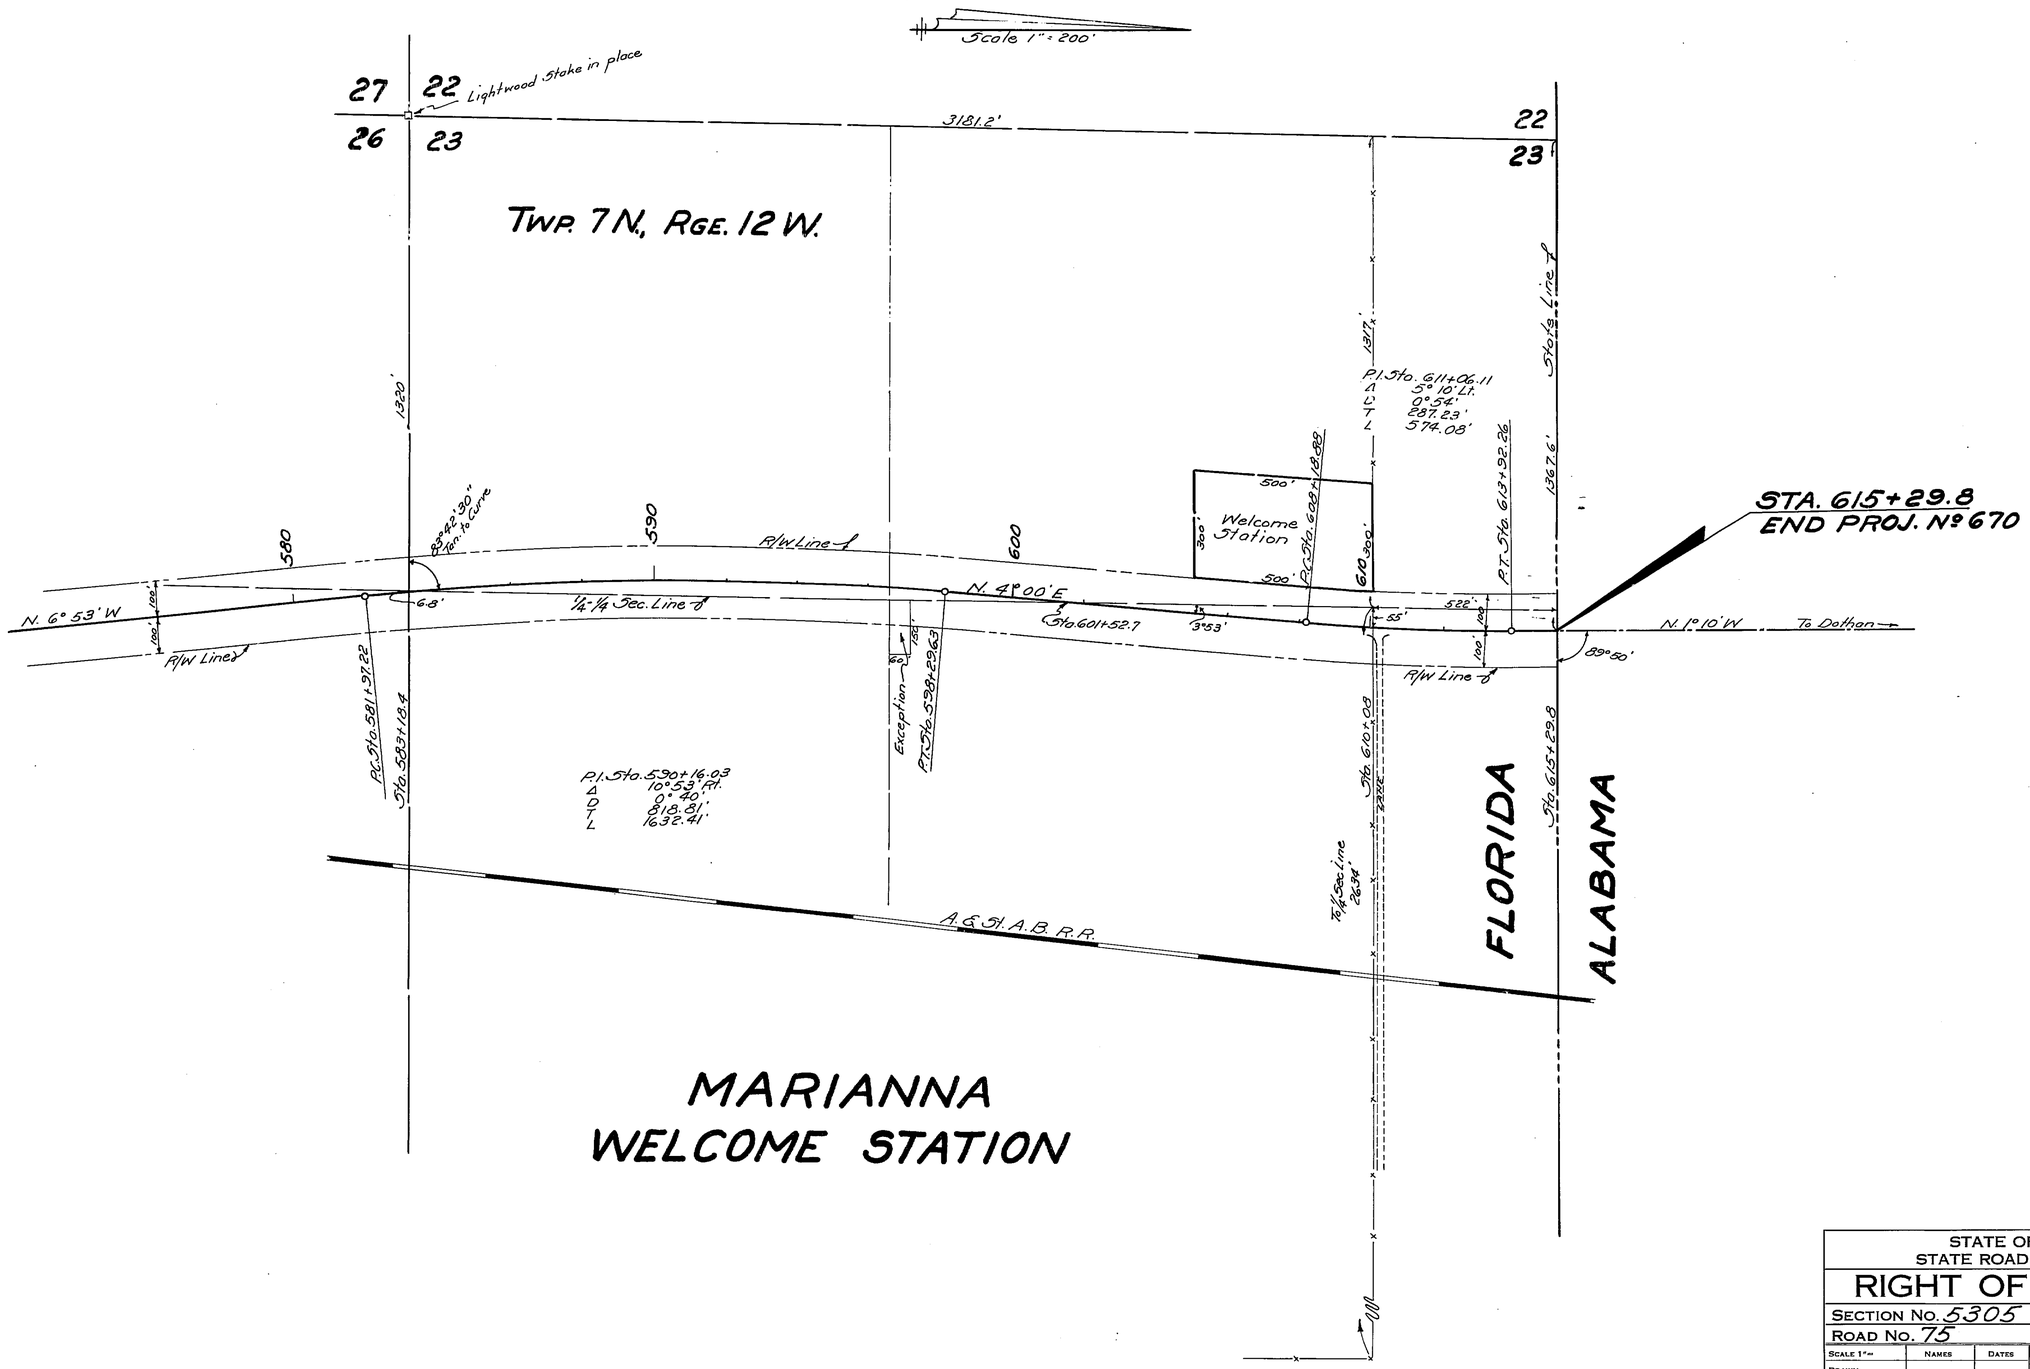

STATE OF FLORIDA
STATE ROAD DEPARTMENT

RIGHT OF WAY MAP

SECTION No. 5305

ROAD No. 75 Jackson COUNTY

SCALE 1" =	NAMES	DATES	APPROVED BY
DRAWN			
TRACED	CWB	7-23-52	Director of Right of Way
INDEXED			
REVISED			STATE HIGHWAY ENGINEER
REVISED			