FED. ROAD DIV. No.	STATE	SEC. AND JOB No.	FISCAL YEAR	SHEET No.	TOTAL SHEETS
3	FLA.	53050-	59	1	5

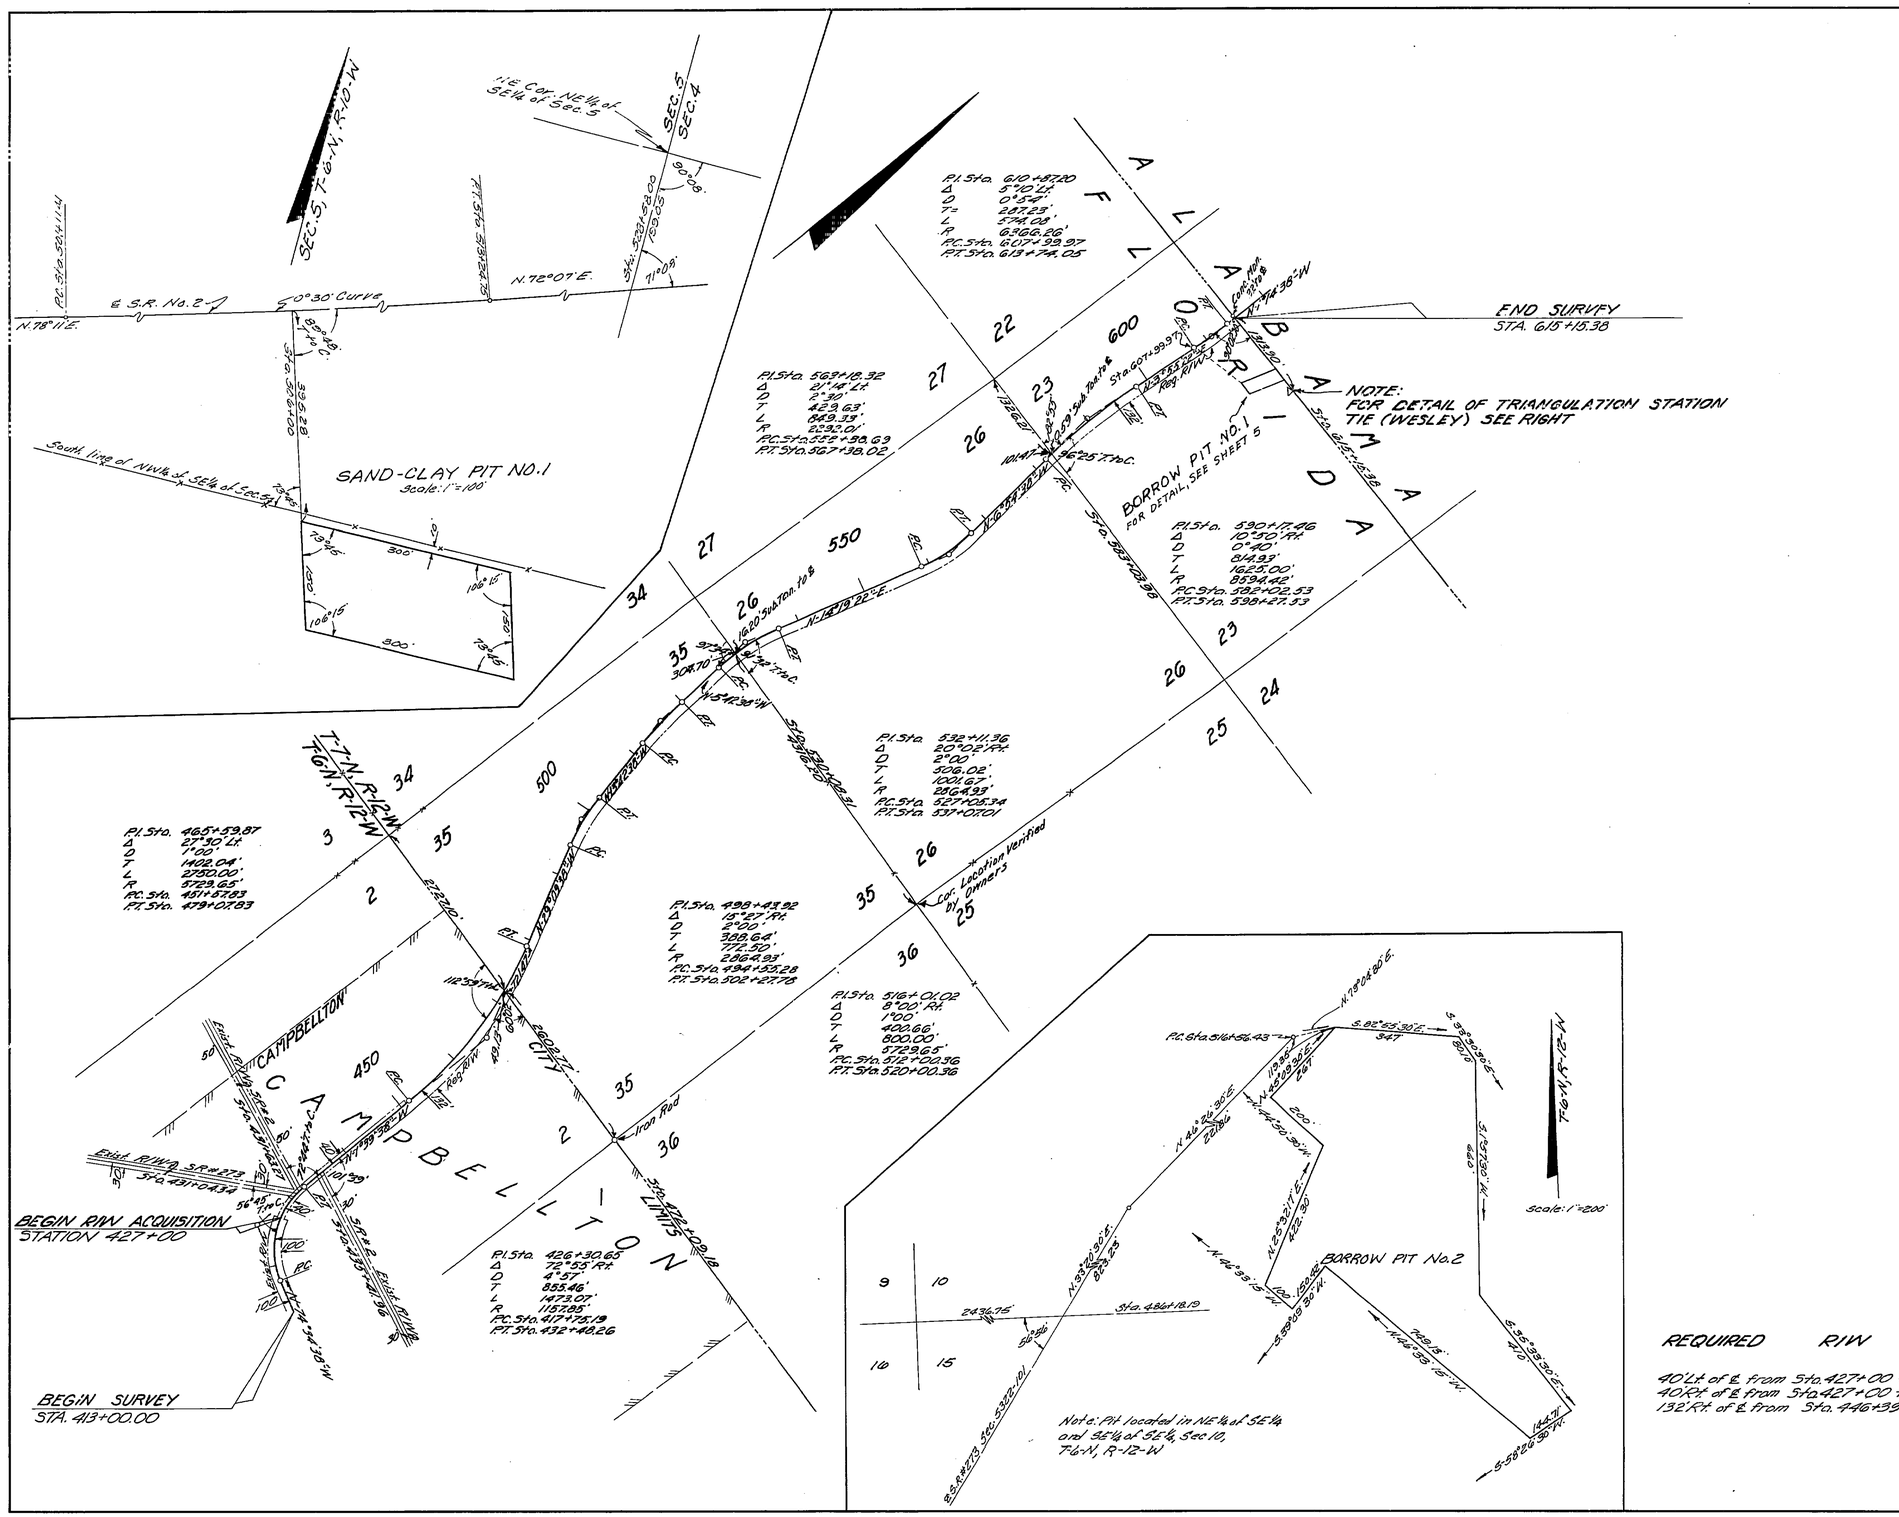

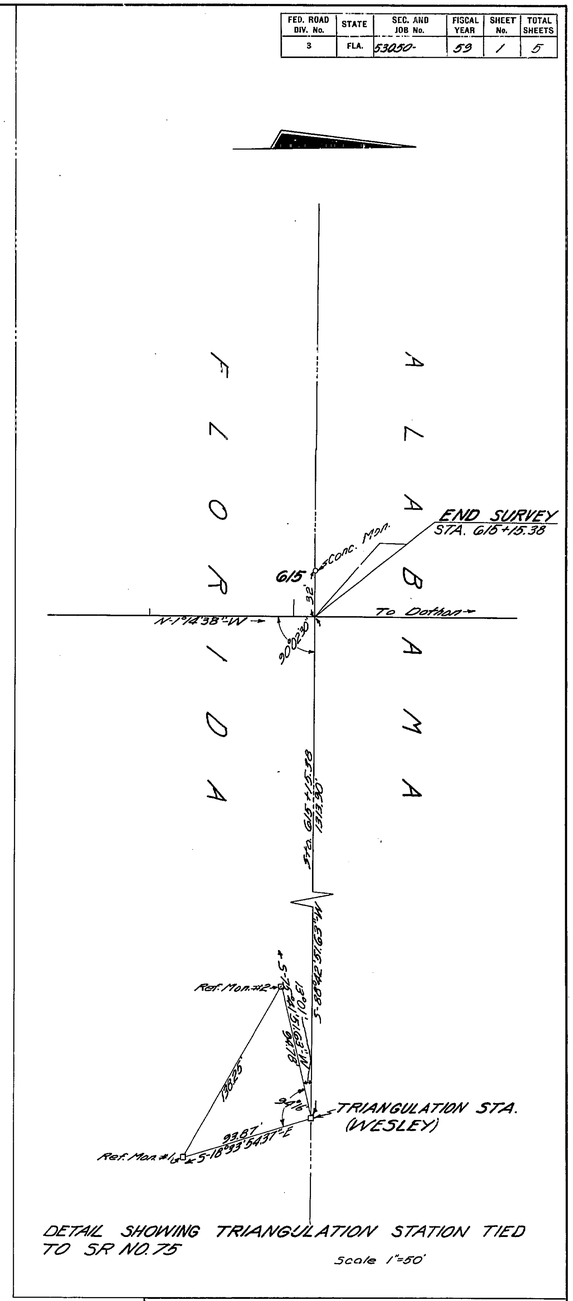

DETAIL SHOWING TRIANGULATION STATION TIED TO SR NO. 75

Scale 1"=50'

REQUIRED RIW WIDTH

40' Lt. of ℄ from Sta. 427+00 to Sta. 450+91
40' Rt. of ℄ from Sta. 427+00 to Sta. 446+39
132' Rt. of ℄ from Sta. 446+39 to End of Job

STATE OF FLORIDA
STATE ROAD DEPARTMENT

RIGHT OF WAY MAP

SECTION No. 53050-2501

ROAD No. 75 JACKSON COUNTY

SCALE 1"=1000'	NAMES	DATES	APPROVED BY
DRAWN			
TRACED	P.R.M.	9-18-59	DIVISION ENGINEER
INDEXED			A. C. Church 2-23-60
REVISED	A.W.C. G. M. G.	7-8-60 7-20-60	STATE HIGHWAY ENGINEER
REVISED	G. M. G.	7-25-60	by [signature] Eng. R.W.

CAMPBELLTON TO ALABAMA STATE LINE

FED. ROAD DIV. No.	STATE	SEC. AND JOB No.	FISCAL YEAR	SHEET No.	TOTAL SHEETS
3	FLA.	53050-2501	'59	2	5

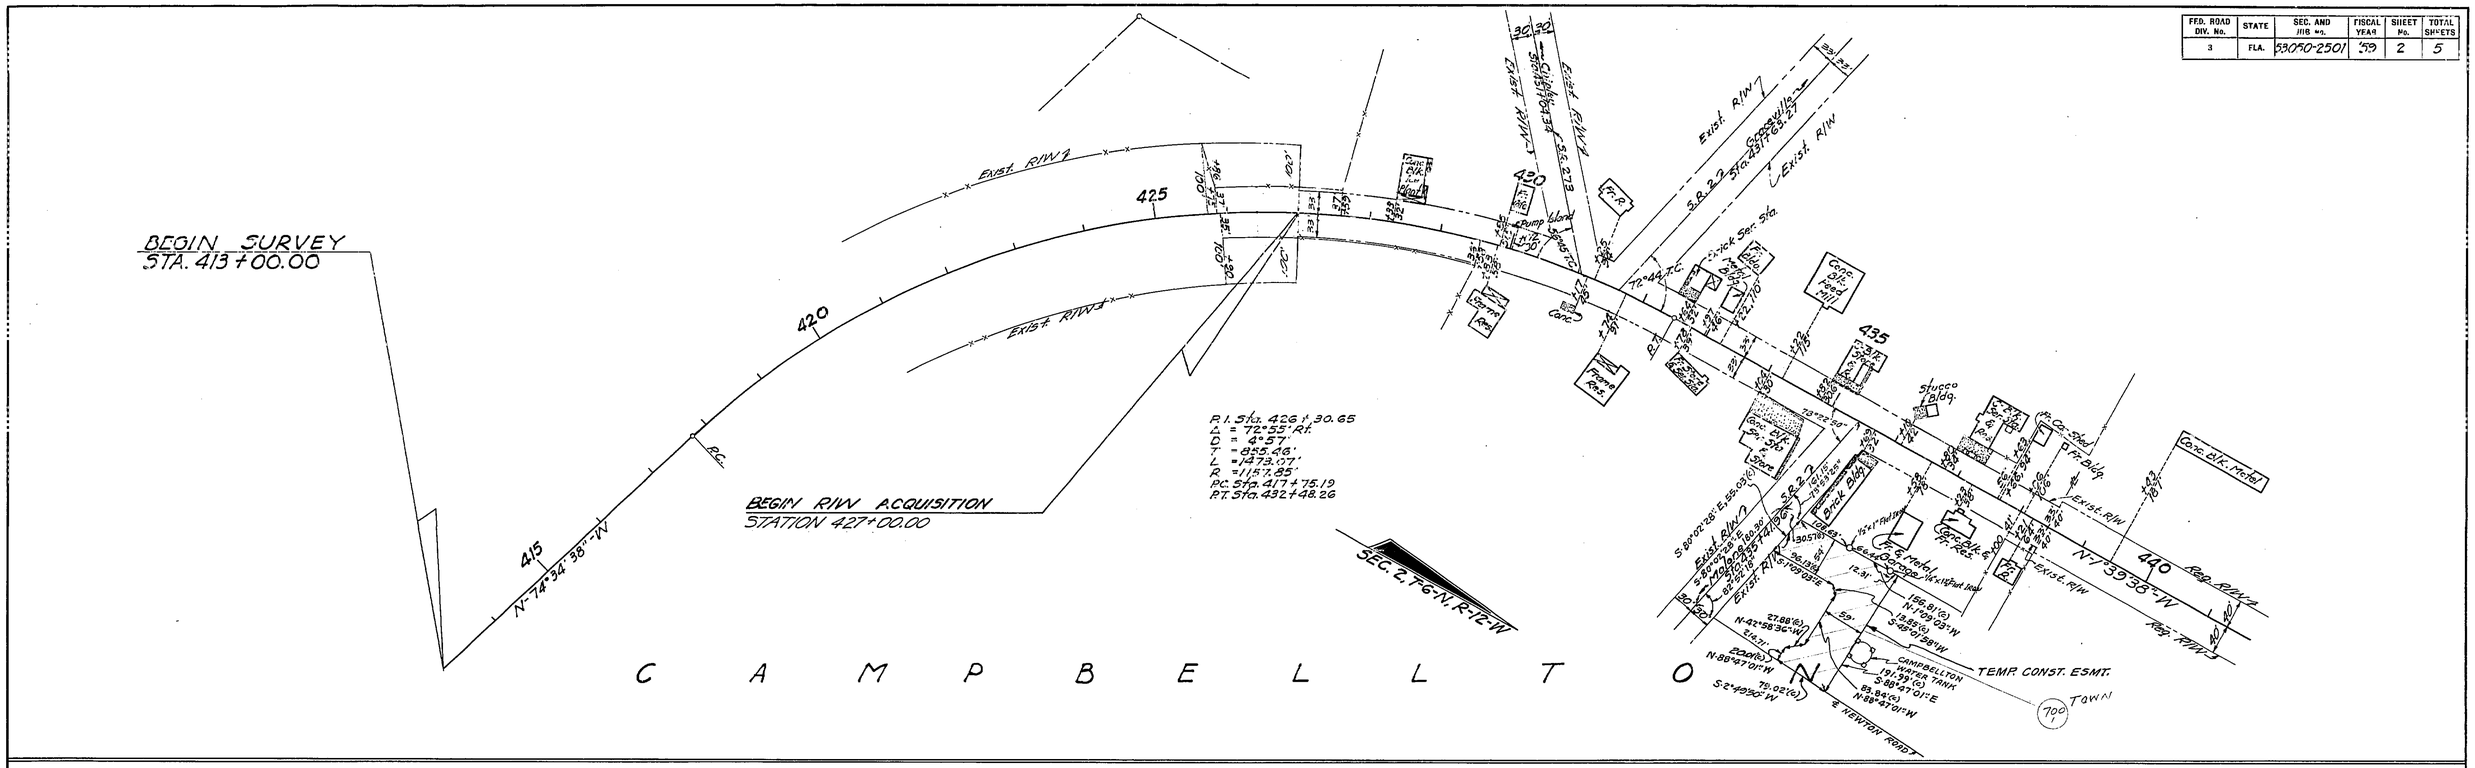

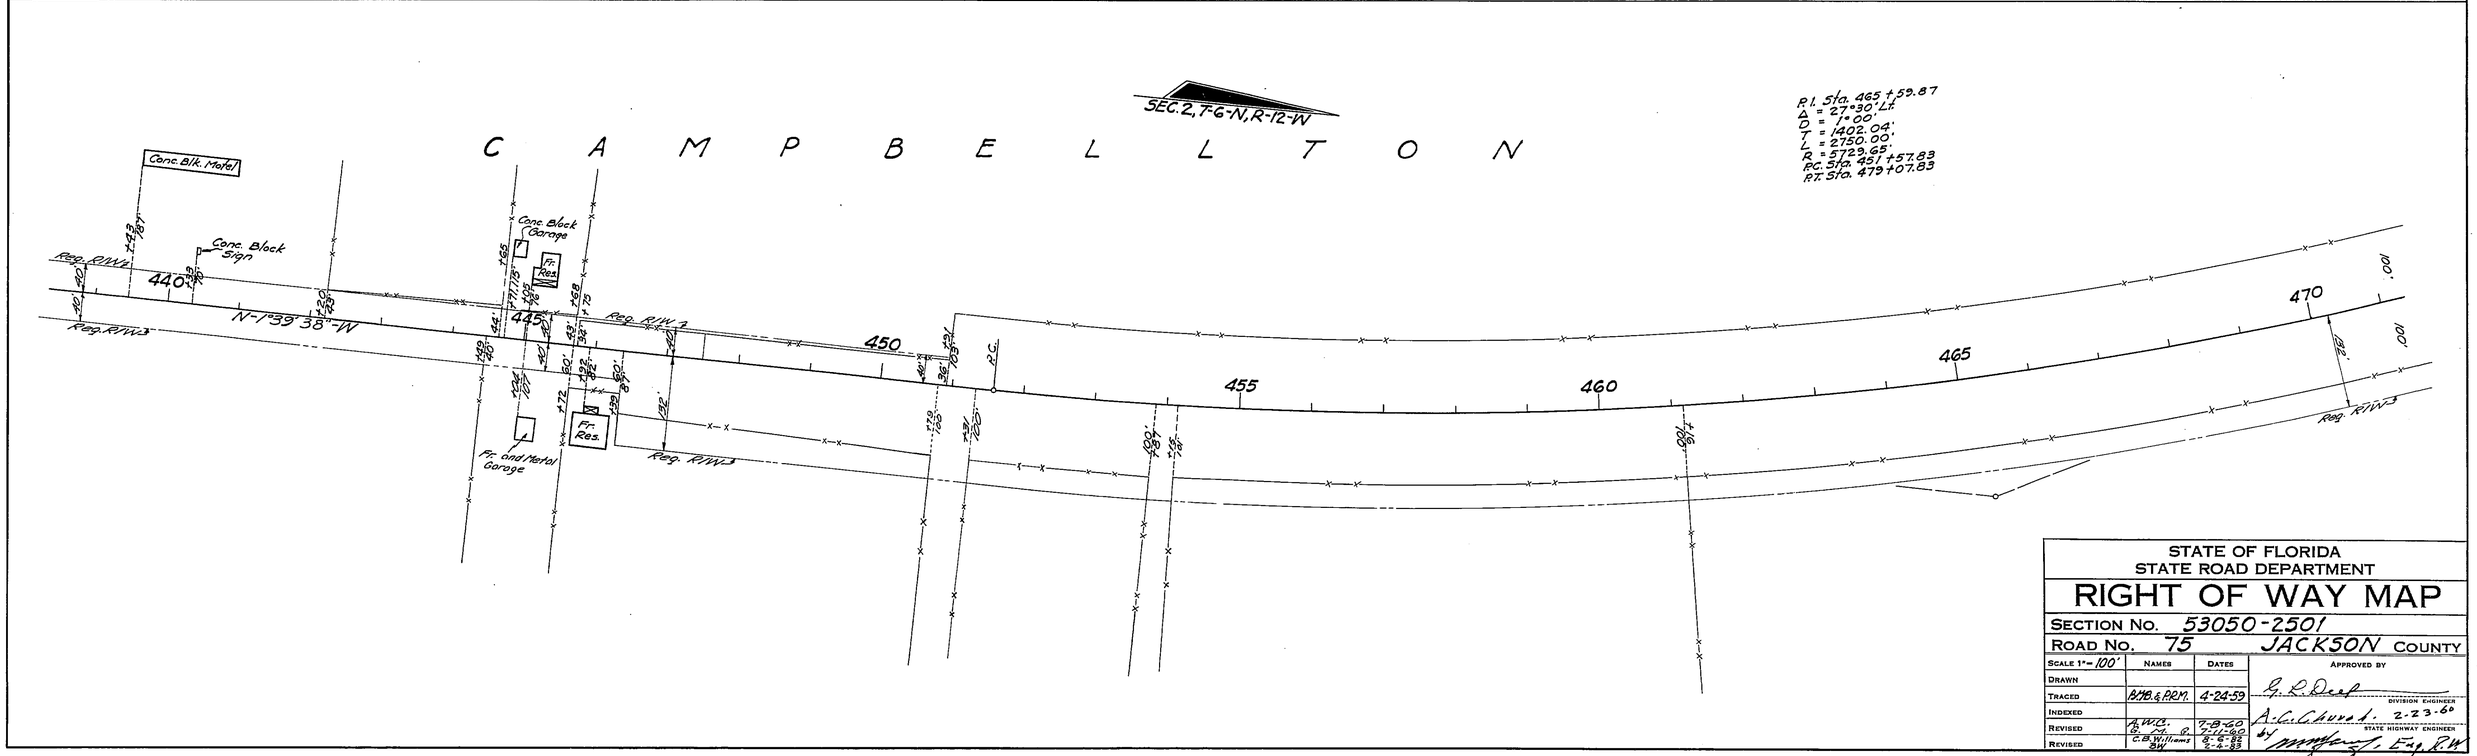

STATE OF FLORIDA
STATE ROAD DEPARTMENT

RIGHT OF WAY MAP

SECTION No. 53050-2501

ROAD No. 75 JACKSON COUNTY

SCALE 1" = 100'	NAMES	DATES	APPROVED BY
DRAWN			G. L. Deep — DIVISION ENGINEER
TRACED	BMB & PRM.	4-24-59	A. C. Chuvah. 2-23-60 — STATE HIGHWAY ENGINEER
INDEXED			
REVISED	A.W.C. G. M. G.	7-8-60 7-11-60	by [signature], Eng. R.W.
REVISED	C.B. Williams BW	8-6-82 2-4-83	

CAMPBELLTON TO ALABAMA STATE LINE

FED. ROAD DIV. No.	STATE	SEC. AND JOB No.	FISCAL YEAR	SHEET No.	TOTAL SHEETS
3	FLA.	53050-2501	59	3	5

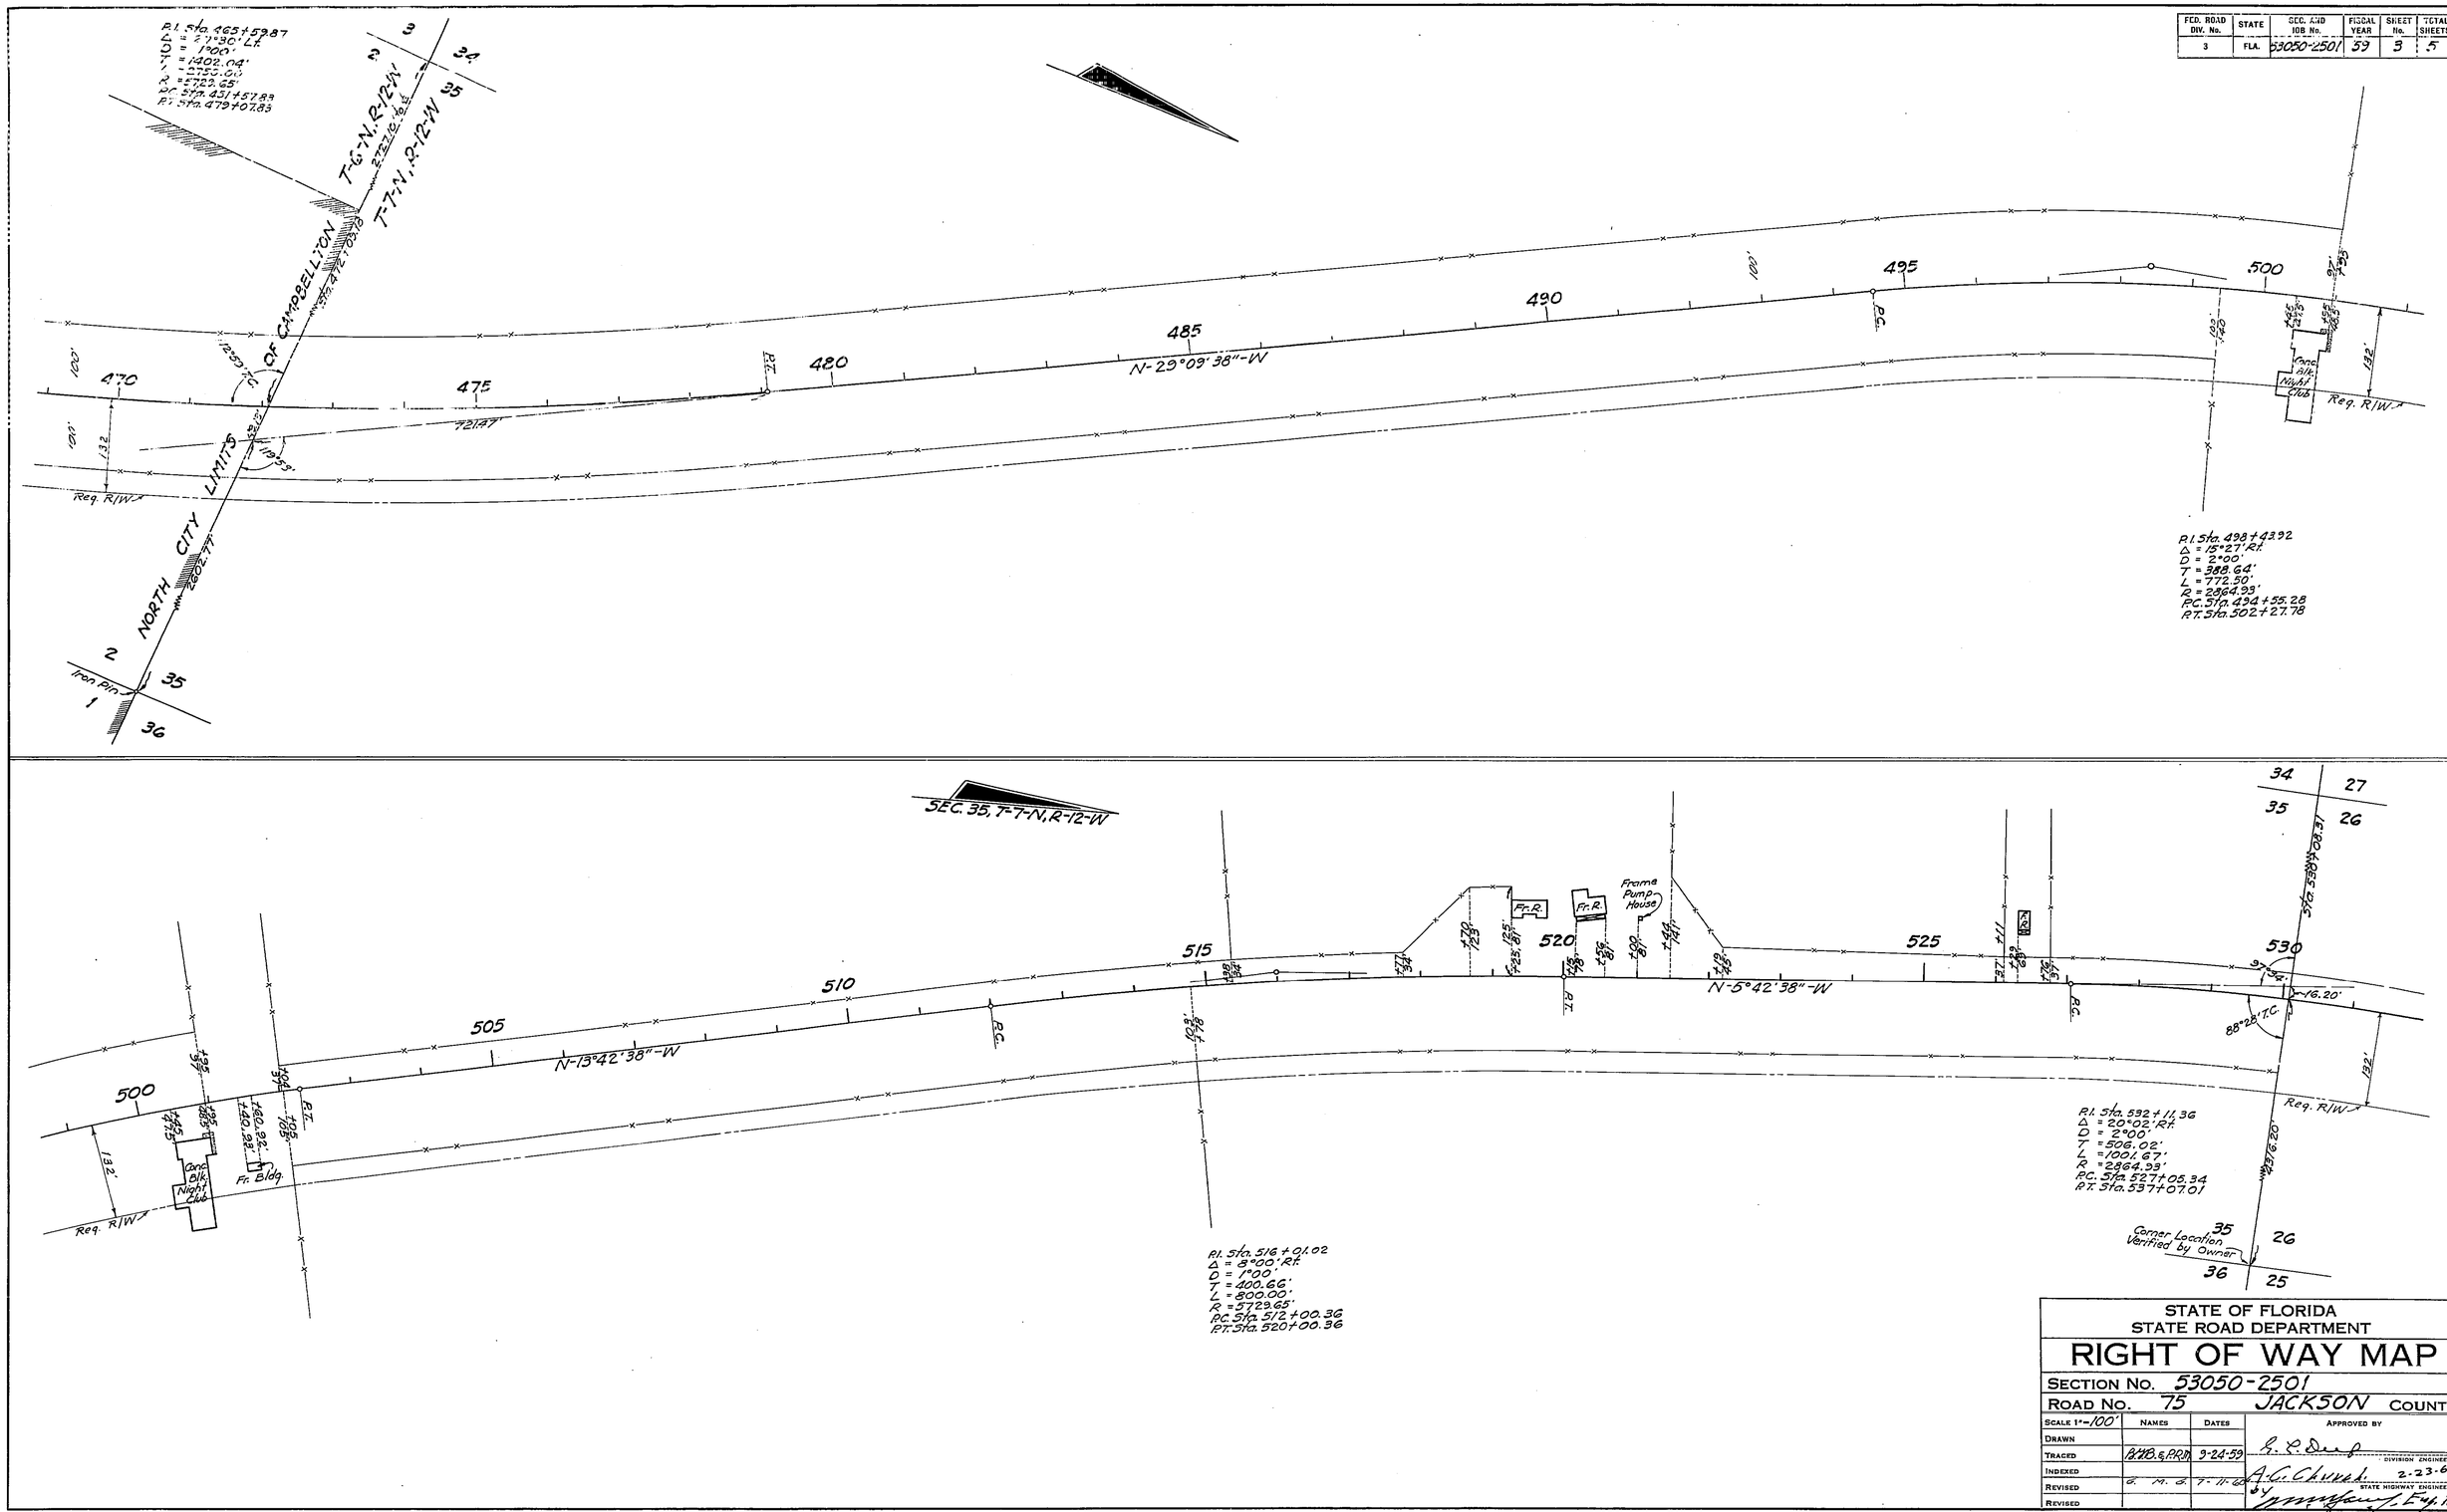

STATE OF FLORIDA
STATE ROAD DEPARTMENT

RIGHT OF WAY MAP

SECTION No. 53050-2501

ROAD No. 75 JACKSON COUNTY

SCALE 1"=100'	NAMES	DATES	APPROVED BY
DRAWN			
TRACED	B.H.B. & P.R.M.	9-24-59	G. L. Deep — DIVISION ENGINEER
INDEXED			
REVISED	G. M. G.	7-11-60	A. G. Chuvah — STATE HIGHWAY ENGINEER 2-23-60
REVISED			by [signature], Eng. R.M.

CAMPBELLTON TO ALABAMA STATE LINE

FED. ROAD DIV. No.	STATE	SEC. AND JOB No.	FISCAL YEAR	SHEET No.	TOTAL SHEETS
3	FLA.	53050-	59	4	5

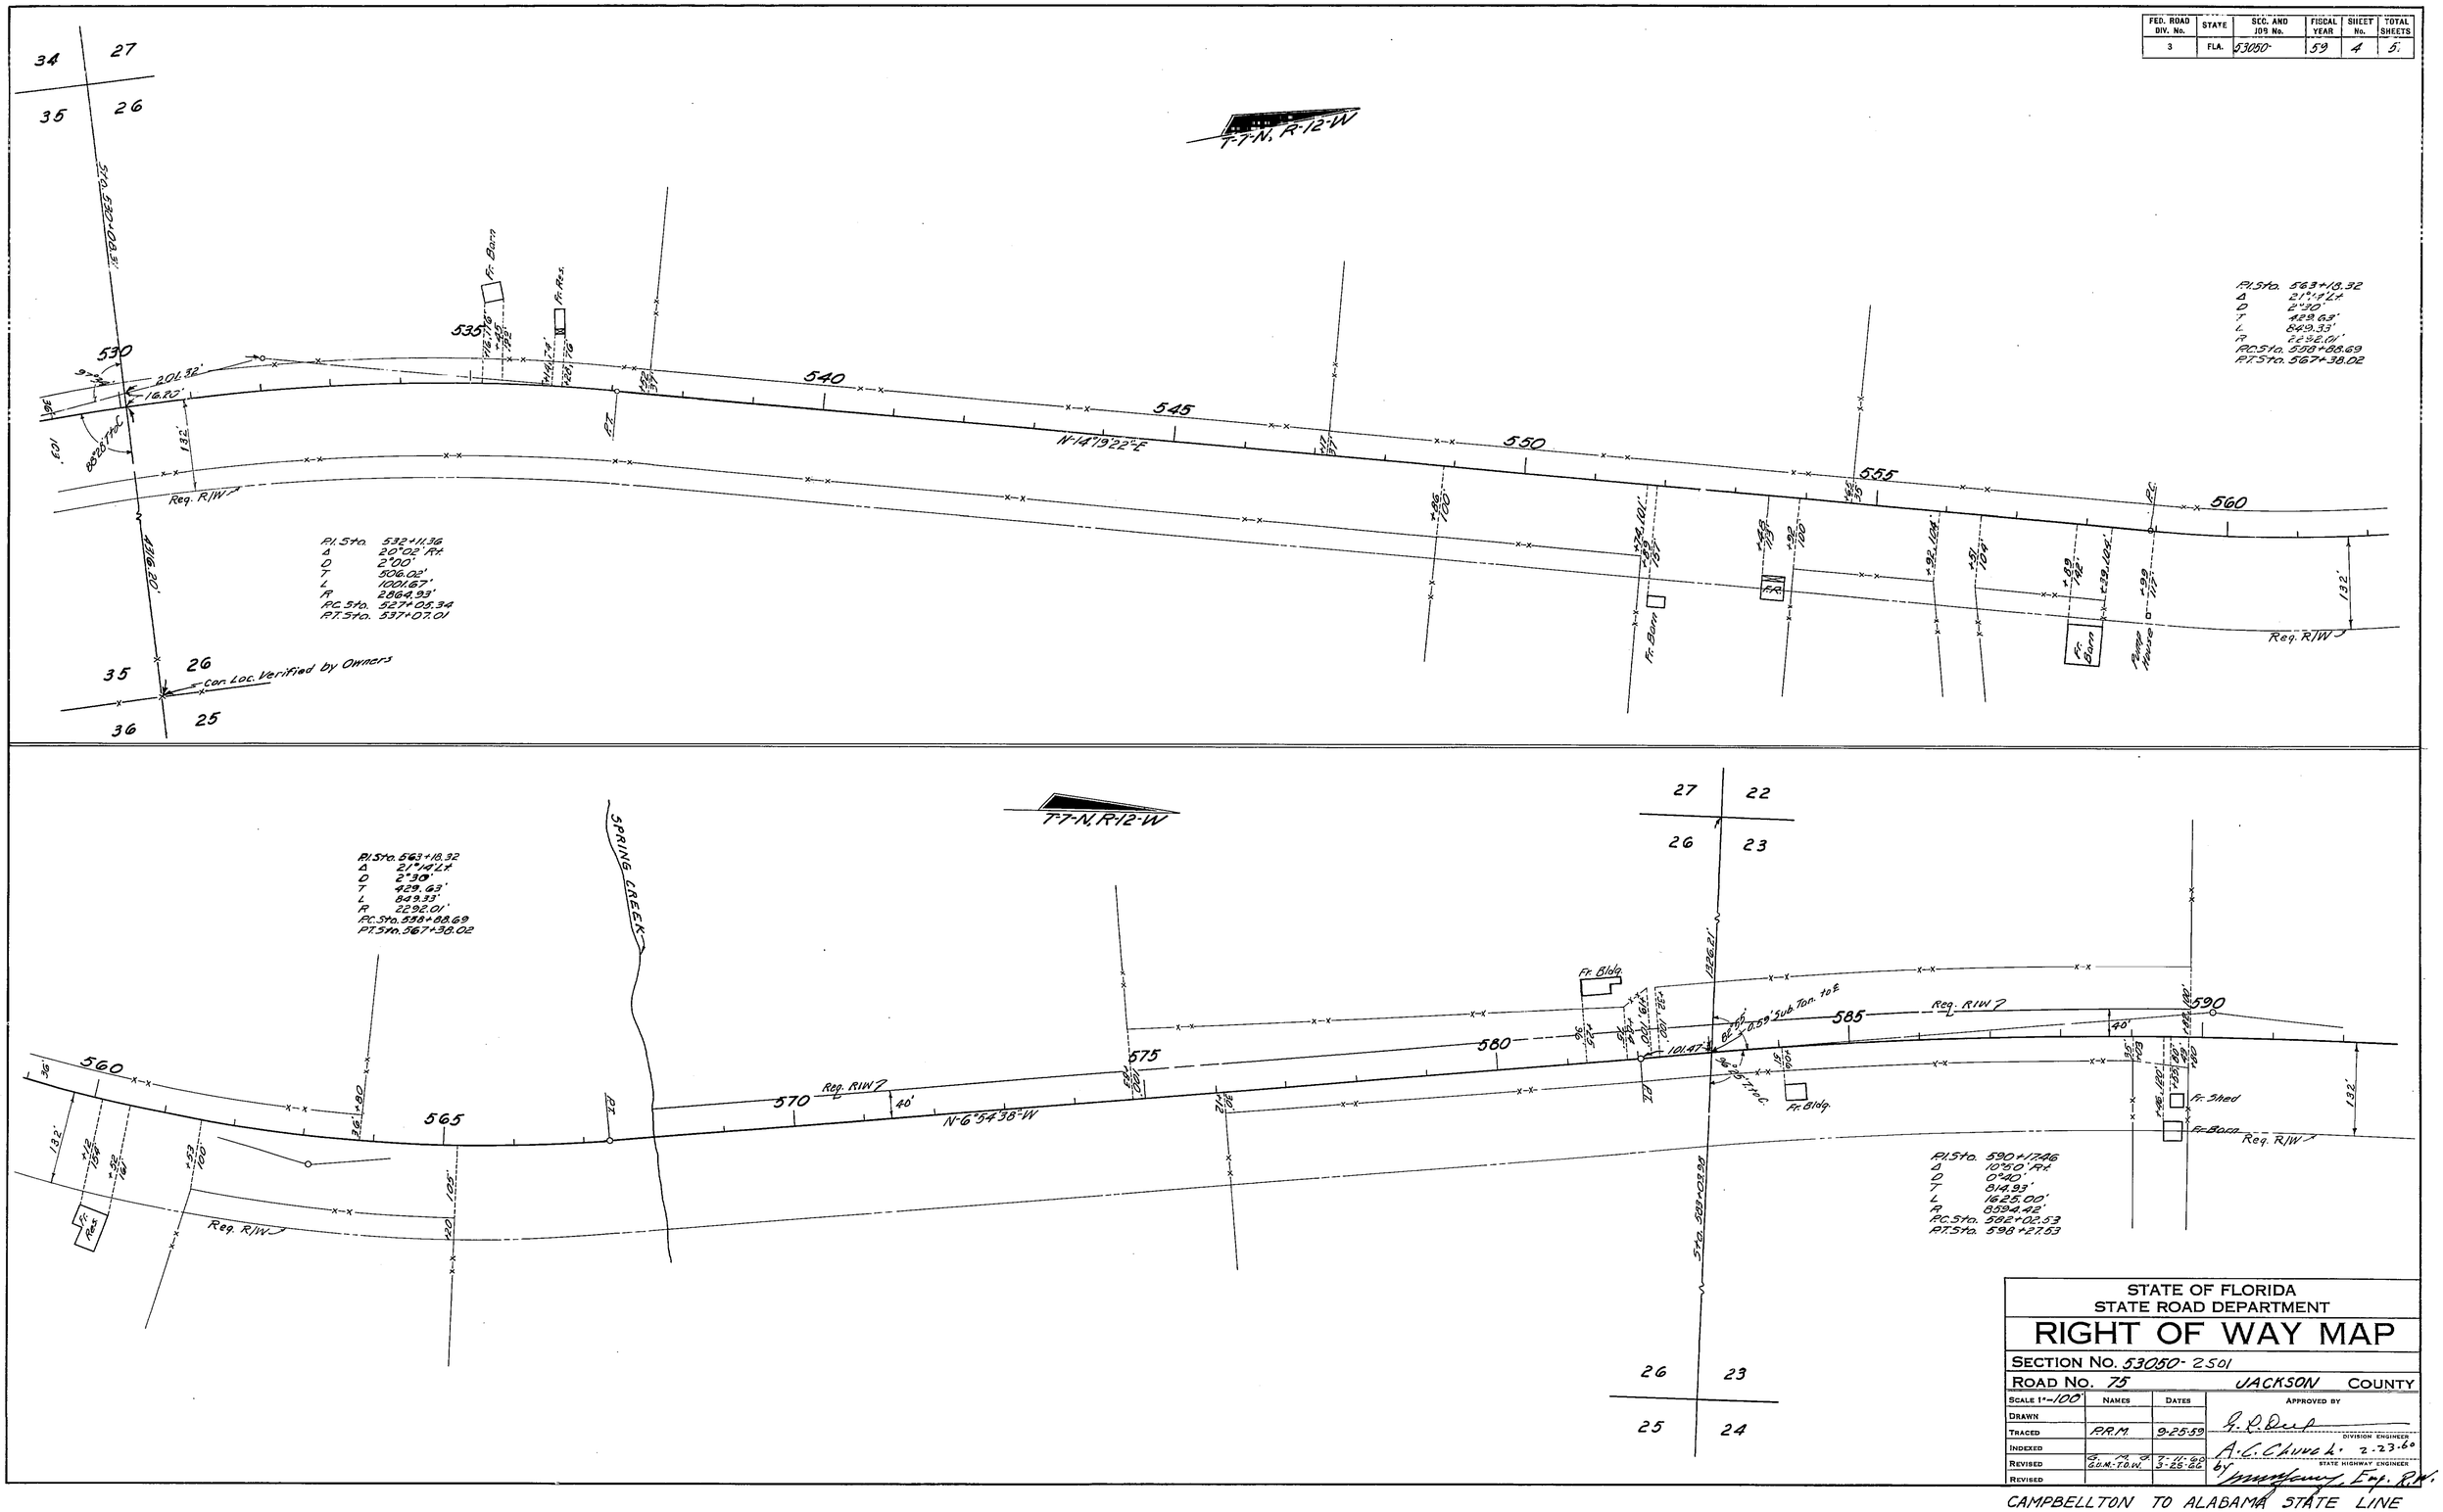

STATE OF FLORIDA
STATE ROAD DEPARTMENT

RIGHT OF WAY MAP

SECTION No. 53050-2501

ROAD No. 75 JACKSON COUNTY

SCALE 1"=100'	NAMES	DATES	APPROVED BY
DRAWN			G. L. Deal — DIVISION ENGINEER
TRACED	P.R.M.	9-25-59	A. C. Church 2-23-60 — STATE HIGHWAY ENGINEER
INDEXED			
REVISED	G. M. J. G.U.M.-T.O.W.	7-11-60 3-25-66	by [signature], Eng. R.W.
REVISED			

CAMPBELLTON TO ALABAMA STATE LINE

FED. ROAD DIV. No.	STATE	SEC. AND JOB No.	FISCAL YEAR	SHEET No.	TOTAL SHEETS
3	FLA.	53050-2501	'59	5	5

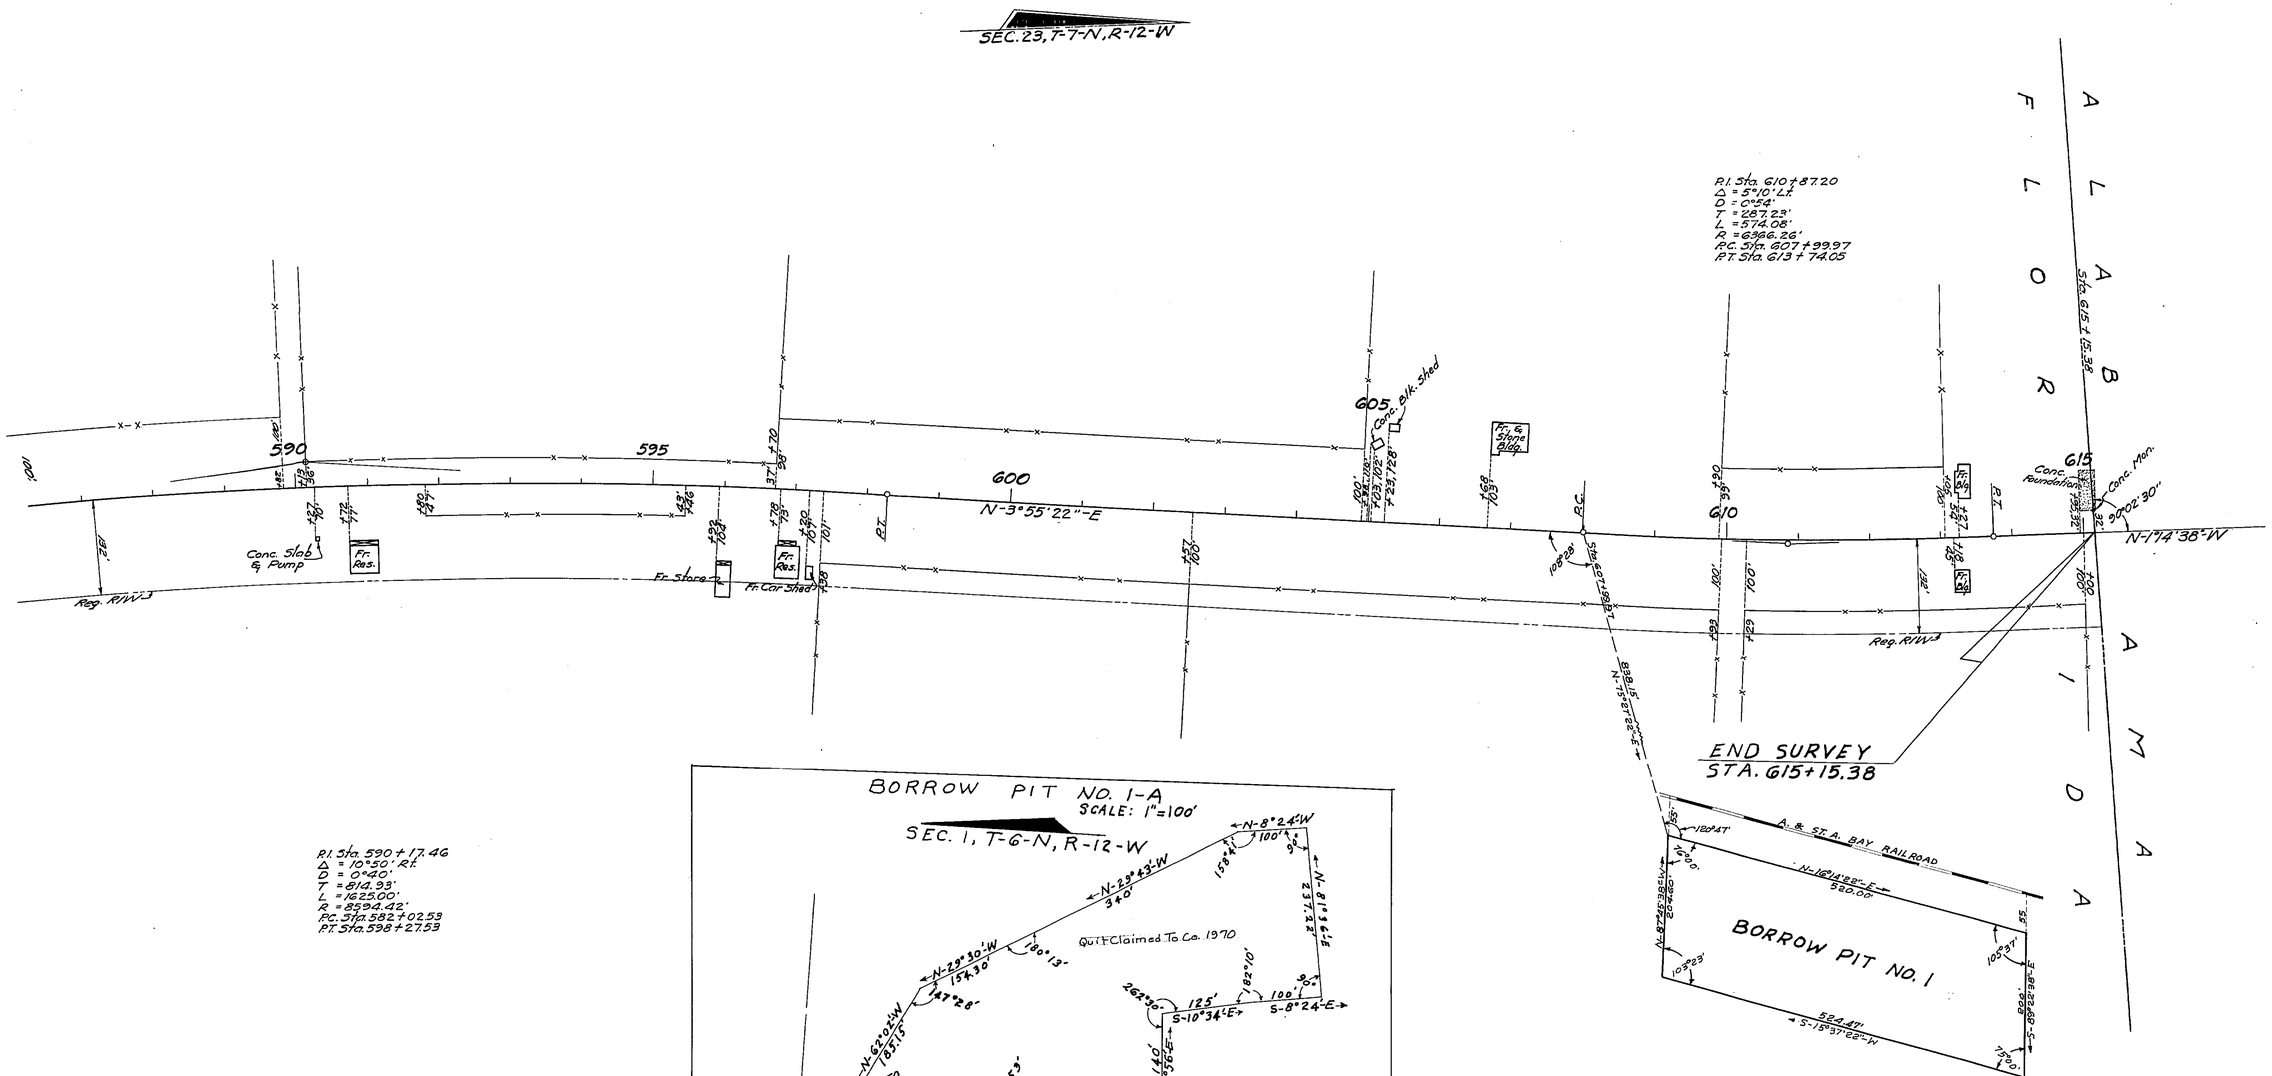

STATE OF FLORIDA
STATE ROAD DEPARTMENT

RIGHT OF WAY MAP

SECTION No. 53050-2501

ROAD No. 75 JACKSON COUNTY

SCALE 1"= 100'	NAMES	DATES	APPROVED BY
DRAWN			G. L. Deef
TRACED	B.B. & P.R.M.	9-25-59	DIVISION ENGINEER
INDEXED			A. C. Church 2-23-60
REVISED	A.W.C. C. M. G.	7-8-60 7-11-60	STATE HIGHWAY ENGINEER
REVISED	A.W.C. J.H.P.	7-13-60 10-31-60	by [signature] Eng. R.M.
	JW-MAC	12-2-70	

CAMPBELLTON TO ALABAMA STATE LINE