FED. ROAD DIST. No.	STATE	FED. AID PROJ. No.	FISCAL YEAR	SHEET NO.	TOTAL SHEETS
8	FLA.	1162-E	'37	3	3

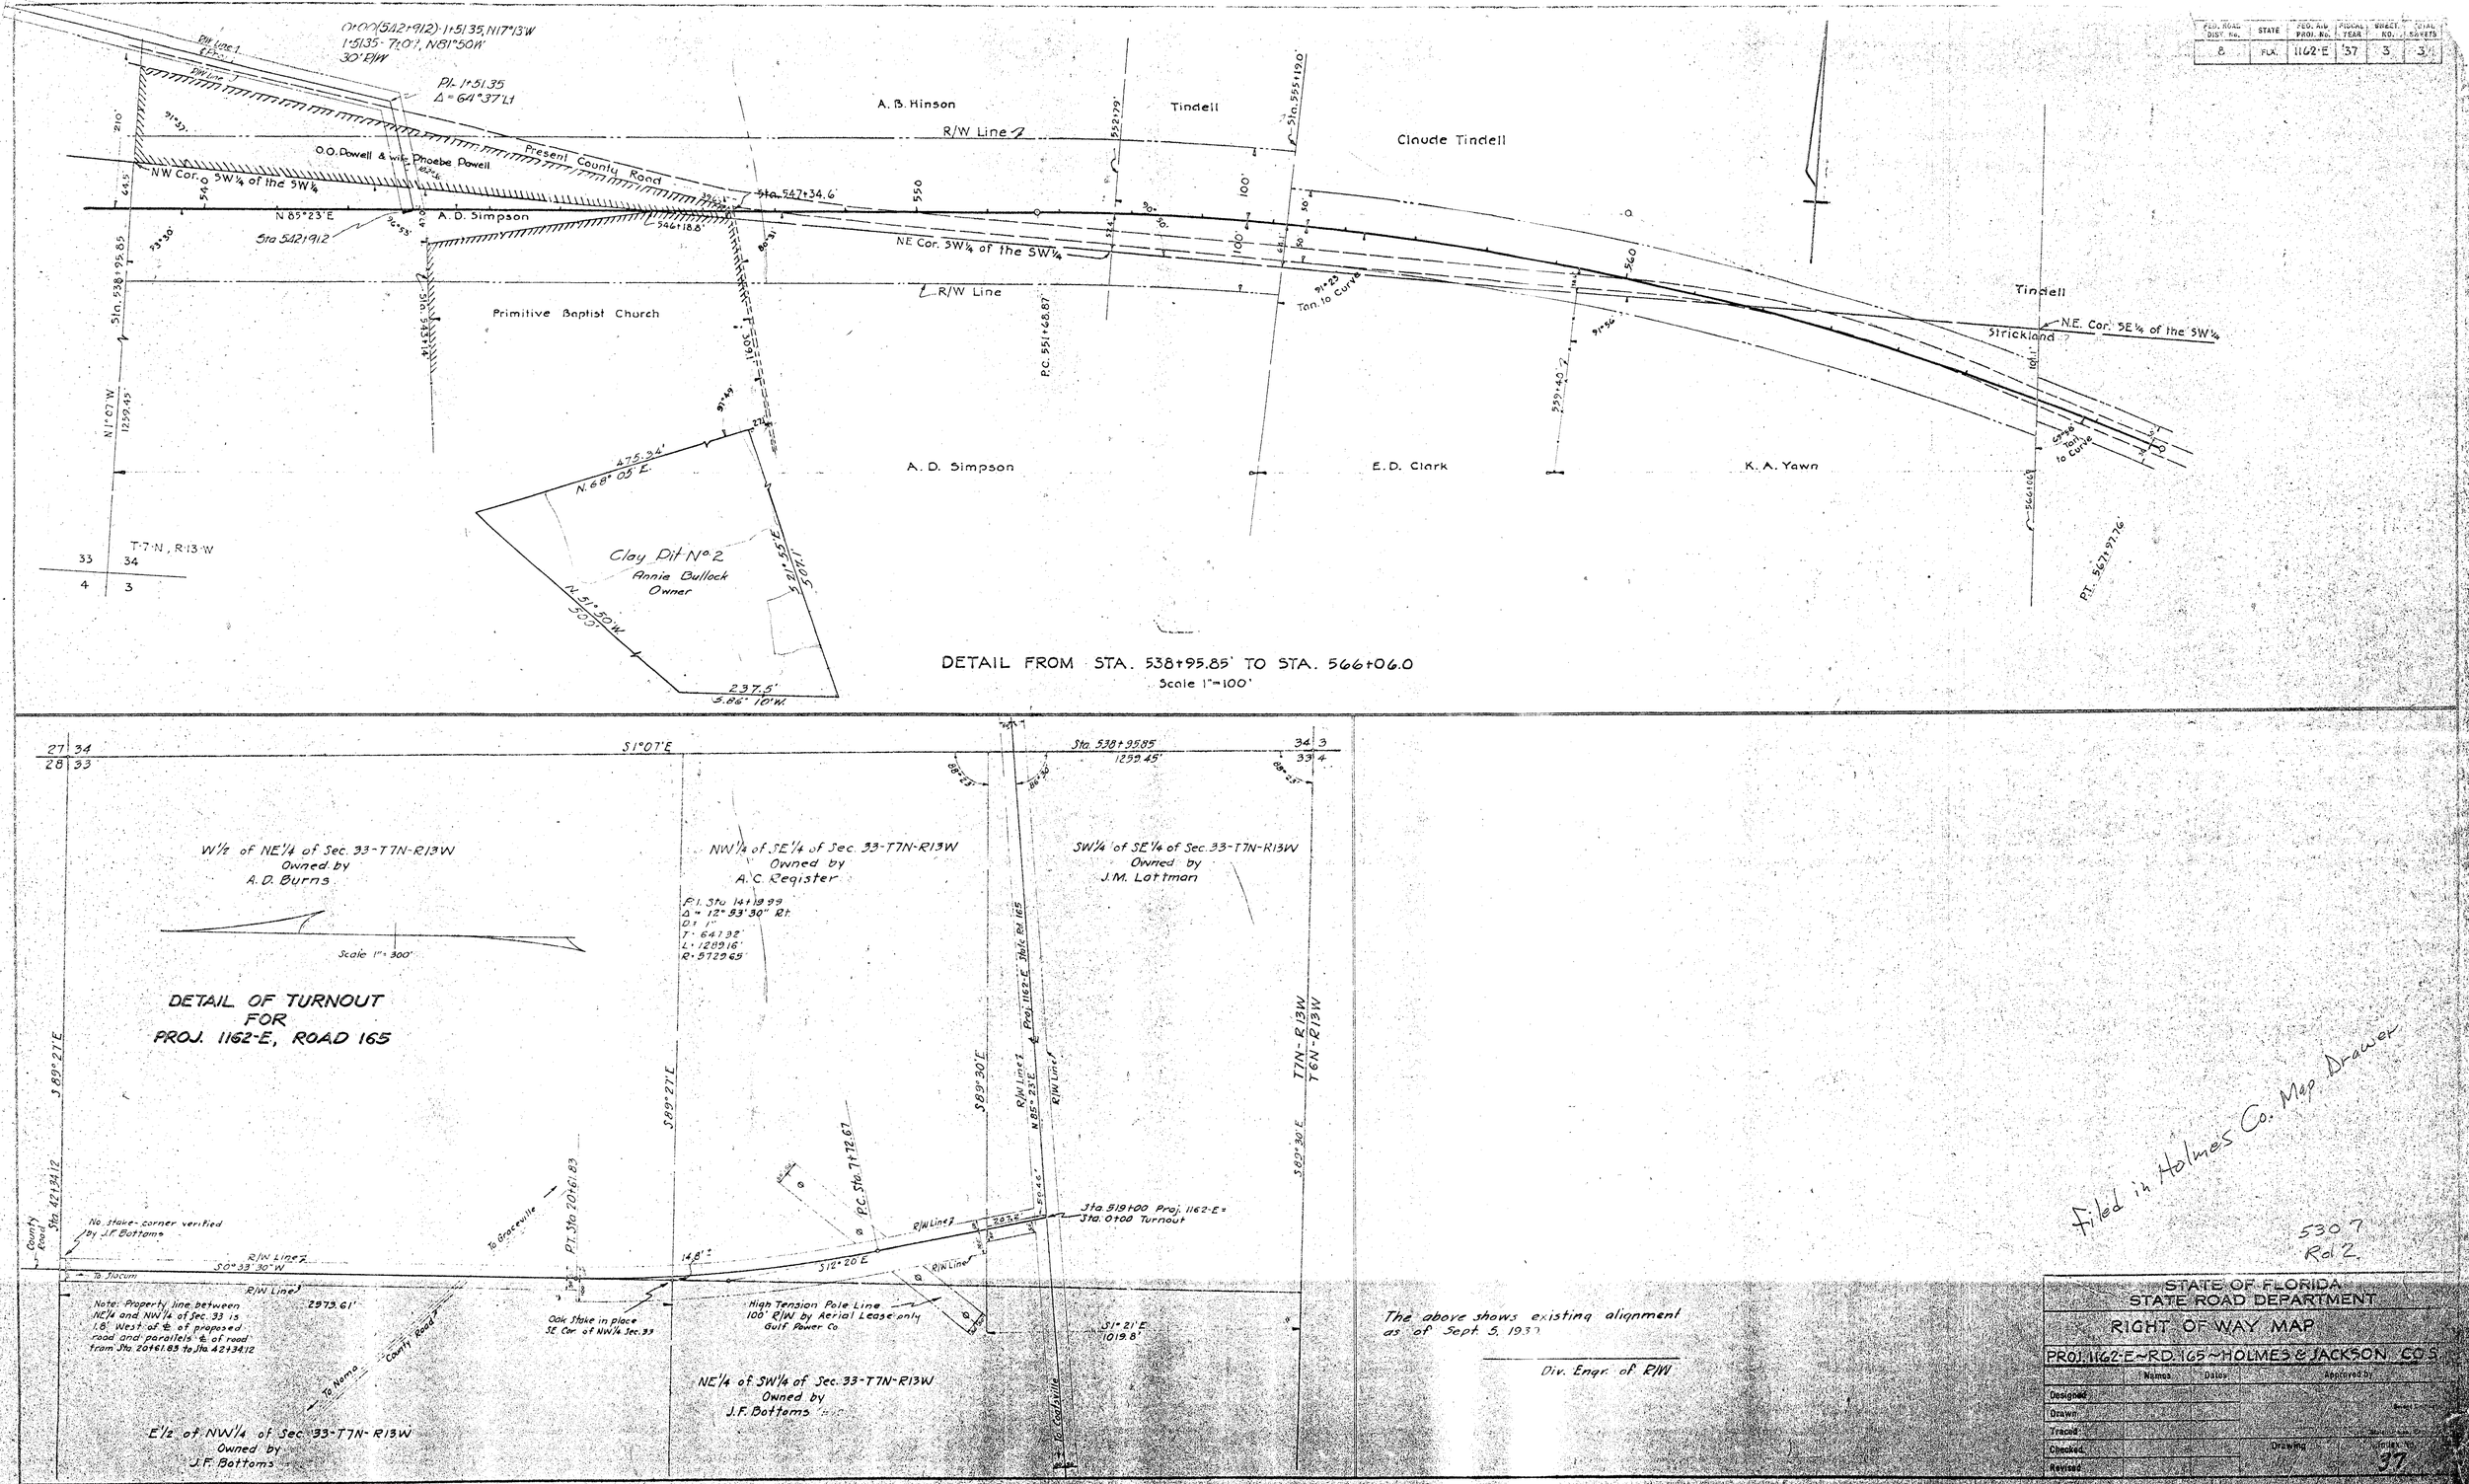

DETAIL FROM STA. 538+95.85' TO STA. 566+06.0

Scale 1"=100'

DETAIL OF TURNOUT
FOR
PROJ. 1162-E, ROAD 165

The above shows existing alignment as of Sept. 5, 1937

Div. Engr. of R/W

Filed in Holmes Co. Map Drawer

5307
Rd 2

STATE OF FLORIDA
STATE ROAD DEPARTMENT

RIGHT OF WAY MAP

PROJ. 1162-E~RD. 165~HOLMES & JACKSON CO'S

	Names	Dates	Approved by
Designed			
Drawn			
Traced			
Checked			Drawing
Revised			

37