FED. ROAD DIV. No.	STATE	SEC. AND JOB No.	FISCAL YEAR	SHEET No.	TOTAL SHEETS
3	FLA.	5309	54	1	1

81

5309 110 1 of 1

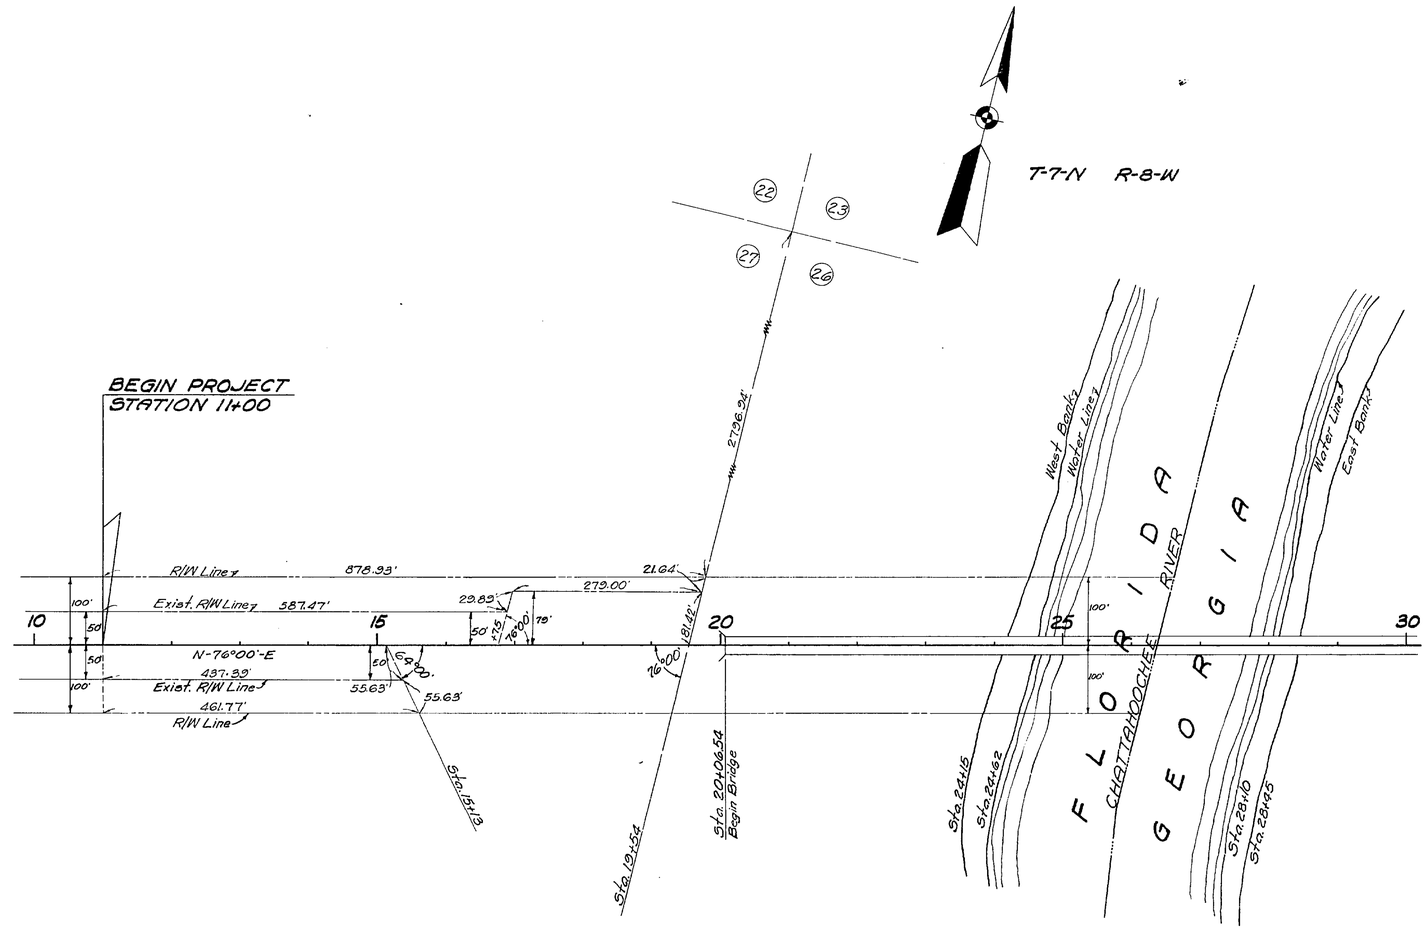

REQUIRED R/W WIDTHS
100' Lt. & Rt. from Beginning of Project to Ga.-Fla. Line

STATE OF FLORIDA
STATE ROAD DEPARTMENT

RIGHT OF WAY MAP

SECTION No. 5309-110

ROAD No. 2 JACKSON COUNTY

SCALE 1"=100'	NAMES	DATES	APPROVED BY
DRAWN			
TRACED	H.L.G.	11-4-54	DIVISION ENGINEER
INDEXED			
REVISED			STATE HIGHWAY ENGINEER
REVISED			