FED. ROAD DIV. No.	STATE	SEC. AND JOB No.	FISCAL YEAR	SHEET No.	TOTAL SHEETS
3	FLA.	53090-2111	'58	1	2

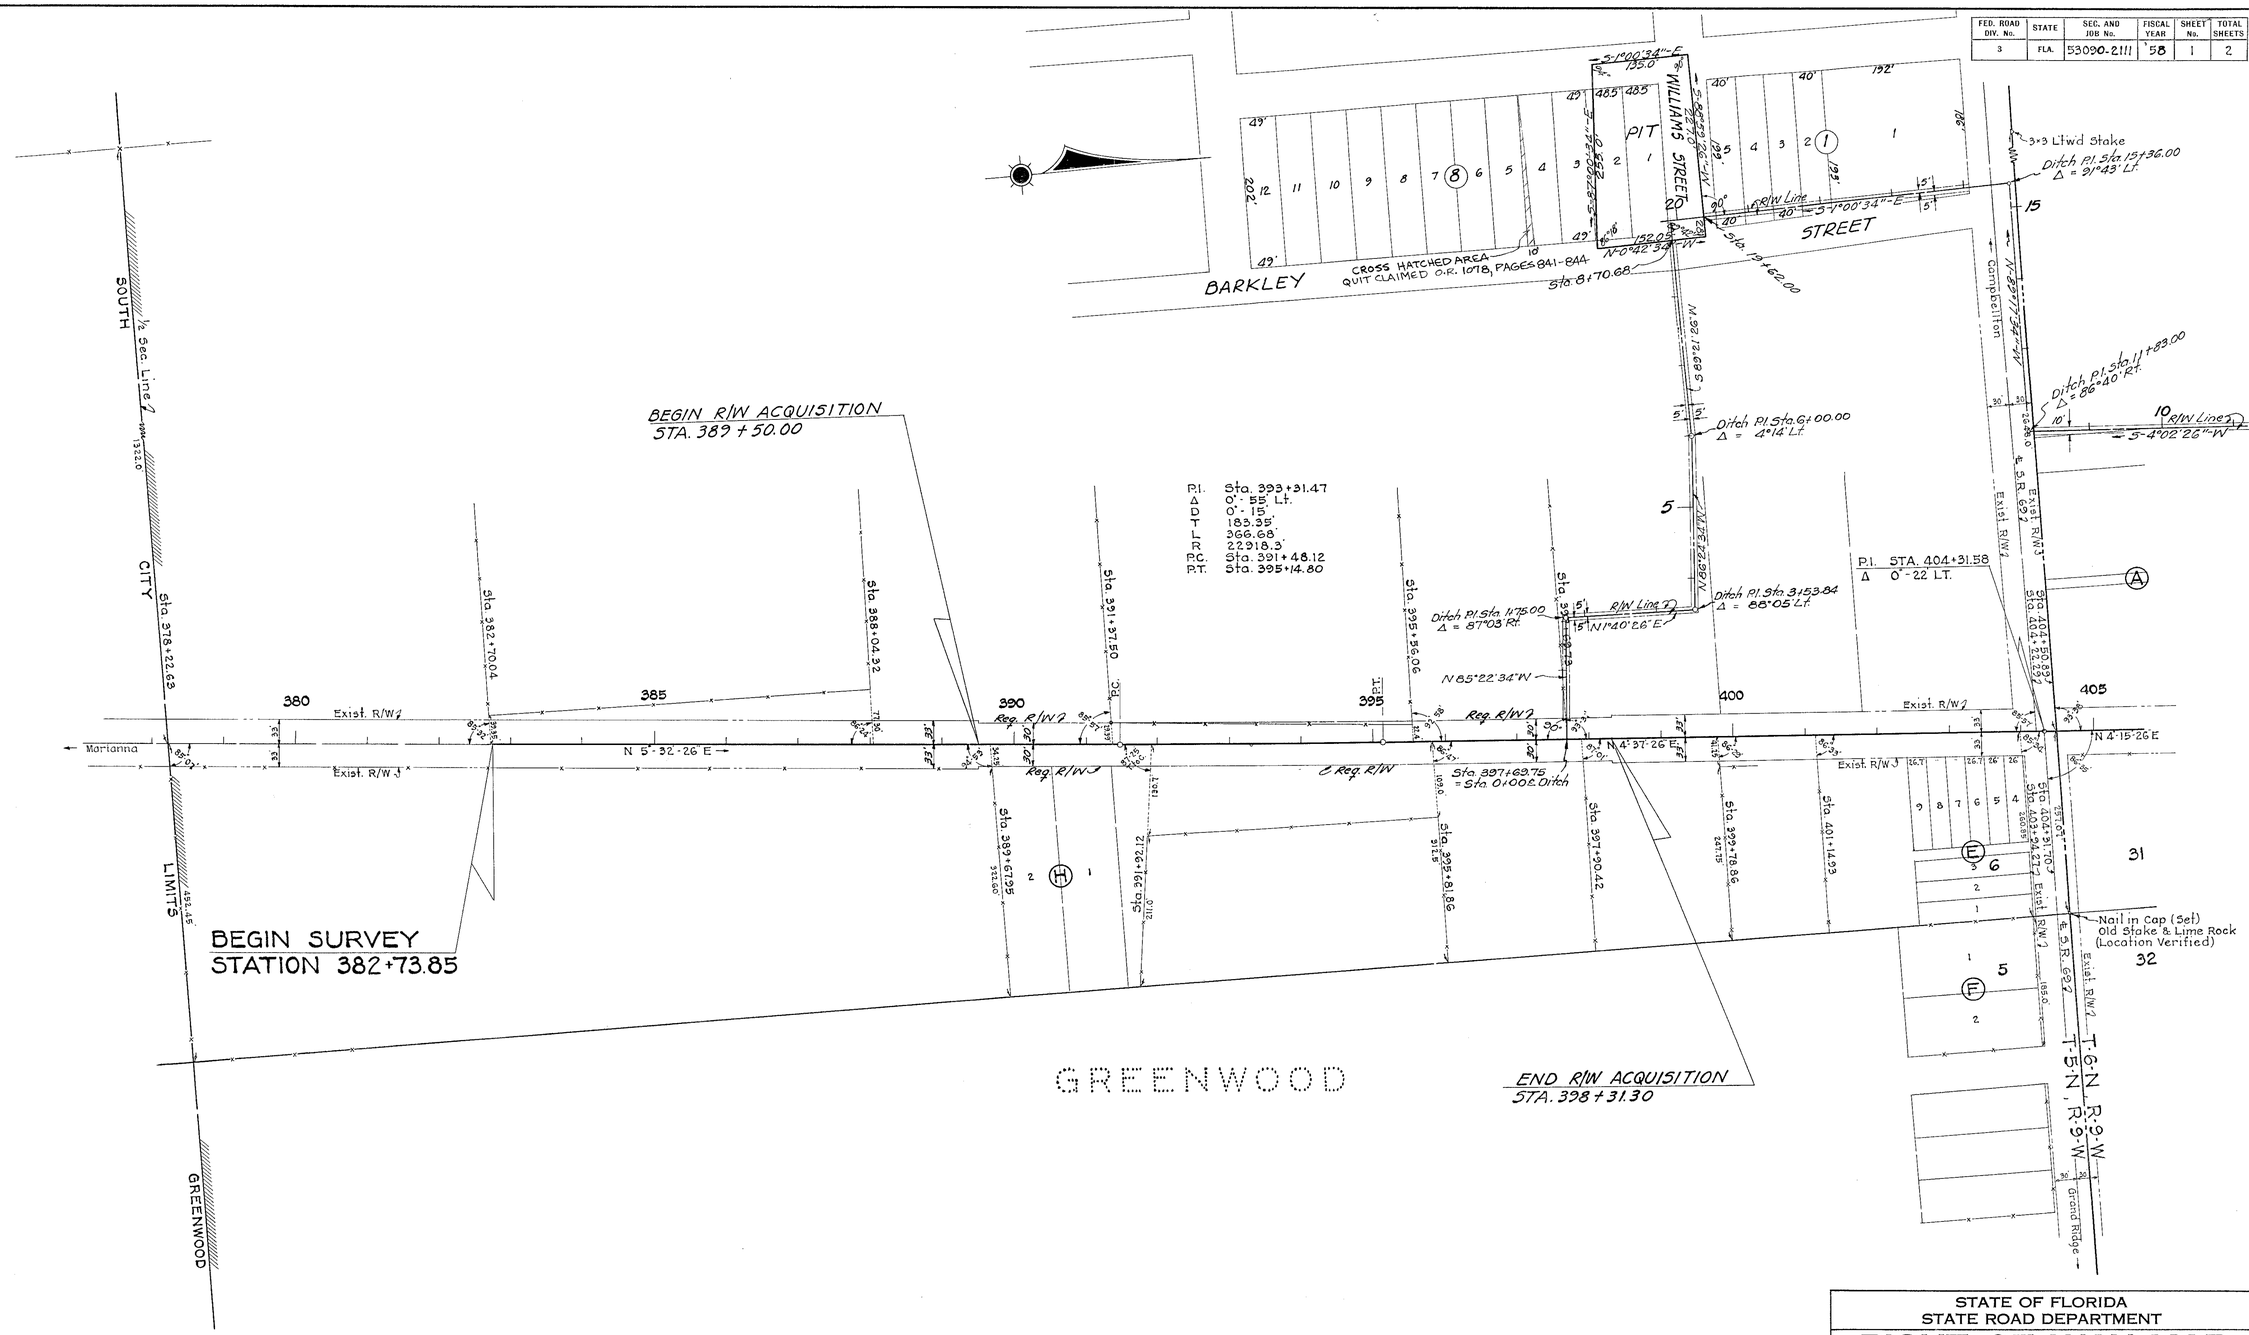

REQUIRED R/W WIDTH

30' Rt. & Lt. ℄ from Sta. 389+50.00 to Sta. 398+31.30
30' Rt. & Lt. ℄ from Sta. 411+21.60 to Sta. 430+95.67

STATE OF FLORIDA
STATE ROAD DEPARTMENT

RIGHT OF WAY MAP

SECTION No. 53090-2111

ROAD No. 71 JACKSON COUNTY

SCALE 1" = 100'	NAMES	DATES	APPROVED BY
DRAWN			G. C. Deep
TRACED	W.P.	1-8-58	DIVISION ENGINEER
INDEXED			A. C. Church 9-22-58
REVISED Q.C. Rec. Data	J.L.B.	5-2-06	STATE HIGHWAY ENGINEER
REVISED Q.C.	J.L.B.	2-10-06	[signature] by [signature]

53090 2111 2 of 2

FED. ROAD DIV. No.	STATE	SEC. AND JOB No.	FISCAL YEAR	SHEET No.	TOTAL SHEETS
3	FLA.	53090.2111	5	2	2

STATE OF FLORIDA
STATE ROAD DEPARTMENT

RIGHT OF WAY MAP

SECTION No. 53090-2111

ROAD No. 71 JACKSON COUNTY

SCALE 1" = 100'	NAMES	DATES	APPROVED BY
DRAWN			[signature] DIVISION ENGINEER
TRACED	W.P.	1-9-58	
INDEXED			A. C. Church 9-22-58 STATE HIGHWAY ENGINEER
REVISED	H. T. R.	2-26-59	[signature]
REVISED			