FED. ROAD DIV. No.	STATE	F A PROJECT NO.	FISCAL YEAR	SHEET No.
3	FLA.			1

Book Number 1018139

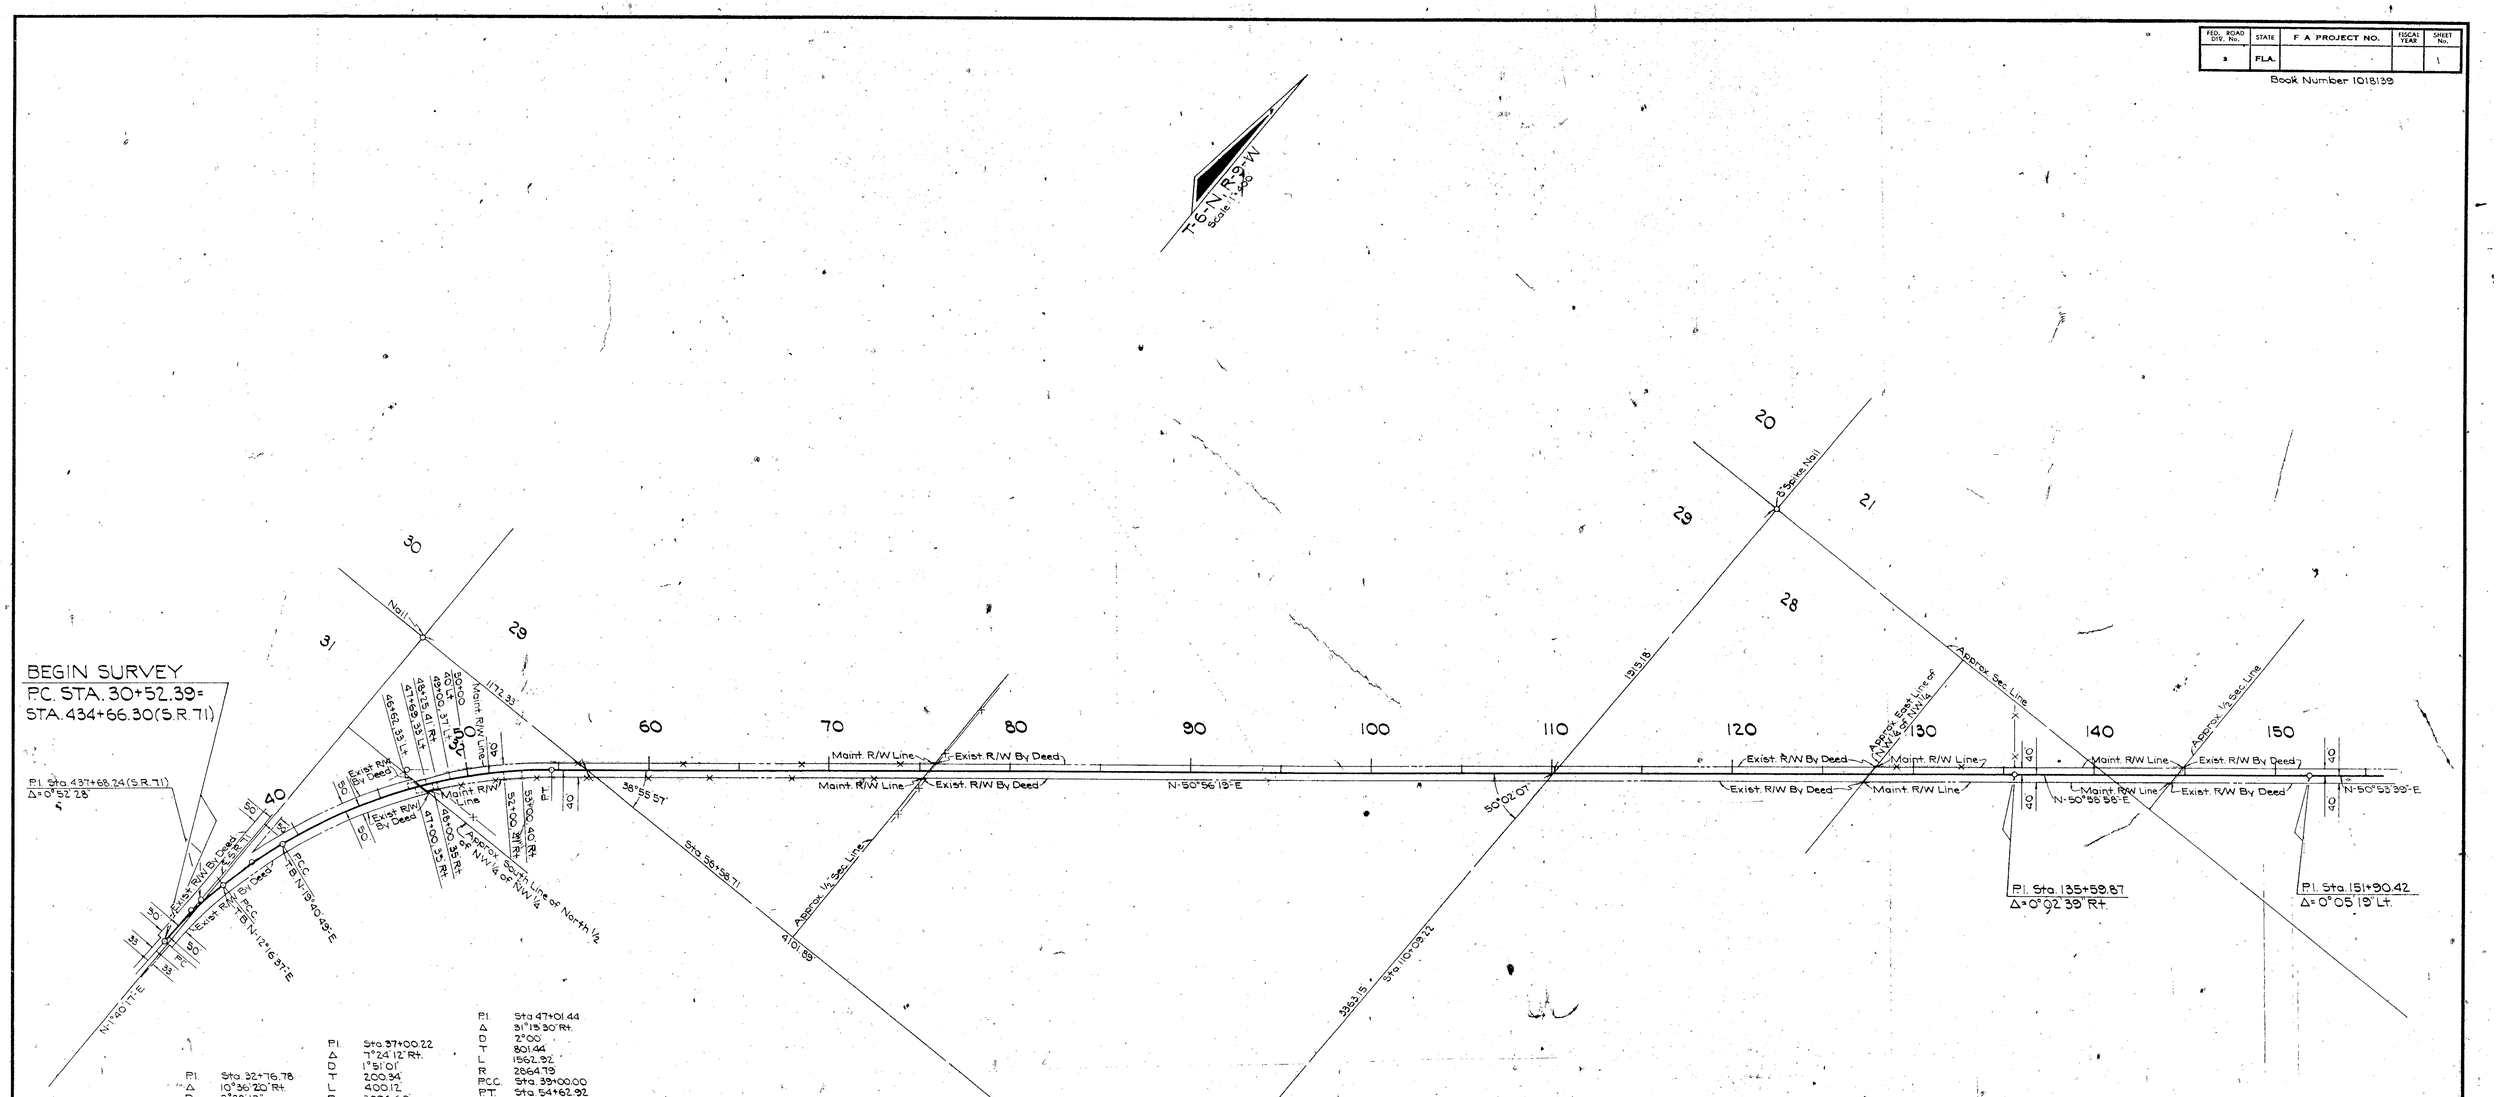

THIS IS TO CERTIFY that the within and attached sheets numbered 1 to 3 inclusive, constitute a true copy of the official RIGHT OF WAY MAP showing Location and Survey by the State of Florida Department of Transportation for a portion of State Road 165, designated as Section 53090 in Jackson County, Florida.

THE PROPERTY outlined in RED ink, and labeled MAINT. R/W LINE on the said sheets has been vested in the State of Florida Department of Transportation, pursuant to the provisions of Section 95.361 Florida Statutes.

IN WITNESS WHEREOF, We have hereunto set our hands and affixed the seal of the State of Florida Department of Transportation, at Tallahassee, Florida, this 22nd day of May, A.D. 1978.

Tom Webb Jr.
Secretary of Transportation
State of Florida Department of Transportation

Carolyn Scarabin
Executive Secretary, State of Florida Department of Transportation

Recorded 6-14-78, in Plat Book 1 Page 2.

#192

REVISION	BY	DATE

STATE OF FLORIDA
DEPARTMENT OF TRANSPORTATION

MAINTENANCE MAP

STATE ROAD No. 165 · JACKSON COUNTY

	BY	DATE	APPROVED BY	DATE
DRAWN				
TRACED	I.L.C.	4-14-78	DISTRICT ENGINEER	
CHECKED	F.A.	4-20-78	ENGINEER OF RIGHT OF WAY	
COMPARED				
INDEXED			STATE HIGHWAY ENGINEER	

SECTION 53090 · SHEET 1 OF 3

FED. ROAD DIV. No.	STATE	F. A. PROJECT NO.	FISCAL YEAR	SHEET No.
3	FLA.			2

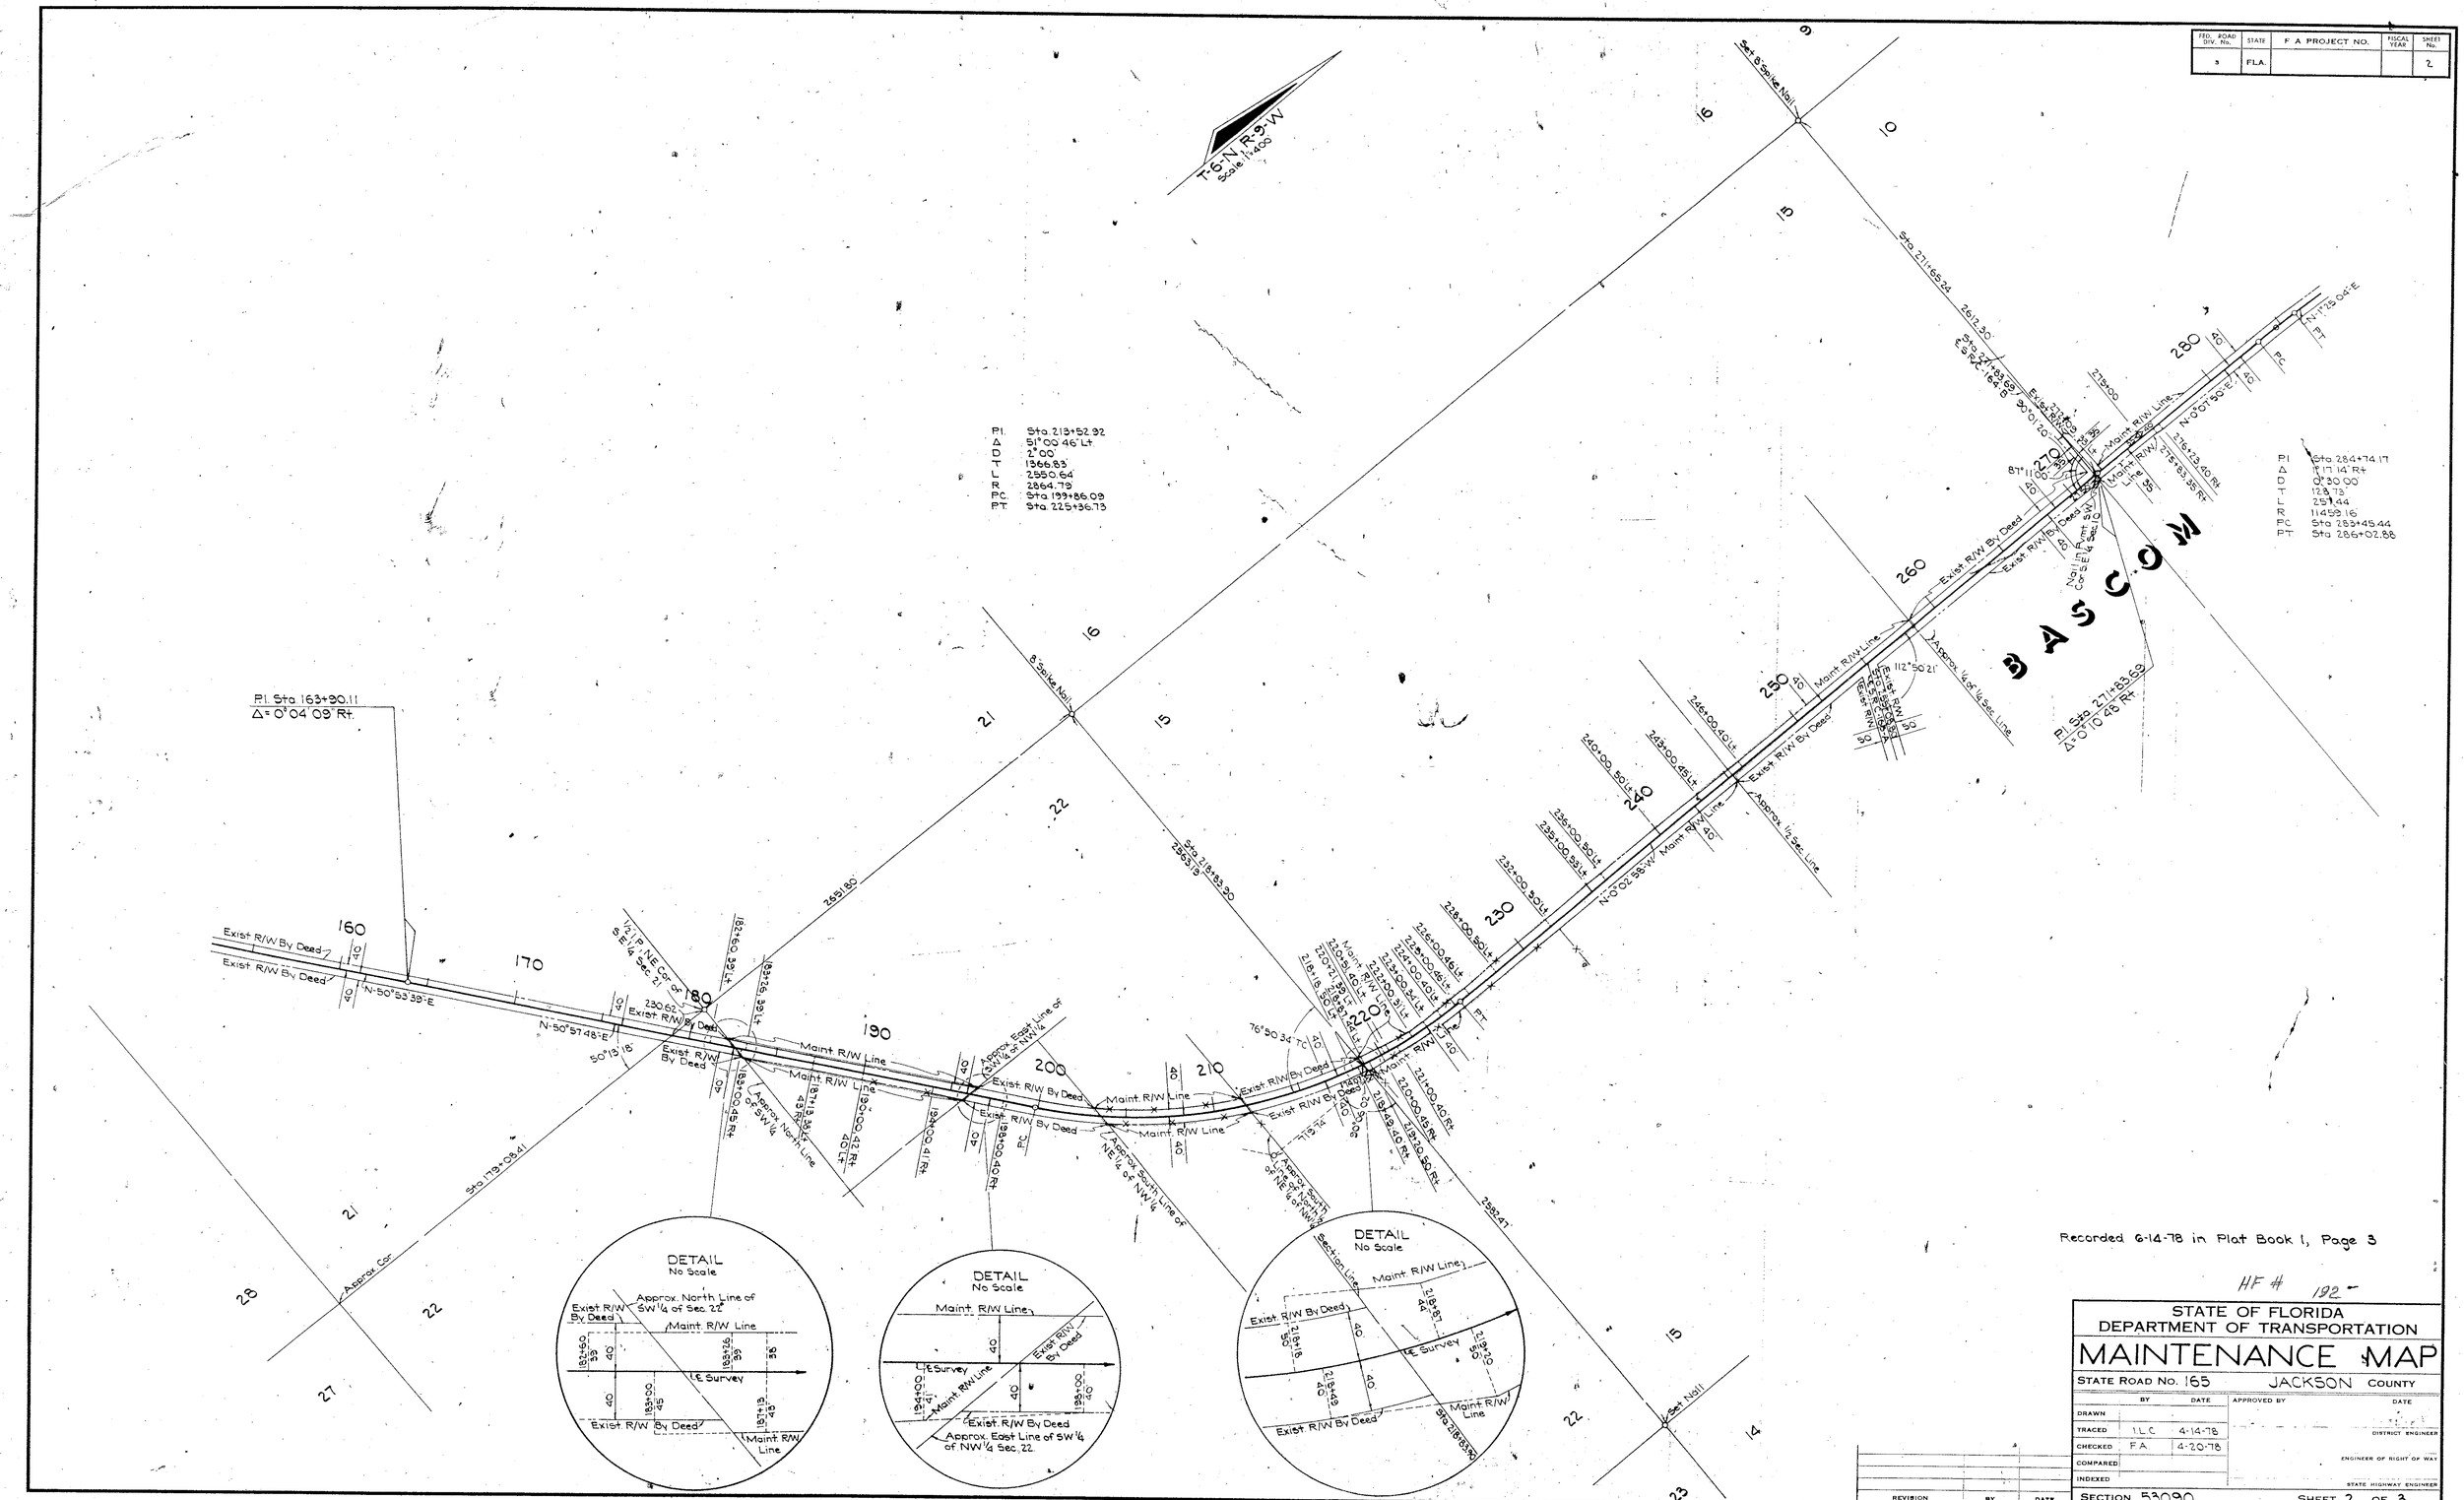

Recorded 6-14-78 in Plat Book 1, Page 3

HF # 192

STATE OF FLORIDA
DEPARTMENT OF TRANSPORTATION

MAINTENANCE MAP

STATE ROAD No. 165 JACKSON COUNTY

	BY	DATE	APPROVED BY	DATE
DRAWN				DISTRICT ENGINEER
TRACED	J.L.C.	4-14-78		
CHECKED	F.A.	4-20-78		ENGINEER OF RIGHT OF WAY
COMPARED				
INDEXED				STATE HIGHWAY ENGINEER

REVISION	BY	DATE

SECTION 53090 SHEET 2 OF 3

FED. ROAD DIV. No.	STATE	F.A. PROJECT NO.	FISCAL YEAR	SHEET No.
3	FLA.			3

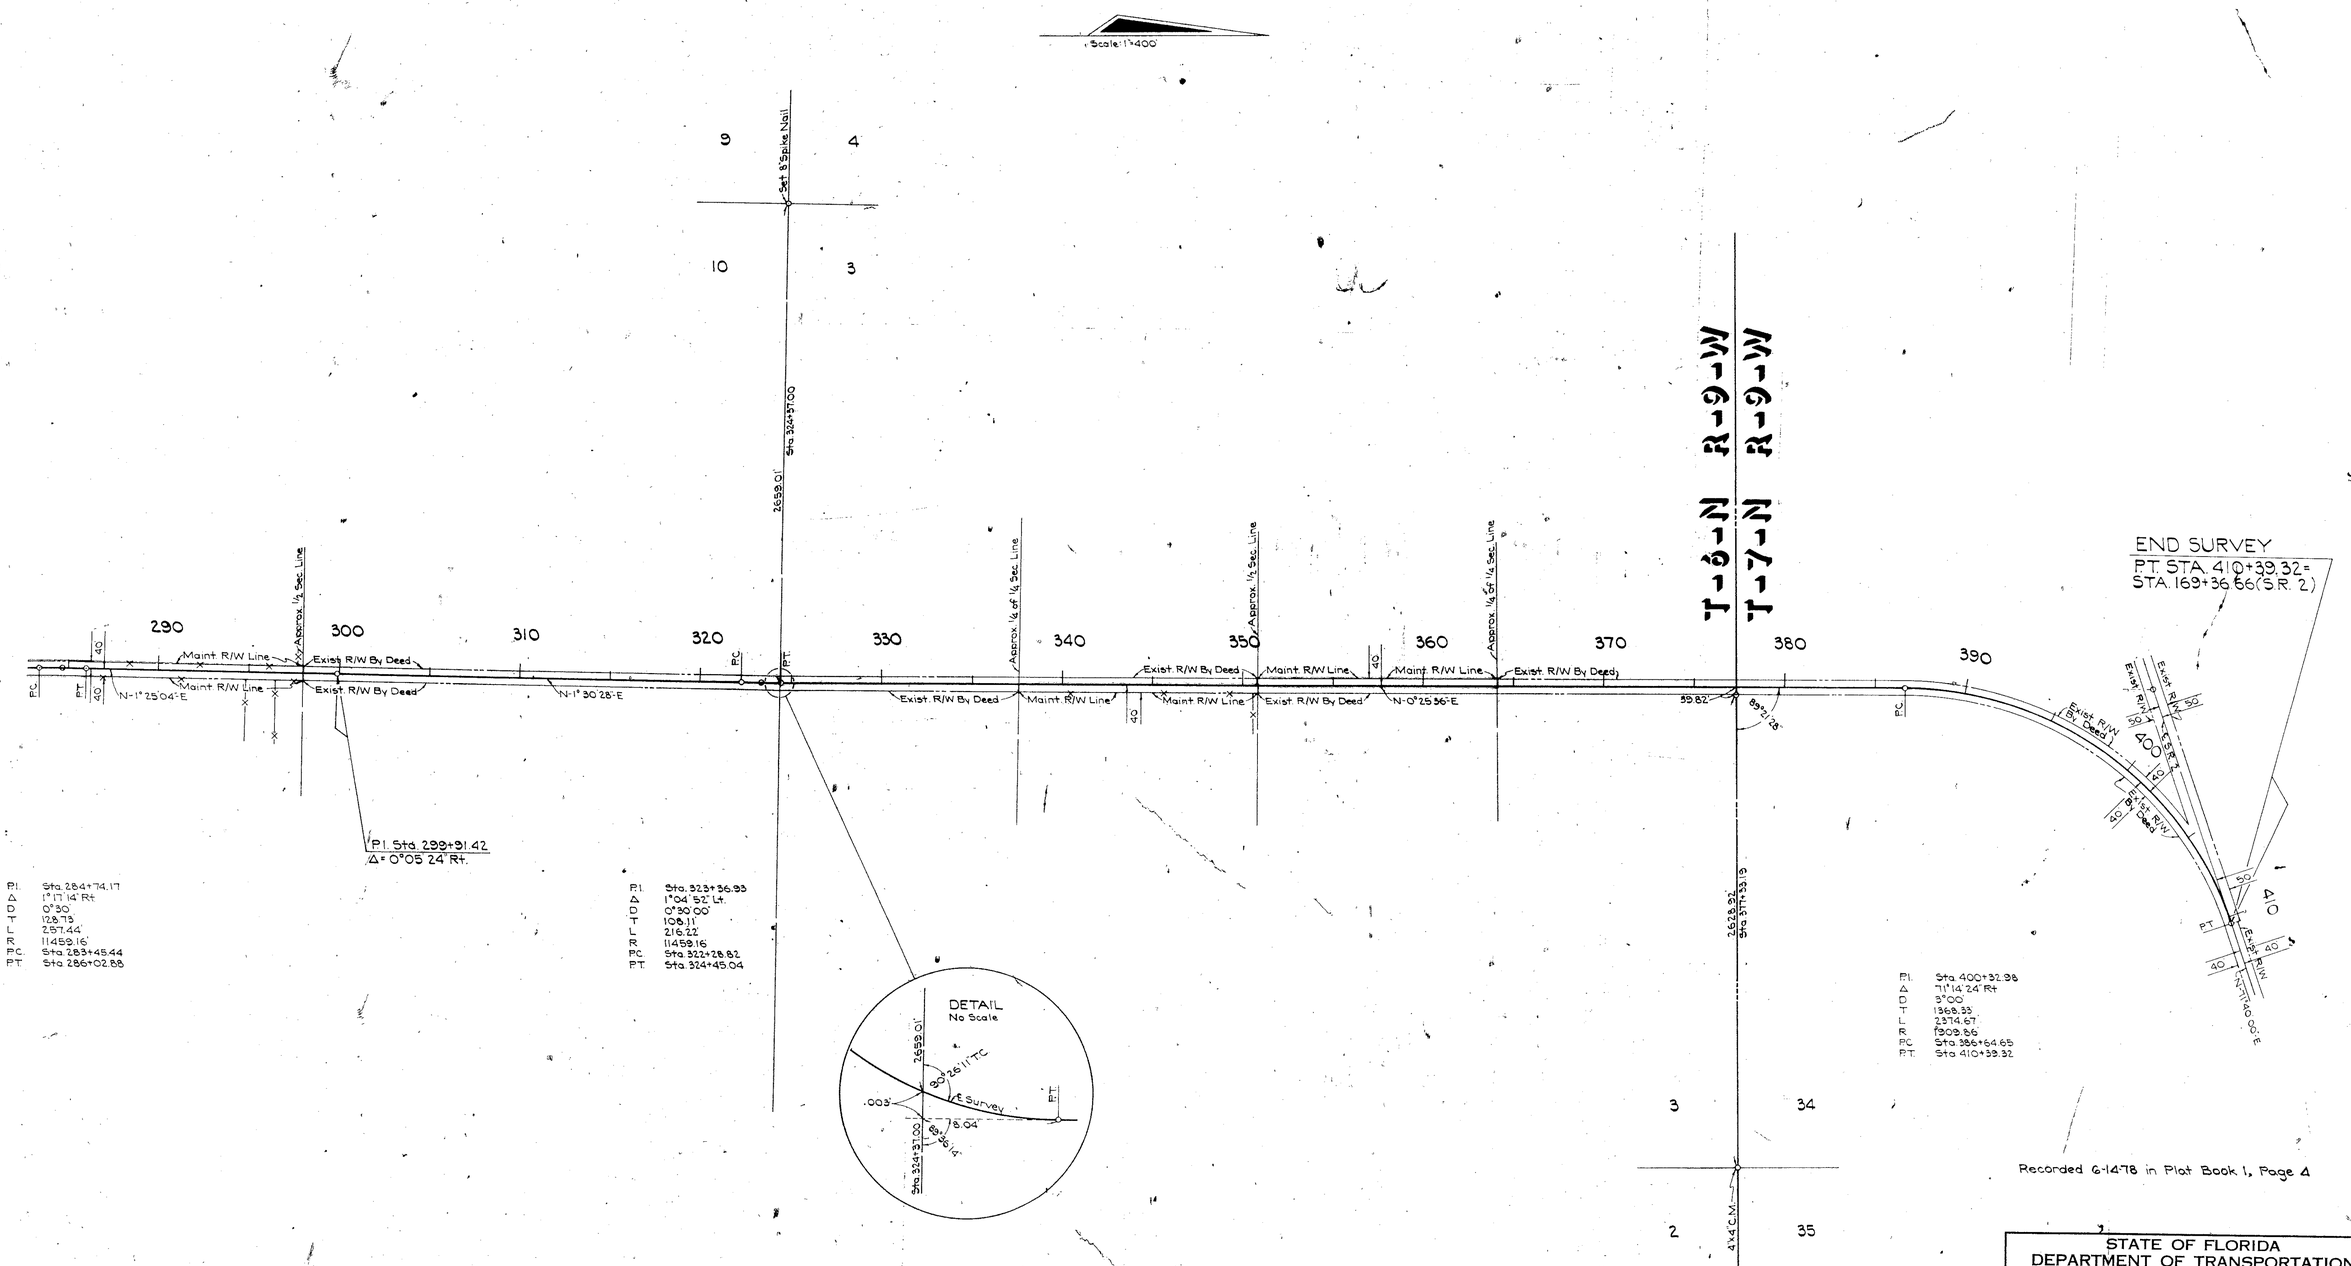

STATE OF FLORIDA
DEPARTMENT OF TRANSPORTATION

MAINTENANCE MAP

STATE ROAD No. 165 JACKSON COUNTY

	BY	DATE	APPROVED BY	DATE
DRAWN				
TRACED	I.L.C.	4-14-78		DISTRICT ENGINEER
CHECKED	F.A.	4-20-78		ENGINEER OF RIGHT OF WAY
COMPARED				
INDEXED				STATE HIGHWAY ENGINEER

REVISION	BY	DATE

SECTION 53090 SHEET 3 OF 3