FED. ROAD DIST. No.	STATE	FED. AID PROJ. No.	FISCAL YEAR	SHEET NO.	TOTAL SHEETS
	FLA.			1	1

43

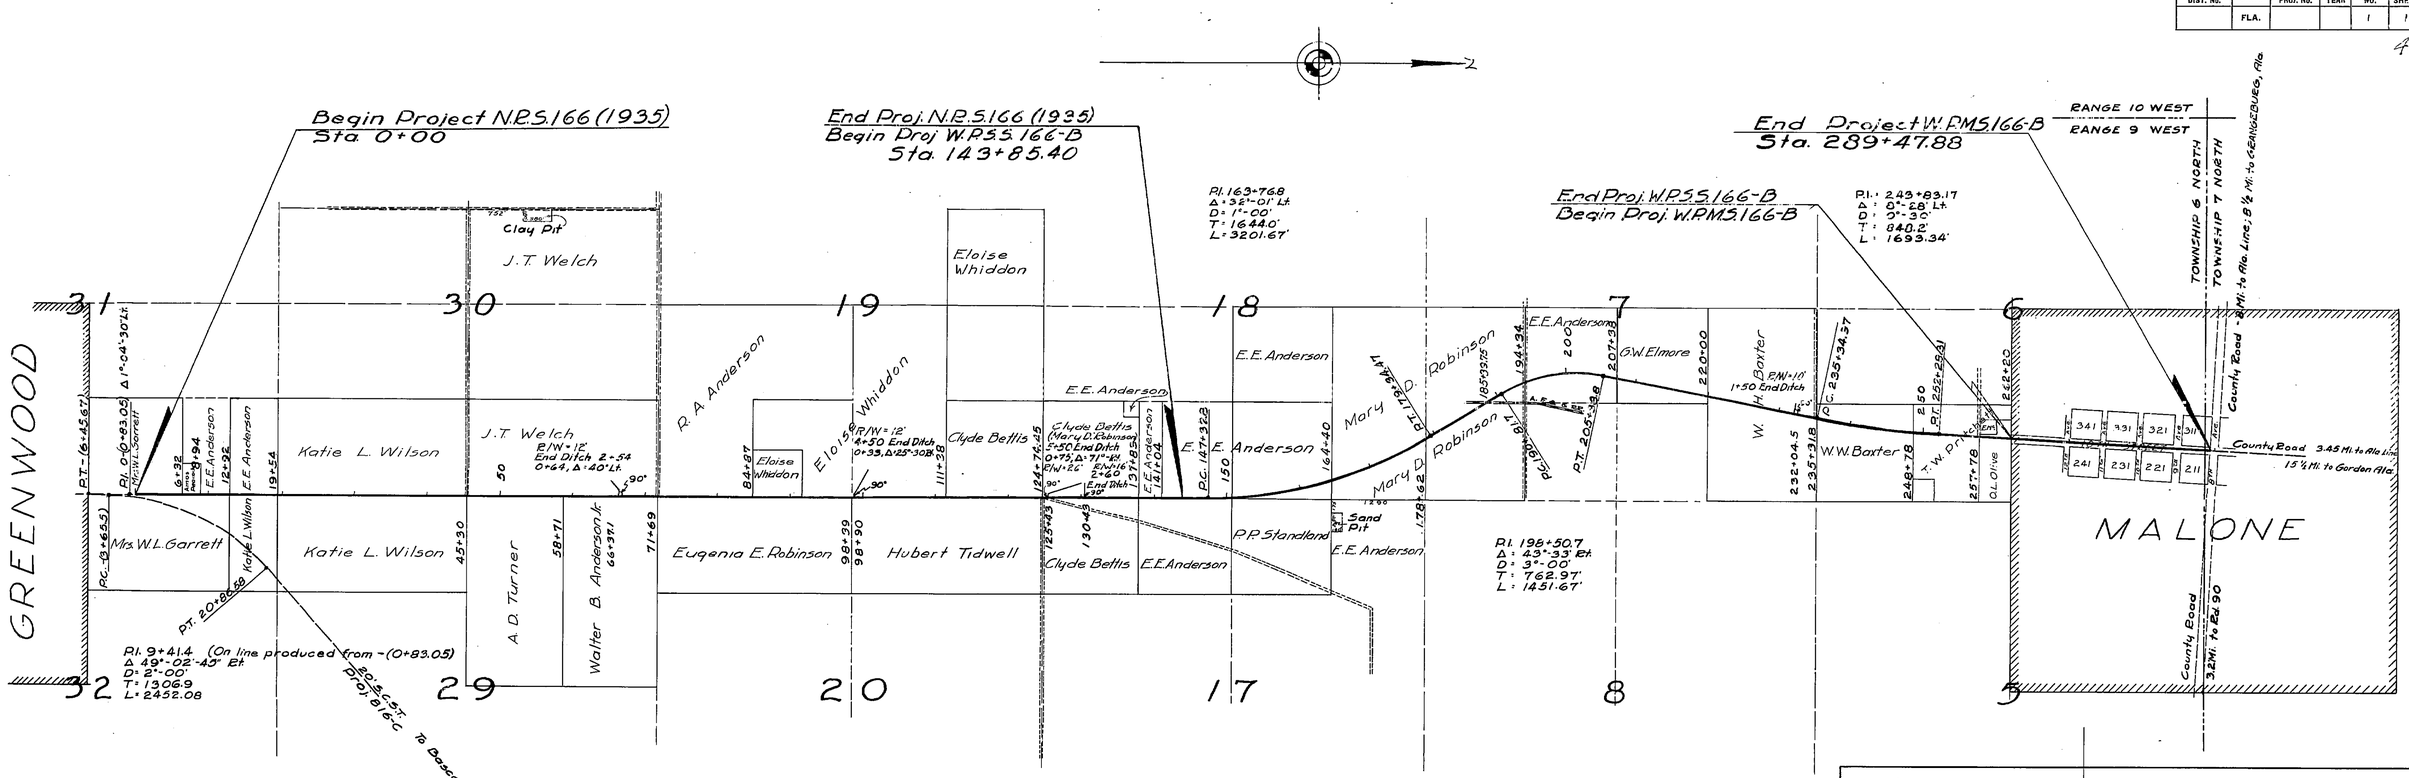

3RD NO.	Grantor	Instrument	RECORDED Book	RECORDED Page	Date of Execution	Number	Remarks
1	Mrs W.L. Garrett	W. Deed	266	430-31	7/30/35	119100	Right of Way
2	Mrs W.L. Garrett	Easement	242	157-58	7/15/29	101082	Right of Way
3	Amos Peacock	W. Deed	265	407	7/12/35	119040	Right of Way
4	Katie L. Wilson	W. Deed	265	403	7/12/35	119037	Right of Way
17	E.E. Anderson & Sallie P. Russ	W. Deed	265	405	7/12/35	119039	Right of Way
6	A.D. Turner, et ux.	W. Deed	258	38	9/10/31	110908	Right of Way
31	A.D. Turner & Laura Turner; Bank of Greenwood, mt'gee.	R. Release	E	480	1/9/36		Right of Way (copy)
7	Walter B. Anderson Jr.	Easement	242	166-167	12/1/30	101088	Right of Way no effect
36	Walter B. Anderson Jr. & wife	W. Deed	268	283-284	1/3/36	120471	Right of Way
30	Mrs. Walter B. Anderson & Walter B. Anderson Jr.	R. Release	F	134-135	6/26/26	120472	Right of Way Mrs. L.B. Smith, mt'gee.
5	J.T. Welch & Wife	W. Deed	258	35	9/10/31	110905	Right of Way
27	J.T. Welch & Wife	Easement	2 & 8			12 3	Outfall Ditch
33	J.T. Welch & Wife; Beall Merc. Co., mt'gee.	R. Release	E	482	1/3/36		Right of Way
24	County Commissioners of Jackson County	Resolution			9/30/35		See minutes of County Commissioners-Clay Pit
9	R.A. Anderson, single	W. Deed	257	297	10/13/31	110989	
8	Eugenia E. Robinson & husband W.R. Robinson	W. Deed	265	431-433	8/29/35	119101	Right of Way
10	Eloise Whiddon & husband A.L. Whiddon	W. Deed	257	290-291	10/13/31	110947	Right of Way
11	Eloise Whiddon & husband A.L. Whiddon	W. Deed	265	432-433	8/31/35	119105	Right of Way
40	Eloise Whiddon & husband A.L. Whiddon	W. Deed	268	272-273	11/18/35	120362	Lateral Ditch Sta. 98+90
41	Eloise Whiddon & husband A.L. Whiddon	Easement	278	240-241	5-7-36	122811	Lateral Ditch Sta 98+90 Correction
32	Eloise Whiddon & husband A.L. Whiddon	R. Release	E	480-481	1/9/36		Right of Way (copy) Bank of Greenwood, mt'gee.
12	Hubert Tidwell	W. Deed	265	404	7/12/35	119038	Right of Way
13	Annie Clyde Betts & husband Clyde Betts	W. Deed	265	408	7/12/35	119041	Right of Way
26	Clyde Bettis & Dayle Bettis	Easement	268	274-275	11/18/35	120364	Laterals Lt. Sta. 125+43 & Lt. Sta. 130+43
19	Mary D. Robinson	W. Deed	265	433-434	8/31/35	119106	Right of Way
15	E.E. Anderson & Wife	W. Deed	258	34	9/10/31	110904	Right of Way
14	E.E. Anderson, Sr & Wife; & E.E. Anderson, Jr. & Wife	W. Deed	257	330-331	9/16/33	111102	Right of Way
18	P.P. Standland & Wife	W. Deed	265	402	7/12/35	119036	Right of Way
28	E.E. Anderson & Wife	W. Deed	265	505-506	10/4/35	119331	Pit #2 (Sand)
20	Mary D. Robinson	W. Deed	269	483-484	8/9/32	108290	Right of Way
16	E.E. Anderson & Wife	W. Deed	265	429-430	7/15/35	119099	Right of Way
21	Mary E. Elmore & husband G.W. Elmore	W. Deed	265	409	7/11/32	119043	Right of Way
39	Estate of William Henry Baxter	Condemned	X	392-393	8/18/32	See Circuit C. Book (Copy)	Right of Way
38	W. W. Baxter	Condemned	249	514-515	8/18/32		Right of Way (copy)
25	W. W. Baxter	Easement	268	285-286	1/9/36	120475	Lateral Ditch Left Sta. 232+045
22	T.W. Pritchett & Wife	W. Deed	258	37	9/10/31	110907	Right of Way
34	T.W. Pritchett & Wife	W. Deed	268	281-282	1/3/36	120469	Right of Way (correction)
35	O.L. Olive & Wife	W. Deed	268	252-253	12/20/35	120196	Right of Way
29	O.L. Olive & Wife; Gladys Rodgers, mt'gee.	R. Release	F	136	10/22/29	120474	Right of Way
37	O.L. Olive & Wife	W. Deed	265	410-411	1/3/36		Right of Way (copy)
23	O.L. Olive & Wife	Release	F	119	8/20/35	119058	Right of Way

July 2 1940.
According to abstract information furnished this office the documents listed above complete the R/W required for this project.

J. A. McCrawley
Div. Engr. of R/W

The above shows existing alignment as of July 28, 1939.

J. A. McCrawley
Div. Engr. of R/W

Note:-
1. All Right of Way 100' wide, 50' each side on Center Line.
2. In the town of Malone, the State Road Department is relying upon the 100' dedicated Street for its Right of Way.
3. Width of Right of Way of Lateral Ditches shown at each ditch.

STATE OF FLORIDA
STATE ROAD DEPARTMENT

RIGHT OF WAY MAP:- N.P.S. 166 (1935) & W.P.M.S. W.P.S.S. 166-B, Road (141) 71

Scale 1" = 1000' Jackson County

	Names	Dates	Approved by
Designed			Bridge Engineer.
Drawn			
Traced			State Highway Engineer.
Checked			Drawing / Index No.
Revised			

42