FED. ROAD DIV. No.	STATE	F A PROJECT NO.	FISCAL YEAR	SHEET No.
3	FLA.			1

Book Numbers 1020720
1020765

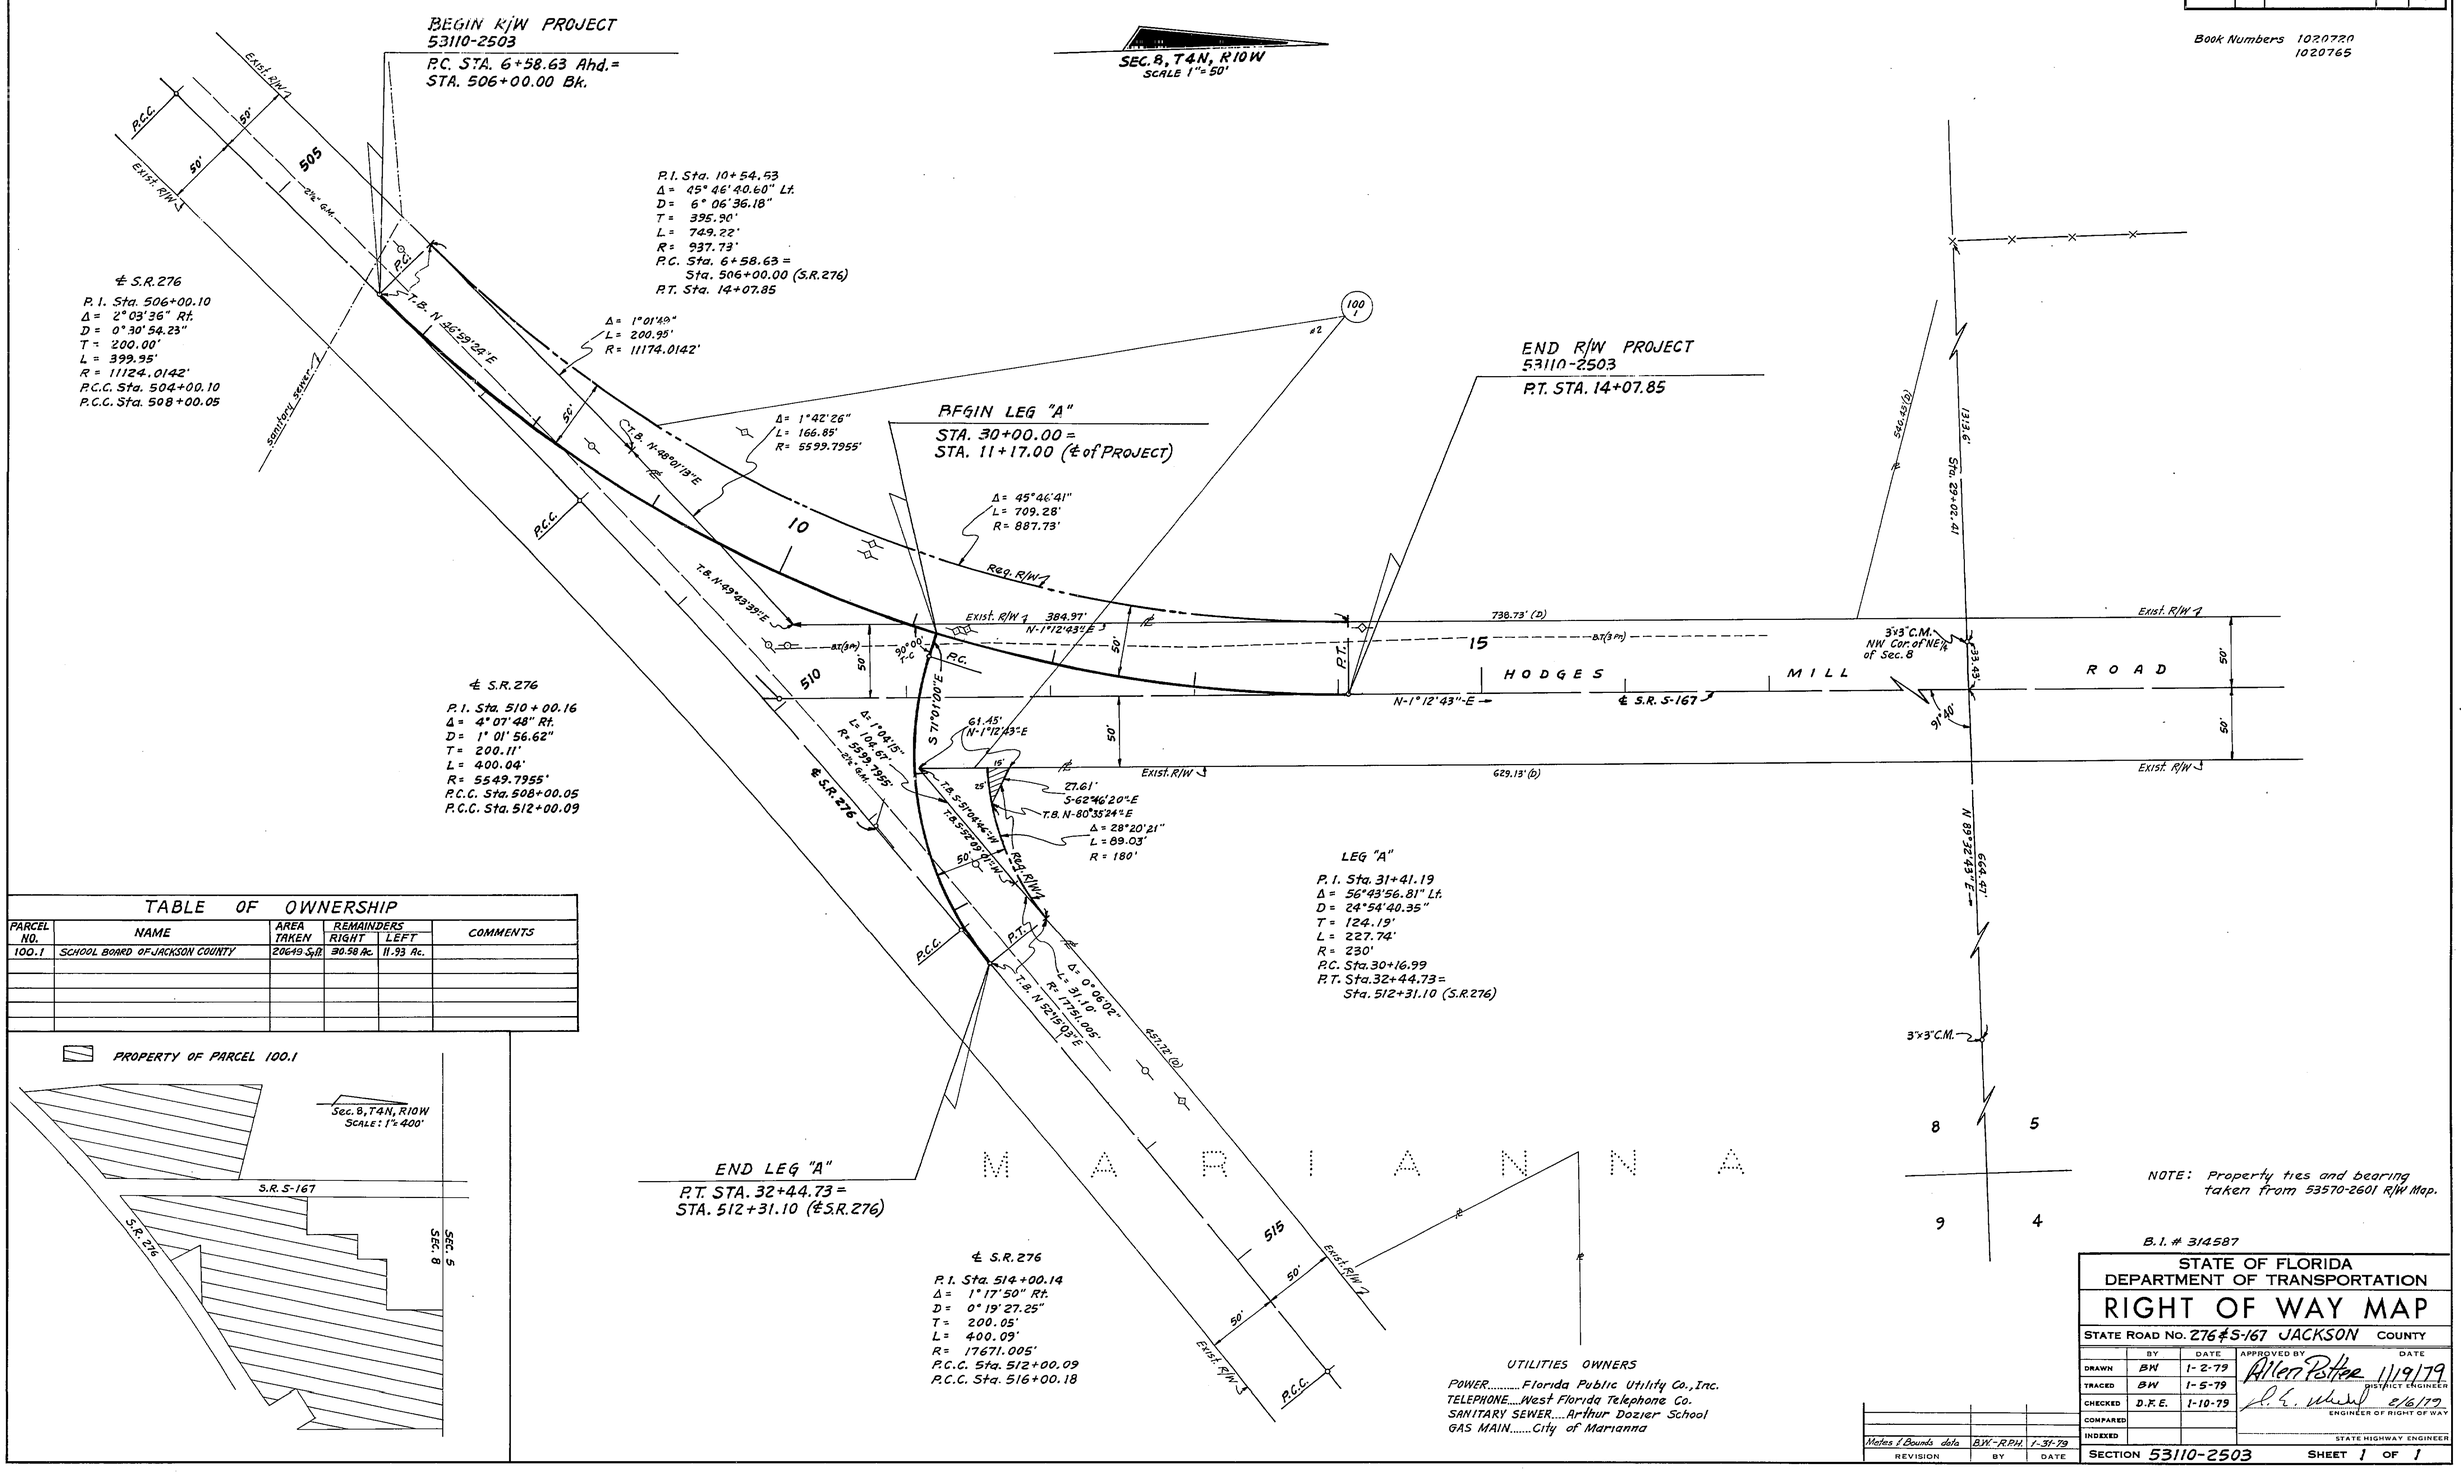

TABLE OF OWNERSHIP

PARCEL NO.	NAME	AREA TAKEN	REMAINDERS RIGHT	REMAINDERS LEFT	COMMENTS
100.1	SCHOOL BOARD OF JACKSON COUNTY	20649 Sq.ft.	30.58 Ac.	11.93 Ac.	

B.I. # 314587

STATE OF FLORIDA
DEPARTMENT OF TRANSPORTATION

RIGHT OF WAY MAP

STATE ROAD No. 276 & S-167 JACKSON COUNTY

	BY	DATE	APPROVED BY	DATE
DRAWN	BW	1-2-79	Allen Potter DISTRICT ENGINEER	1/19/79
TRACED	BW	1-5-79		
CHECKED	D.F.E.	1-10-79	ENGINEER OF RIGHT OF WAY	2/6/79
COMPARED				
INDEXED			STATE HIGHWAY ENGINEER	

REVISION	BY	DATE
Metes & Bounds data	B.W.-R.P.H.	1-31-79

SECTION 53110-2503 SHEET 1 OF 1

S.R. 276 AND S.R. S-167 INTERSECTION