FED. ROAD DIV. No.	STATE	F A PROJECT NO.	FISCAL YEAR	SHEET No.
3	FLA.			1

Book Number
1022946

M A R I A N N A

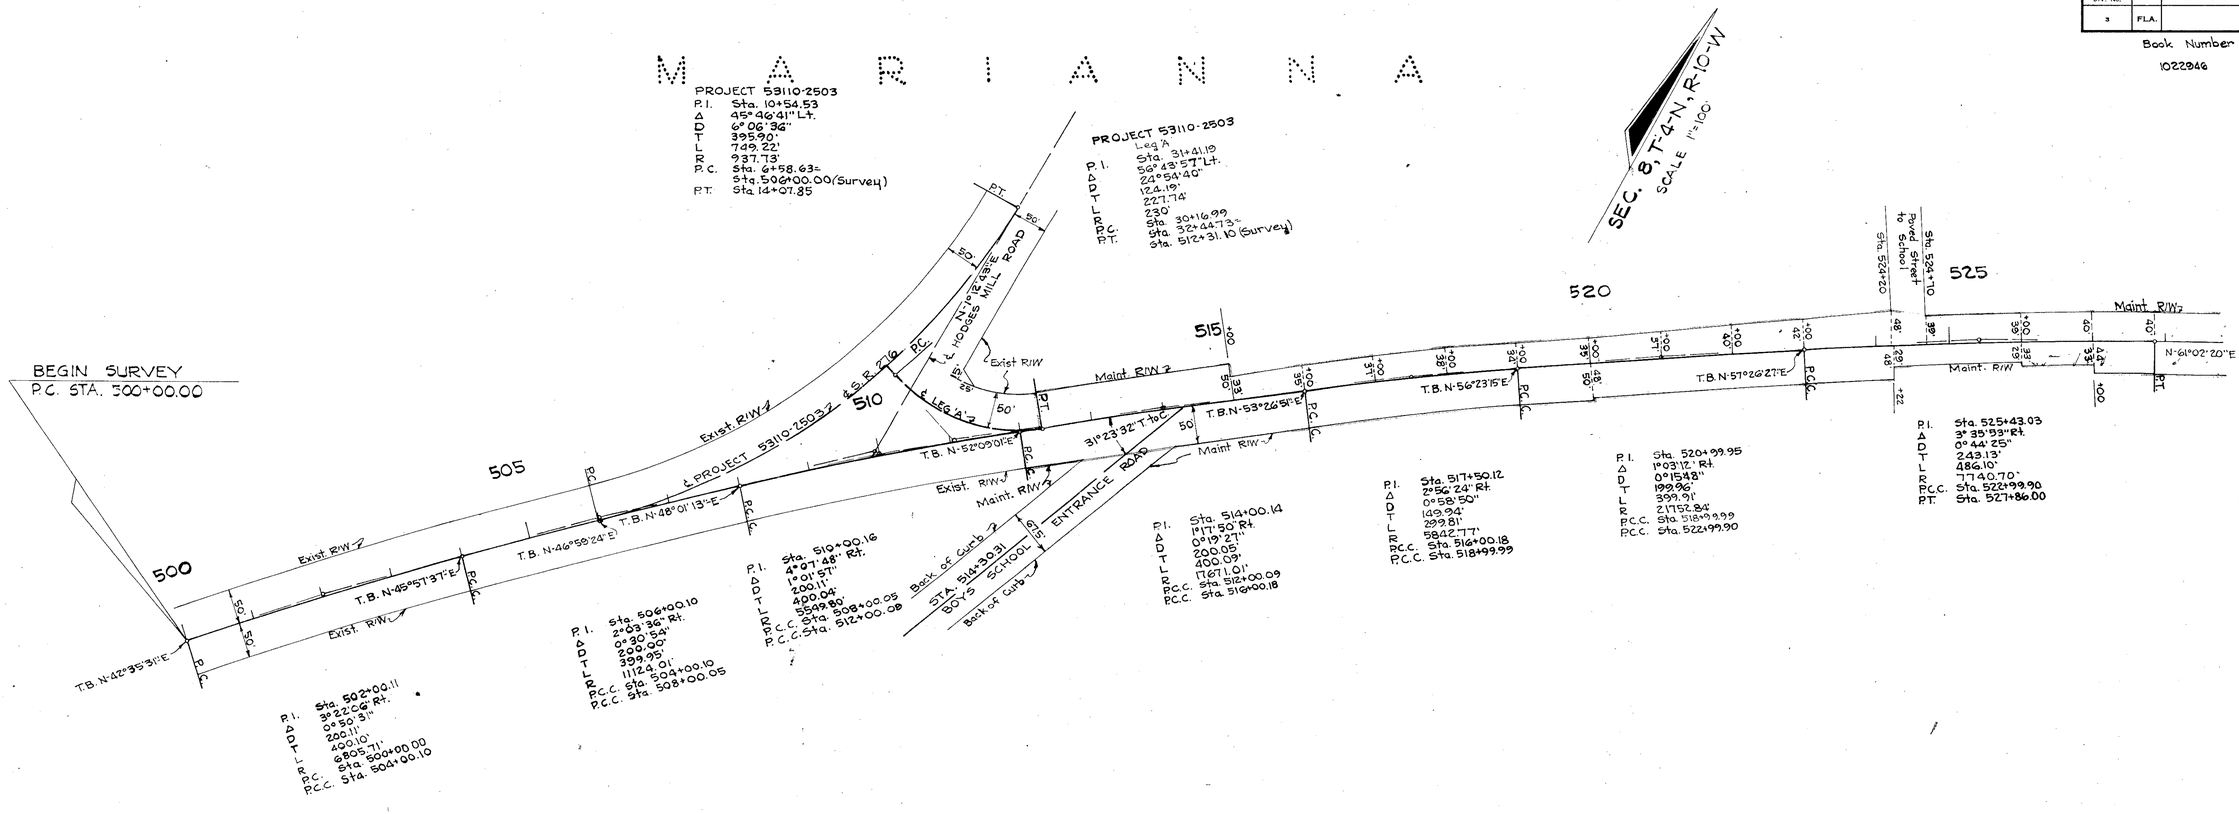

THIS IS TO CERTIFY that the within and attached sheets numbered 1 to 4, inclusive, constitute a true copy of the official RIGHT OF WAY MAP showing Location and Survey by the State of Florida Department of Transportation for a portion of State Road 167, designated as Section 53110, in Jackson County, Florida.

THE PROPERTY outlined in RED ink, and labeled MAINT. R/W LINE on the said sheets has been vested in the State of Florida Department of Transportation, pursuant to the provisions of Section 95.361 Florida Statutes.

IN WITNESS WHEREOF, We have hereunto set our hands and affixed the seal of the State of Florida Department of Transportation at Tallahassee, Florida, this 5th day of NOVEMBER, A.D. 1979.

William R. Rose
Secretary of Transportation, State of Florida
Department of Transportation

Robin Johnson
Executive Secretary, State of Florida
Department of Transportation

Accepted for files, and recorded in the Public Records of Jackson County, Florida, this 20TH day of NOVEMBER, A.D. 1979, in Road Plat Book 1, Pages 21-24.

RAYMOND B. BRUNER
Clerk of Circuit Court of
Jackson County, Florida

#191

STATE OF FLORIDA
DEPARTMENT OF TRANSPORTATION

MAINTENANCE MAP

STATE ROAD NO. 167 JACKSON COUNTY

	BY	DATE	APPROVED BY	DATE
DRAWN			Allen Potter	29 Oct 79
TRACED	B. Hales	9-7-79	DISTRICT ENGINEER	
CHECKED	F. Alderman	9-14-79	D. C. Wheeler	11-2-79
COMPARED			ENGINEER OF RIGHT OF WAY	
INDEXED			STATE HIGHWAY ENGINEER	

REVISION	BY	DATE

SECTION 53110 SHEET 1 OF 4

FED. ROAD DIV. No.	STATE	F A PROJECT NO.	FISCAL YEAR	SHEET No.
3	FLA.			2

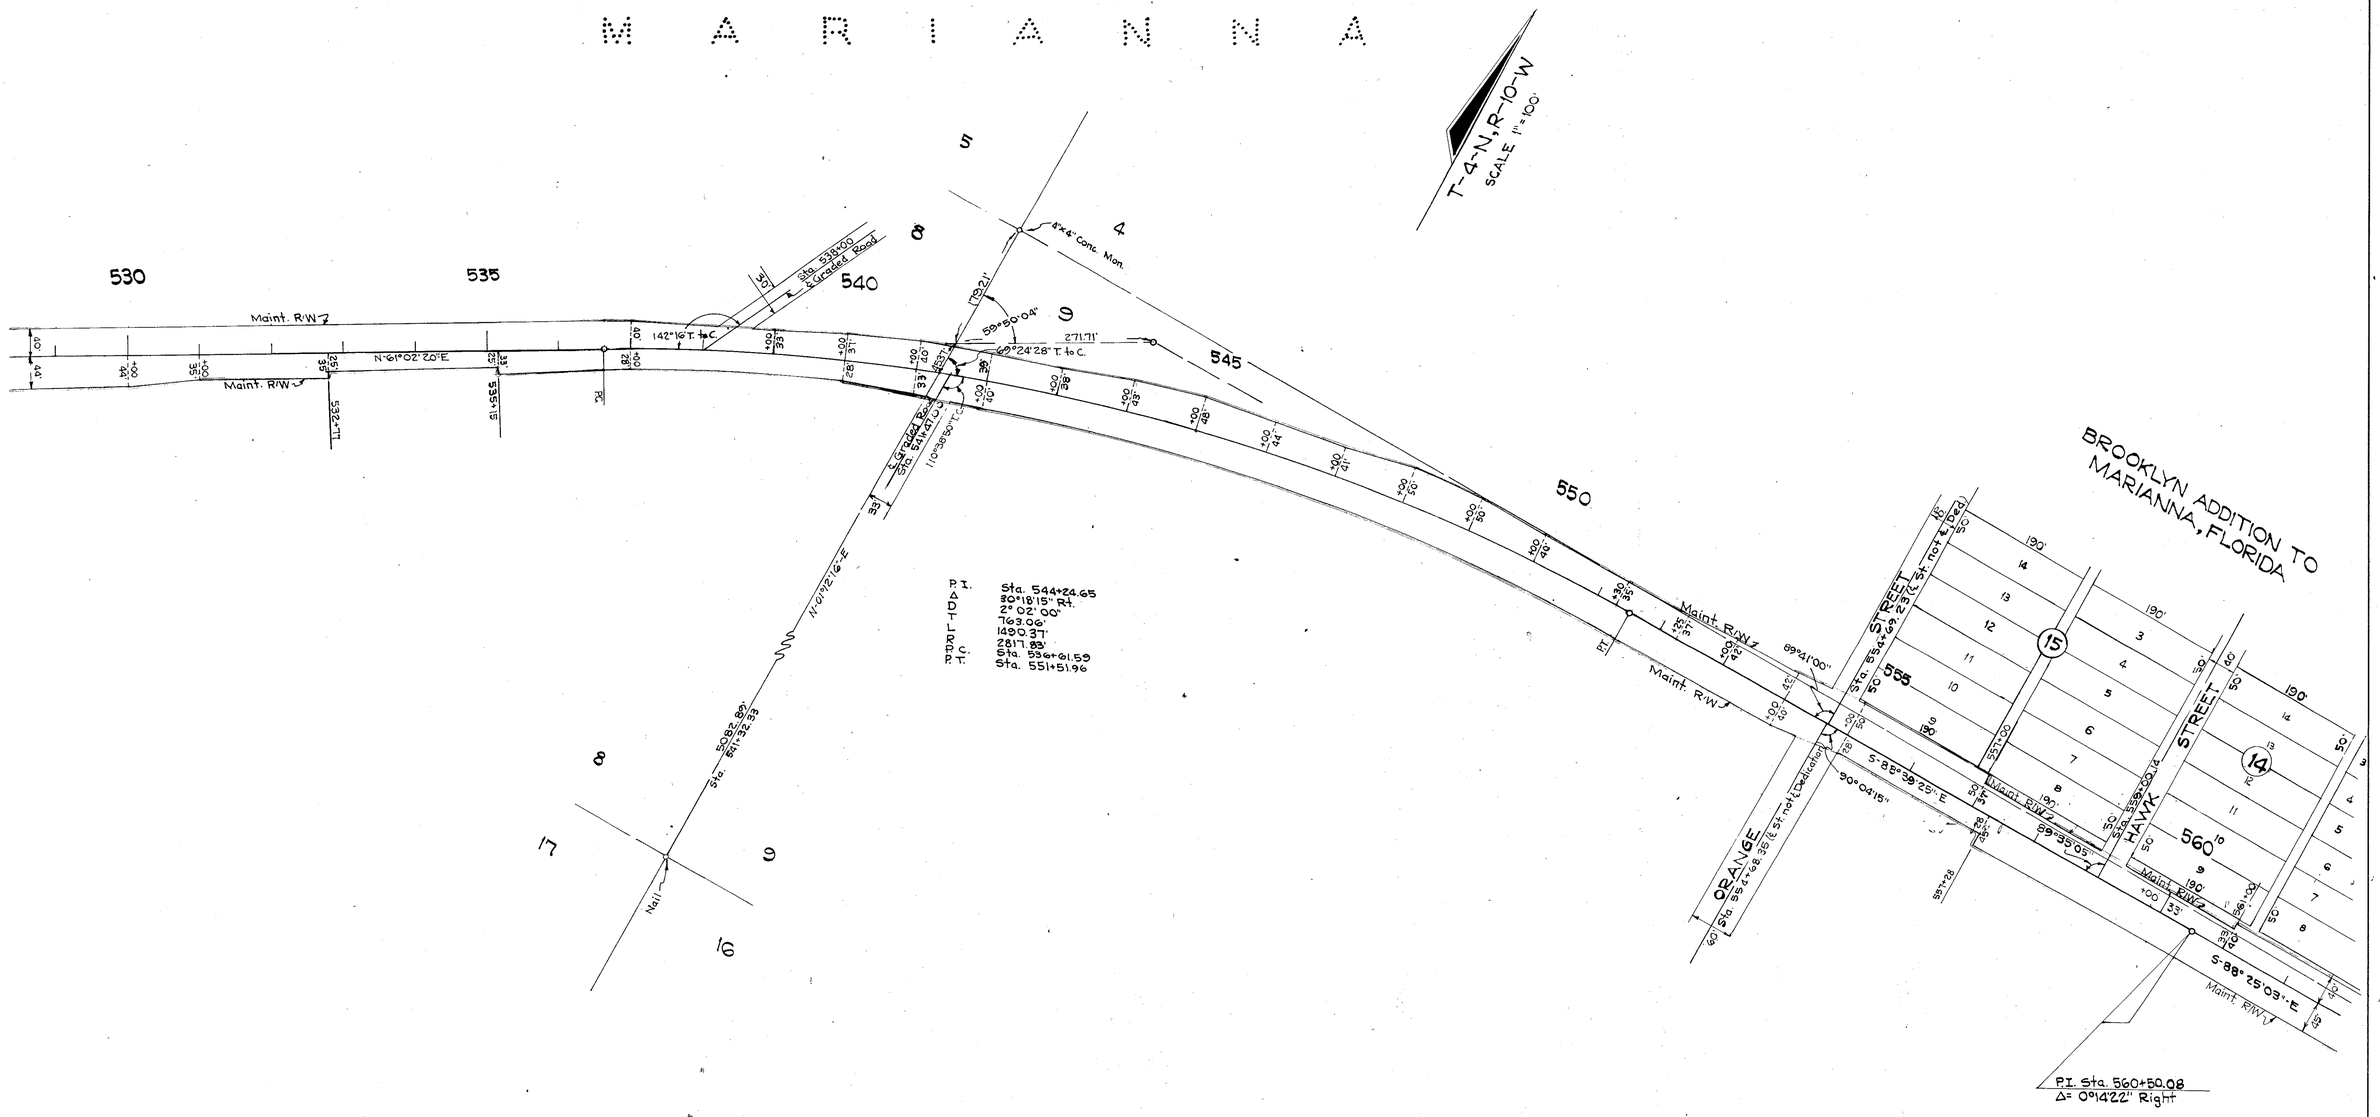

STATE OF FLORIDA
DEPARTMENT OF TRANSPORTATION

MAINTENANCE MAP

STATE ROAD No. 167 JACKSON COUNTY

	BY	DATE	APPROVED BY	DATE
DRAWN			Allen Pattee	29 Oct 79
TRACED	B. Hales	9-7-79	DISTRICT ENGINEER	
CHECKED	F. Alderman	9-14-79	A. E. Mitchell	11-2-79
COMPARED			ENGINEER OF RIGHT OF WAY	
INDEXED			STATE HIGHWAY ENGINEER	

REVISION	BY	DATE

SECTION 53110 SHEET 2 OF 4

FED. ROAD DIV. No.	STATE	F A PROJECT NO.	FISCAL YEAR	SHEET No.
3	FLA.			3

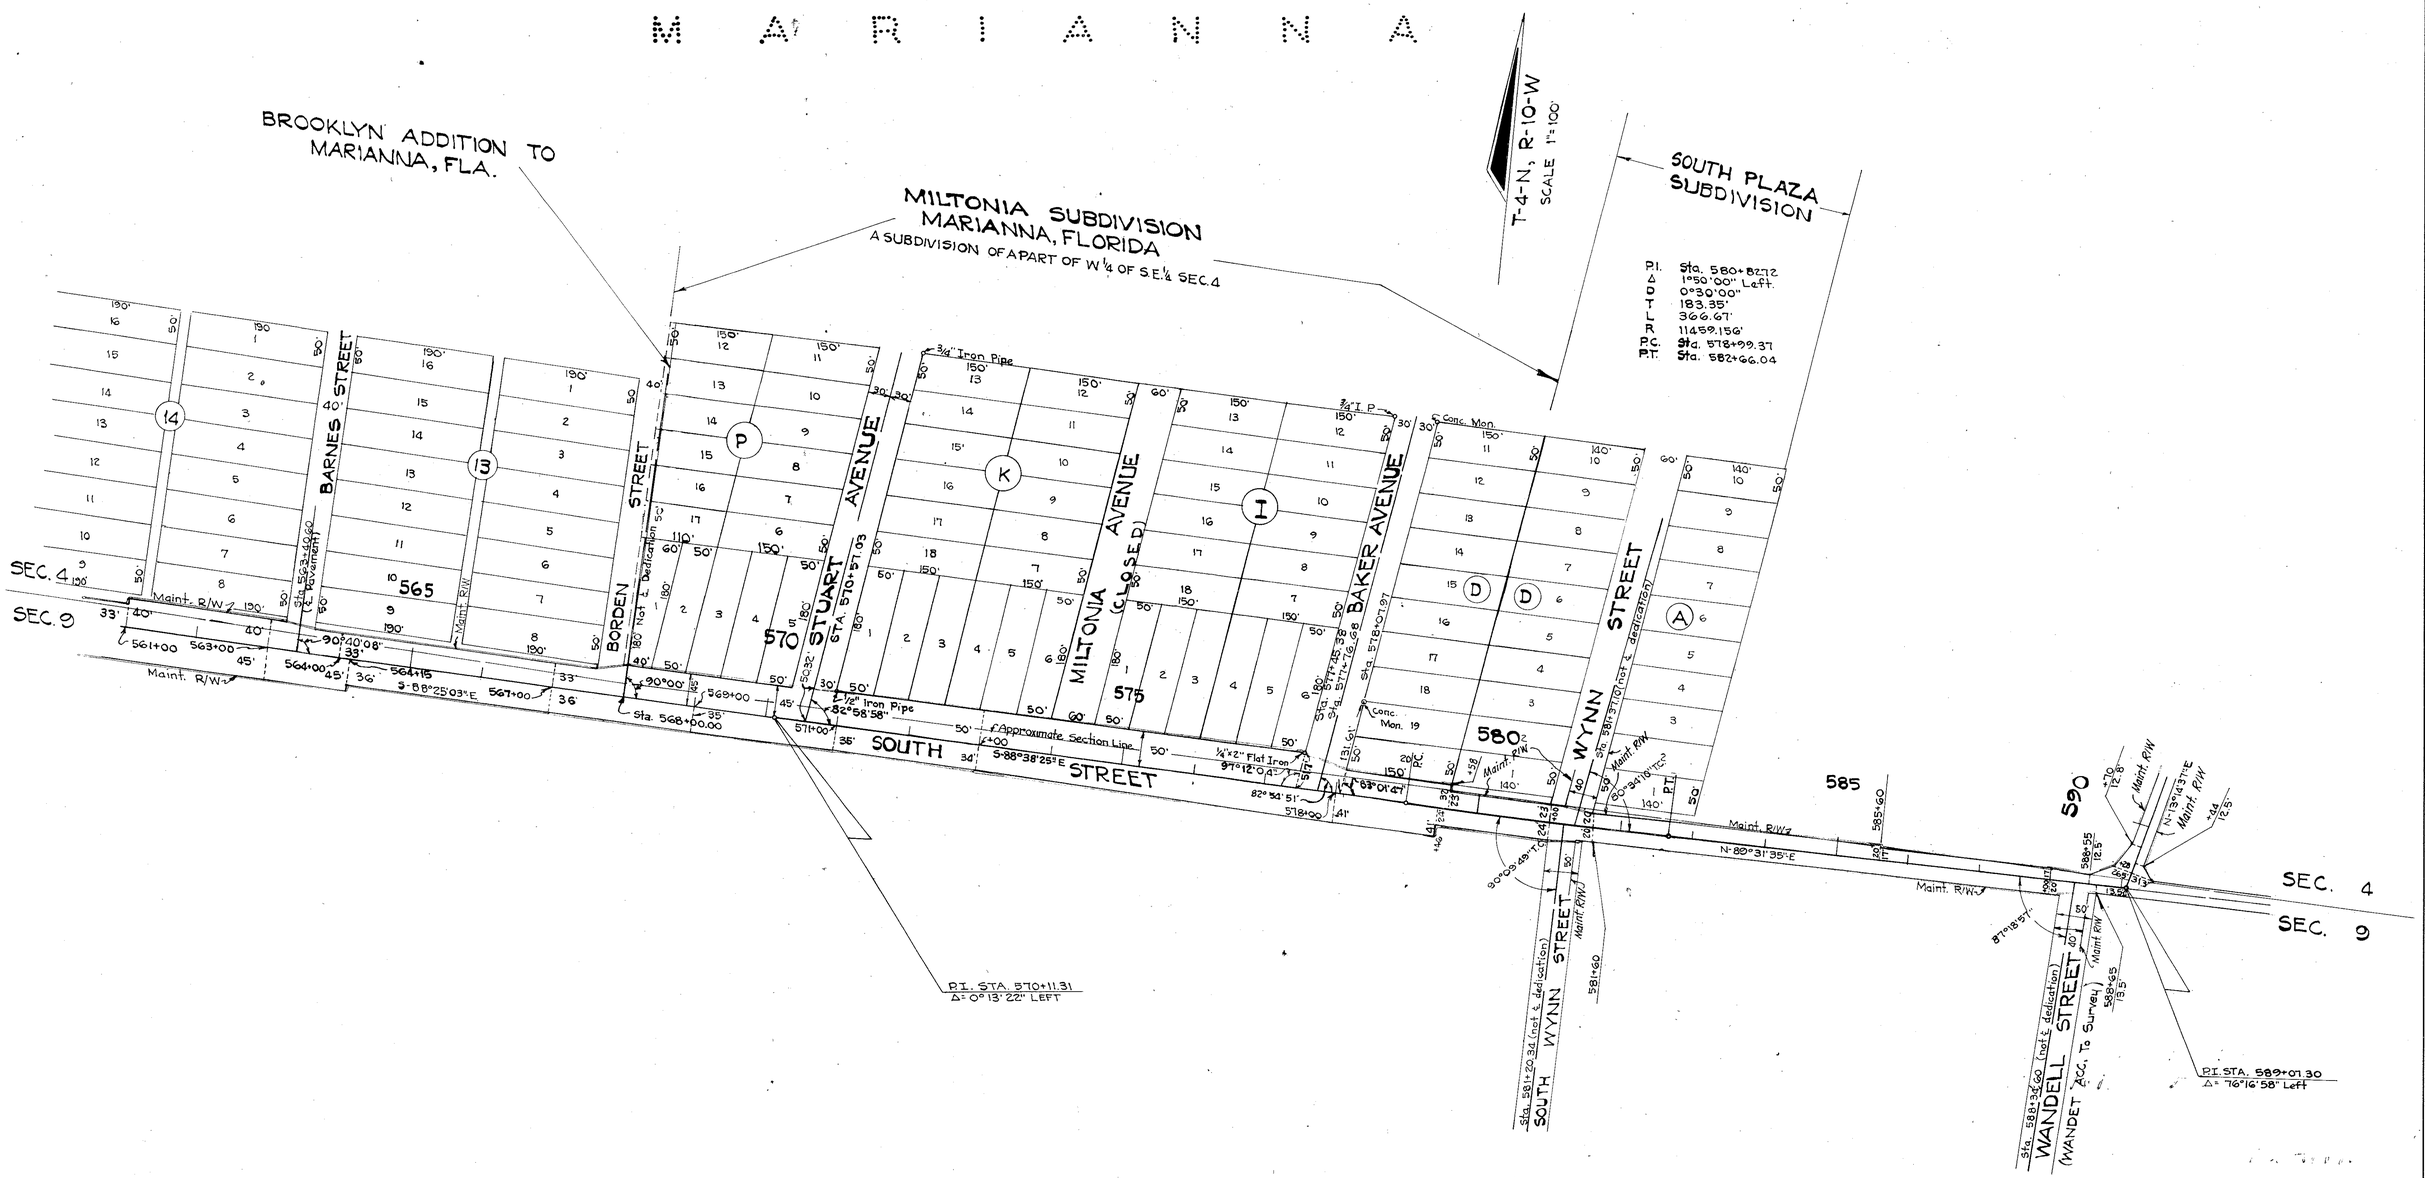

STATE OF FLORIDA
DEPARTMENT OF TRANSPORTATION

MAINTENANCE MAP

STATE ROAD No. 167 JACKSON COUNTY

	BY	DATE	APPROVED BY	DATE
DRAWN				
TRACED	B. Hales	9-7-79	Allen Potter	29 Oct 79 DISTRICT ENGINEER
CHECKED	F. Alderman	9-14-79	H. C. Whitt	11-2-79 ENGINEER OF RIGHT OF WAY
COMPARED				
INDEXED				STATE HIGHWAY ENGINEER

REVISION	BY	DATE

SECTION 53110 SHEET 3 OF 4

FED. ROAD DIV. No.	STATE	F A PROJECT NO.	FISCAL YEAR	SHEET No.
3	FLA.			4

M A R I A N N A

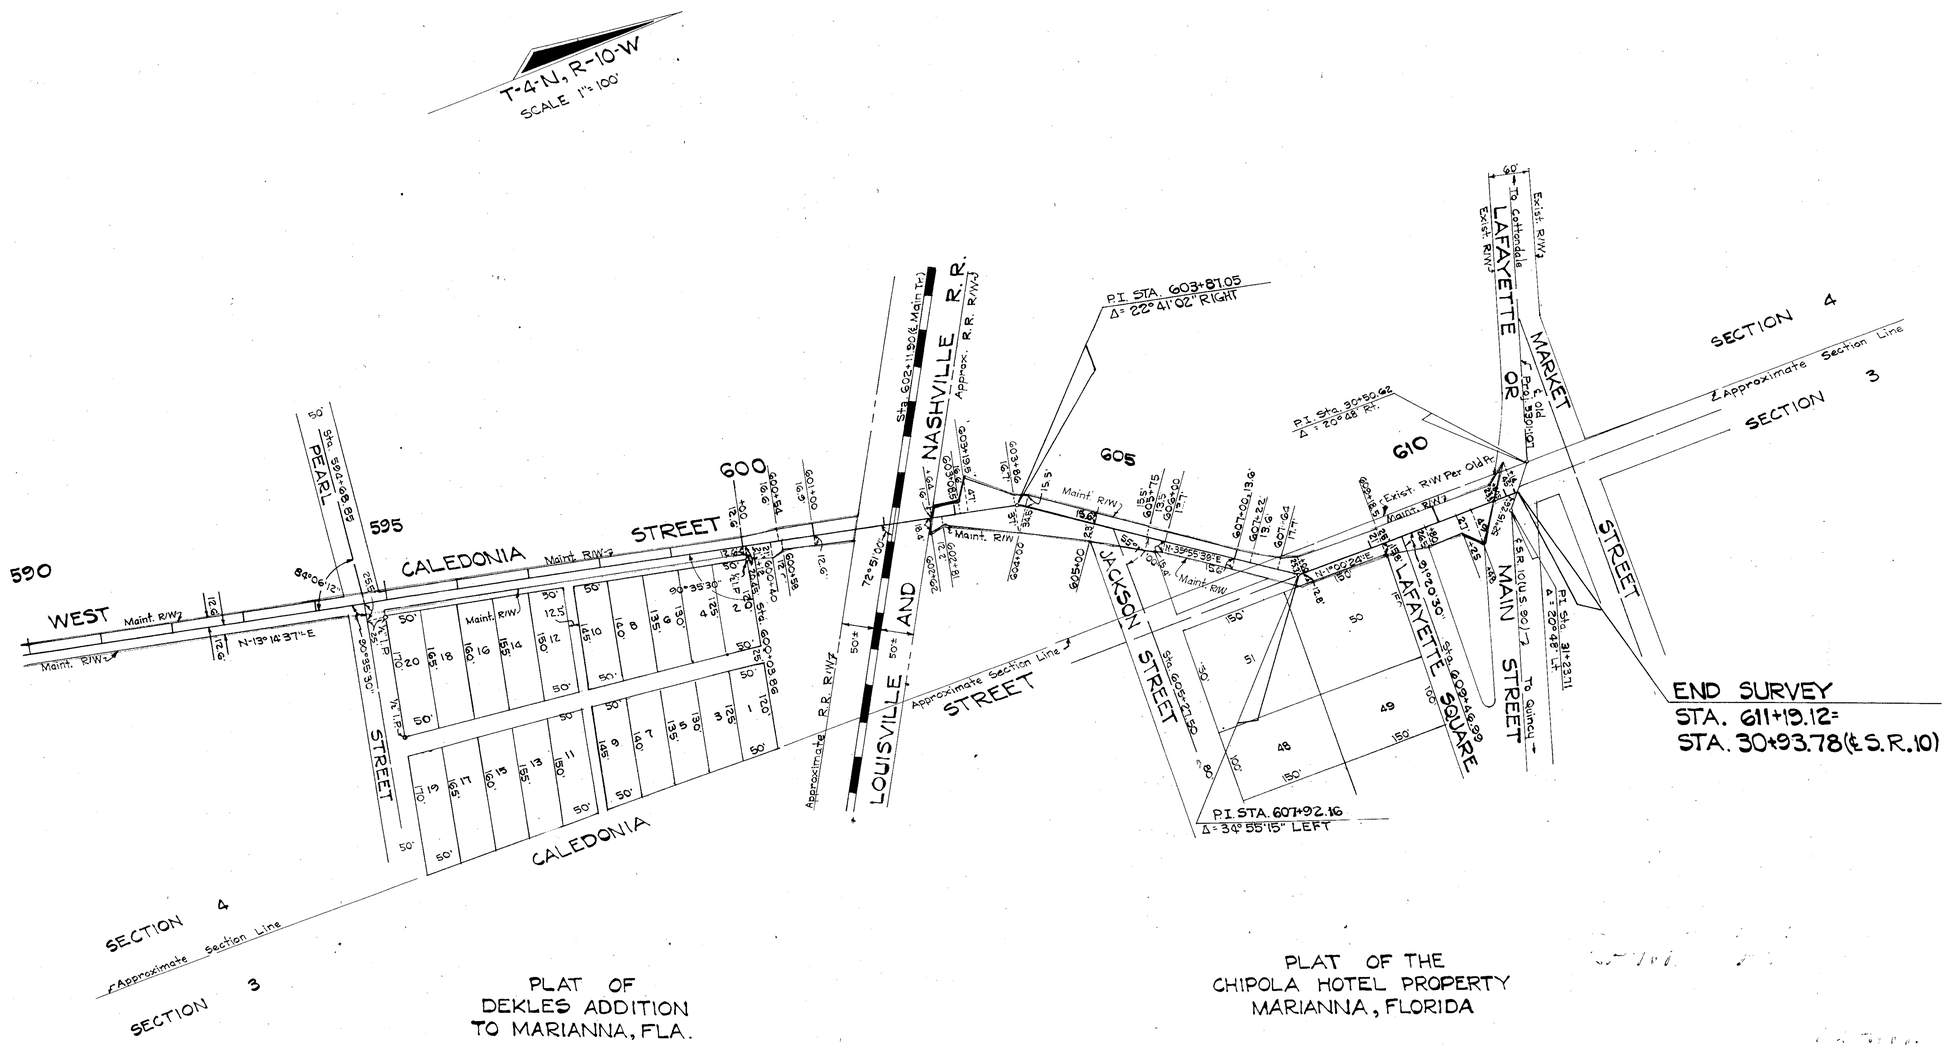

STATE OF FLORIDA
DEPARTMENT OF TRANSPORTATION

MAINTENANCE MAP

STATE ROAD No. 167 JACKSON COUNTY

	BY	DATE	APPROVED BY	DATE
DRAWN				
TRACED	B. Hales	8-7-79	Allen Patterson (DISTRICT ENGINEER)	29 Oct 79
CHECKED	F. Alderman	9-14-79	(ENGINEER OF RIGHT OF WAY)	11-2-79
COMPARED				
INDEXED			(STATE HIGHWAY ENGINEER)	

REVISION	BY	DATE

SECTION 53110 SHEET 4 OF 4