Sheet 1 of 2 Sheets




5311

| FED. ROAD DIST. No. | STATE | FED. AID PROJ. No. | FISCAL YEAR | SHEET NO. | TOTAL SHEETS |
|---|---|---|---|---|---|
| 8 | FLA. | W.P.S.O. 184 (5093) "REV." | 1939 | 2 | 2 |

Book № 16988

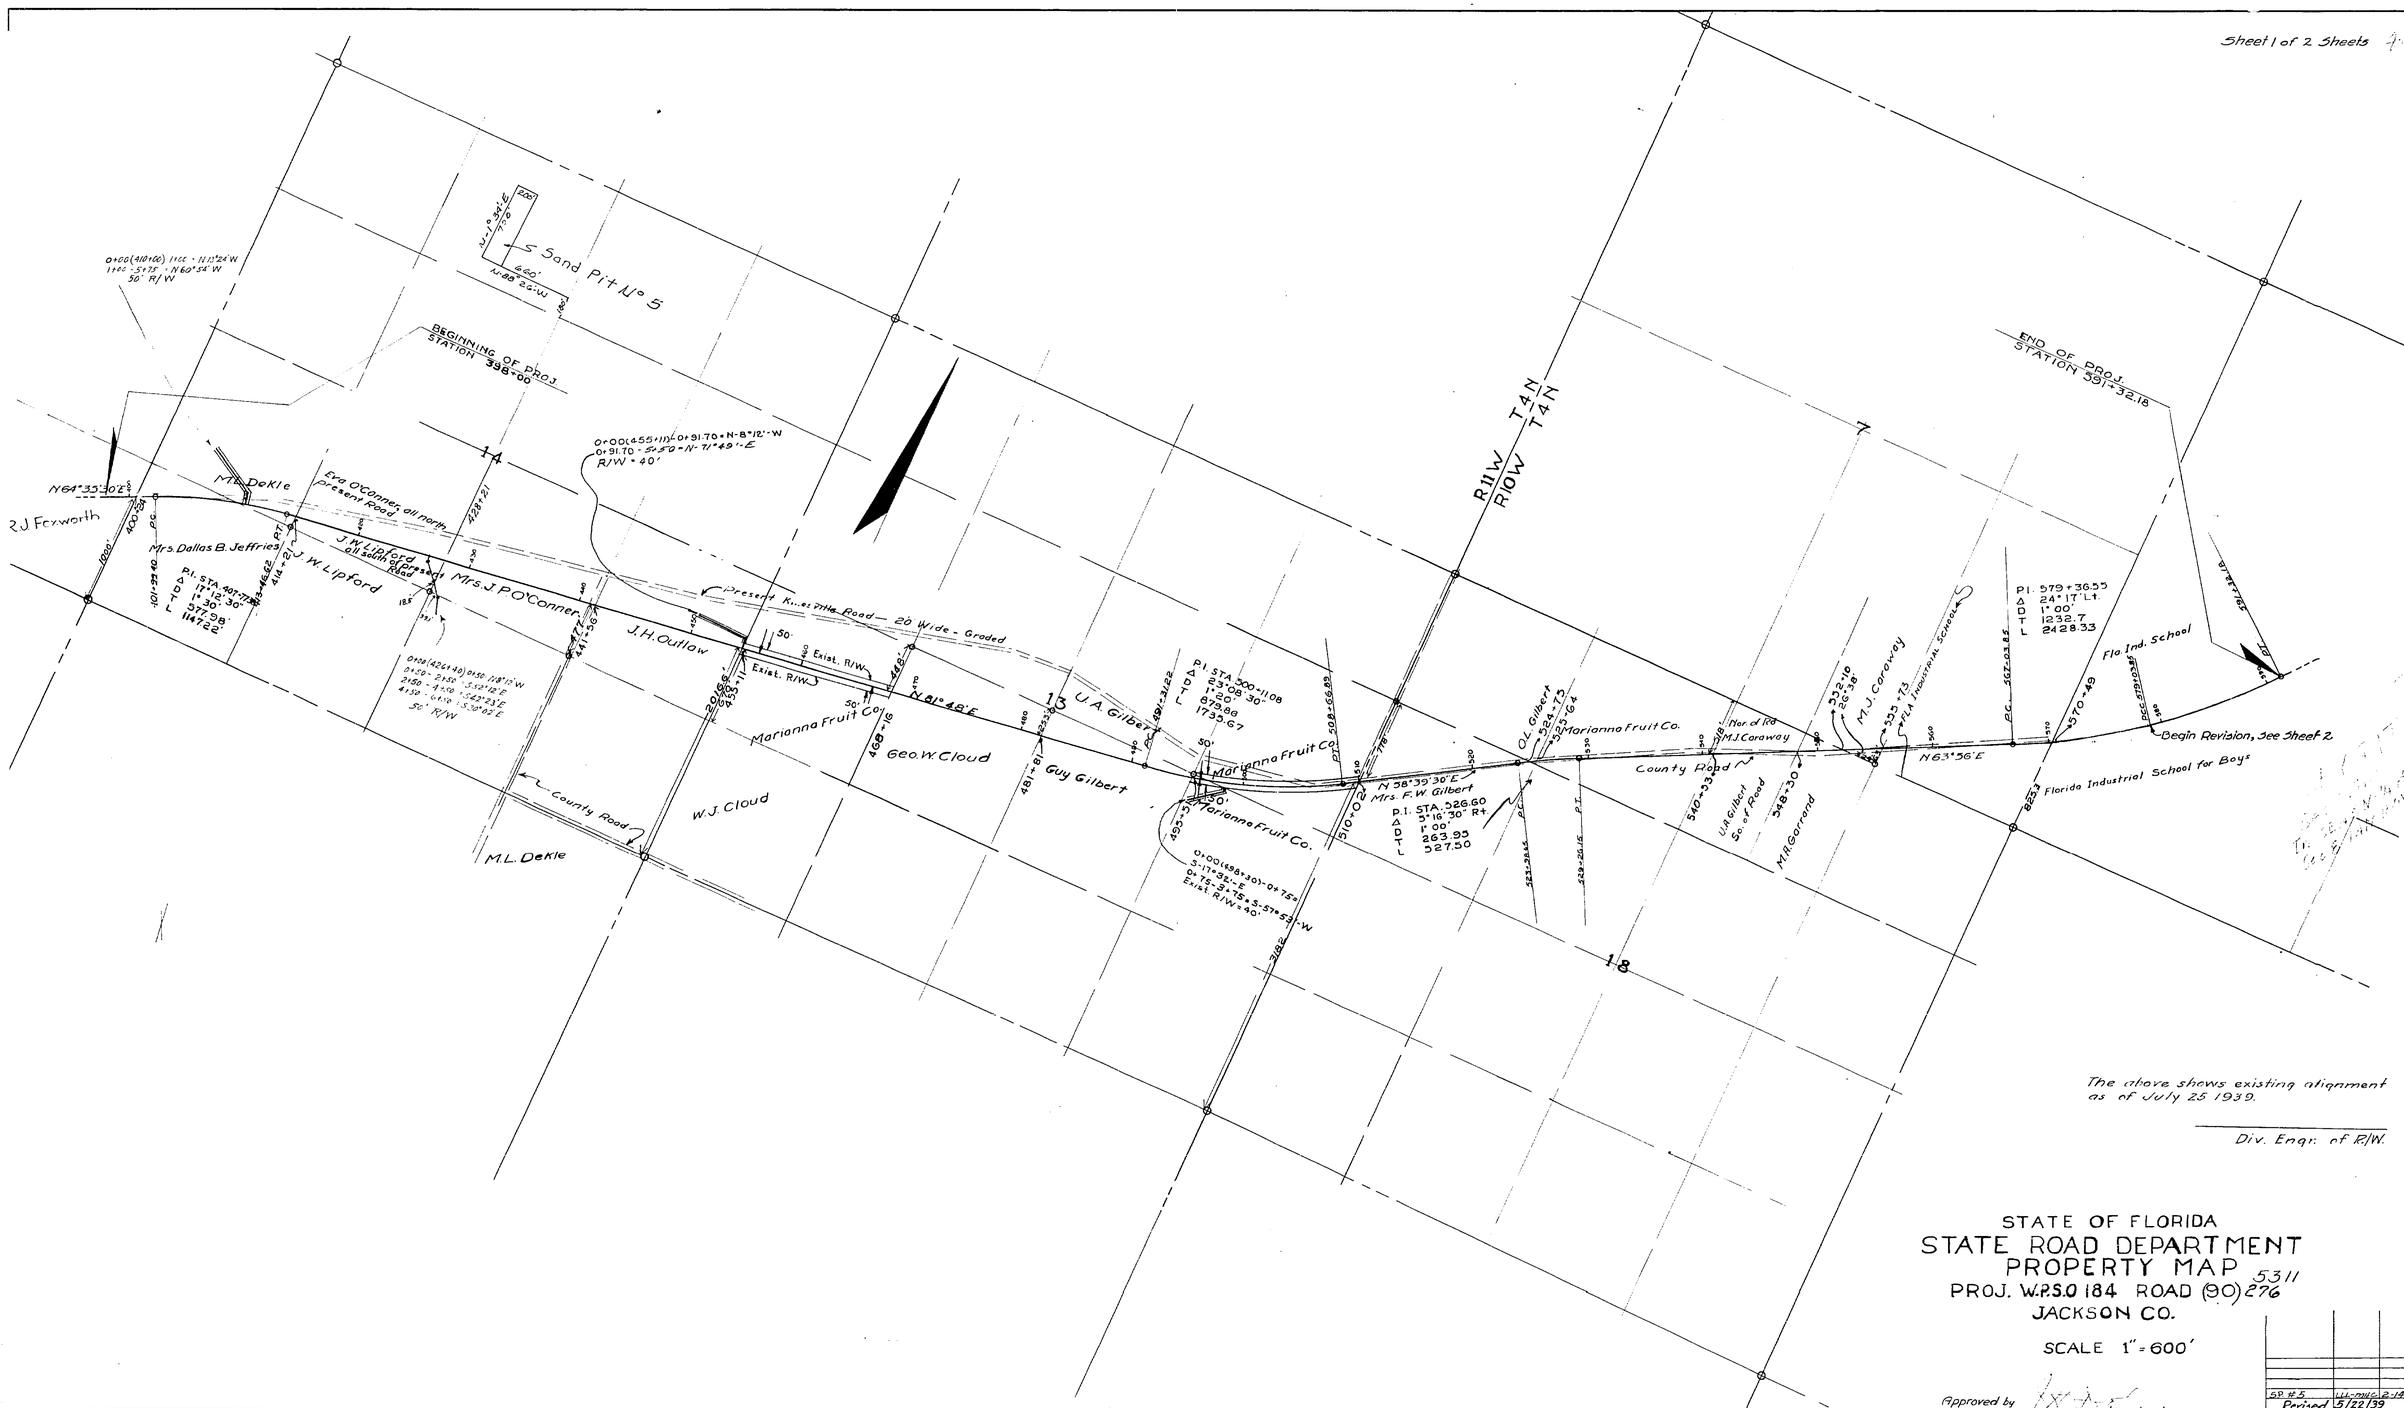


## TABULATION OF DEEDS IN FILE

| S.R.D. NO. | GRANTOR | INSTRUMENT | DATE OF INSTR. | RECORDED BOOK | RECORDED PAGE | CLERKS NO. | REMARKS |
|---|---|---|---|---|---|---|---|
| 1 | Maywood Branning et al | R/W Deed | 1-3-39 | 300 | 486 | 134743 | R/W |
| 2 | Marianna Fruit Co. | Q.C. Deed | 3-20-36 | 307 | 130 | 136456 | " |
| 3 | " " " | " " | 2-20-36 | " | 129 | 136455 | " |
| 4 | " " " | " " | 2-20-36 | " | 127 | 136454 | " |
| 5 | " " " | " " | 2-20-36 | " | 126 | 136453 | " |
| 6 | | | | | | | |
| 7 | O. L. Gilbert et ux (Recorded paper in 1128) | P. Esmt. | 11-29-35 | | | | Ditch |
| 8 | " " " " " " | Q.C. Deed | 12-19-35 | | | | R/W |
| 9 | Jake Caraway et al " " " " | " " | 12-2-35 | | | | " |
| 10 | " " " " " " | " " | 12-2-35 | | | | " |
| 11 | J.W. Lipford et ux " " " " | P. Esmt. | 12-14-35 | ALIGNMENT CHANGED-NOT NEEDED, Ditch | | | |
| 12 | " " " " " " | Q.C. Deed | 12-14-35 | | | | R/W |
| 13 | M.A. Garrard et ux " " " " | " " | 11-23-35 | | | | " |

The above shows existing alignment as of July 28, 1939.

Div. Engr. of R/W

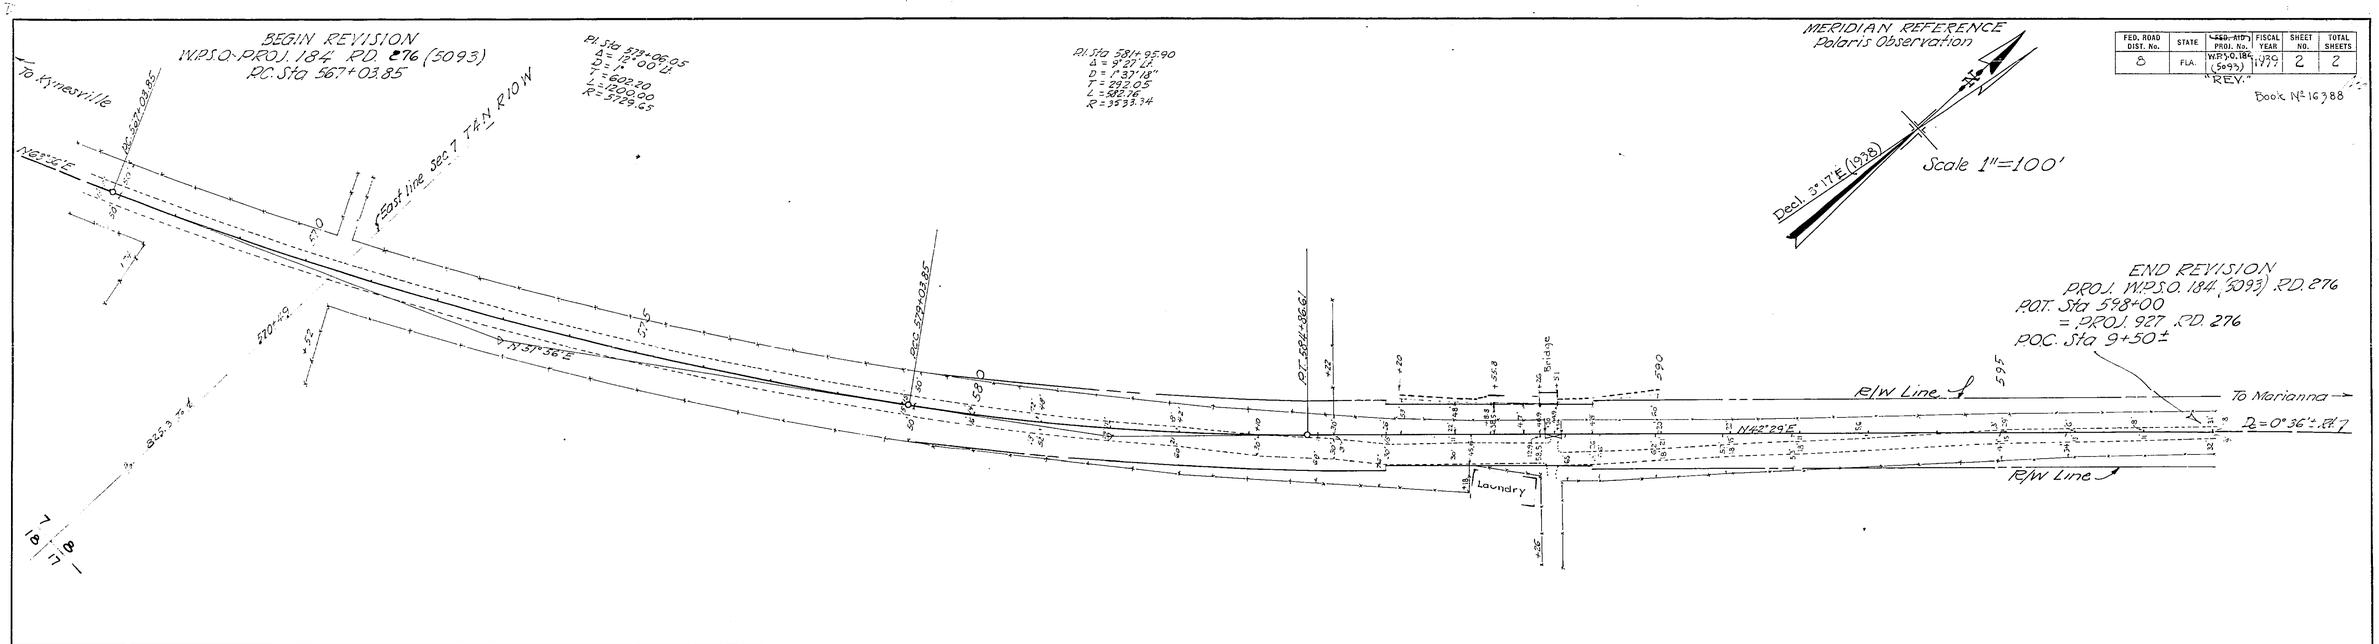WIDTH OF REQUIRED R/W
Sta. 567+03.85-586+00 - 50' Lt & 50' Rt ℄
586+00 - 589+00 - 45' Lt & 45' Rt ℄
589+00 - 598+00 - 50' Lt & 50' Rt ℄

REVISION ON PART OF PROJ. W.P.S.O. 184
State Road 276

STATE OF FLORIDA
STATE ROAD DEPARTMENT

5311

# RIGHT OF WAY MAP

PROJ. W.P.S.O. 184 (5093) RD. (90) JACKSON COUNTY

| | Names | Dates | Approved by | |
|---|---|---|---|---|
| Designed | | | | |
| Drawn | J.L.M. | 5-22-39 | | Bridge Engineer. |
| Traced | J.L.M. | 5-22-39 | | State Highway Engineer. |
| Checked | | | Drawing | Index No. |
| Revised | | | | |