FED. ROAD DIV. No.	STATE	F A PROJECT NO.	FISCAL YEAR	SHEET No.
3	FLA.			1

Book No.'s 1014987
1014990

TABLE OF OWNERSHIP

PARCEL NO	NAME	AREA TAKEN	REMAINDERS RIGHT	REMAINDERS LEFT	COMMENTS
100.1	H. E. Rooks et ux	520 sq ft	77.84 Ac.	0	
101.1	Lettie Rooks	1125 sq ft	14206 sq ft	0	

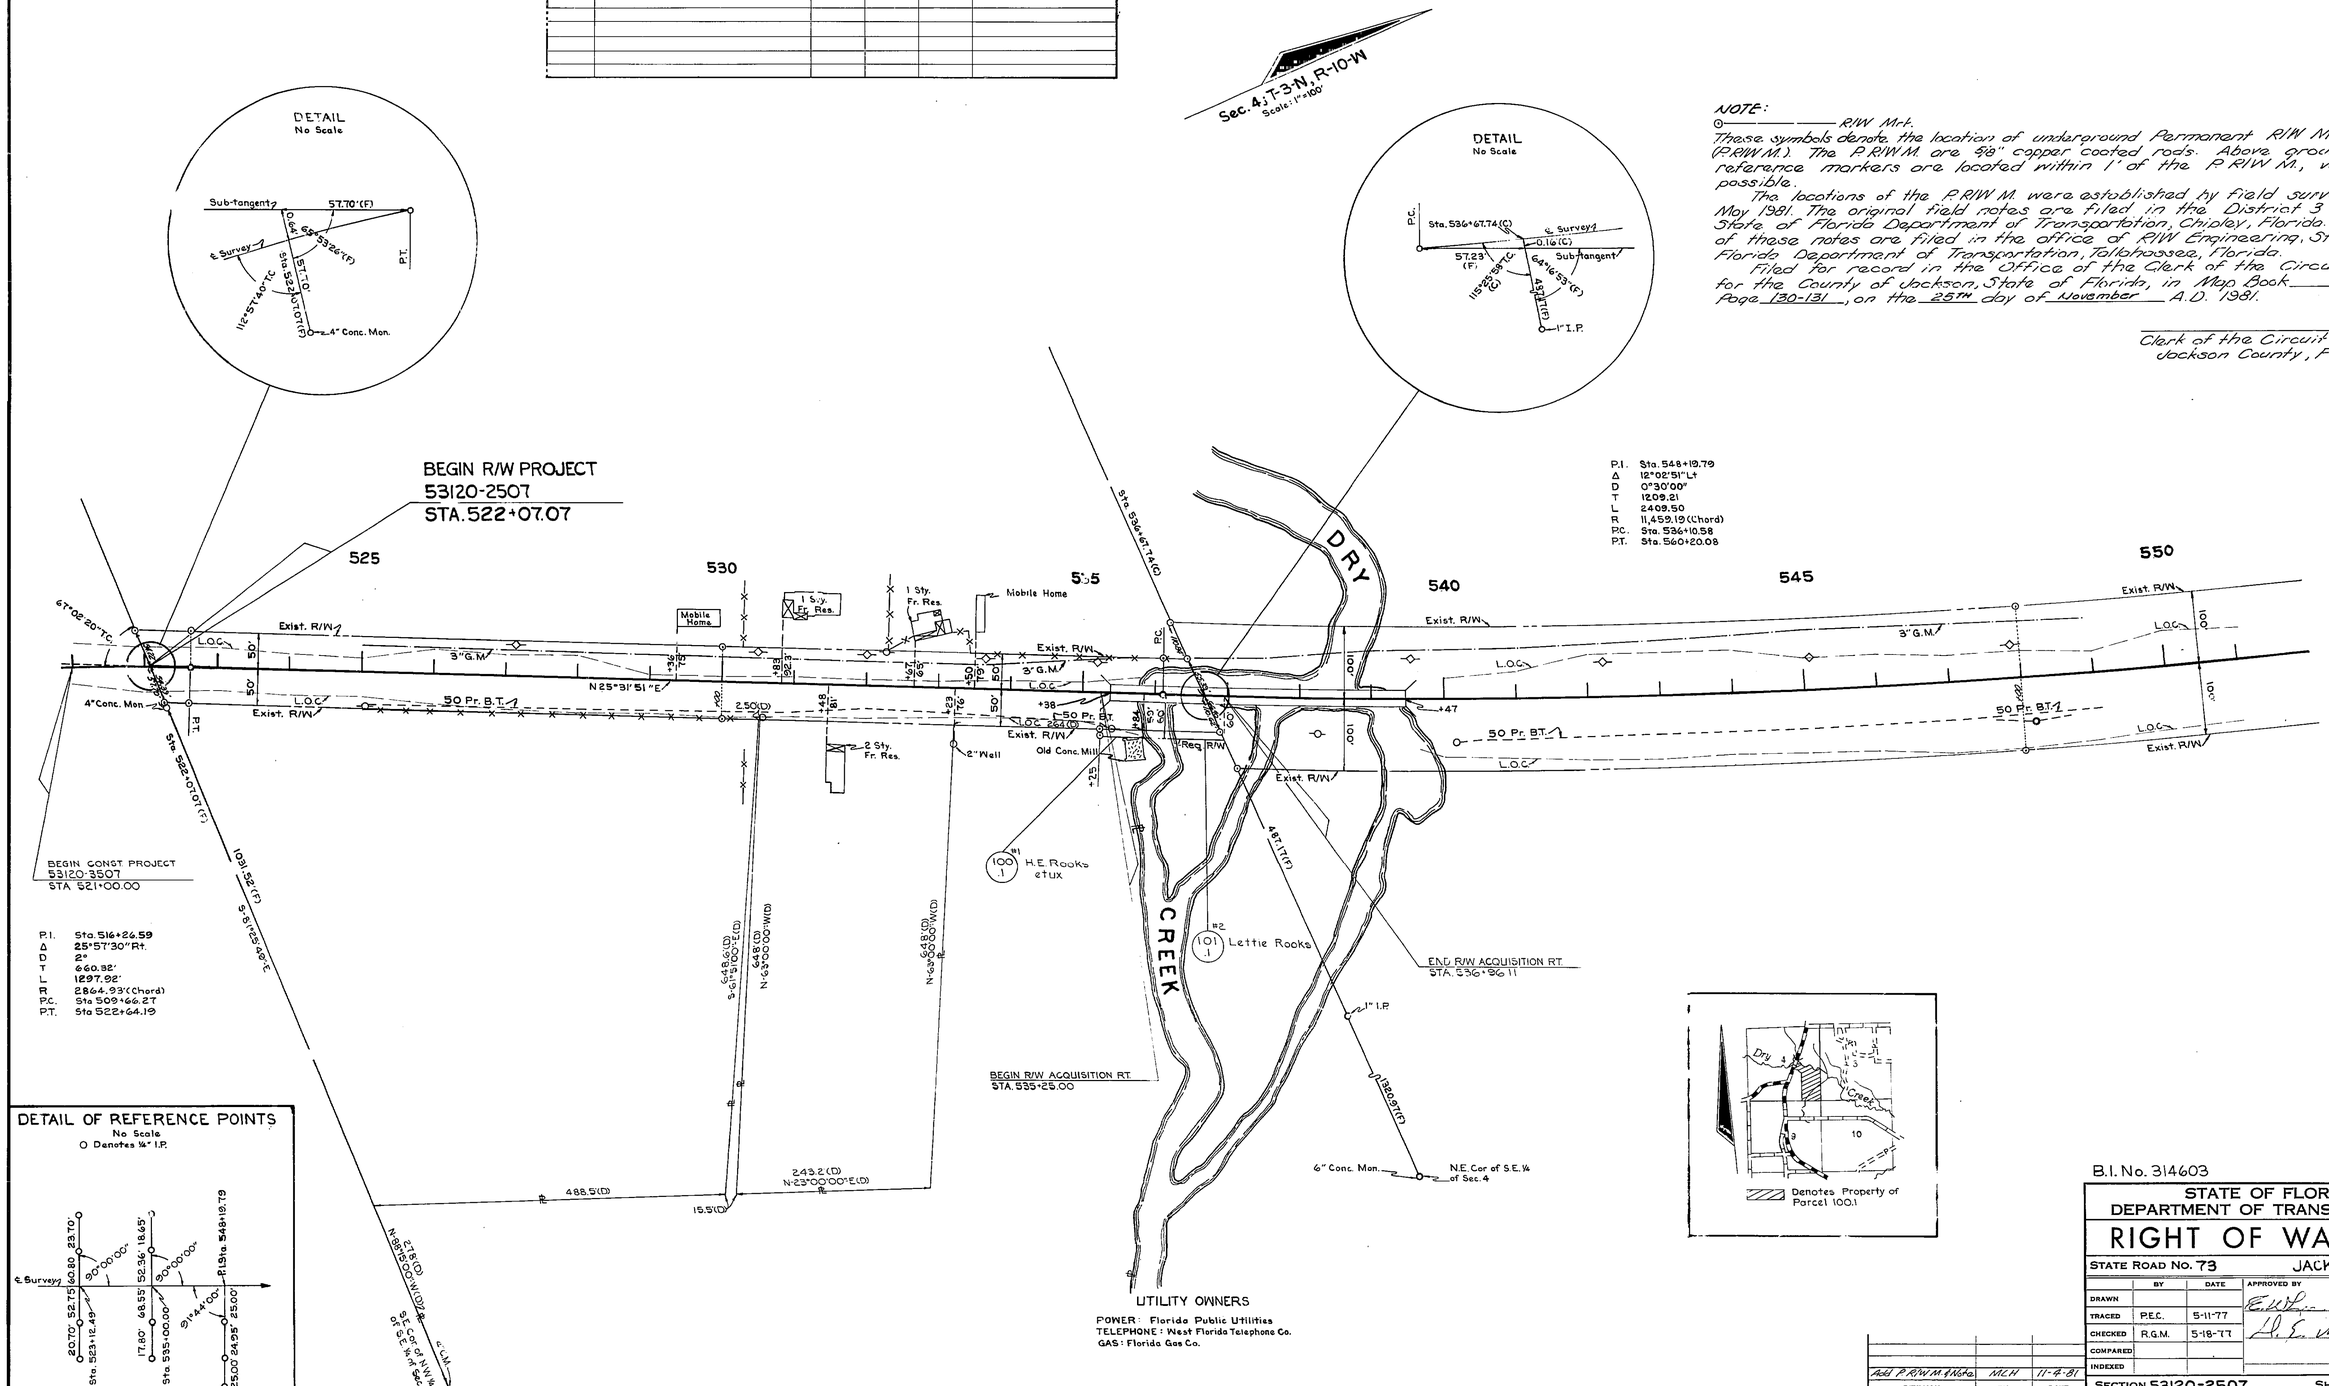

REVISION	BY	DATE
Add P.R/W.M. & Note	MCH	11-4-81

B.I. No. 314603

STATE OF FLORIDA
DEPARTMENT OF TRANSPORTATION

RIGHT OF WAY MAP

STATE ROAD No. 73 JACKSON COUNTY

	BY	DATE	APPROVED BY	DATE
DRAWN				5-3-78
TRACED	P.E.C.	5-11-77	DISTRICT ENGINEER	
CHECKED	R.G.M.	5-18-77		5-9-78
COMPARED			ENGINEER OF RIGHT OF WAY	
INDEXED			STATE HIGHWAY ENGINEER	

SECTION 53120-2507 SHEET 1 OF 2

DRY CREEK BRIDGE NO. 530037

FED. ROAD DIV. No.	STATE	F A PROJECT NO.	FISCAL YEAR	SHEET No.
3	FLA.			2

P.I. Sta. 548+19.79
Δ 12° 02' 51" Lt.
D 0° 50' 00"
T 1209.21
L 2409.50'
R 11459.19' (Chord)
P.C. Sta. 536+10.58
P.T. Sta. 560+20.08

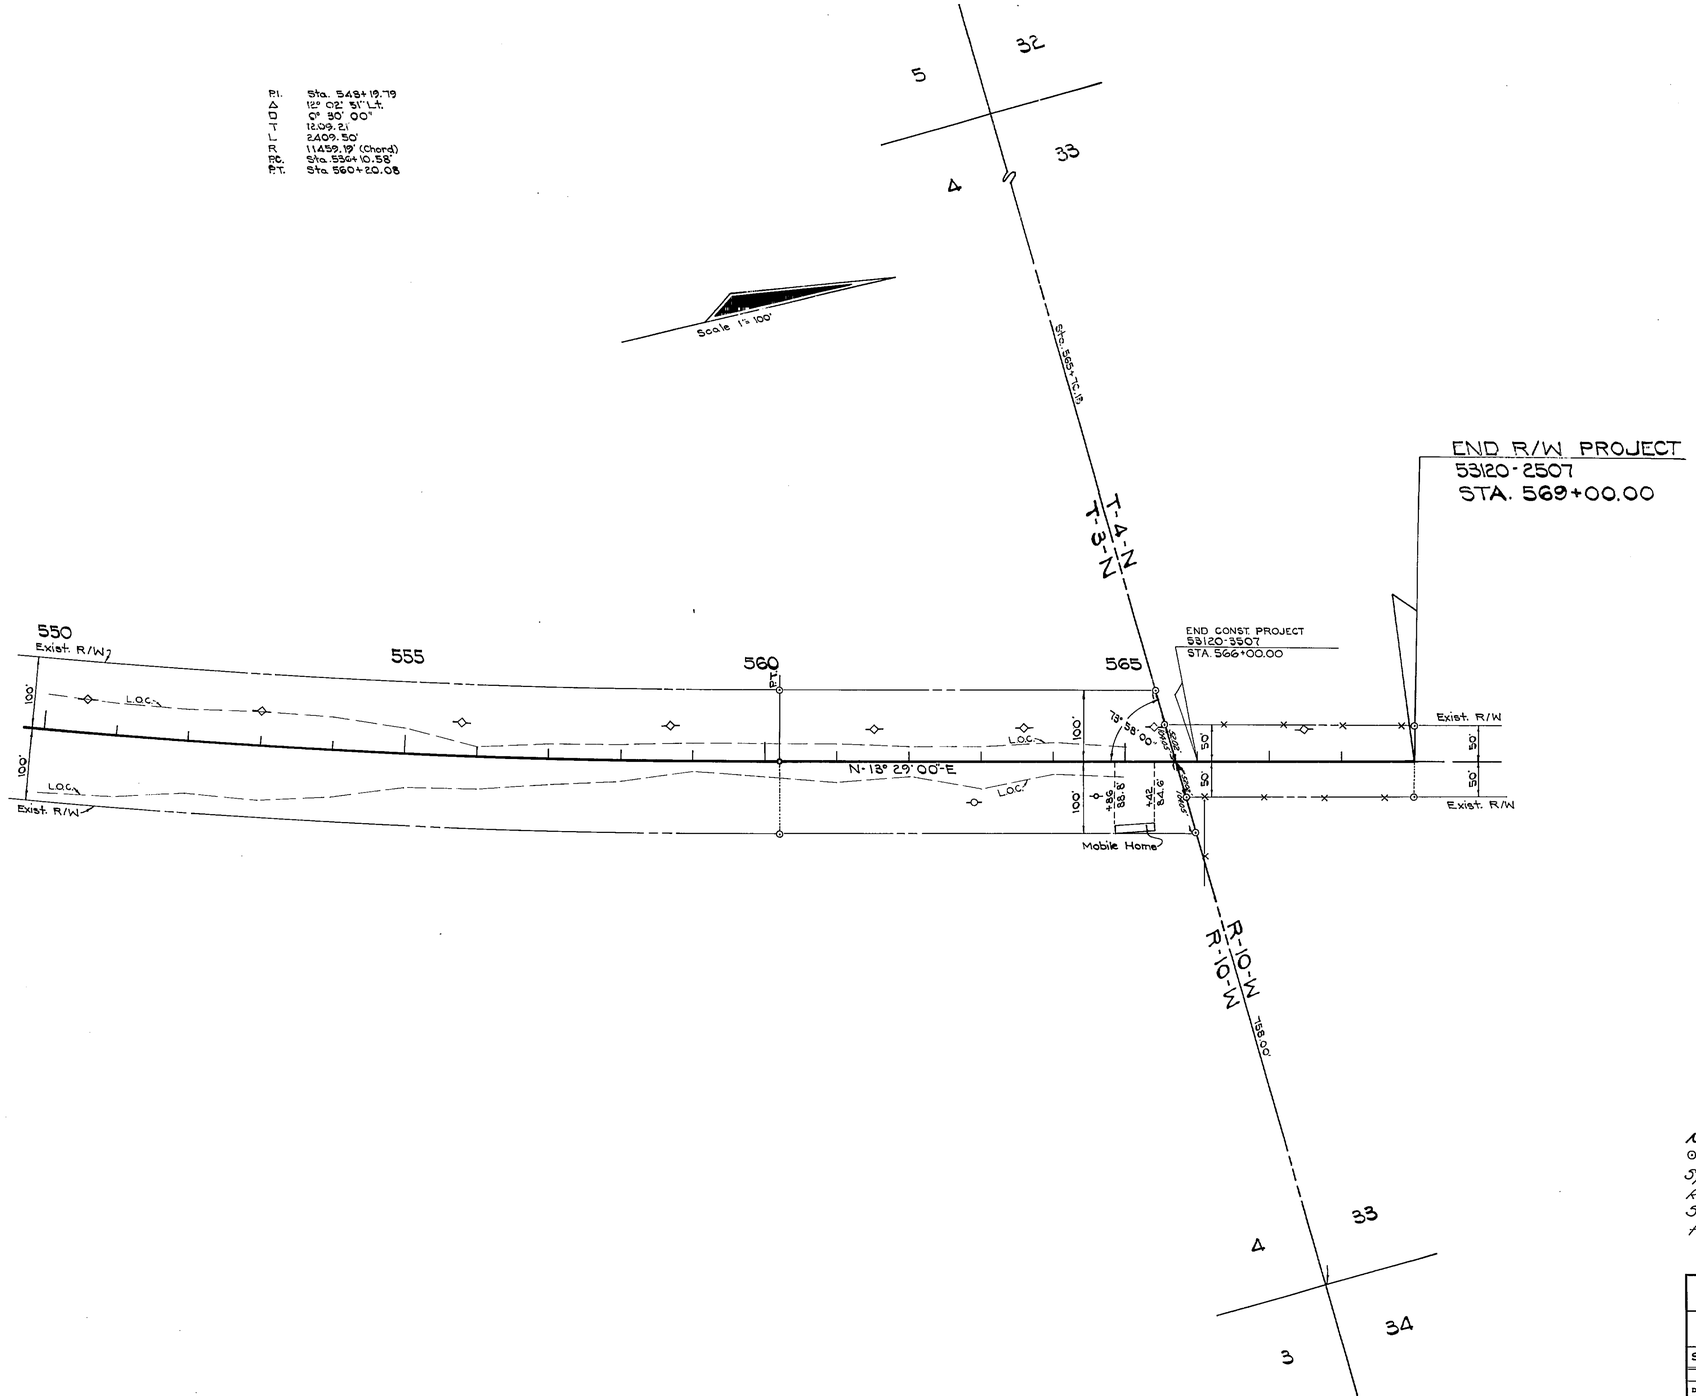

NOTE:
⊙———R/W Mrk.
Symbol for Permanent R/W Markers.
See Sheet No. 1 for details.

STATE OF FLORIDA
DEPARTMENT OF TRANSPORTATION

RIGHT OF WAY MAP

STATE ROAD No. 73 JACKSON COUNTY

	BY	DATE	APPROVED BY	DATE
DRAWN			E. W. Ryan	5-8-78 DISTRICT ENGINEER
TRACED	Alderman	1-25-78		
CHECKED	P. Cook	2-21-78	A. E. Mulder	5-9-78 ENGINEER OF RIGHT OF WAY
COMPARED				
INDEXED				STATE HIGHWAY ENGINEER

REVISION	BY	DATE
Add P.R/W M.E. Note	MLH	11-4-81

SECTION 53120-2507 SHEET 2 OF 2

DRY CREEK BRIDGE № 530037