Book № 13894
15667
13877
15894
15895

FED. ROAD DIST. No.	STATE	FED. AID PROJ. No.	FISCAL YEAR	SHEET NO.	TOTAL SHEETS
8	FLA.	5088 (1258-C)	1939	1	2

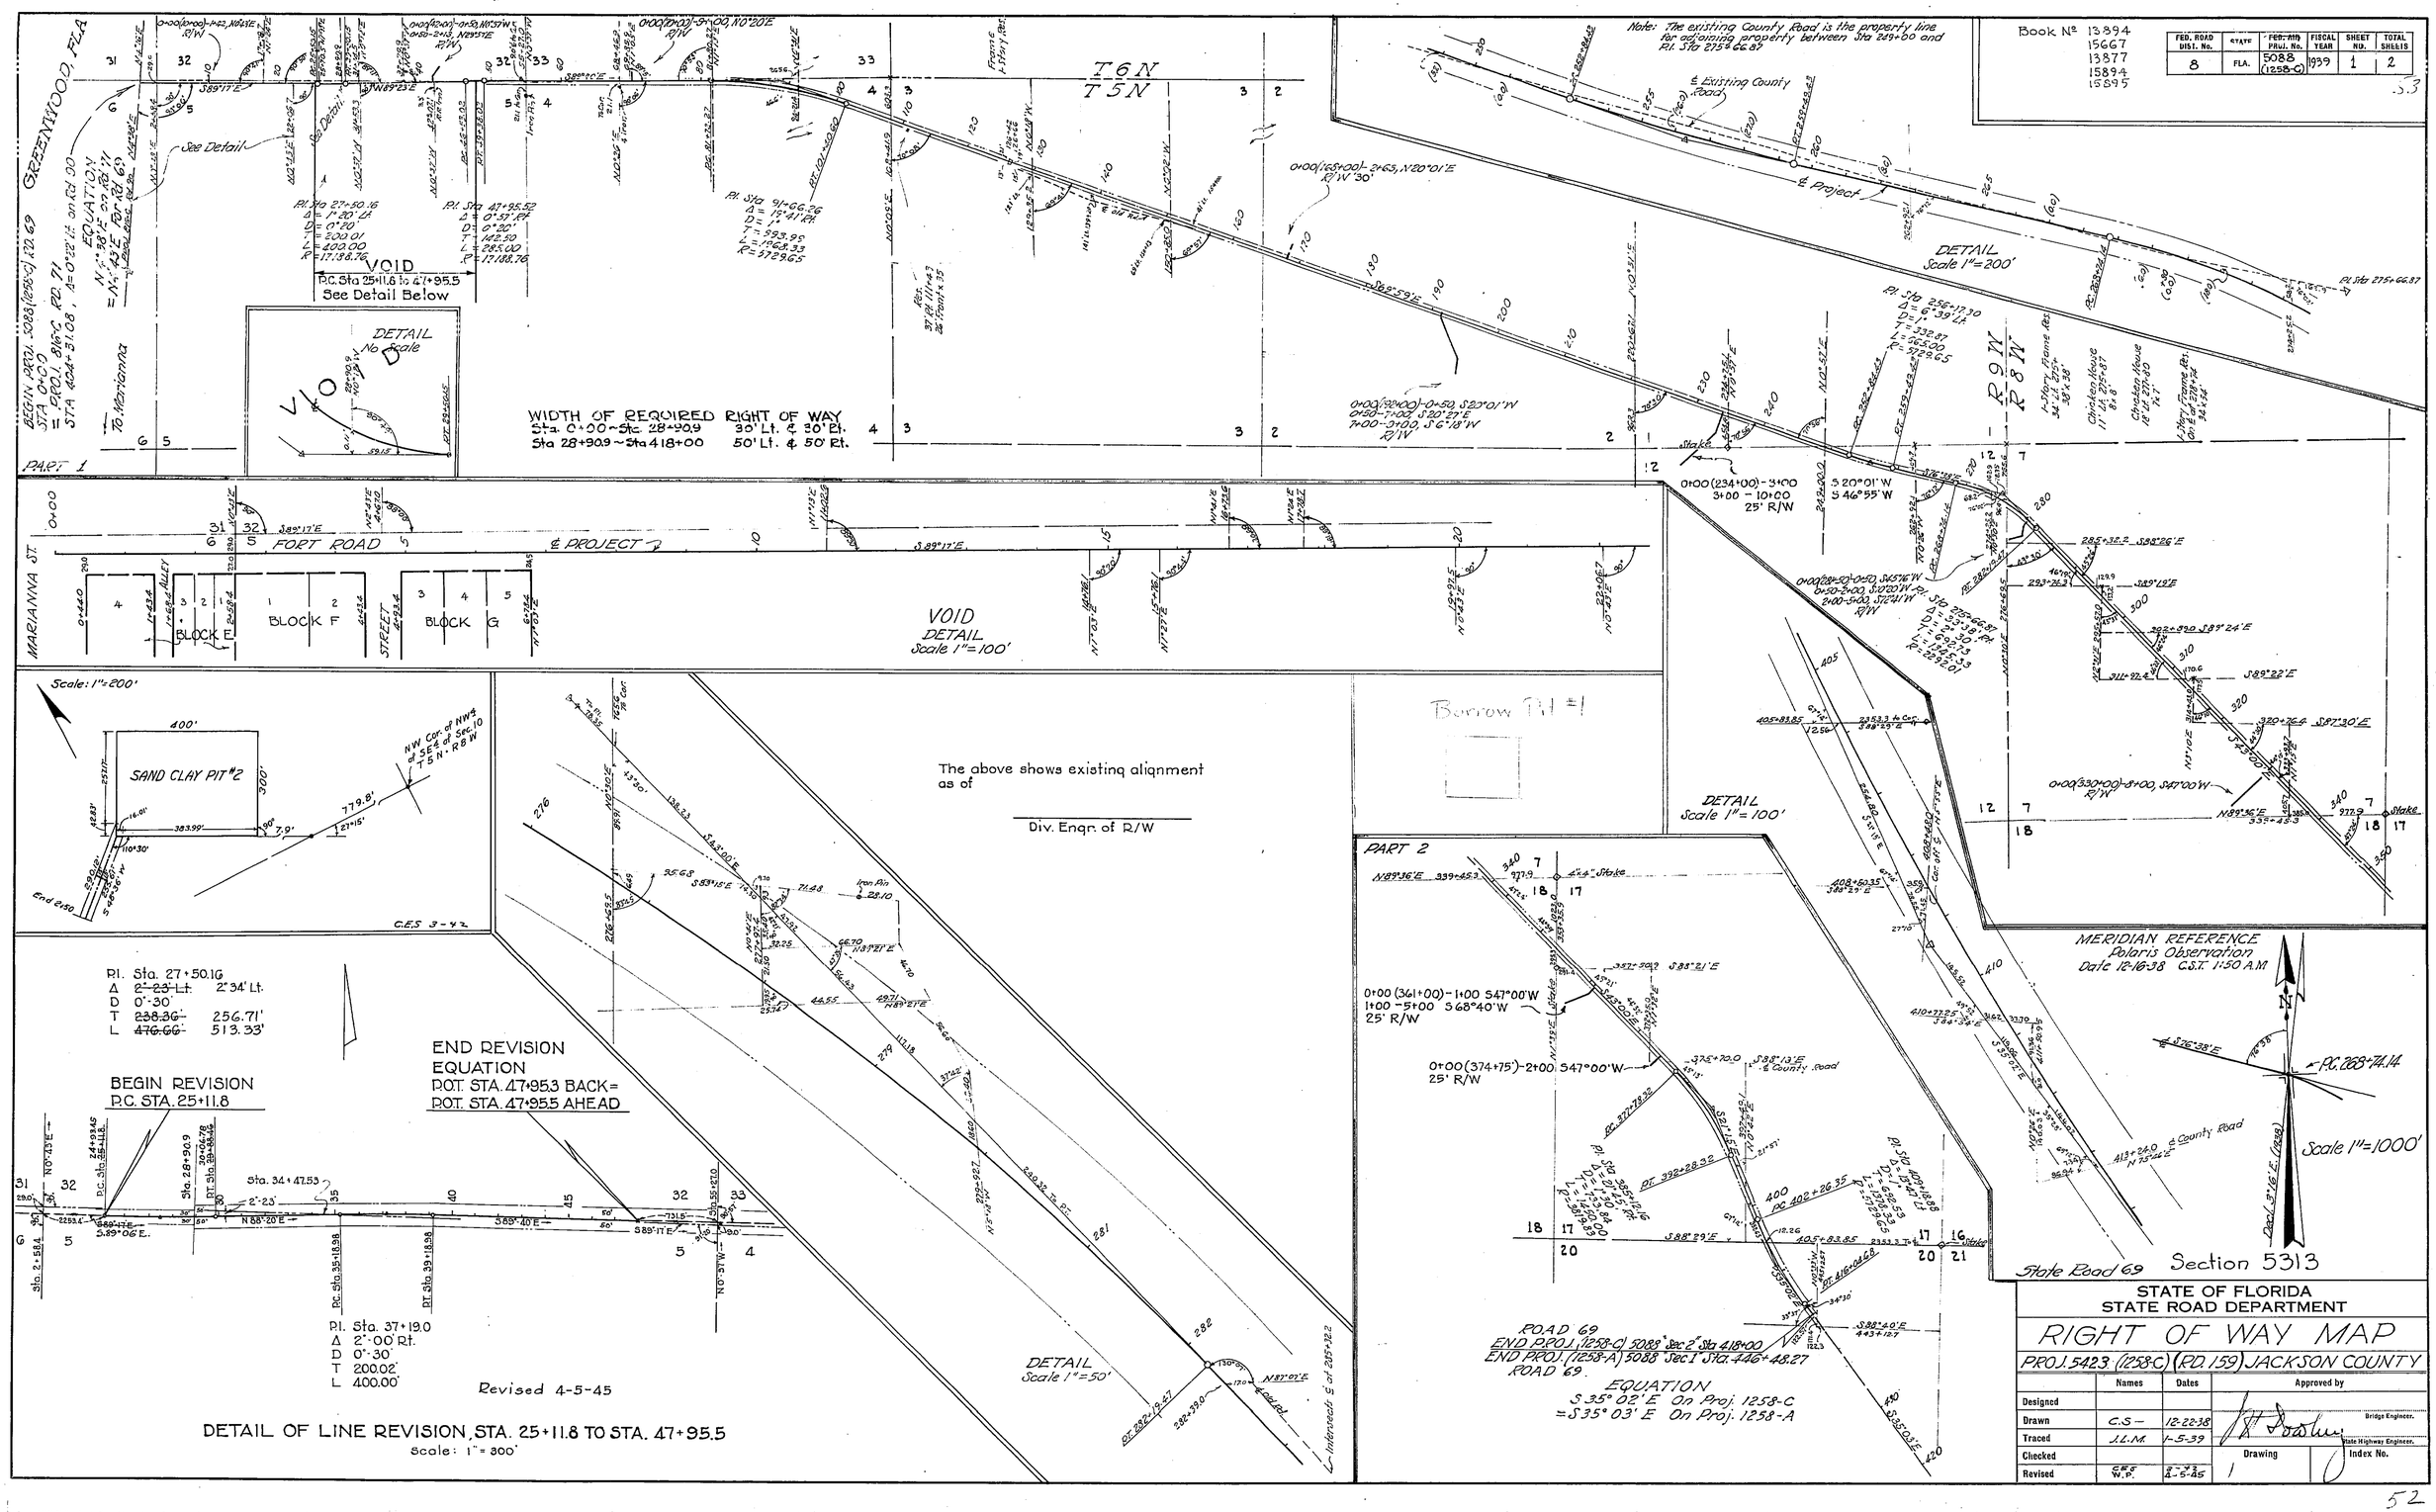

STATE OF FLORIDA
STATE ROAD DEPARTMENT

RIGHT OF WAY MAP

PROJ. 5423 (1258-C) (RD. 159) JACKSON COUNTY

	Names	Dates	Approved by
Designed			Bridge Engineer.
Drawn	C.S. —	12-22-38	
Traced	J.L.M.	1-5-39	State Highway Engineer.
Checked			Drawing / Index No.
Revised	C.E.S. W.P.	4-5-45	