FED. ROAD DIST. No.	STATE	~~FED. AID PROJ.~~ Job No.	FISCAL YEAR	SHEET NO.	TOTAL SHEETS
8	FLA.		'45	1	1

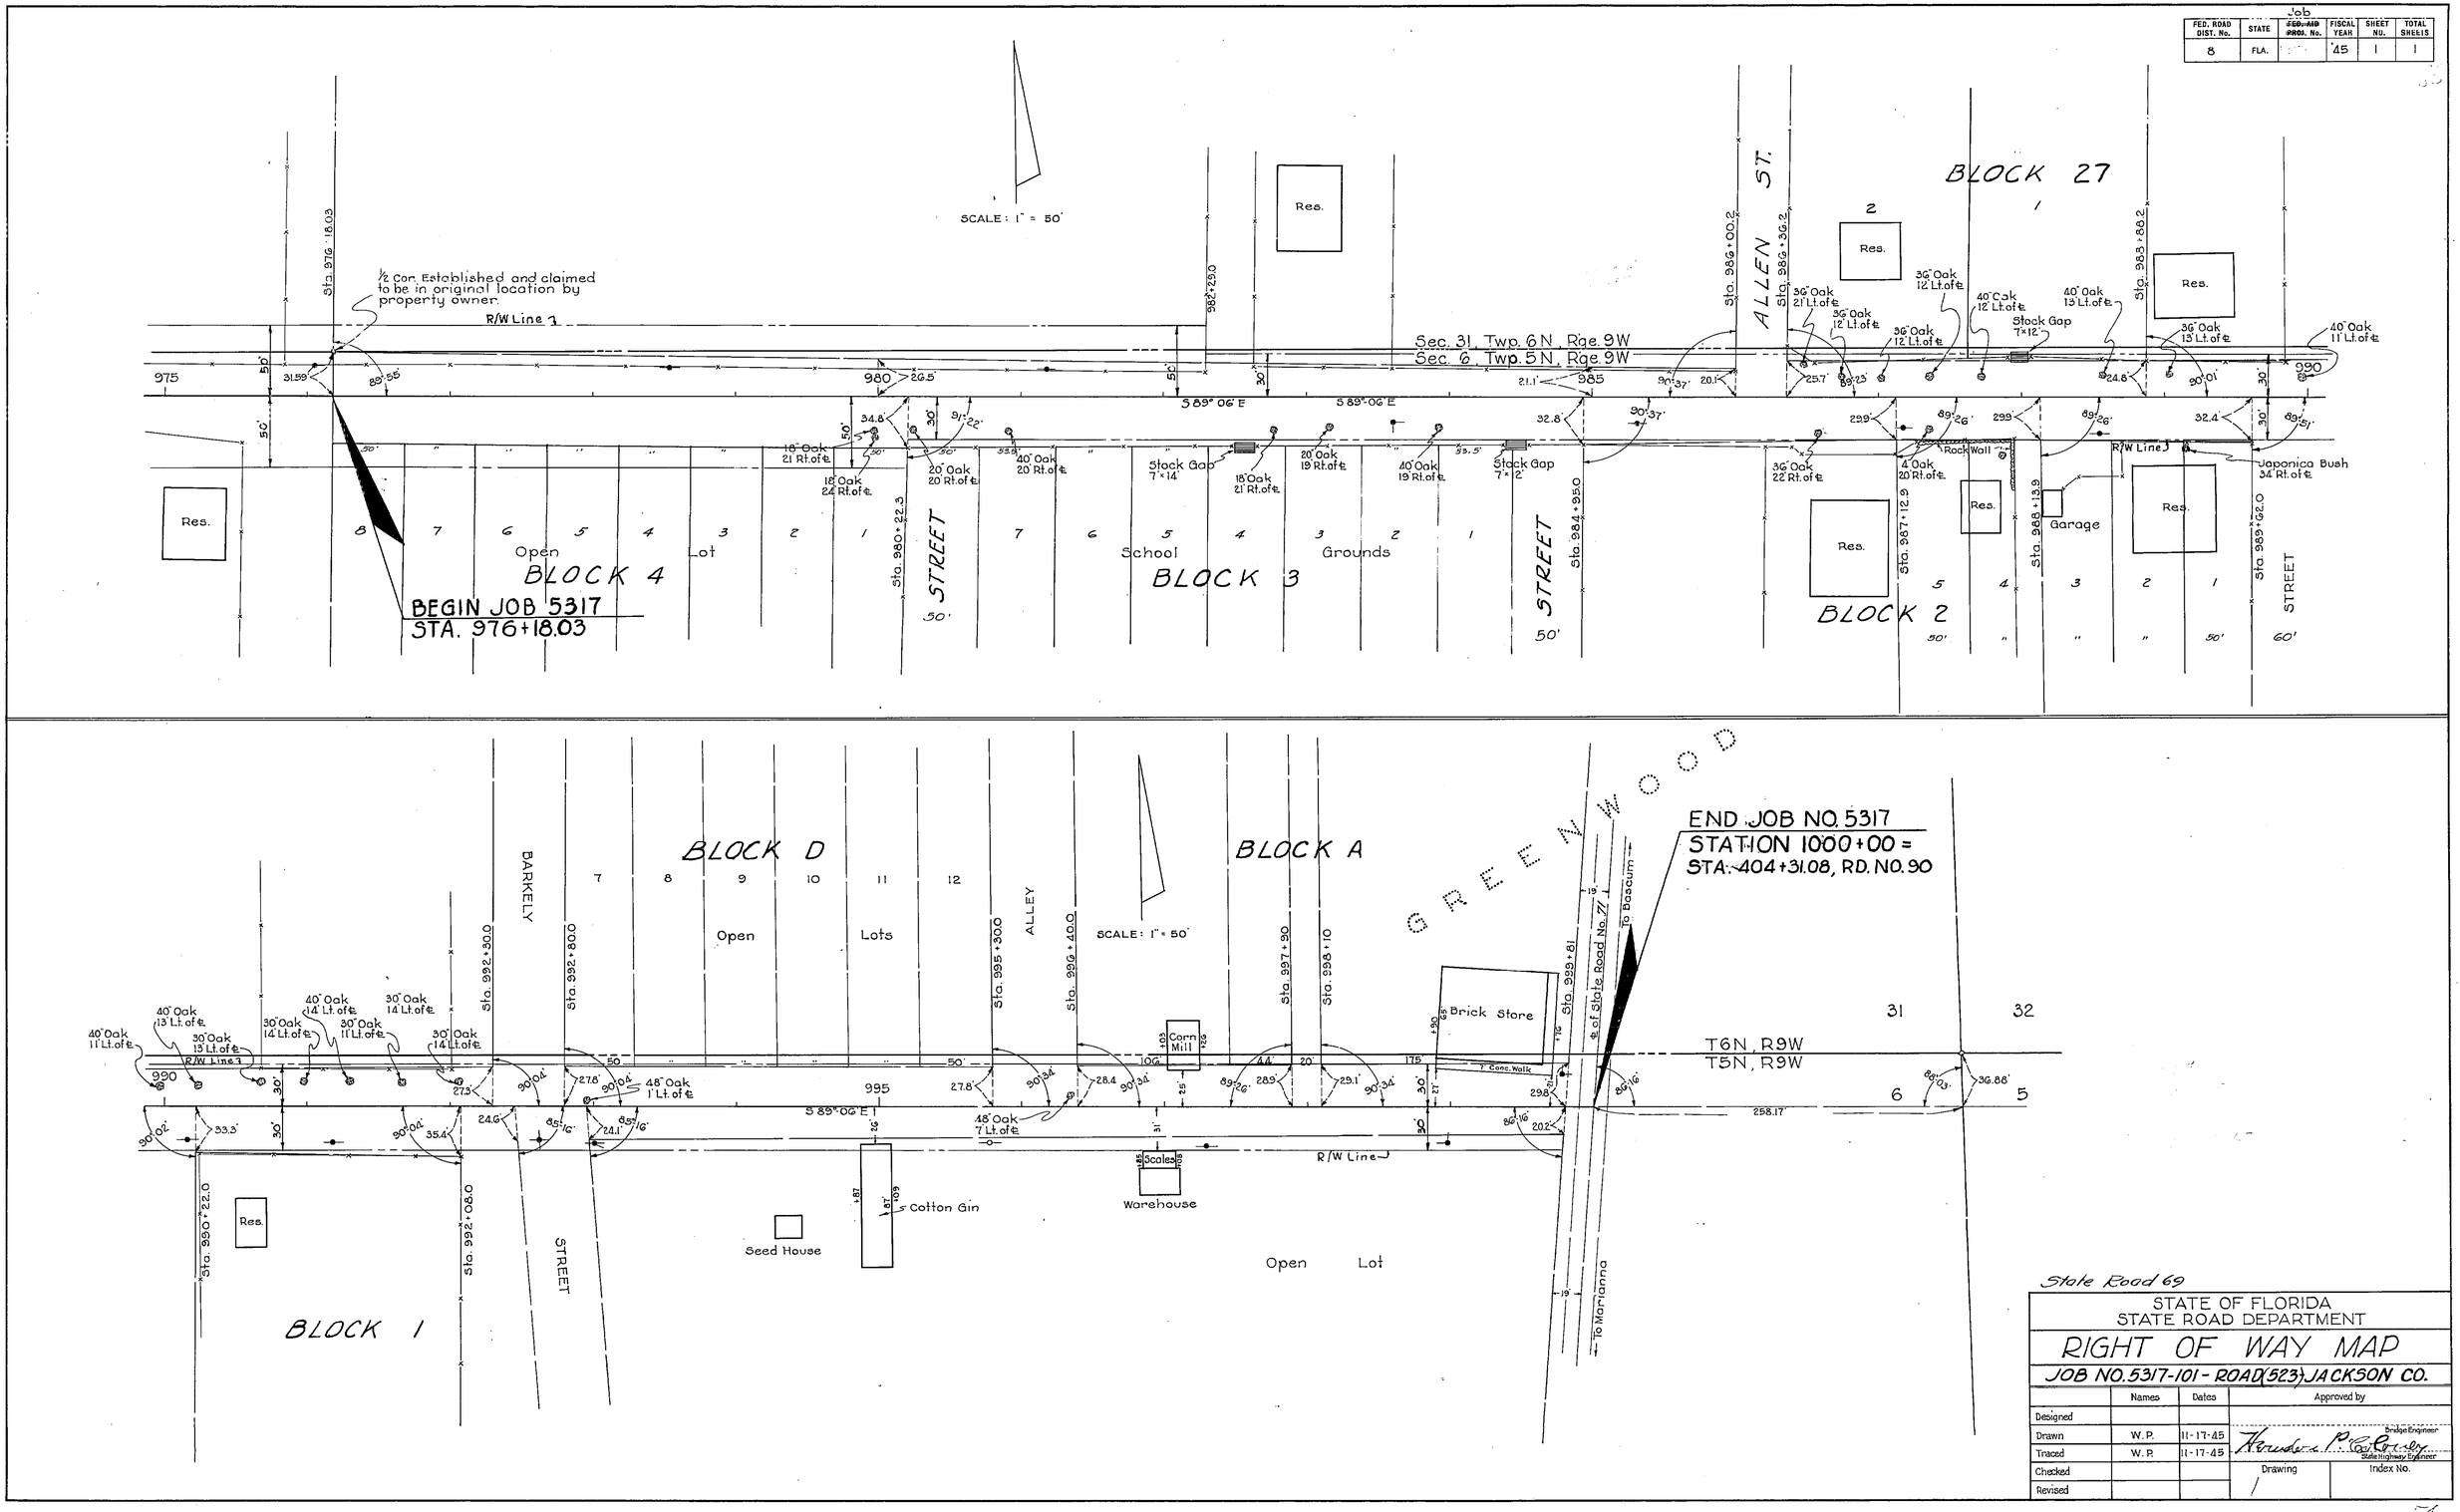

State Road 69

STATE OF FLORIDA
STATE ROAD DEPARTMENT

RIGHT OF WAY MAP

JOB NO. 5317-101 - ROAD (523) JACKSON CO.

	Names	Dates	Approved by
Designed			
Drawn	W. P.	11-17-45	Bridge Engineer
Traced	W. P.	11-17-45	Harvey P. Cooley, State Highway Engineer
Checked			Drawing / Index No.
Revised			