FED. ROAD DIST. No.	STATE	FED. AID PROJ. No.	FISCAL YEAR	SHEET NO.	TOTAL SHEETS
8	FLA.	5427	1940	1	2

Bk. No. 18471
" " 18249
" " 16739

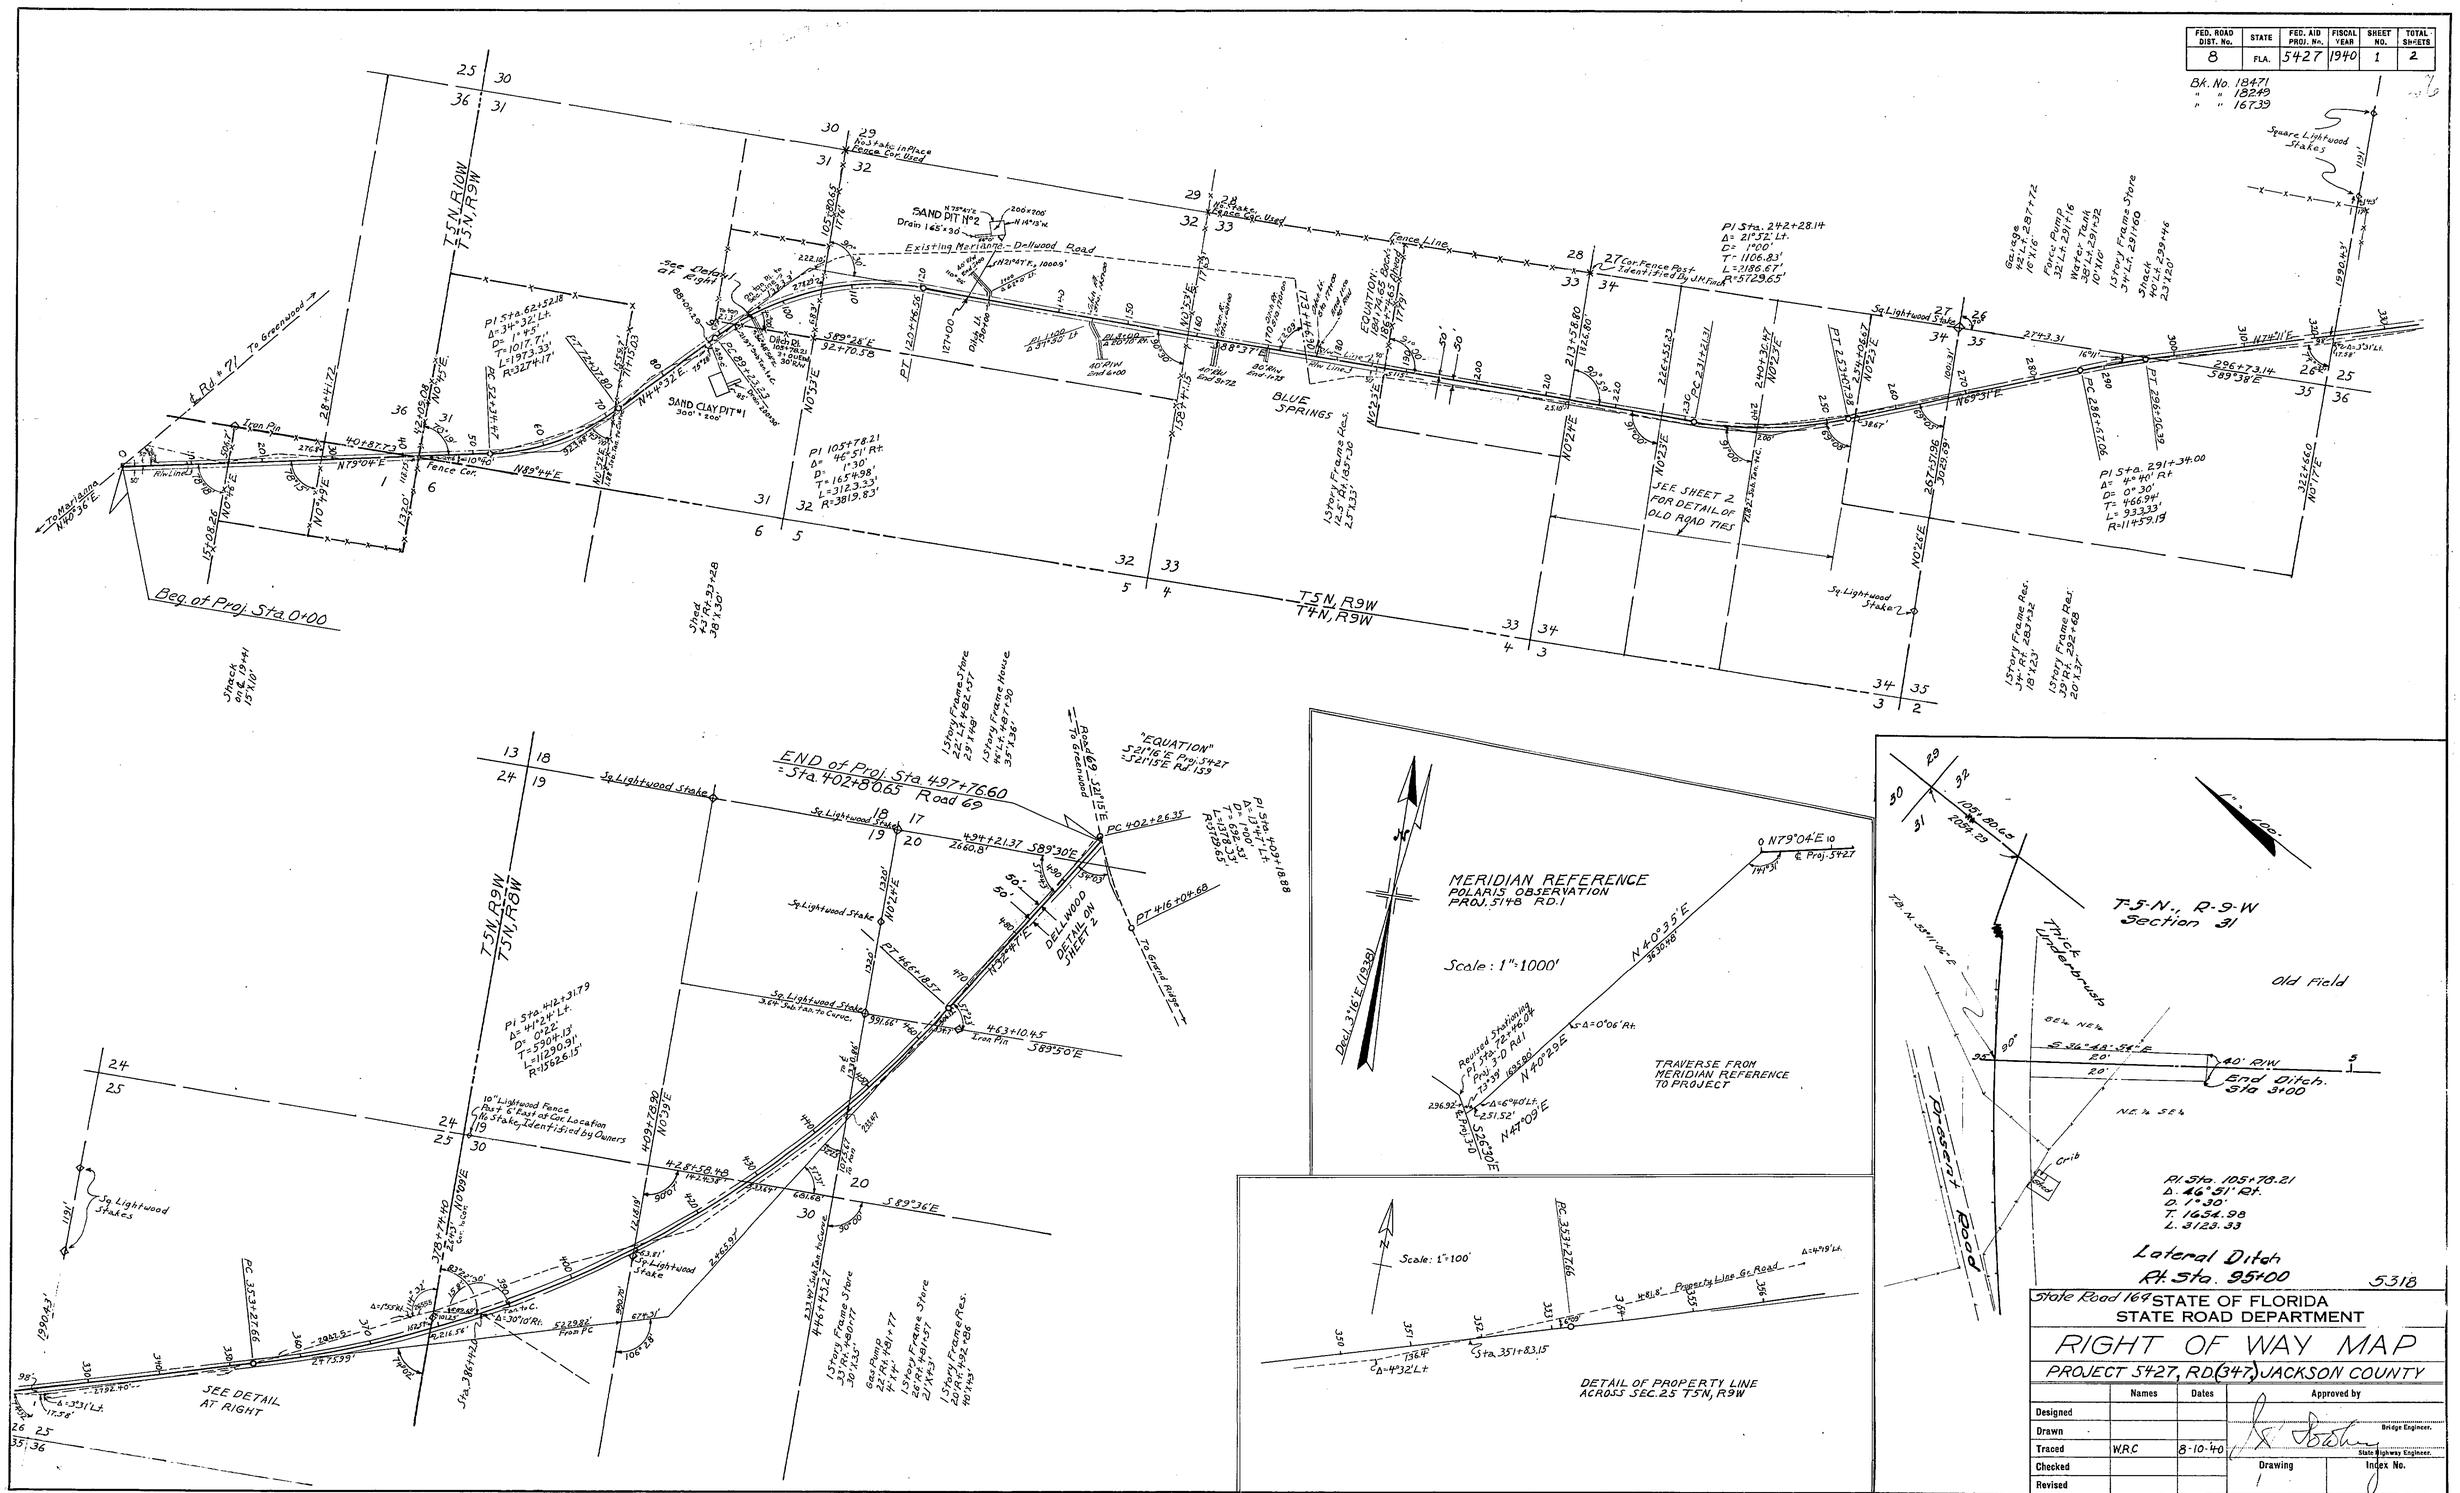

State Road 164 STATE OF FLORIDA
STATE ROAD DEPARTMENT

RIGHT OF WAY MAP

PROJECT 5427, RD. (347) JACKSON COUNTY

	Names	Dates	Approved by
Designed			Bridge Engineer.
Drawn			
Traced	W.R.C	8-10-40	State Highway Engineer.
Checked			Drawing 1 / Index No.
Revised			

FED. ROAD DIST. No.	STATE	FED. AID PROJ. No.	FISCAL YEAR	SHEET NO.	TOTAL SHEETS
8	FLA.	5427	1940	2	2

Bk. No. 18471
" " 18249
" " 16739

57

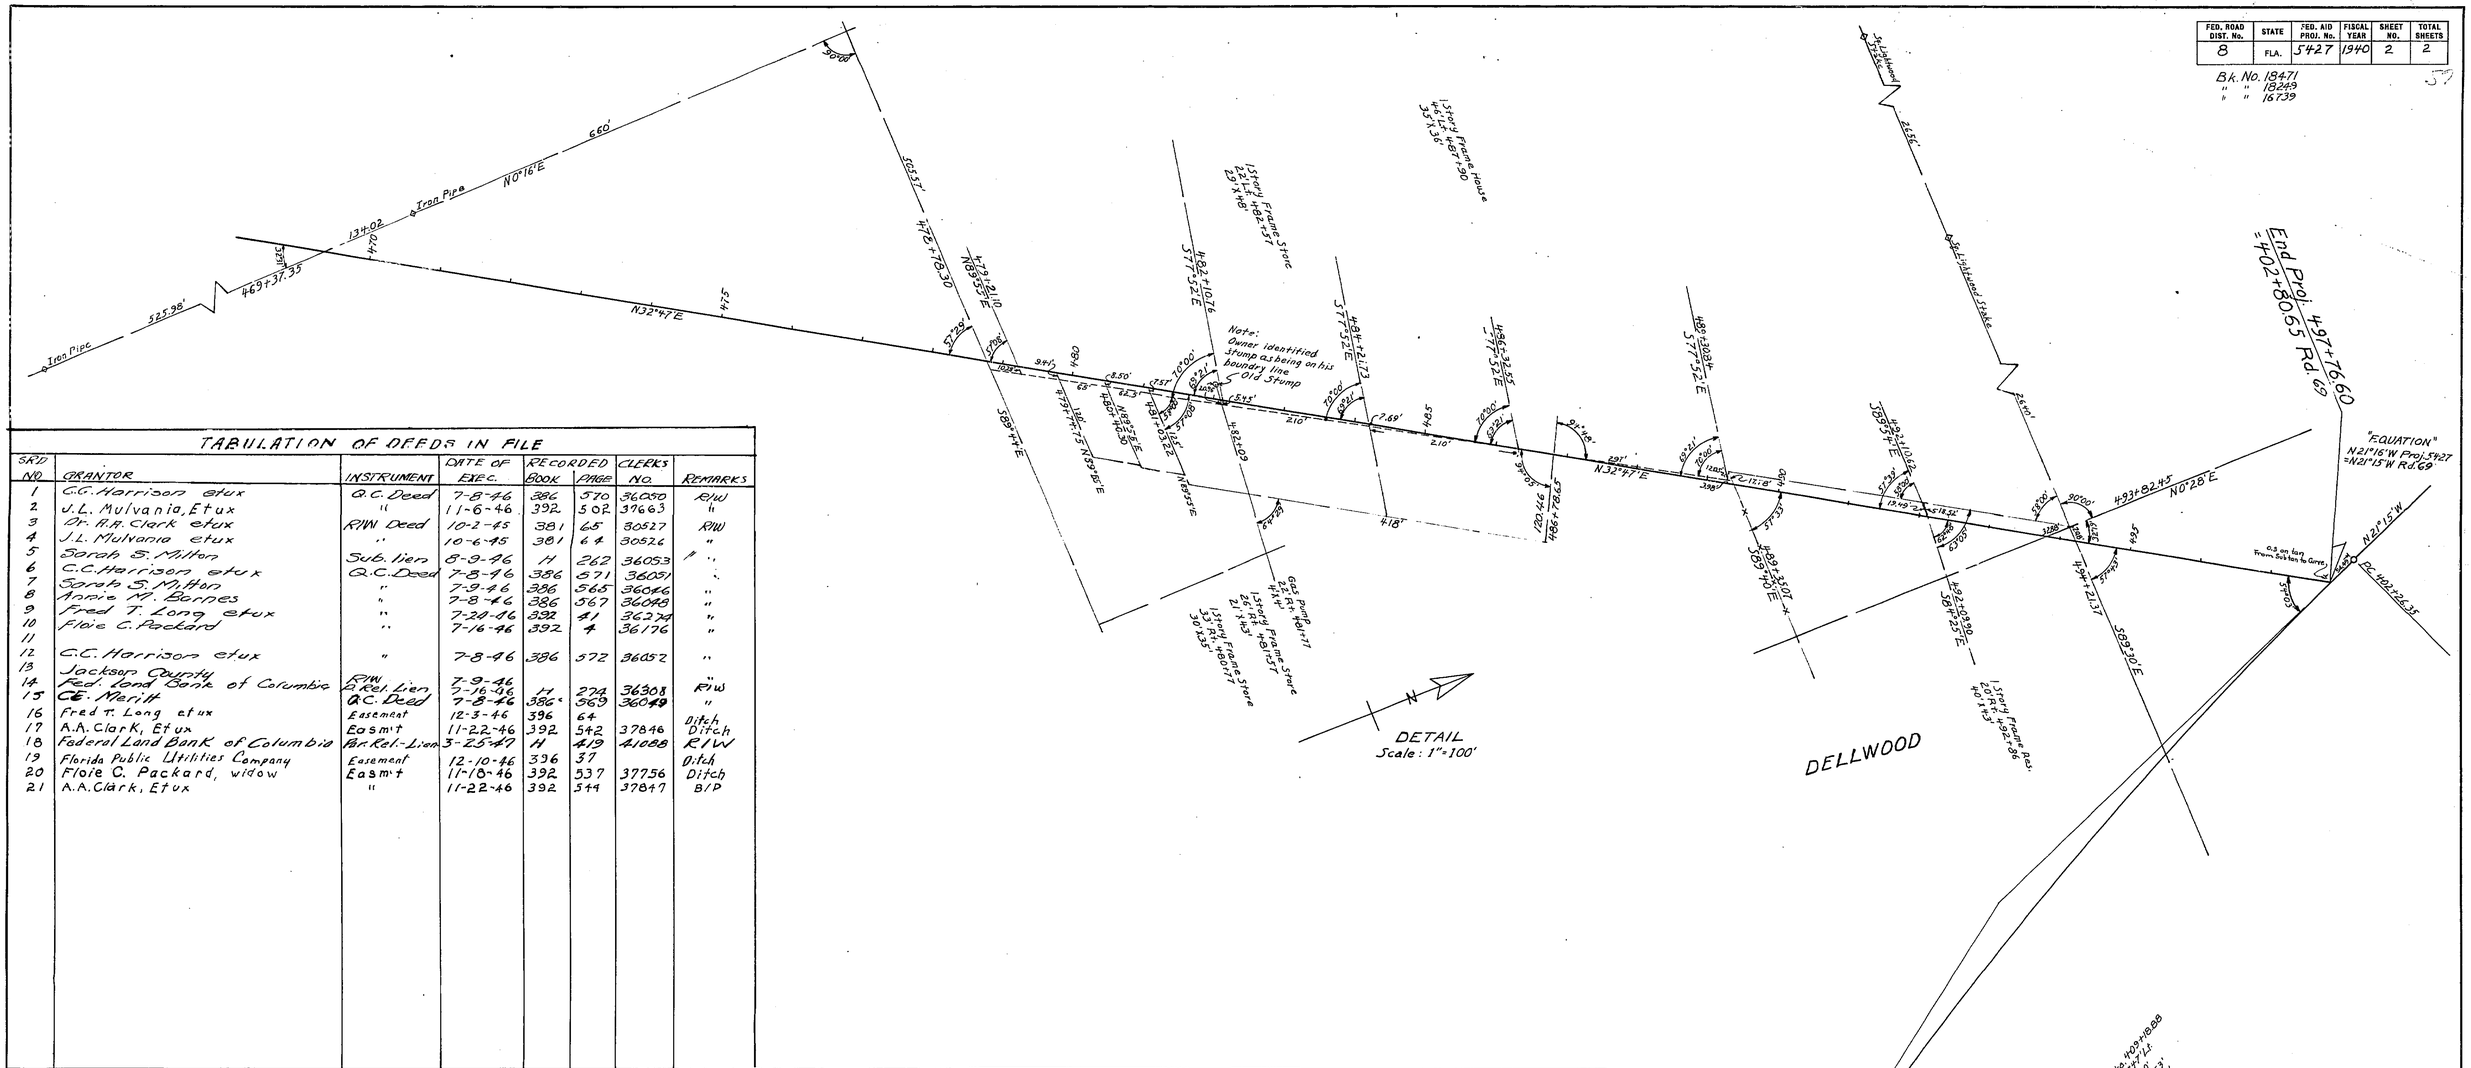

TABULATION OF DEEDS IN FILE

SKD NO.	GRANTOR	INSTRUMENT	DATE OF EXEC.	RECORDED BOOK	PAGE	CLERKS NO.	REMARKS
1	C.C. Harrison etux	Q.C. Deed	7-8-46	386	570	36050	R/W
2	J.L. Mulvania, Etux	"	11-6-46	392	502	37663	"
3	Dr. H.A. Clark etux	R/W Deed	10-2-45	381	65	30527	R/W
4	J.L. Mulvania etux	"	10-6-45	381	64	30526	"
5	Sarah S. Milton	Sub. lien	8-9-46	H	262	36053	"
6	C.C. Harrison etux	Q.C. Deed	7-8-46	386	571	36051	"
7	Sarah S. Milton	"	7-9-46	386	565	36046	"
8	Annie M. Barnes	"	7-8-46	386	567	36048	"
9	Fred T. Long etux	"	7-20-46	392	41	36274	"
10	Flore C. Packard	"	7-16-46	392	4	36176	"
11							
12	C.C. Harrison etux	"	7-8-46	386	572	36052	"
13	Jackson County						"
14	Fed. Land Bank of Columbia	R/W & Rel. Lien	7-9-46	H	274	36308	R/W
15	C.E. Meritt	Q.C. Deed	7-8-46	386	569	36049	"
16	Fred T. Long etux	Easement	12-3-46	396	64		Ditch
17	A.A. Clark, Etux	Easm't	11-22-46	392	542	37846	Ditch
18	Federal Land Bank of Columbia	Part Rel. Lien	3-25-47	H	419	41088	R/W
19	Florida Public Utilities Company	Easement	12-10-46	396	37		Ditch
20	Flore C. Packard, widow	Easm't	11-18-46	392	537	37756	Ditch
21	A.A. Clark, Etux	"	11-22-46	392	544	37847	B/P

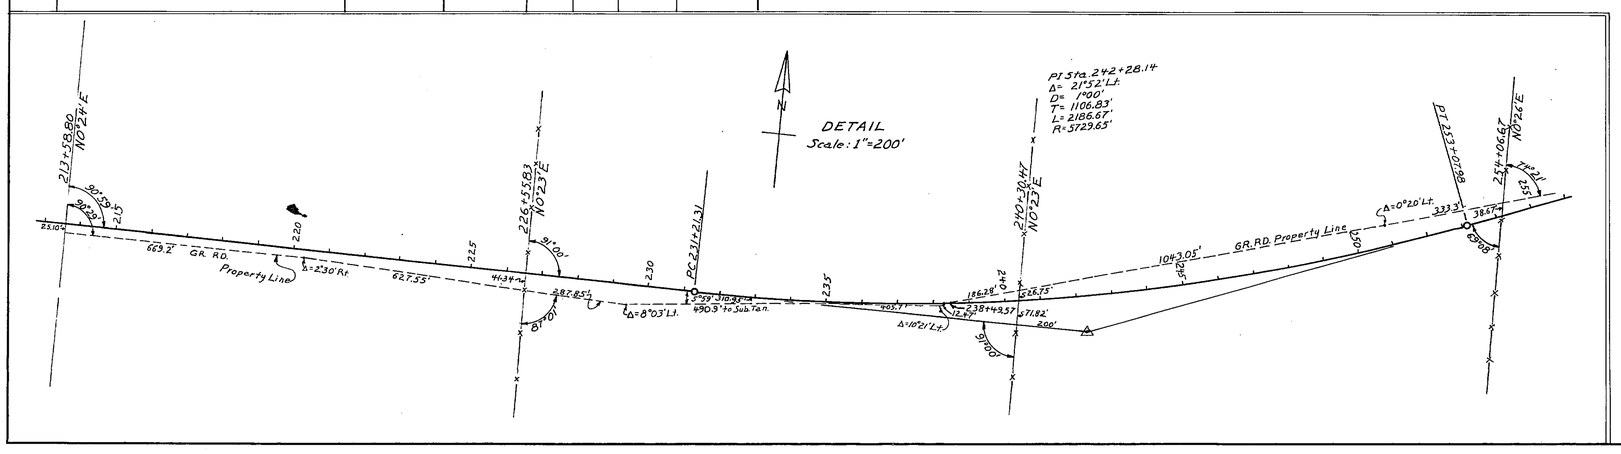

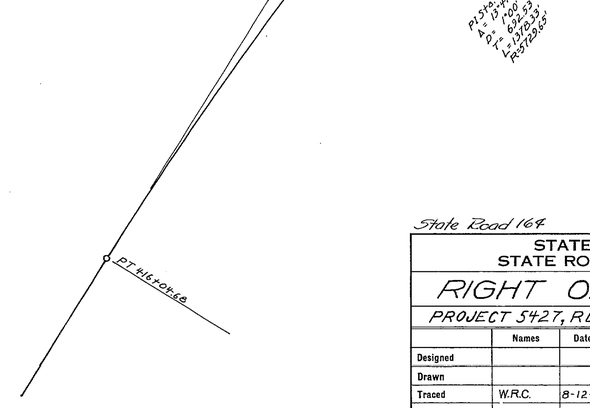

State Road 164 5318

STATE OF FLORIDA
STATE ROAD DEPARTMENT

RIGHT OF WAY MAP

PROJECT 5427, R.D. (347) JACKSON COUNTY

	Names	Dates	Approved by	
Designed			Bridge Engineer.	
Drawn				
Traced	W.R.C.	8-12-40	State Highway Engineer.	
Checked			Drawing	Index No.
Revised				

56