FED. ROAD DIV. No.	STATE	SEC. AND JOB No.	FISCAL YEAR	SHEET No.	TOTAL SHEETS
3	FLA.	5322-101	'54	1	3

82

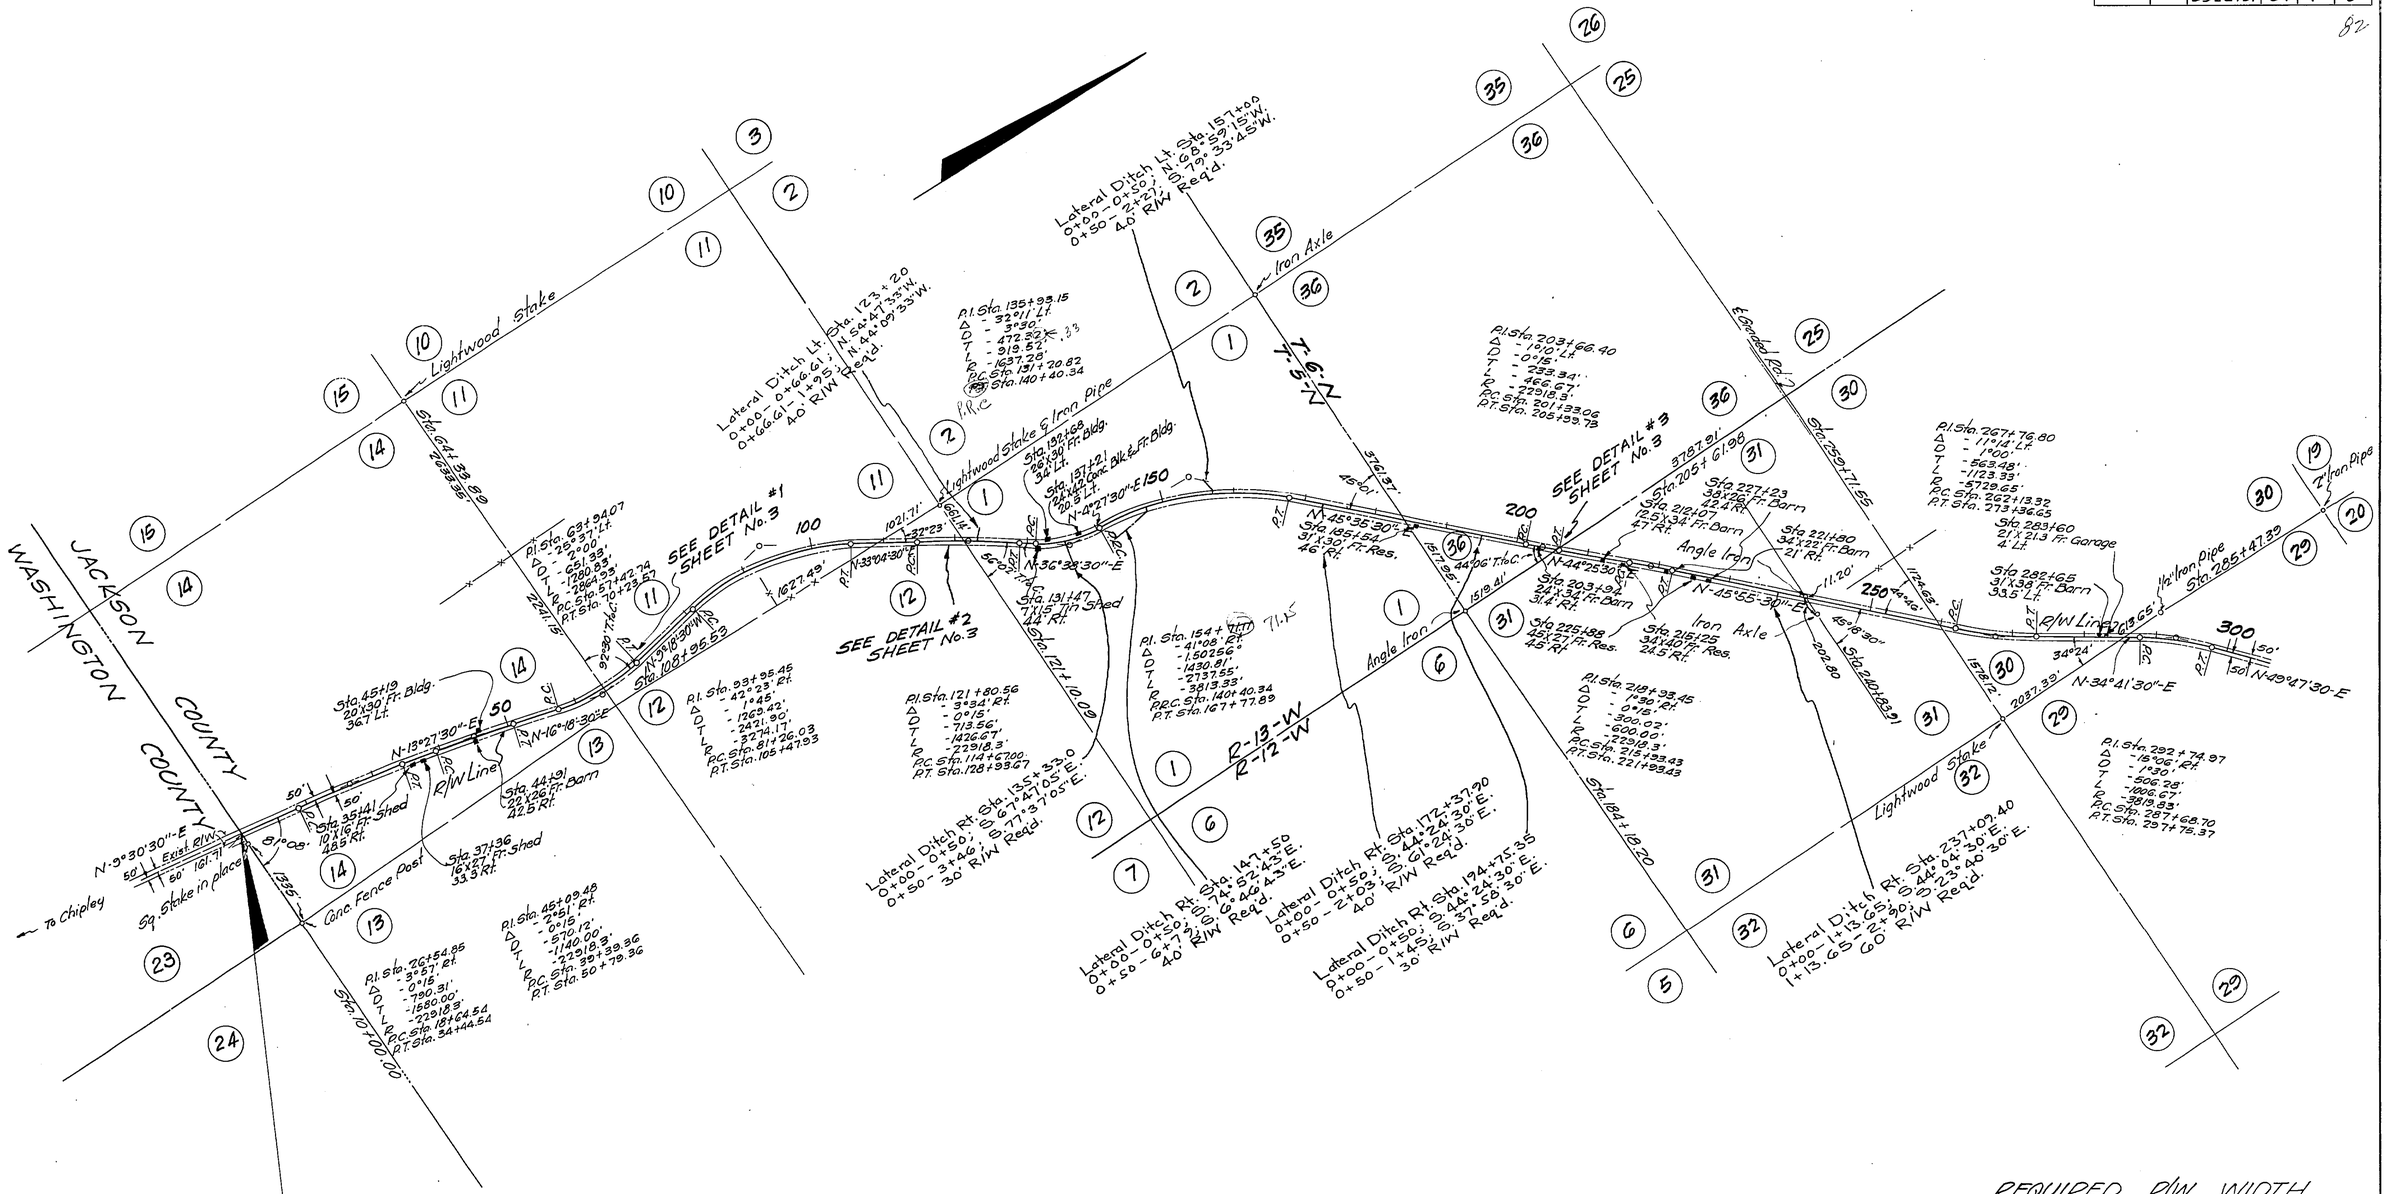

REQUIRED R/W WIDTH

50' Rt. & Lt. of ℄ from Beg

BEGIN SURVEY JOB No. 5322-101
STA. 10+00.00 =
STA. 210+82.60 JOB No. 6156-150

STATE OF FLORIDA
STATE ROAD DEPARTMENT

RIGHT OF WAY MAP

SECTION No. 5322-101

ROAD No. 273 JACKSON COUNTY

SCALE 1"=1000'	NAMES	DATES	APPROVED BY
DRAWN			
TRACED	B.B.	7-23-54	DIVISION ENGINEER
INDEXED			
REVISED	Dunn	9-17-54	STATE HIGHWAY ENGINEER
REVISED			

FED. ROAD DIV. No.	STATE	SEC. AND JOB No.	FISCAL YEAR	SHEET No.	TOTAL SHEETS
3	FLA.	5322-101	54	2	3

33

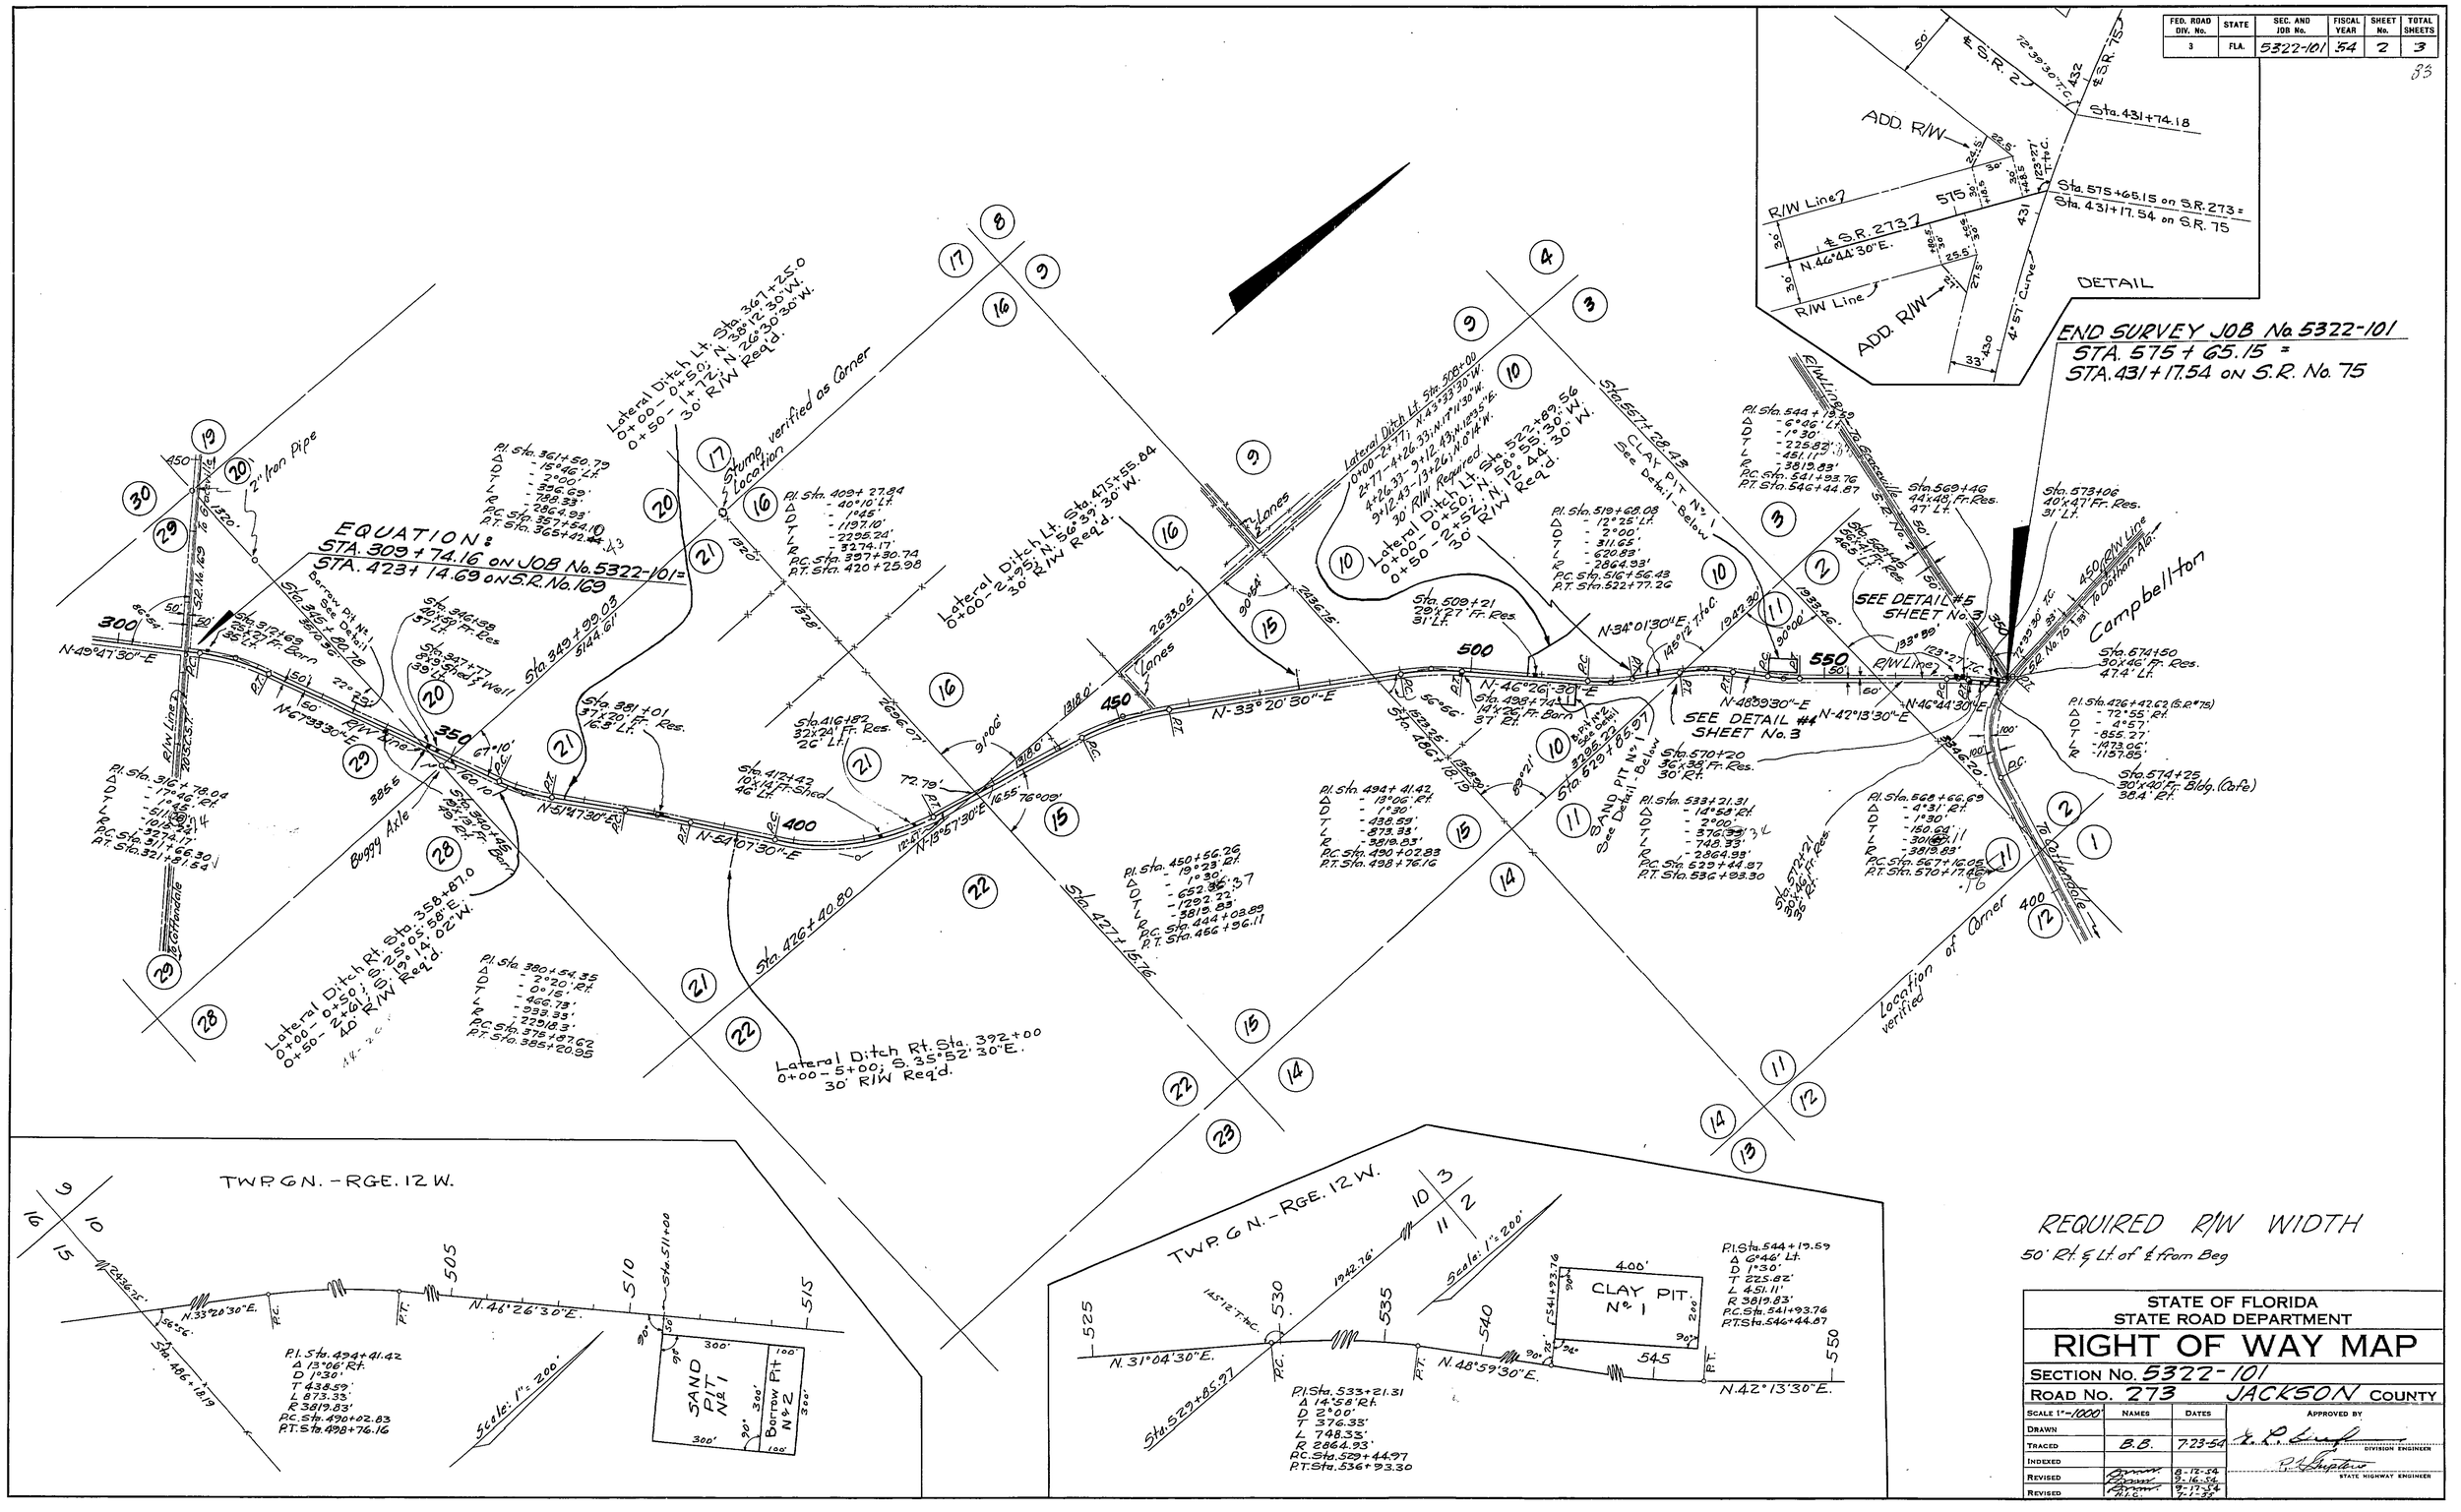

REQUIRED R/W WIDTH

50' Rt. & Lt. of ℄ from Beg

STATE OF FLORIDA
STATE ROAD DEPARTMENT

RIGHT OF WAY MAP

SECTION No. 5322-101

ROAD No. 273 JACKSON COUNTY

SCALE 1"=1000'	NAMES	DATES	APPROVED BY
DRAWN			
TRACED	B.B.	7-23-54	DIVISION ENGINEER
INDEXED			
REVISED		8-12-54	STATE HIGHWAY ENGINEER
REVISED		8-16-54	
REVISED		9-17-54	
		7-1-55	

FED. ROAD DIV. No.	STATE	SEC. AND JOB No.	FISCAL YEAR	SHEET No.	TOTAL SHEETS
3	FLA.	5322-101	54	3	3

84

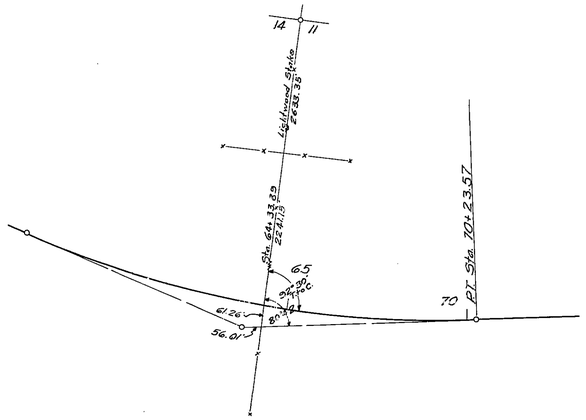

DETAIL No. 1
Scale 1" = 200'

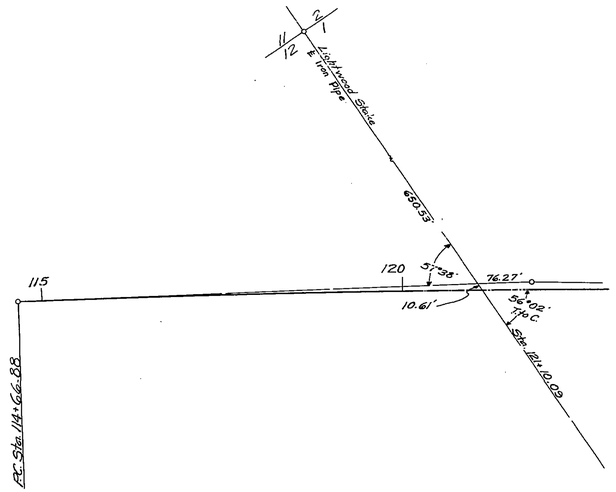

DETAIL No. 2
Scale: 1" = 100'

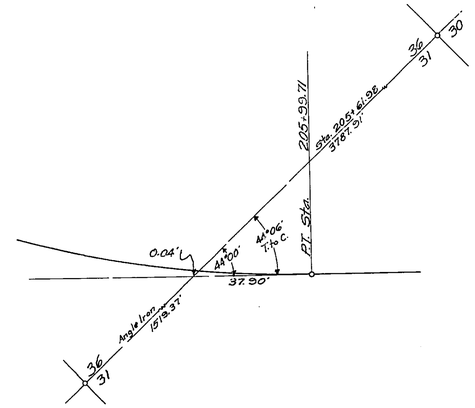

DETAIL No. 3
No Scale

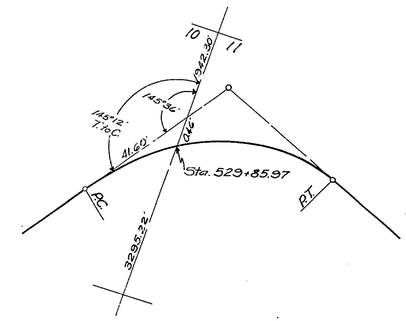

DETAIL No. 4
No Scale

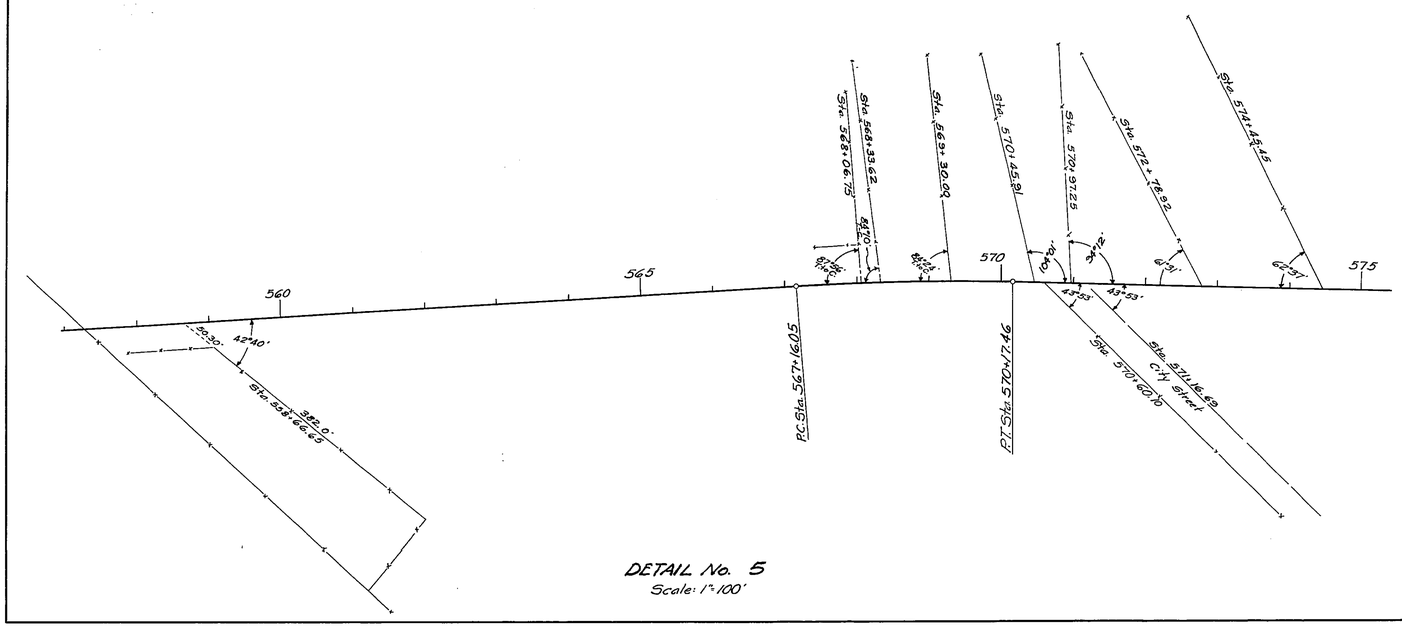

DETAIL No. 5
Scale: 1" = 100'

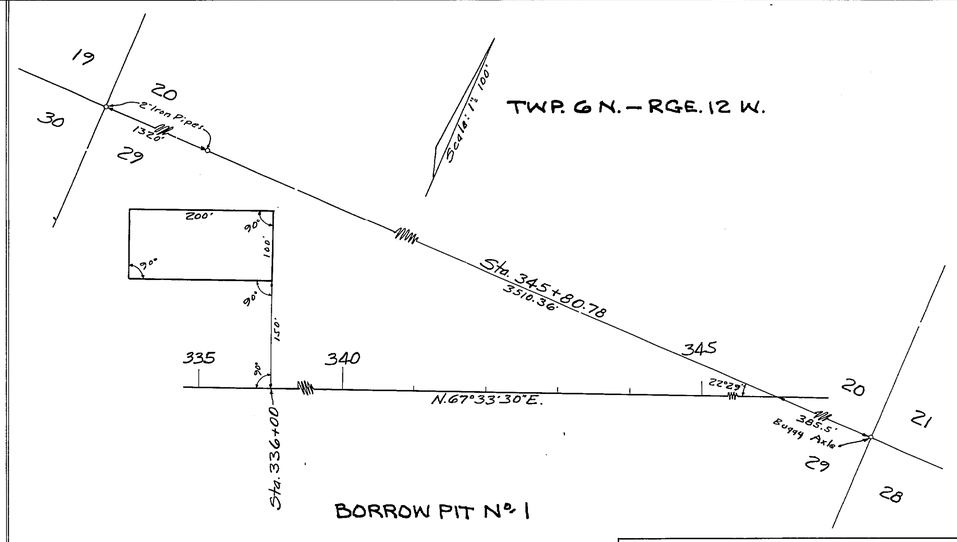

BORROW PIT No. 1

STATE OF FLORIDA
STATE ROAD DEPARTMENT

RIGHT OF WAY MAP

SECTION No. 5322-101

ROAD No. 273 JACKSON COUNTY

SCALE 1" =	NAMES	DATES	APPROVED BY
DRAWN			
TRACED	R.C.J.	7/23/54	DIVISION ENGINEER
INDEXED			
REVISED		9-17-54	STATE HIGHWAY ENGINEER
REVISED			