FED. ROAD DIV. No.	STATE	F A PROJECT NO.	FISCAL YEAR	SHEET No.
3	FLA.			1

Book Nº's 894385
894386

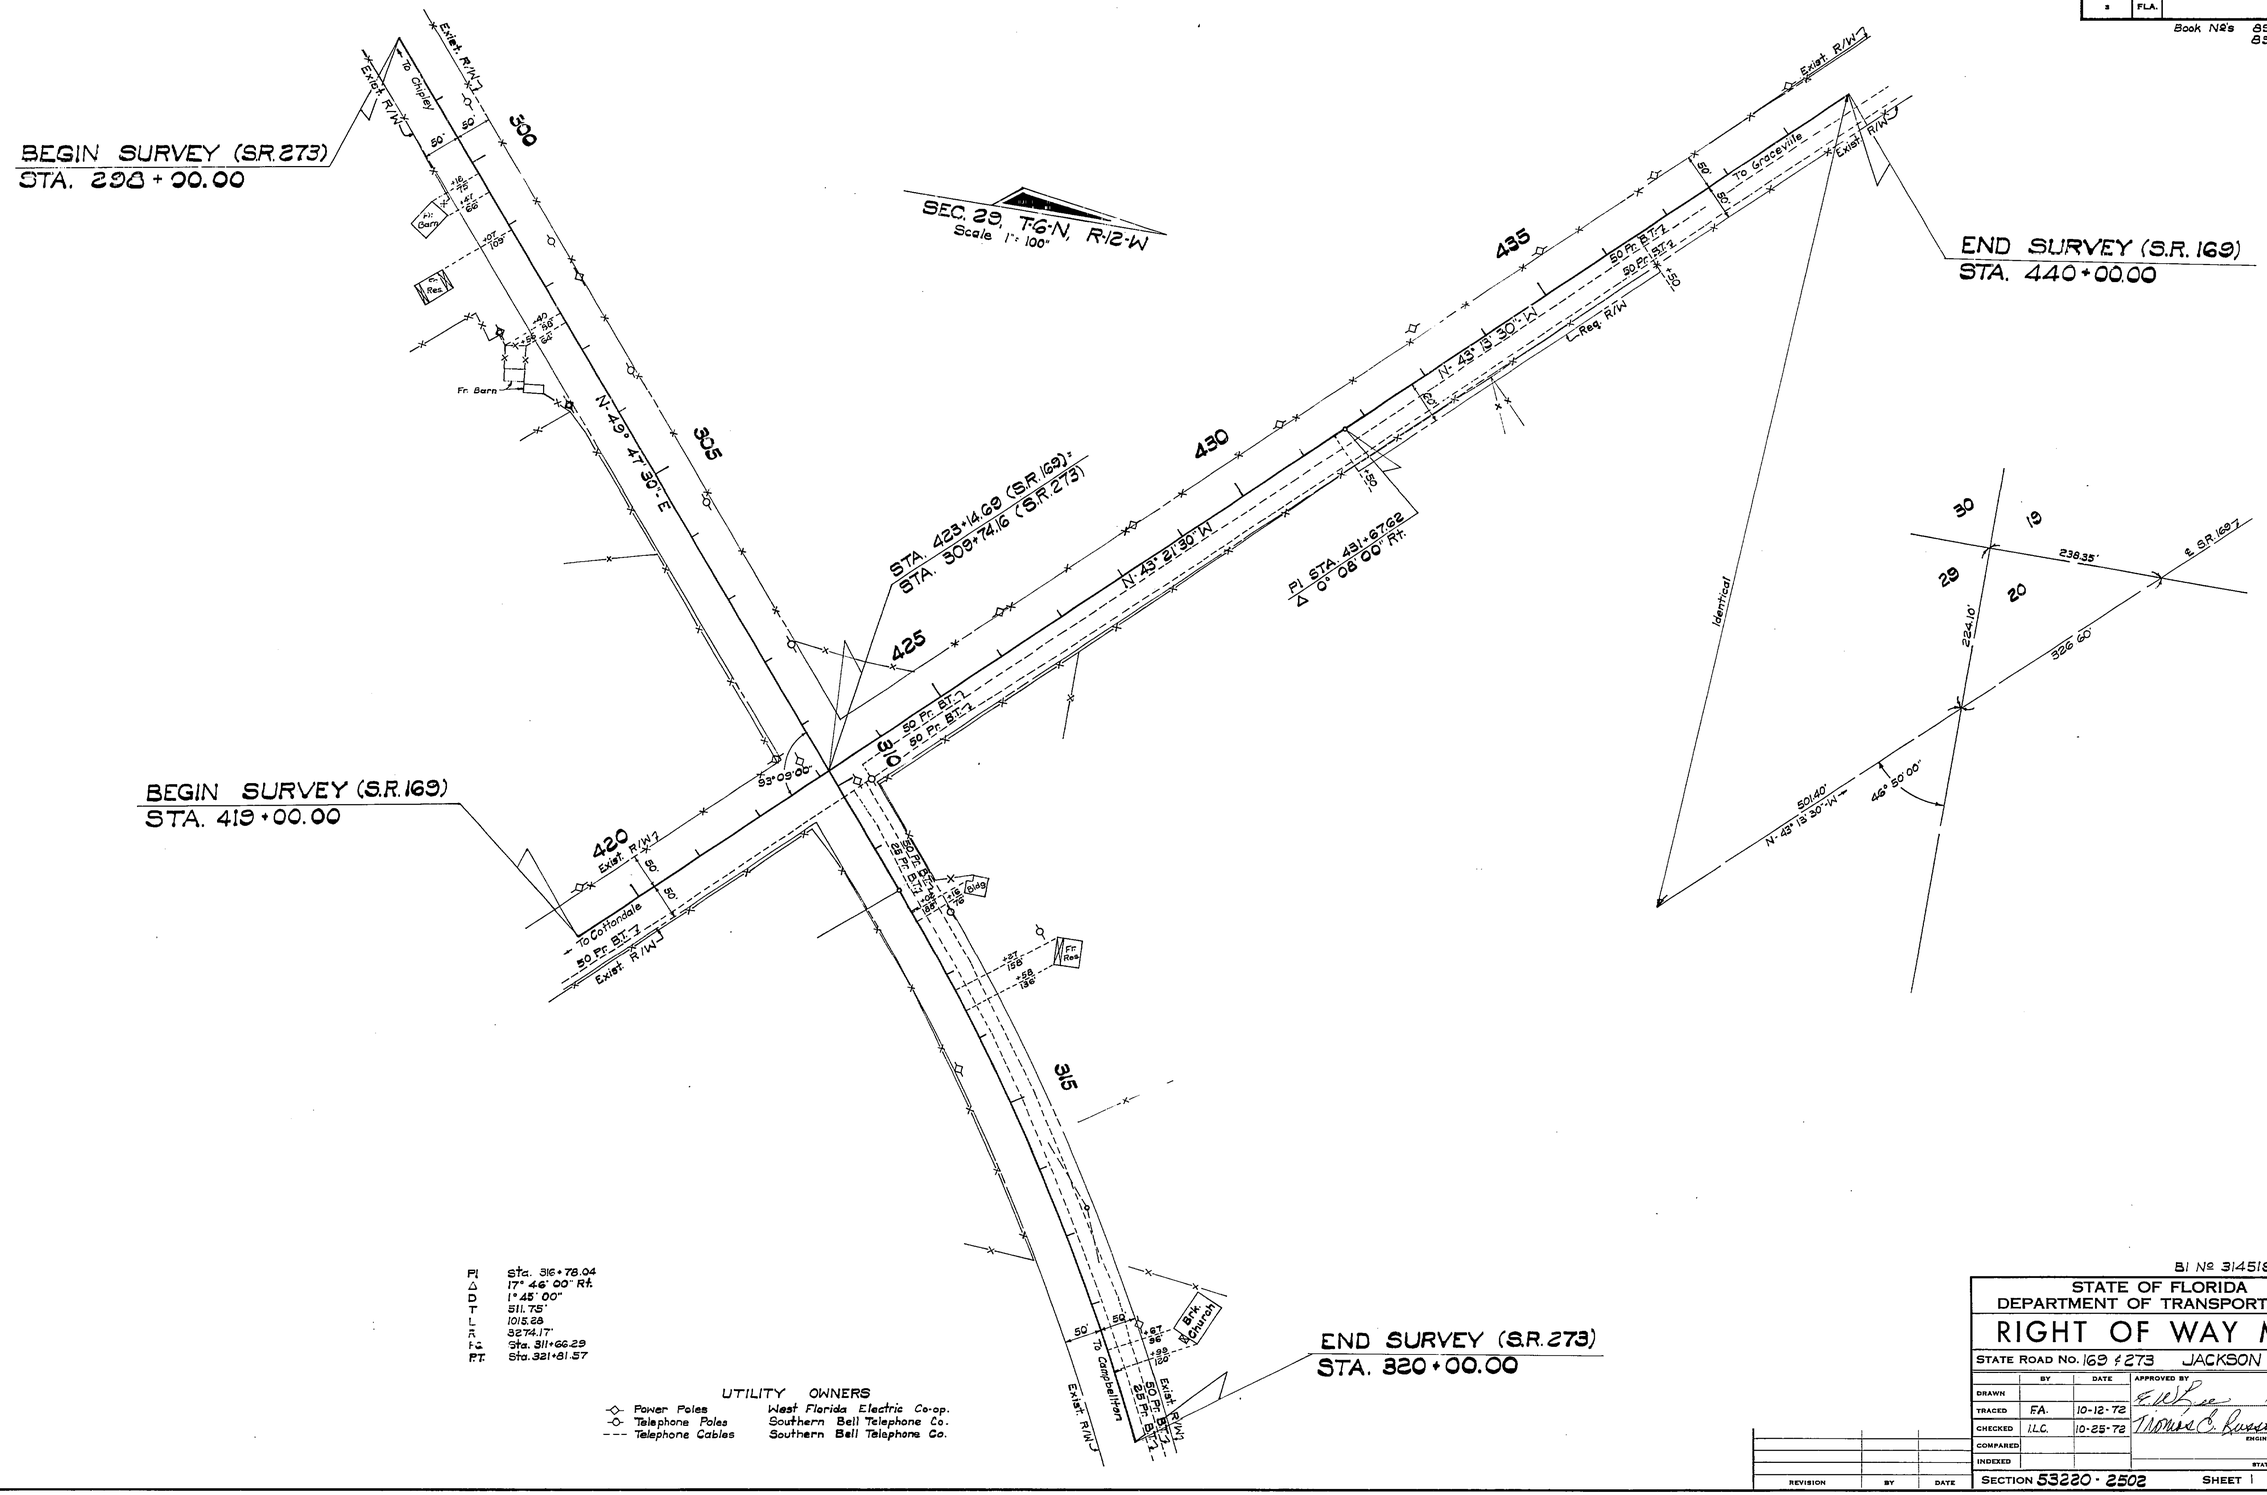

BI Nº 314519

STATE OF FLORIDA
DEPARTMENT OF TRANSPORTATION

RIGHT OF WAY MAP

STATE ROAD No. 169 & 273 JACKSON COUNTY

	BY	DATE	APPROVED BY	DATE
DRAWN			E. W. Lee	11-16-72 DISTRICT ENGINEER
TRACED	F.A.	10-12-72		
CHECKED	I.L.C.	10-25-72	Thomas C. Russell	11-27-72 ENGINEER OF RIGHT OF WAY
COMPARED				
INDEXED				STATE HIGHWAY ENGINEER

REVISION	BY	DATE

SECTION 53220-2502 SHEET 1 OF 1

INTERSECTION SR. 169 & S.R. 273