FED. ROAD DIV. No.	STATE	SEC. AND JOB No.	FISCAL YEAR	SHEET No.	TOTAL SHEETS
3	FLA.	53502-2601	60	1	2

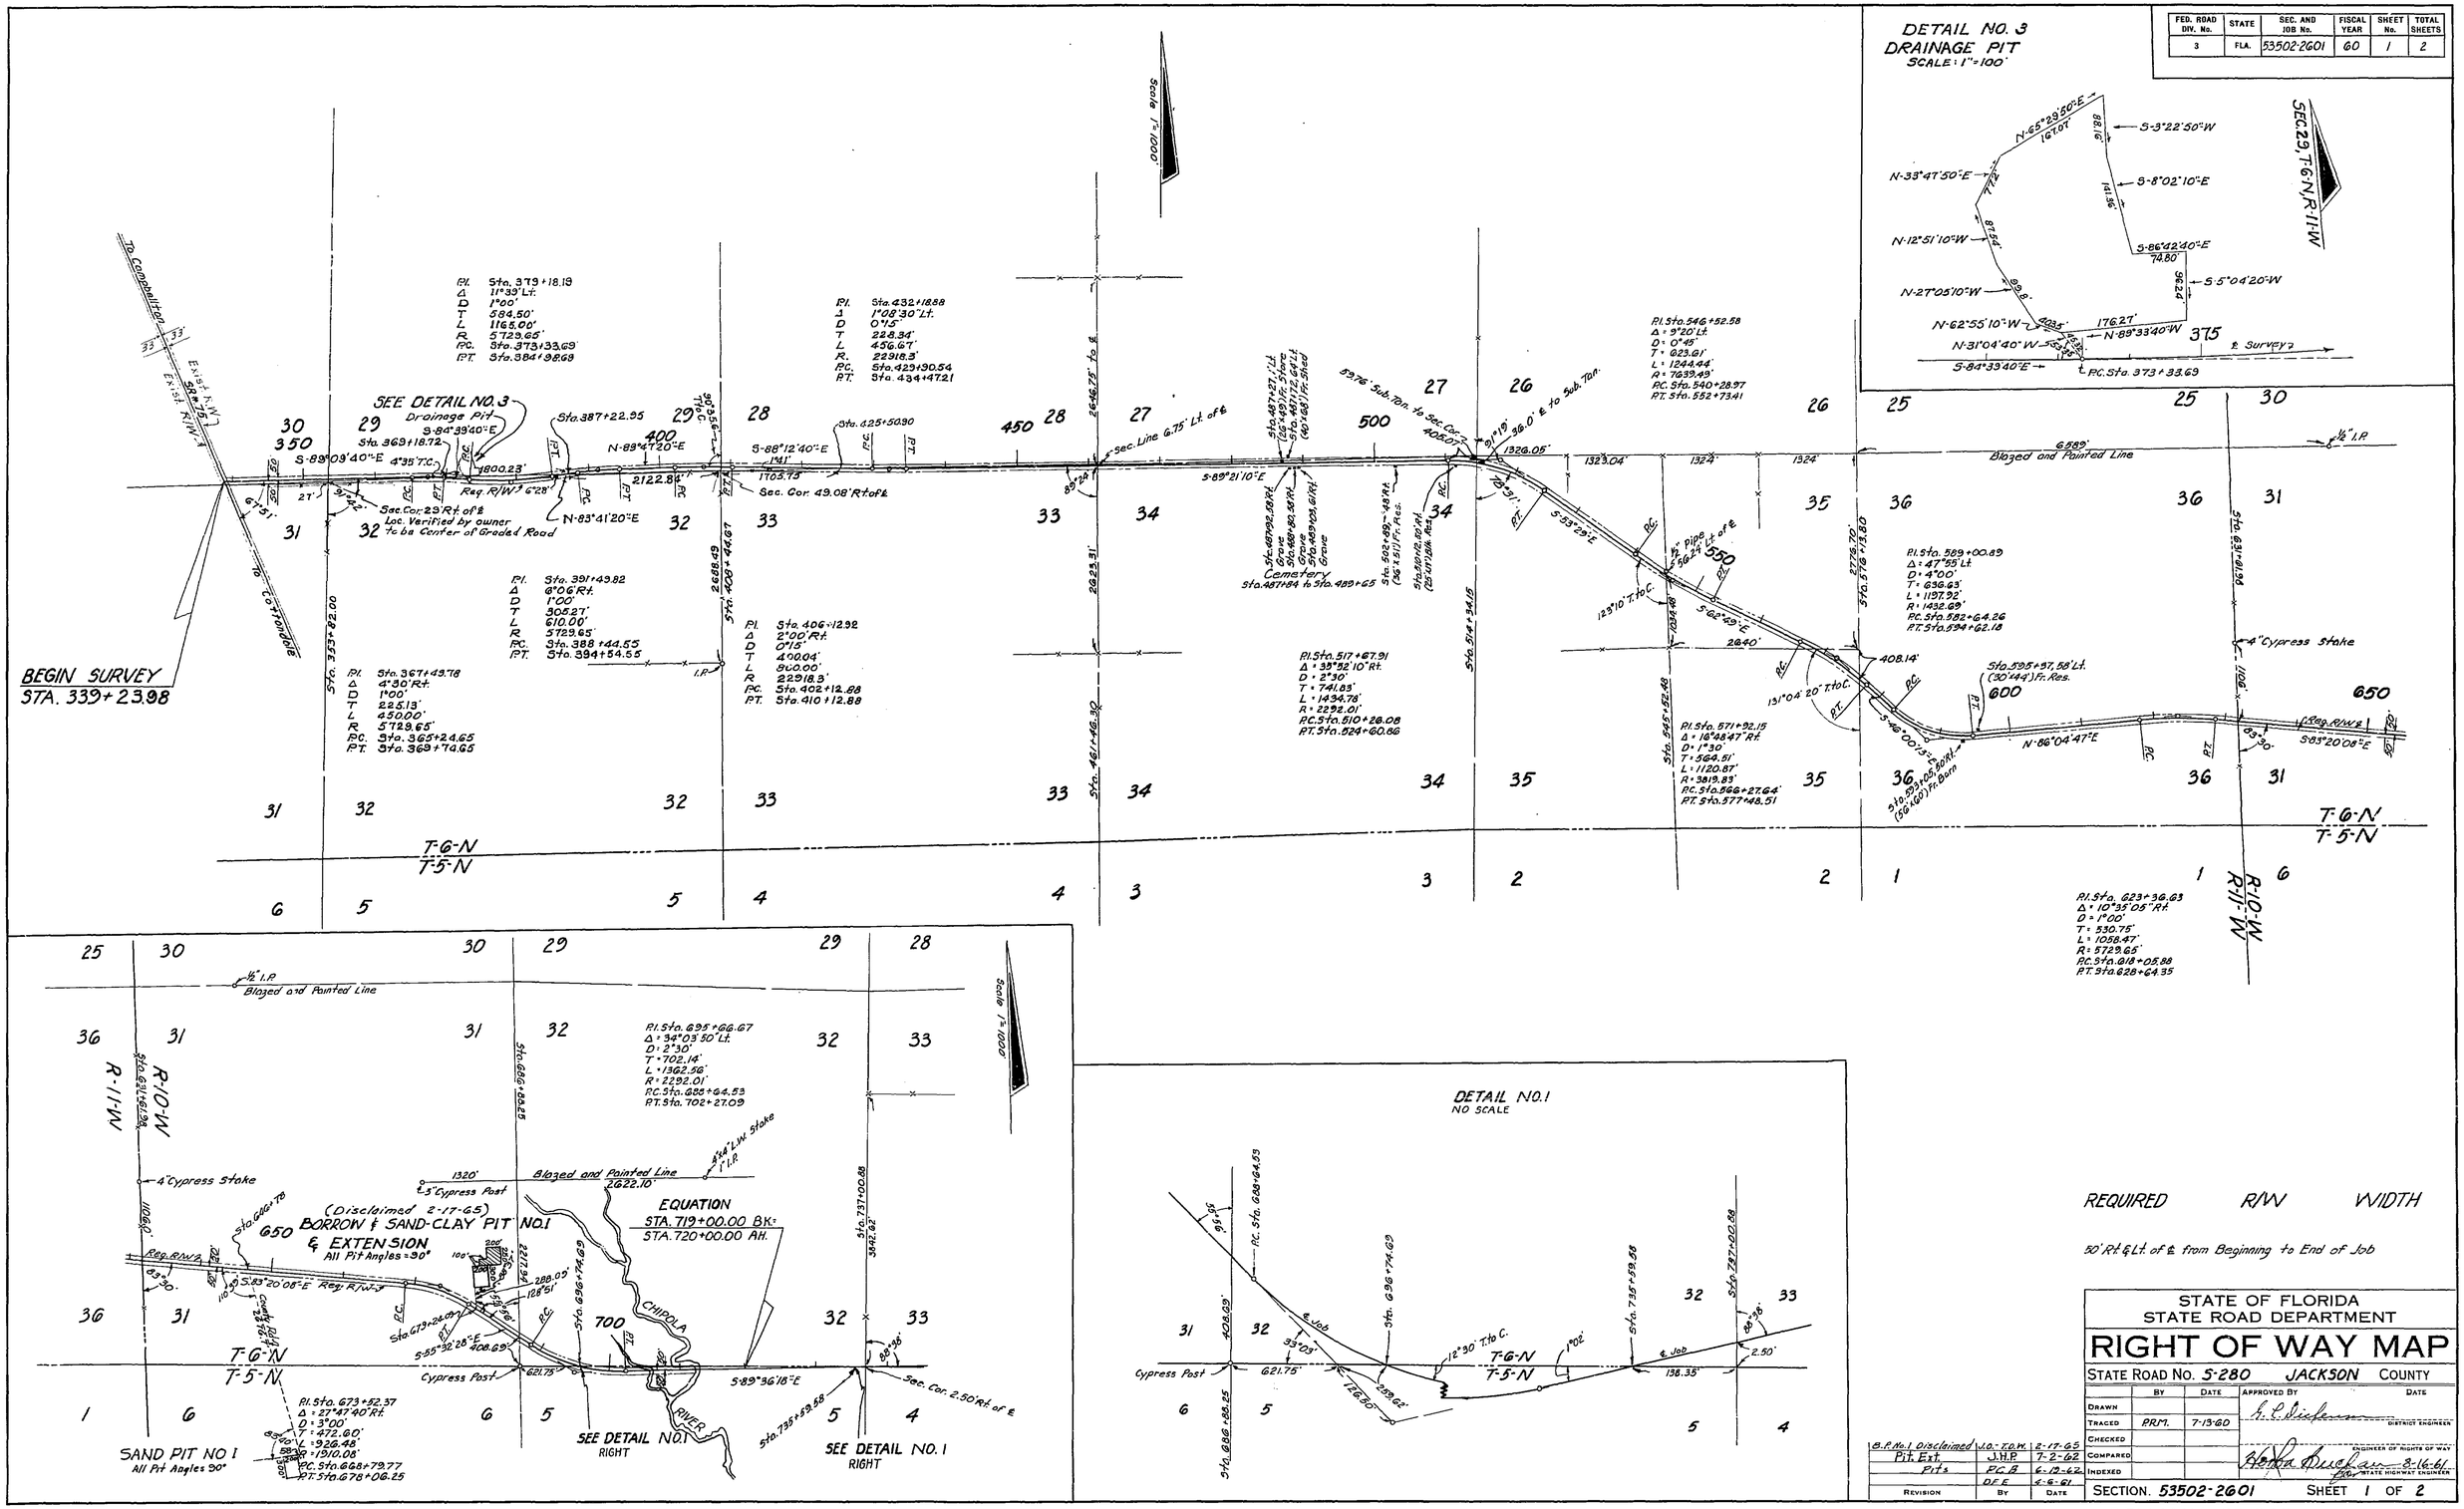

REQUIRED R/W WIDTH

50' Rt. & Lt. of ℄ from Beginning to End of Job

B.P. No. 1 Disclaimed	J.O.-T.O.W.	2-17-65
Pit Ext.	J.H.P.	7-2-62
Pits	P.C.B.	6-19-62
	D.F.E.	4-6-61
REVISION	BY	DATE

STATE OF FLORIDA
STATE ROAD DEPARTMENT

RIGHT OF WAY MAP

STATE ROAD No. 5-280 JACKSON COUNTY

	BY	DATE	APPROVED BY	DATE
DRAWN			G. C. Dickerson	DISTRICT ENGINEER
TRACED	P.R.M.	7-13-60		
CHECKED				ENGINEER OF RIGHTS OF WAY
COMPARED			Hertha Buchan	8-16-61
INDEXED				STATE HIGHWAY ENGINEER

SECTION. 53502-2601 SHEET 1 OF 2

BELLAMY BRIDGE

FED. ROAD DIV. No.	STATE	SEC. AND JOB No.	FISCAL YEAR	SHEET No.	TOTAL SHEETS
3	FLA.	53502-2601	59	2	2

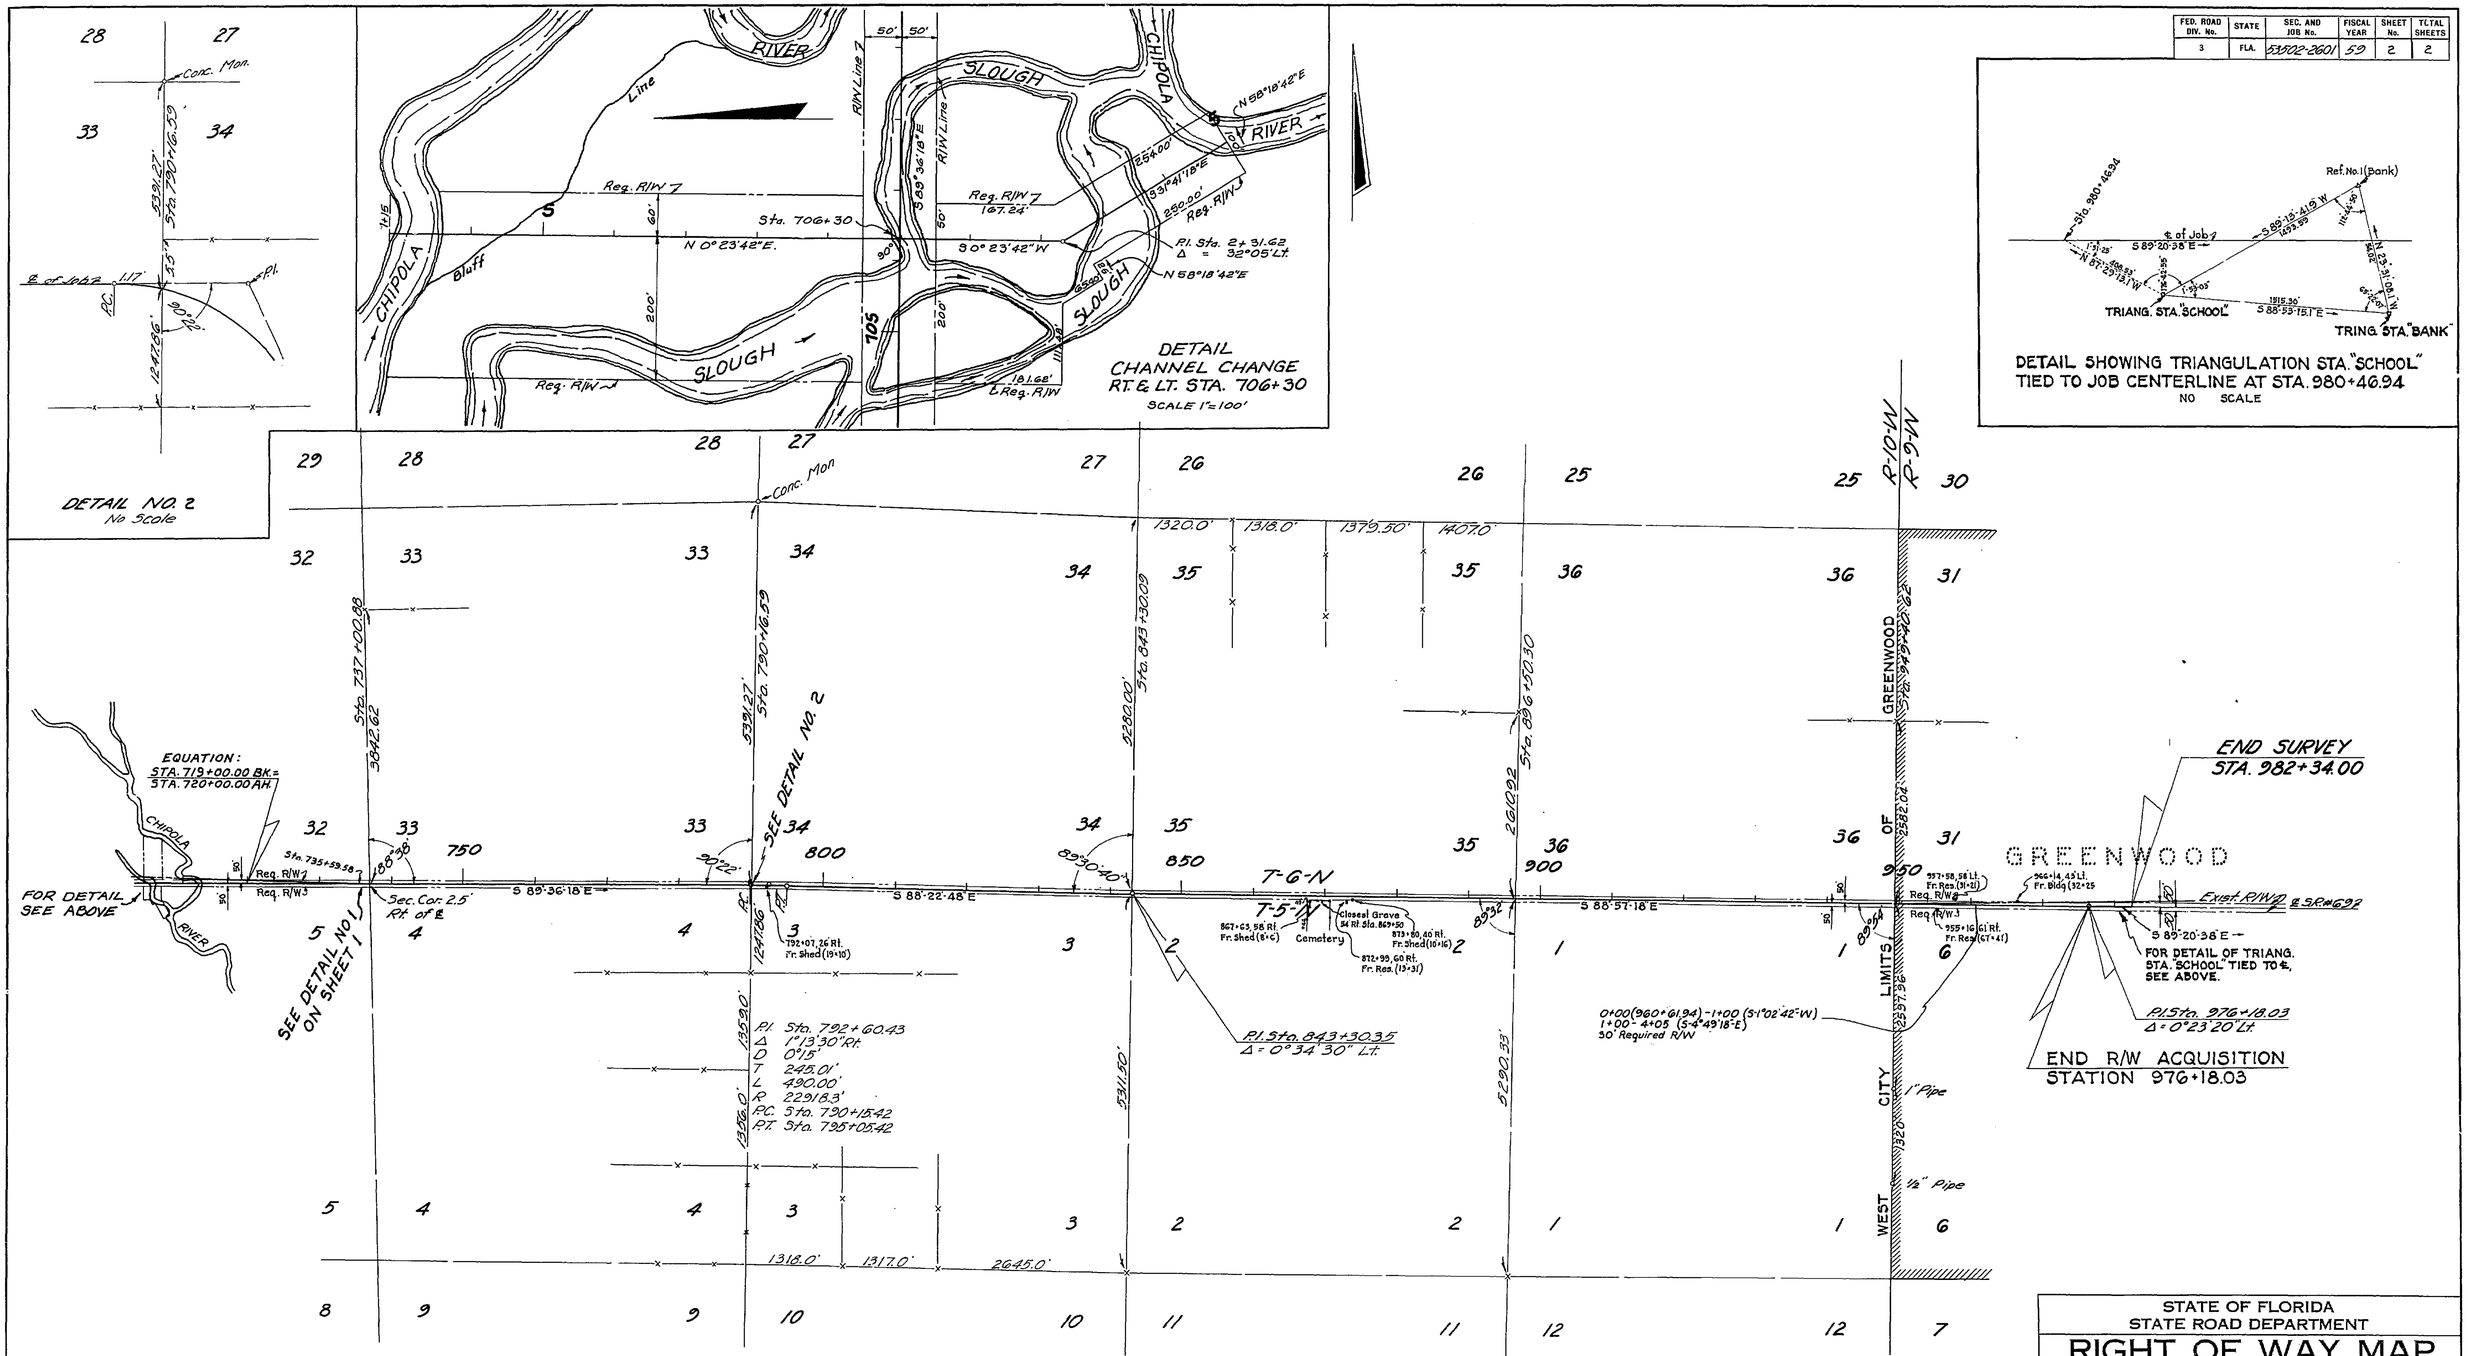

STATE OF FLORIDA
STATE ROAD DEPARTMENT

RIGHT OF WAY MAP

SECTION No. 53502-2601

ROAD No. S-280 JACKSON COUNTY

SCALE 1"=1000'	NAMES	DATES	APPROVED BY
DRAWN			
TRACED	P.R.M.	2-29-60	G. L. Dickinson DIVISION ENGINEER
INDEXED			
REVISED	J.H.P.	12-20-61	Harold Buchan 3-16-61 STATE HIGHWAY ENGINEER
REVISED			

BELLAMY BRIDGE