FED. ROAD DIV. No.	STATE	SEC. AND JOB No.	FISCAL YEAR	SHEET No.	TOTAL SHEETS
3	FLA.	53504-2601		1	3

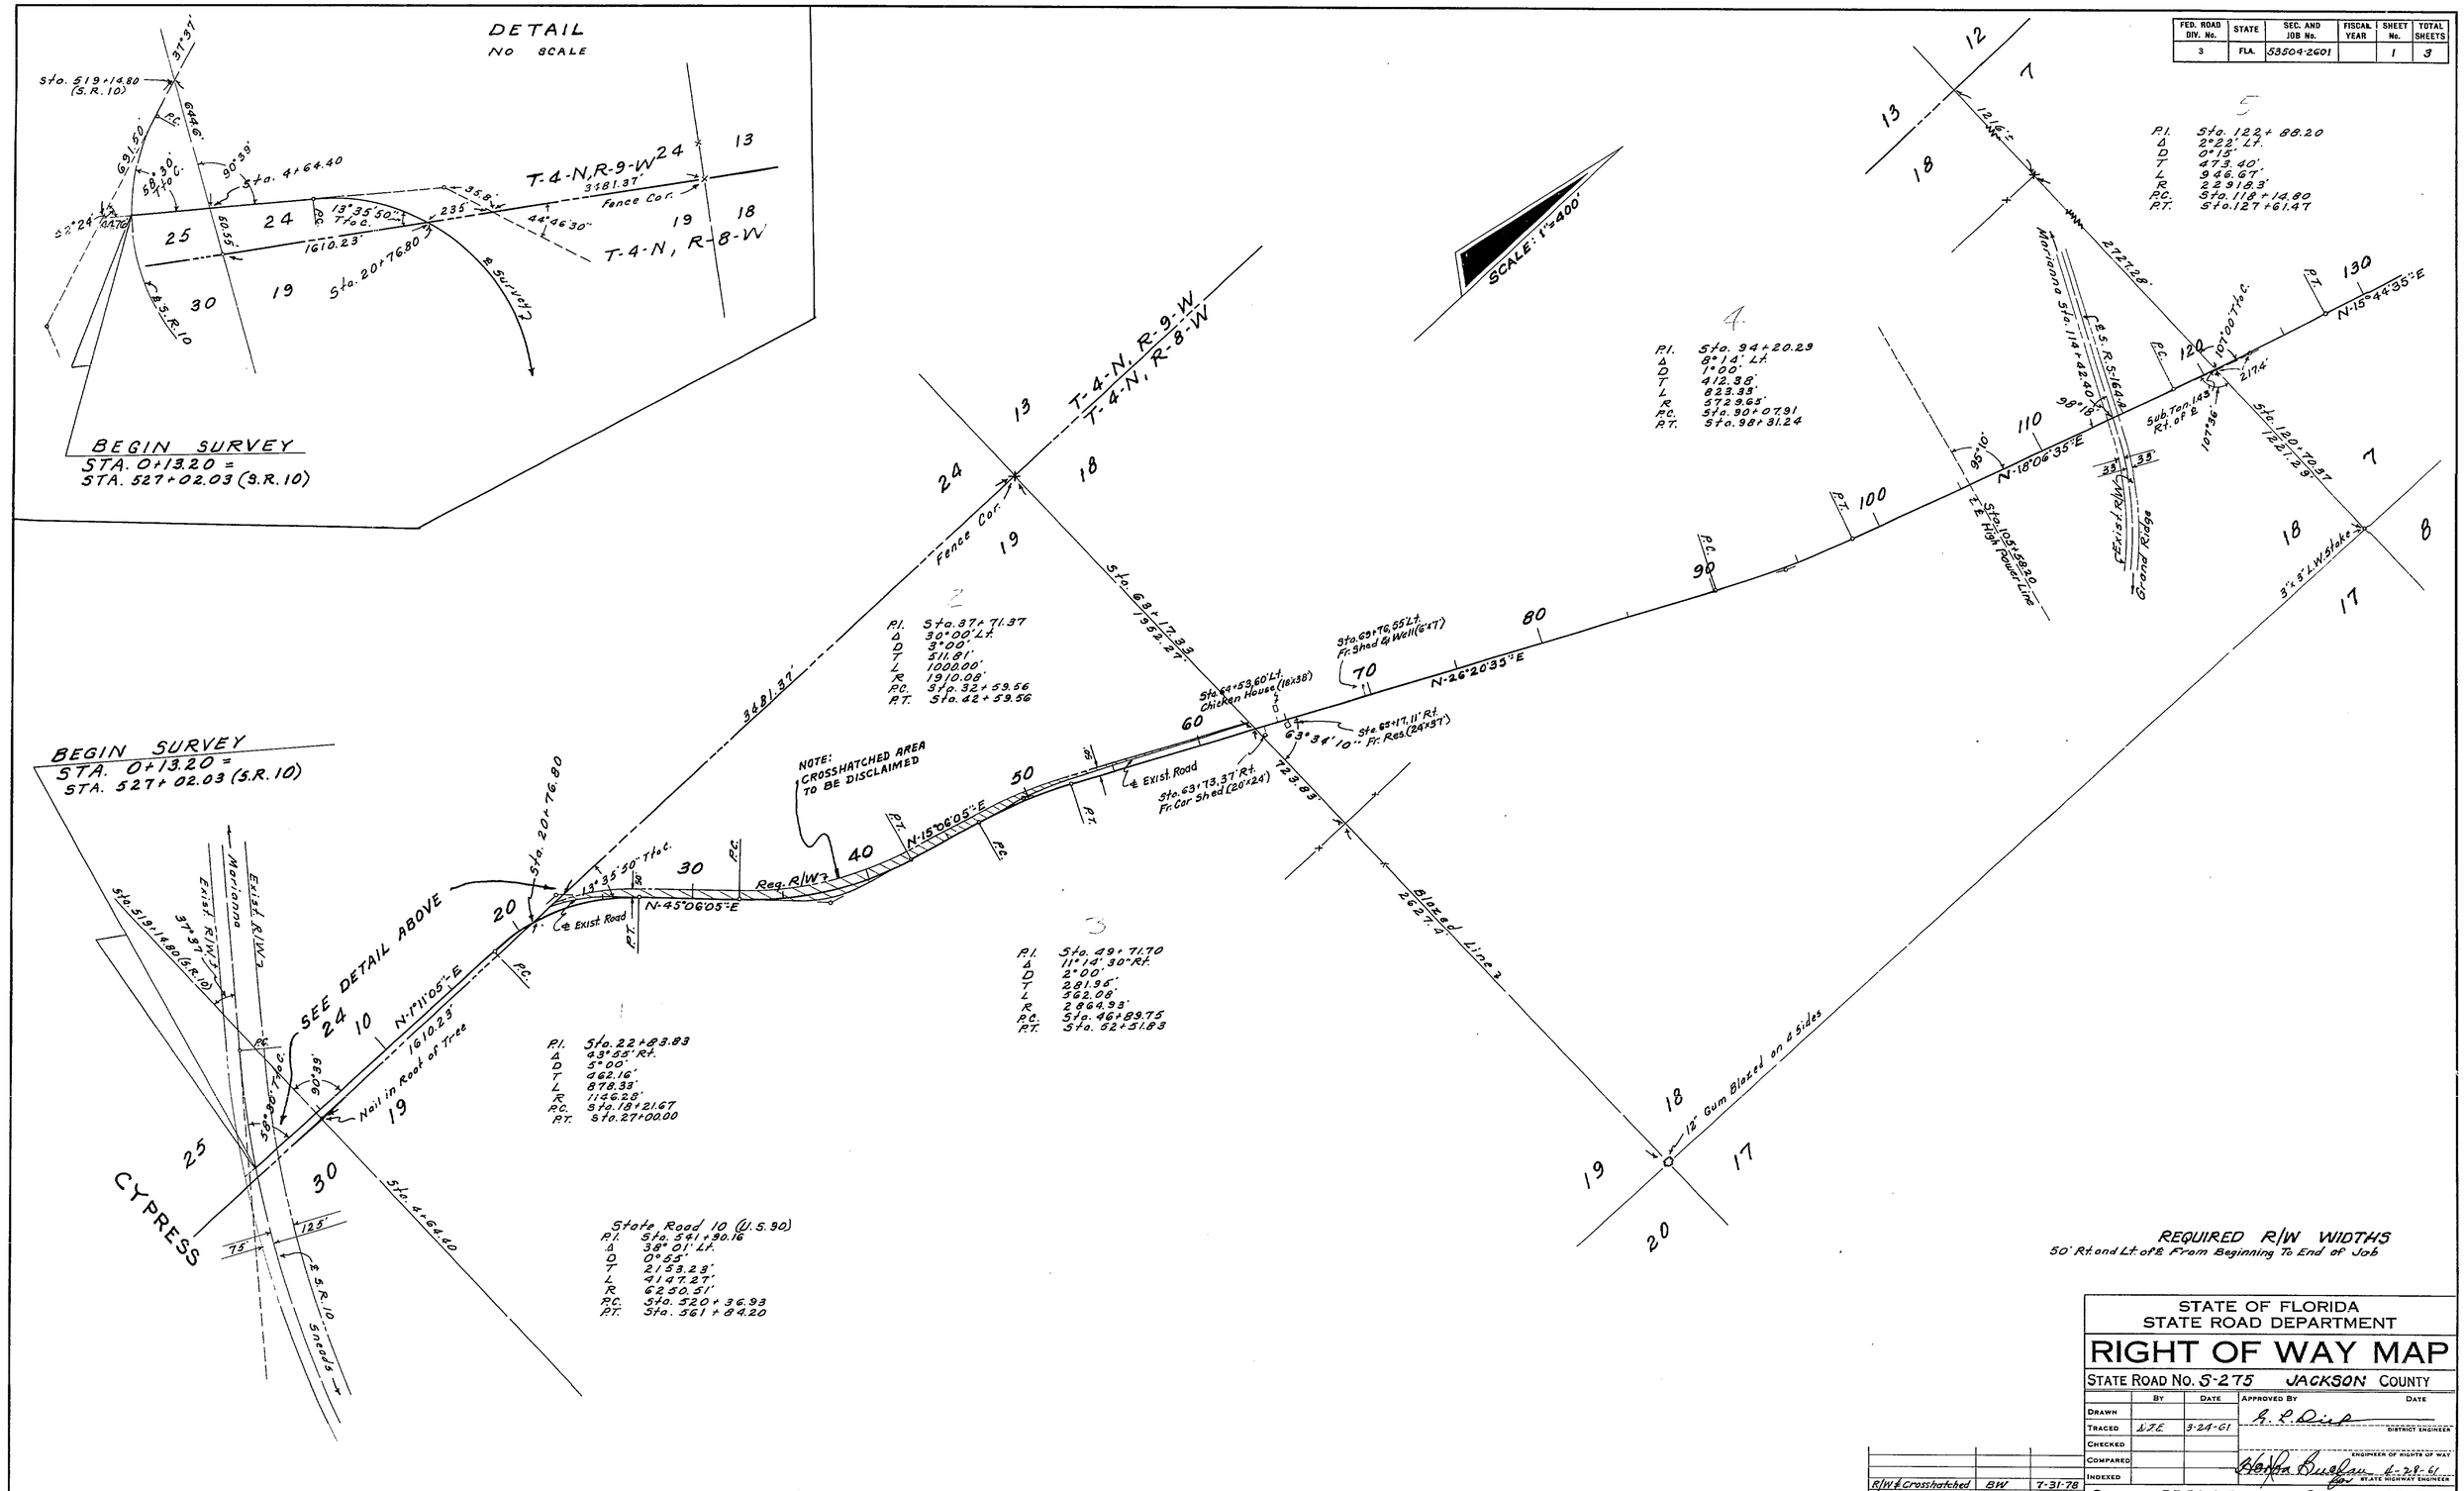

P.I. Sta. 37+71.37
Δ 30°00' Lt.
D 3°00'
T 511.81'
L 1000.00'
R 1910.08'
P.C. Sta. 32+59.56
P.T. Sta. 42+59.56

P.I. Sta. 94+20.29
Δ 8°14' Lt.
D 1°00'
T 412.38'
L 823.33'
R 5729.65'
P.C. Sta. 90+07.91
P.T. Sta. 98+31.24

P.I. Sta. 49+71.70
Δ 11°14'30" Rt.
D 2°00'
T 281.95'
L 562.08'
R 2864.93'
P.C. Sta. 46+89.75
P.T. Sta. 52+51.83

P.I. Sta. 22+83.83
Δ 43°55' Rt.
D 5°00'
T 462.16'
L 878.33'
R 1146.28'
P.C. Sta. 18+21.67
P.T. Sta. 27+00.00

State Road 10 (U.S. 90)
P.I. Sta. 541+90.16
Δ 38°01' Lt.
D 0°55'
T 2153.23'
L 4147.27'
R 6250.51'
P.C. Sta. 520+36.93
P.T. Sta. 561+84.20

REQUIRED R/W WIDTHS
50' Rt. and Lt. of ℄ From Beginning To End of Job

STATE OF FLORIDA
STATE ROAD DEPARTMENT

RIGHT OF WAY MAP

STATE ROAD No. S-275 JACKSON COUNTY

	BY	DATE	APPROVED BY	DATE
DRAWN			G. L. Dick	
TRACED	D.T.E.	3-24-61	DISTRICT ENGINEER	
CHECKED				
COMPARED			ENGINEER OF RIGHTS OF WAY	
INDEXED			Hertha Buchan for STATE HIGHWAY ENGINEER	4-28-61

REVISION	BY	DATE
R/W & Crosshatched area	BW	7-31-78

SECTION. 53504-2601 SHEET 1 OF 3

CYPRESS TO DELLWOOD

FED. ROAD DIV. No.	STATE	SEC. AND JOB No.	FISCAL YEAR	SHEET No.	TOTAL SHEETS
3	FLA.	53504-2601		2	3

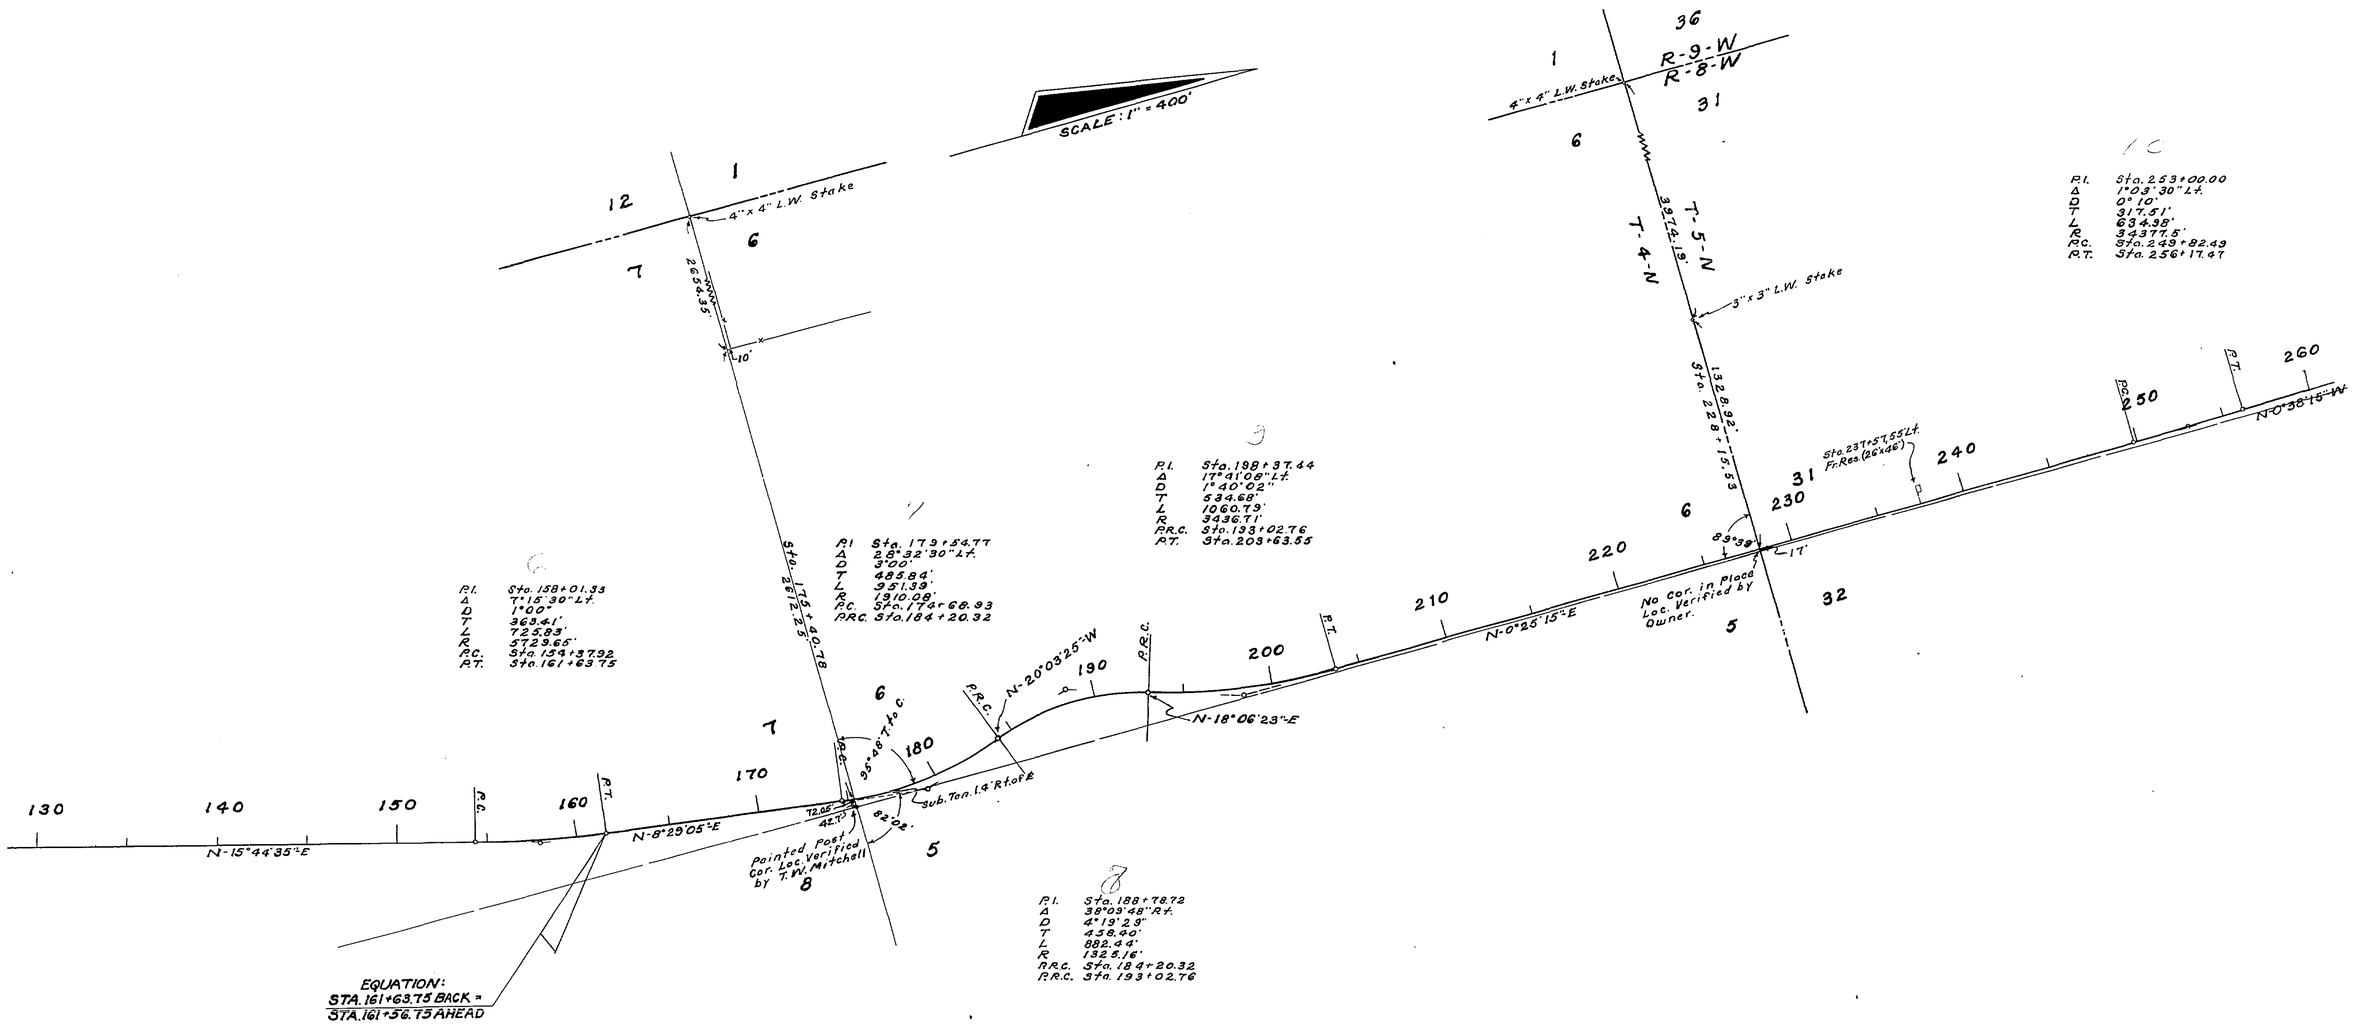

STATE OF FLORIDA
STATE ROAD DEPARTMENT

RIGHT OF WAY MAP

STATE ROAD NO. S-275 JACKSON COUNTY

	BY	DATE	APPROVED BY	DATE
DRAWN				
TRACED	D.F.E.	3-24-61	[signature] DISTRICT ENGINEER	
CHECKED				
COMPARED			ENGINEER OF RIGHTS OF WAY	
INDEXED			[signature] 4-28-61 STATE HIGHWAY ENGINEER	

REVISION	BY	DATE
R/W	BW	7-31-78

SECTION. 53504-2601 SHEET 2 OF 3

CYPRESS TO DELLWOOD

FED. ROAD DIV. No.	STATE	SEC. AND JOB No.	FISCAL YEAR	SHEET No.	TOTAL SHEETS
3	FLA.	53504-2601		3	3

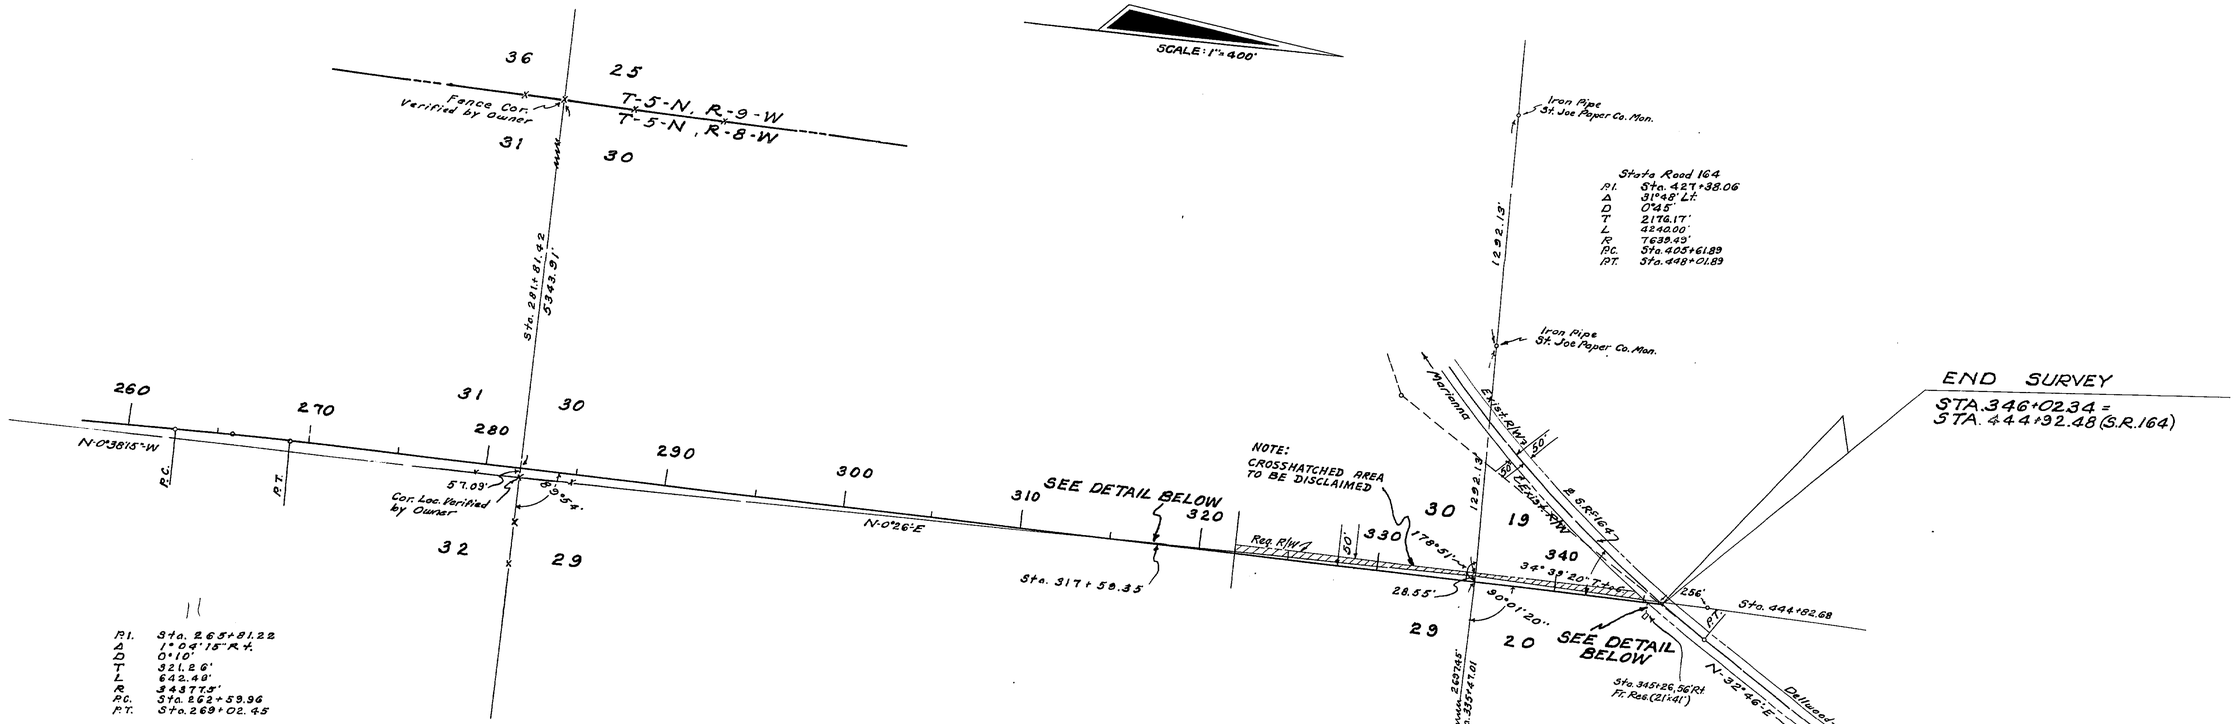

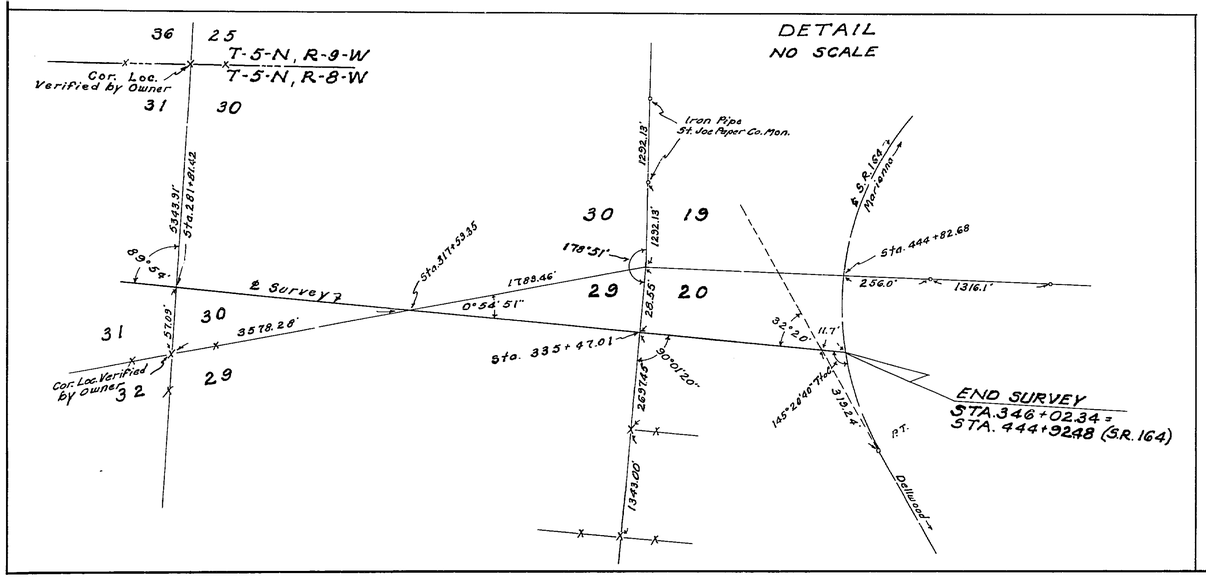

STATE OF FLORIDA
STATE ROAD DEPARTMENT

RIGHT OF WAY MAP

STATE ROAD No. S-275 JACKSON COUNTY

	By	Date	Approved By	Date
Drawn				
Traced	D.F.E.	3-24-61		District Engineer
Checked				
Compared				Engineer of Rights of Way
Indexed				for State Highway Engineer

Revision	By	Date
R/W & Crosshatched	BW	7-31-78

SECTION. 53504-2601 SHEET 3 OF 3

CYPRESS TO DELLWOOD