FED. ROAD DIV. No.	STATE	PROJECT No.	FISCAL YEAR	SHEET No.
3	FLA.	53505-2601		1

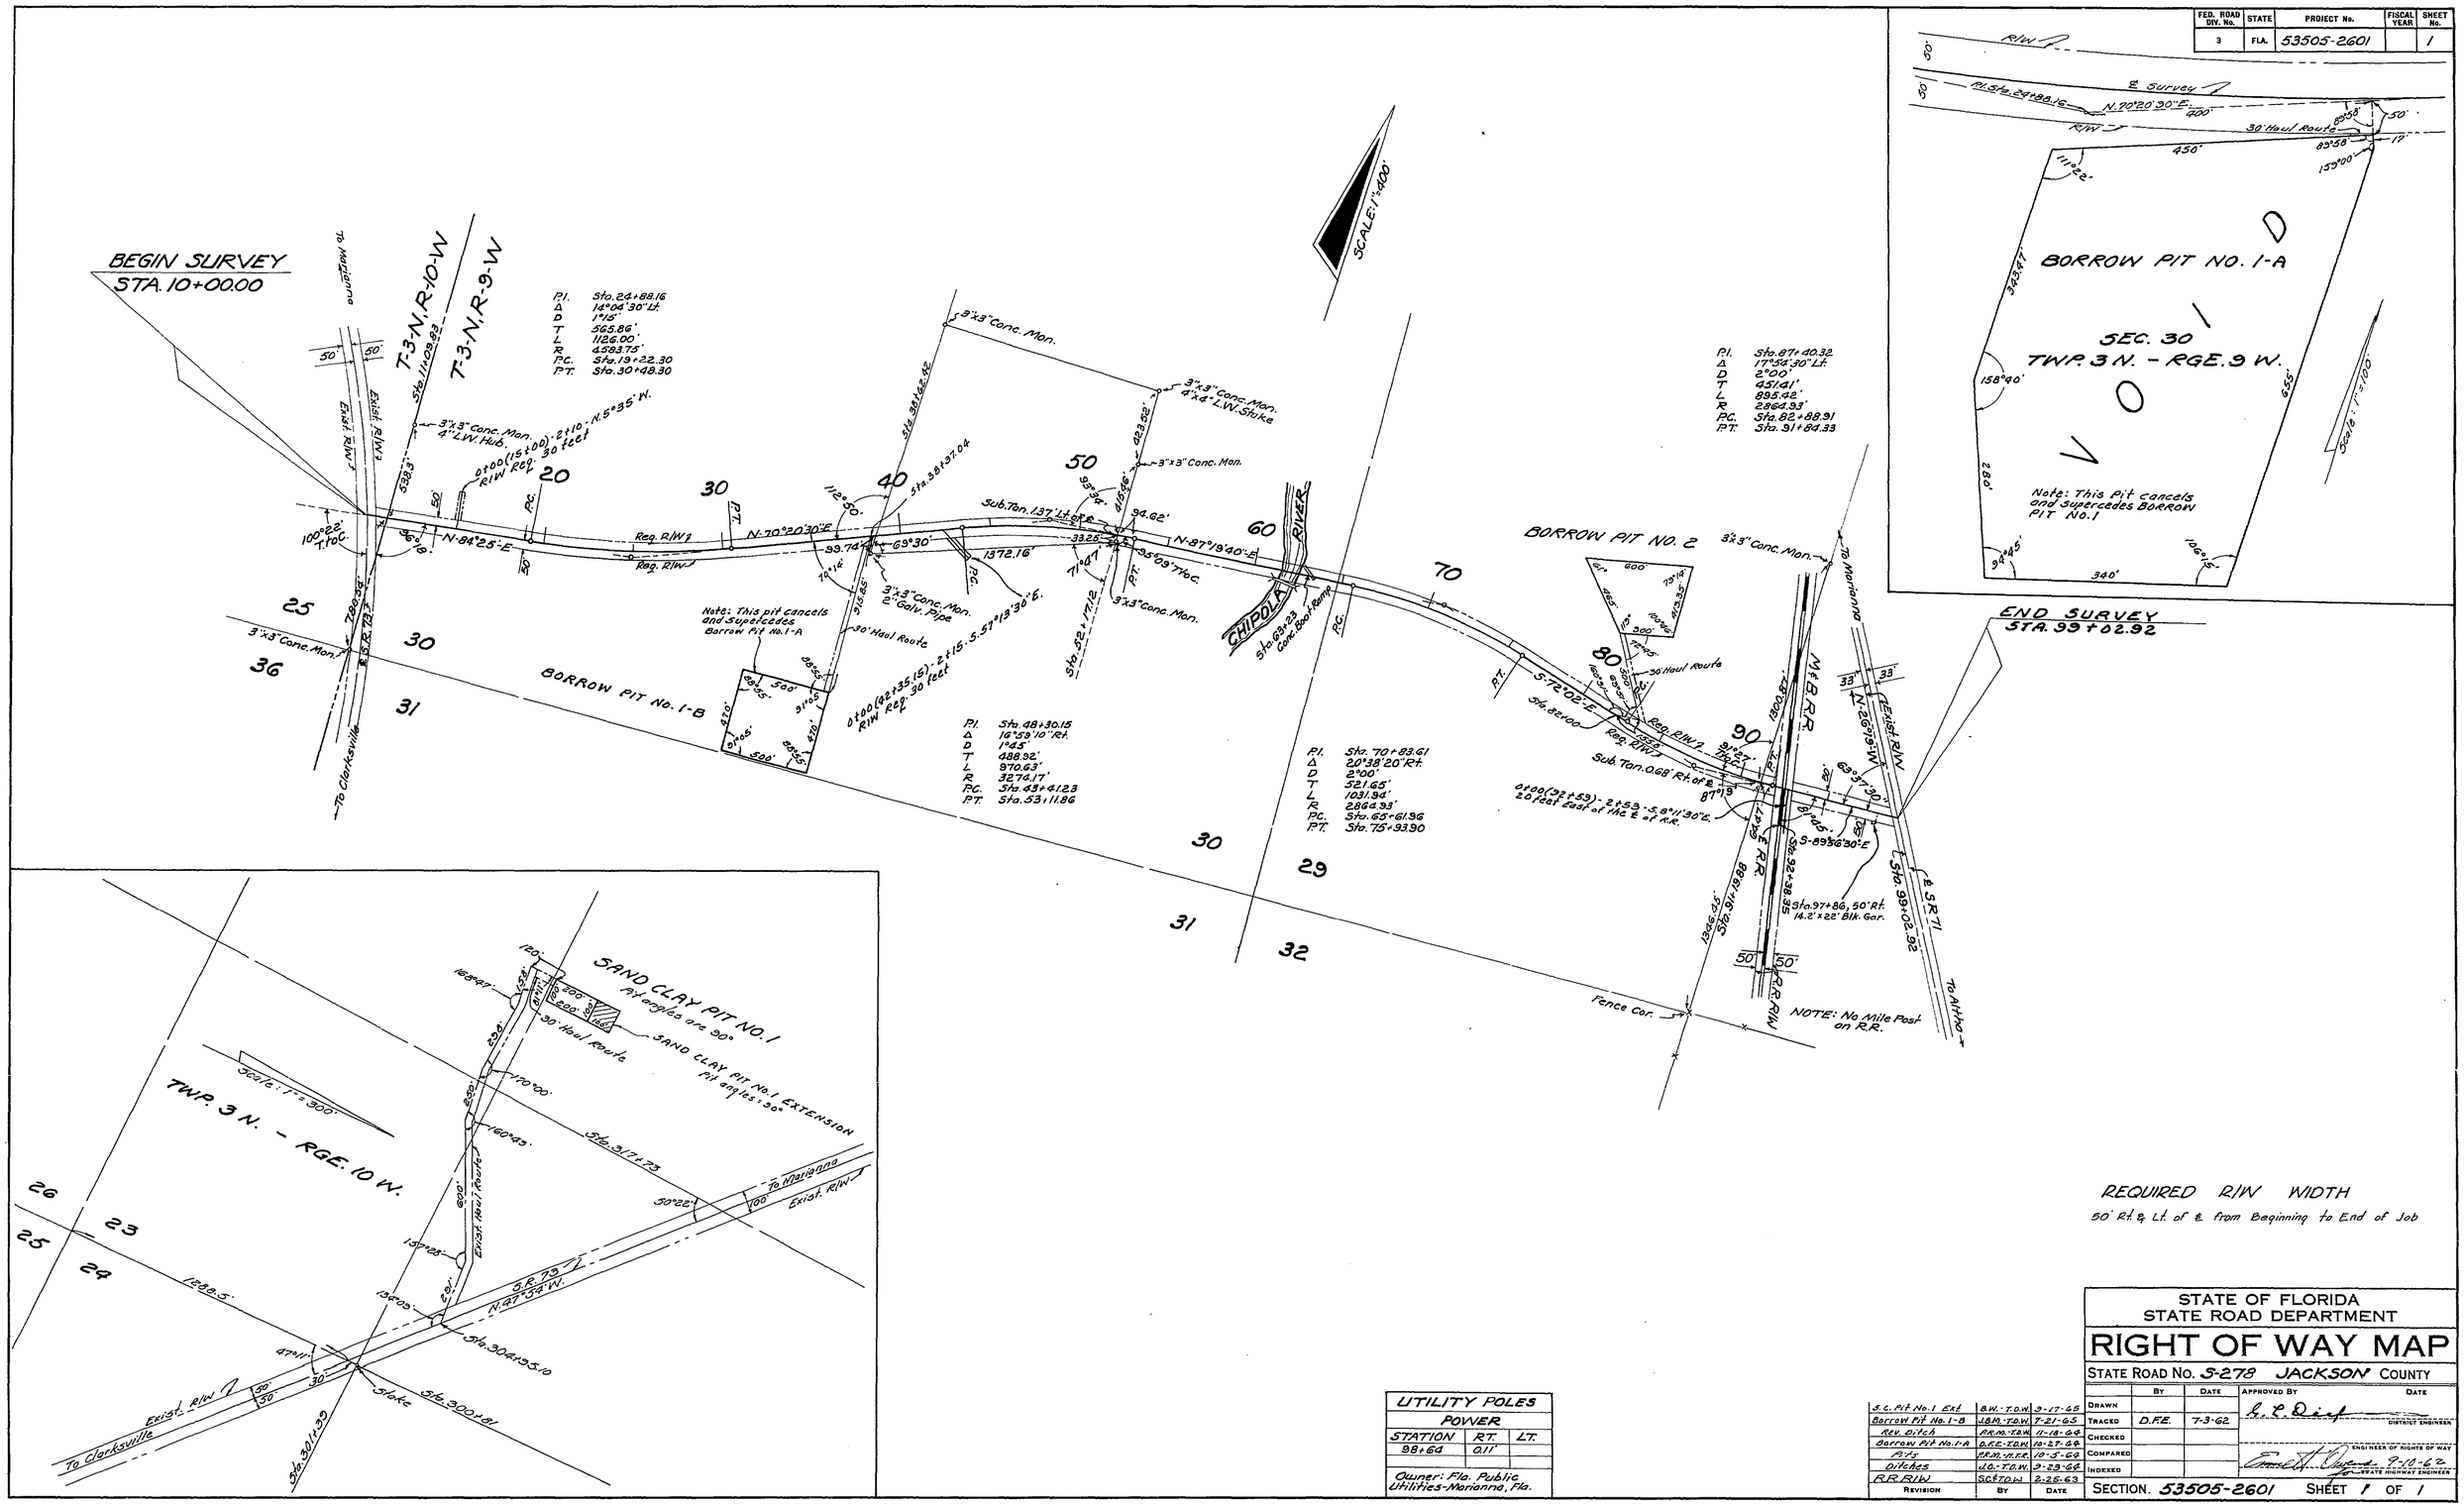

UTILITY POLES		
POWER		
STATION	RT.	LT.
98+64	011'	
Owner: Fla. Public Utilities-Marianna, Fla.		

Revision	By	Date
S.C. Pit No. 1 Ext	B.W.-T.D.W.	9-17-65
Borrow Pit No. 1-B	J.B.M.-T.D.W.	7-21-65
Rev. Ditch	R.R.M.-T.B.W.	11-18-64
Borrow Pit No. 1-A	D.F.E.-T.D.W.	10-27-64
Pits	R.R.M.-M.R.R.	10-5-64
Dikes	W.D.-T.D.W.	9-23-64
R.R. R/W	S.C.-T.D.W.	2-26-63

STATE OF FLORIDA
STATE ROAD DEPARTMENT

RIGHT OF WAY MAP

STATE ROAD No. S-278 JACKSON COUNTY

	By	Date	Approved By	Date
Drawn				
Traced	D.F.E.	7-3-62		DISTRICT ENGINEER
Checked				
Compared				ENGINEER OF RIGHTS OF WAY
Indexed				STATE HIGHWAY ENGINEER

SECTION. 53505-2601 SHEET 1 OF 1

PEACOCK BRIDGE