FED. ROAD DIV. No.	STATE	PROJECT No.	FISCAL YEAR	SHEET No.
3	FLA.	53506-2601	'62	1

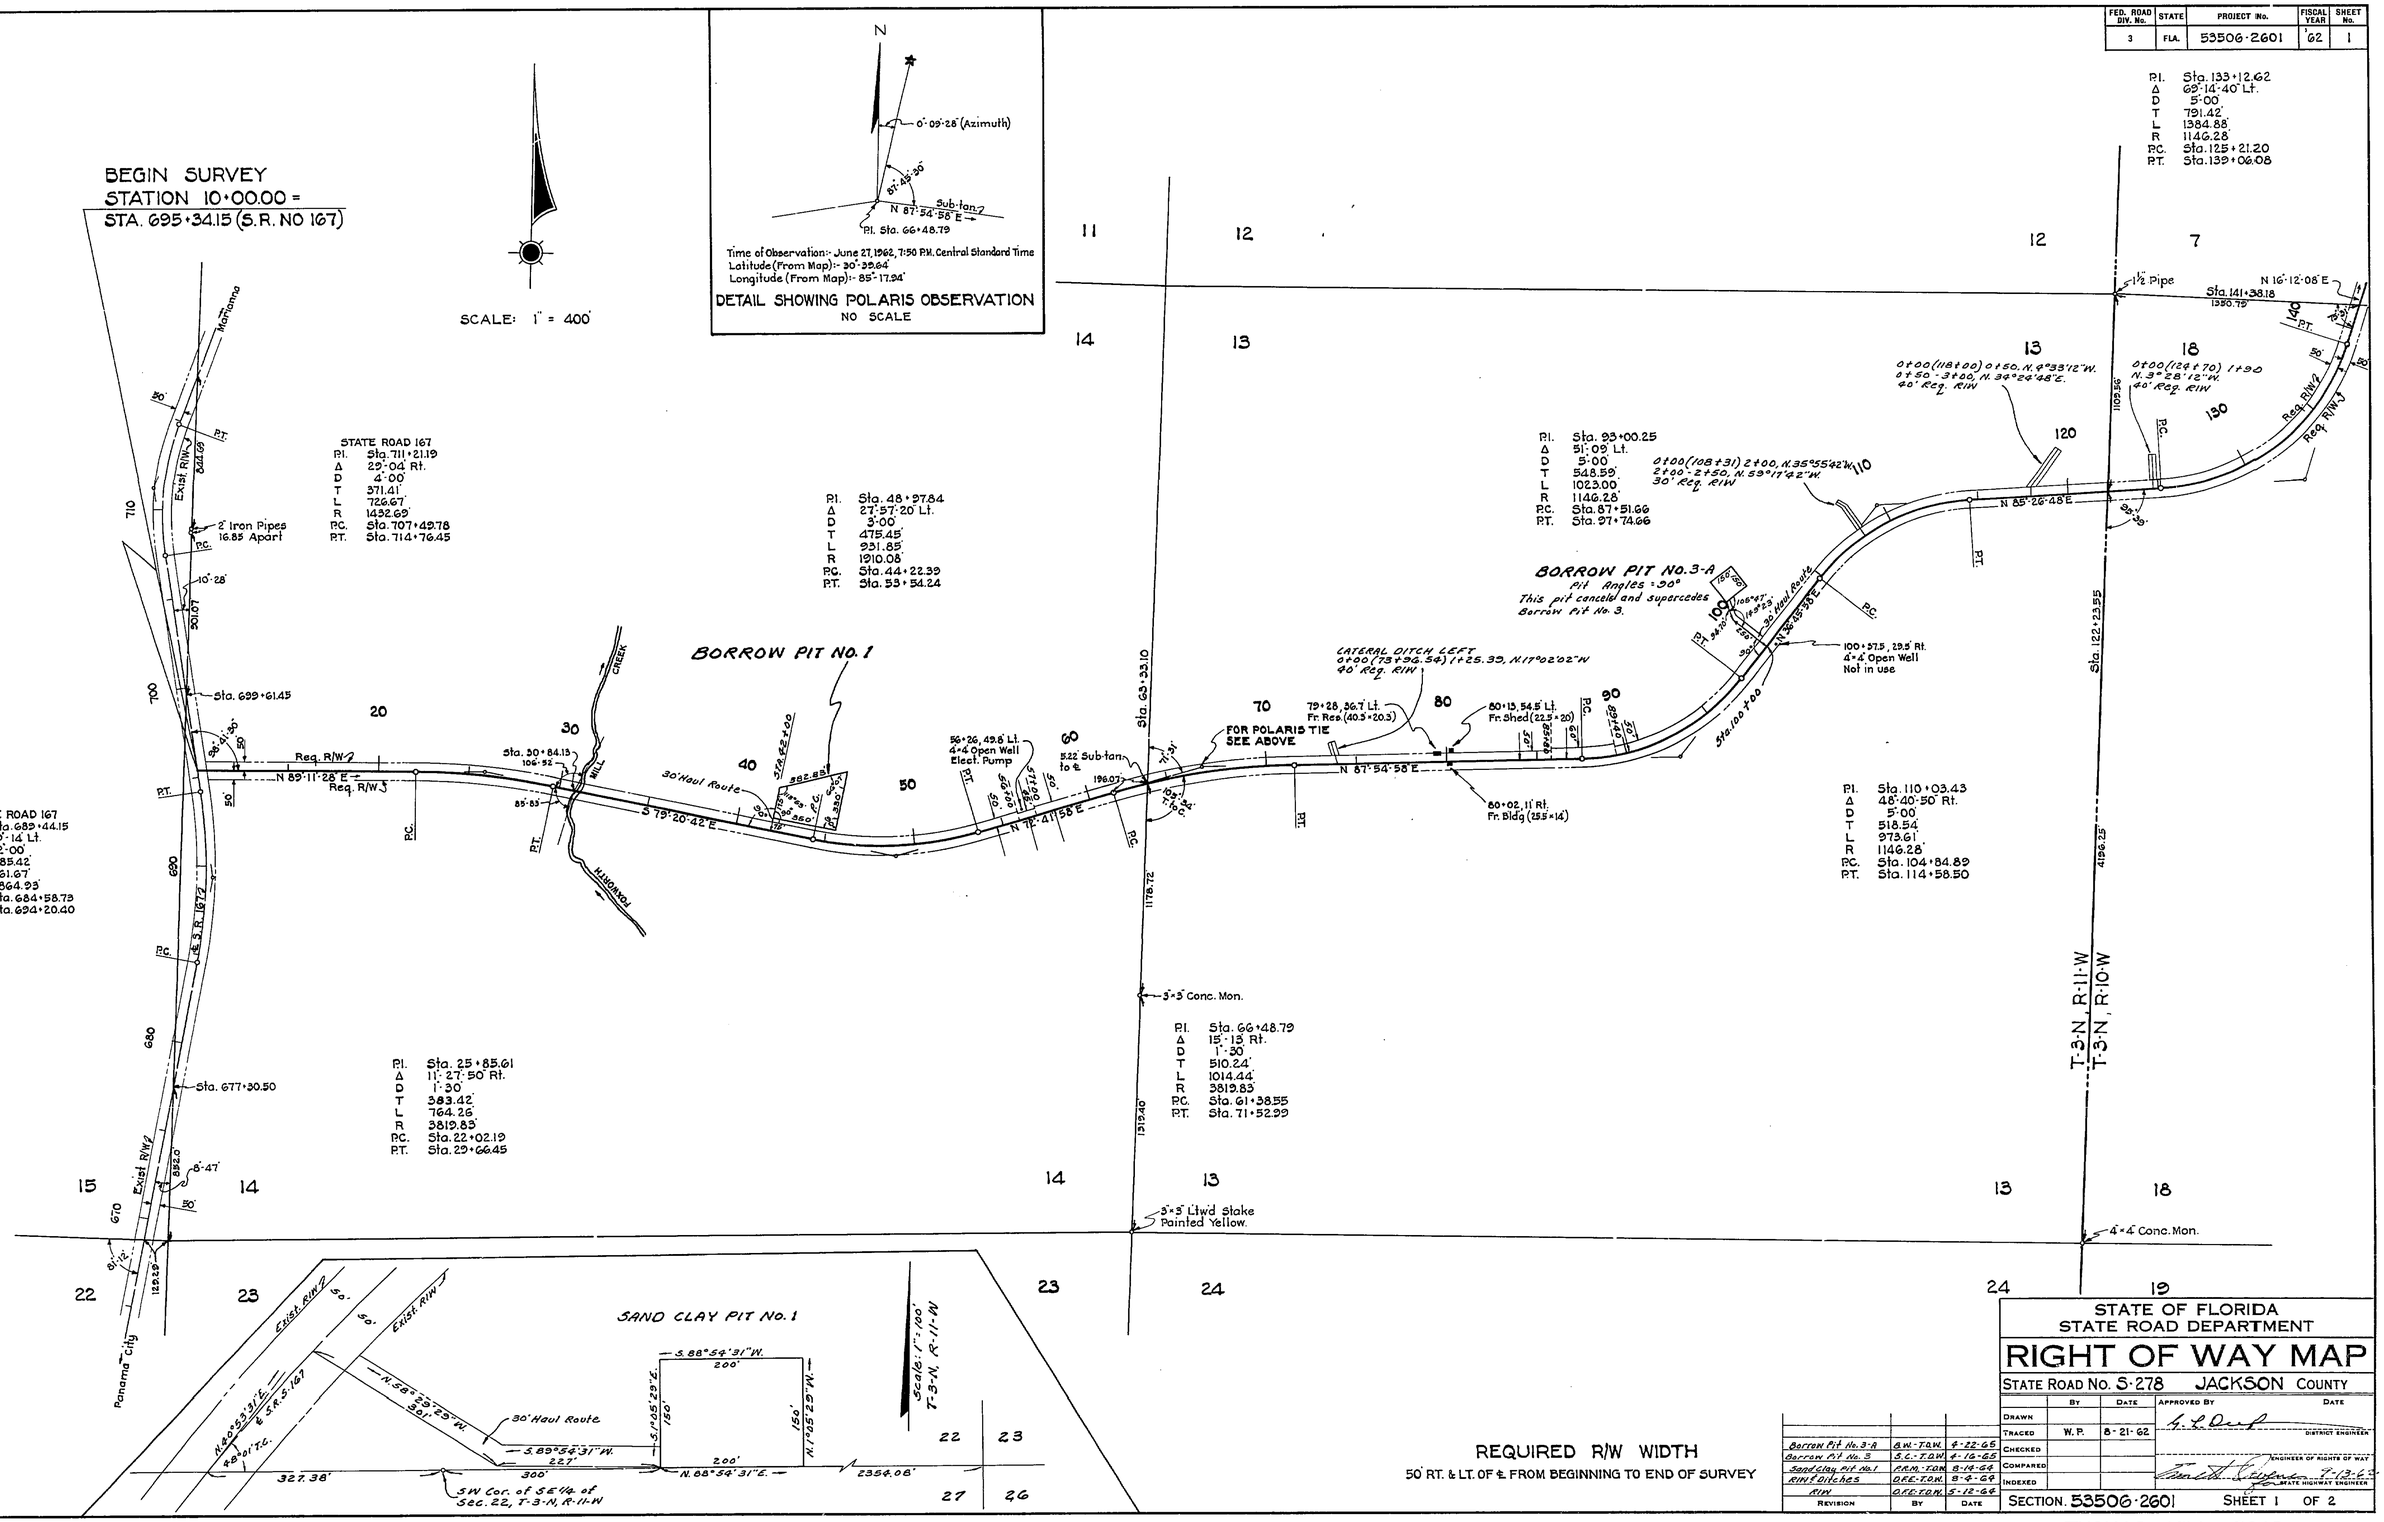

THOMAS MILL ROAD

FED. ROAD DIV. No.	STATE	PROJECT No.	FISCAL YEAR	SHEET No.
3	FLA.	53506-2601	'62	2

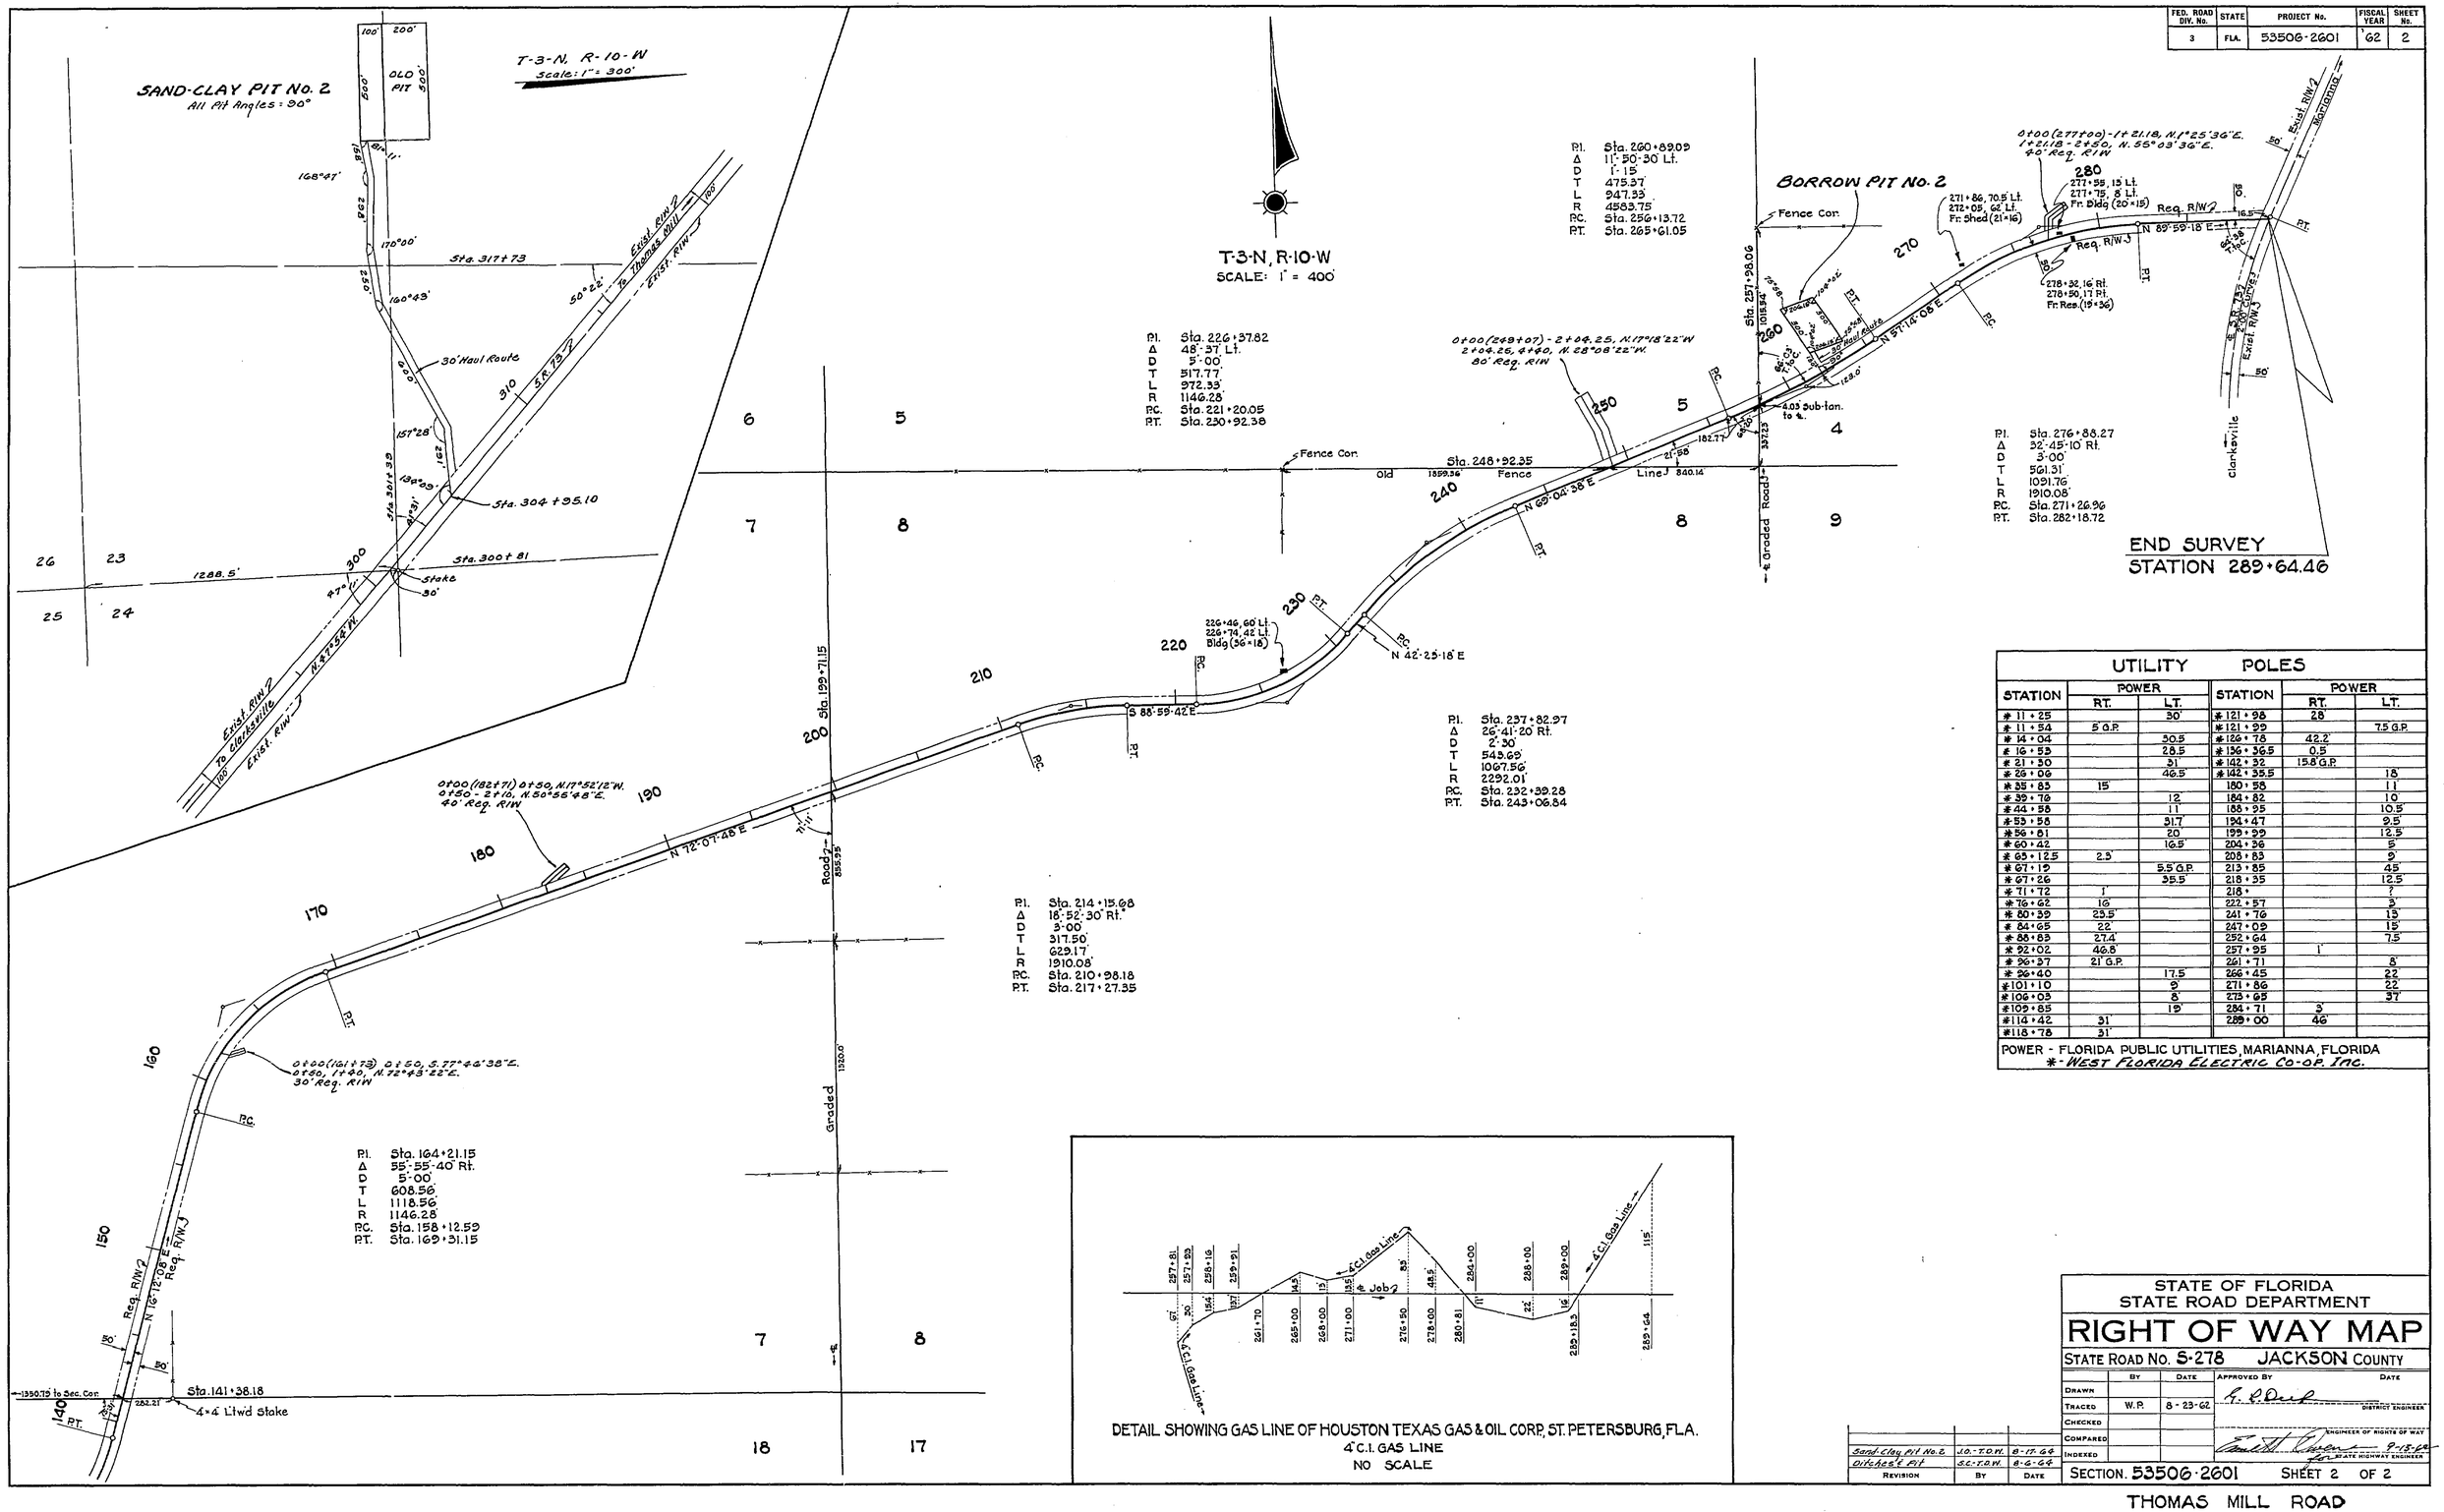

UTILITY POLES

STATION	POWER RT.	POWER LT.	STATION	POWER RT.	POWER LT.
* 11+25		30'	* 121+98	28	
* 11+54	5' G.P.		* 121+99		7.5 G.P.
* 14+04		50.5	* 129+78	42.2'	
* 16+53		28.5	* 136+36.5	0.5	
* 21+30		21	* 142+32	15.8 G.P.	
* 26+09		46.5'	* 142+35.5		18
* 35+83	15'		180+55		11
* 39+78		12	184+82		10
* 44+58		11'	188+95		10.5'
* 53+58		31.7	194+47		9.5'
* 56+81		20	199+99		12.5
* 60+42		16.5'	204+36		5'
* 65+12.5	2.3'		208+83		9'
* 67+19		5.5 G.P.	213+85		45'
* 67+26		35.5'	218+35		12.5'
* 71+72	1'		218+		?
* 76+62	16		222+57		3'
* 80+39	25.5'		241+76		13
* 84+65	22		247+09		15'
* 88+83	27.4'		252+64		7.5'
* 92+02	46.8'		257+95	1'	
* 96+37	21' G.P.		261+71		8'
* 96+40		17.5	266+45		22
* 101+10		9	271+86		22
* 106+03		8	275+65		37'
* 109+85		19'	284+71	3'	
* 114+42	31'		289+00	46'	
* 118+78	31'				

POWER - FLORIDA PUBLIC UTILITIES, MARIANNA, FLORIDA
* - WEST FLORIDA ELECTRIC CO-OP. INC.

STATE OF FLORIDA
STATE ROAD DEPARTMENT

RIGHT OF WAY MAP

STATE ROAD No. S-278 JACKSON COUNTY

	BY	DATE	APPROVED BY	DATE
DRAWN			G. E. Dick — DISTRICT ENGINEER	
TRACED	W.P.	8-23-62		
CHECKED			ENGINEER OF RIGHTS OF WAY	
COMPARED				
INDEXED			For STATE HIGHWAY ENGINEER	9-18-64

REVISION	BY	DATE
Sand-Clay Pit No. 2	J.O.-T.D.W.	8-17-64
Ditches & Pit	S.C.-T.D.W.	8-6-64

SECTION. 53506-2601 SHEET 2 OF 2

THOMAS MILL ROAD