FED. ROAD DIV. No.	STATE	PROJECT No.	FISCAL YEAR	SHEET No.
3	FLA.	53513-2601		1

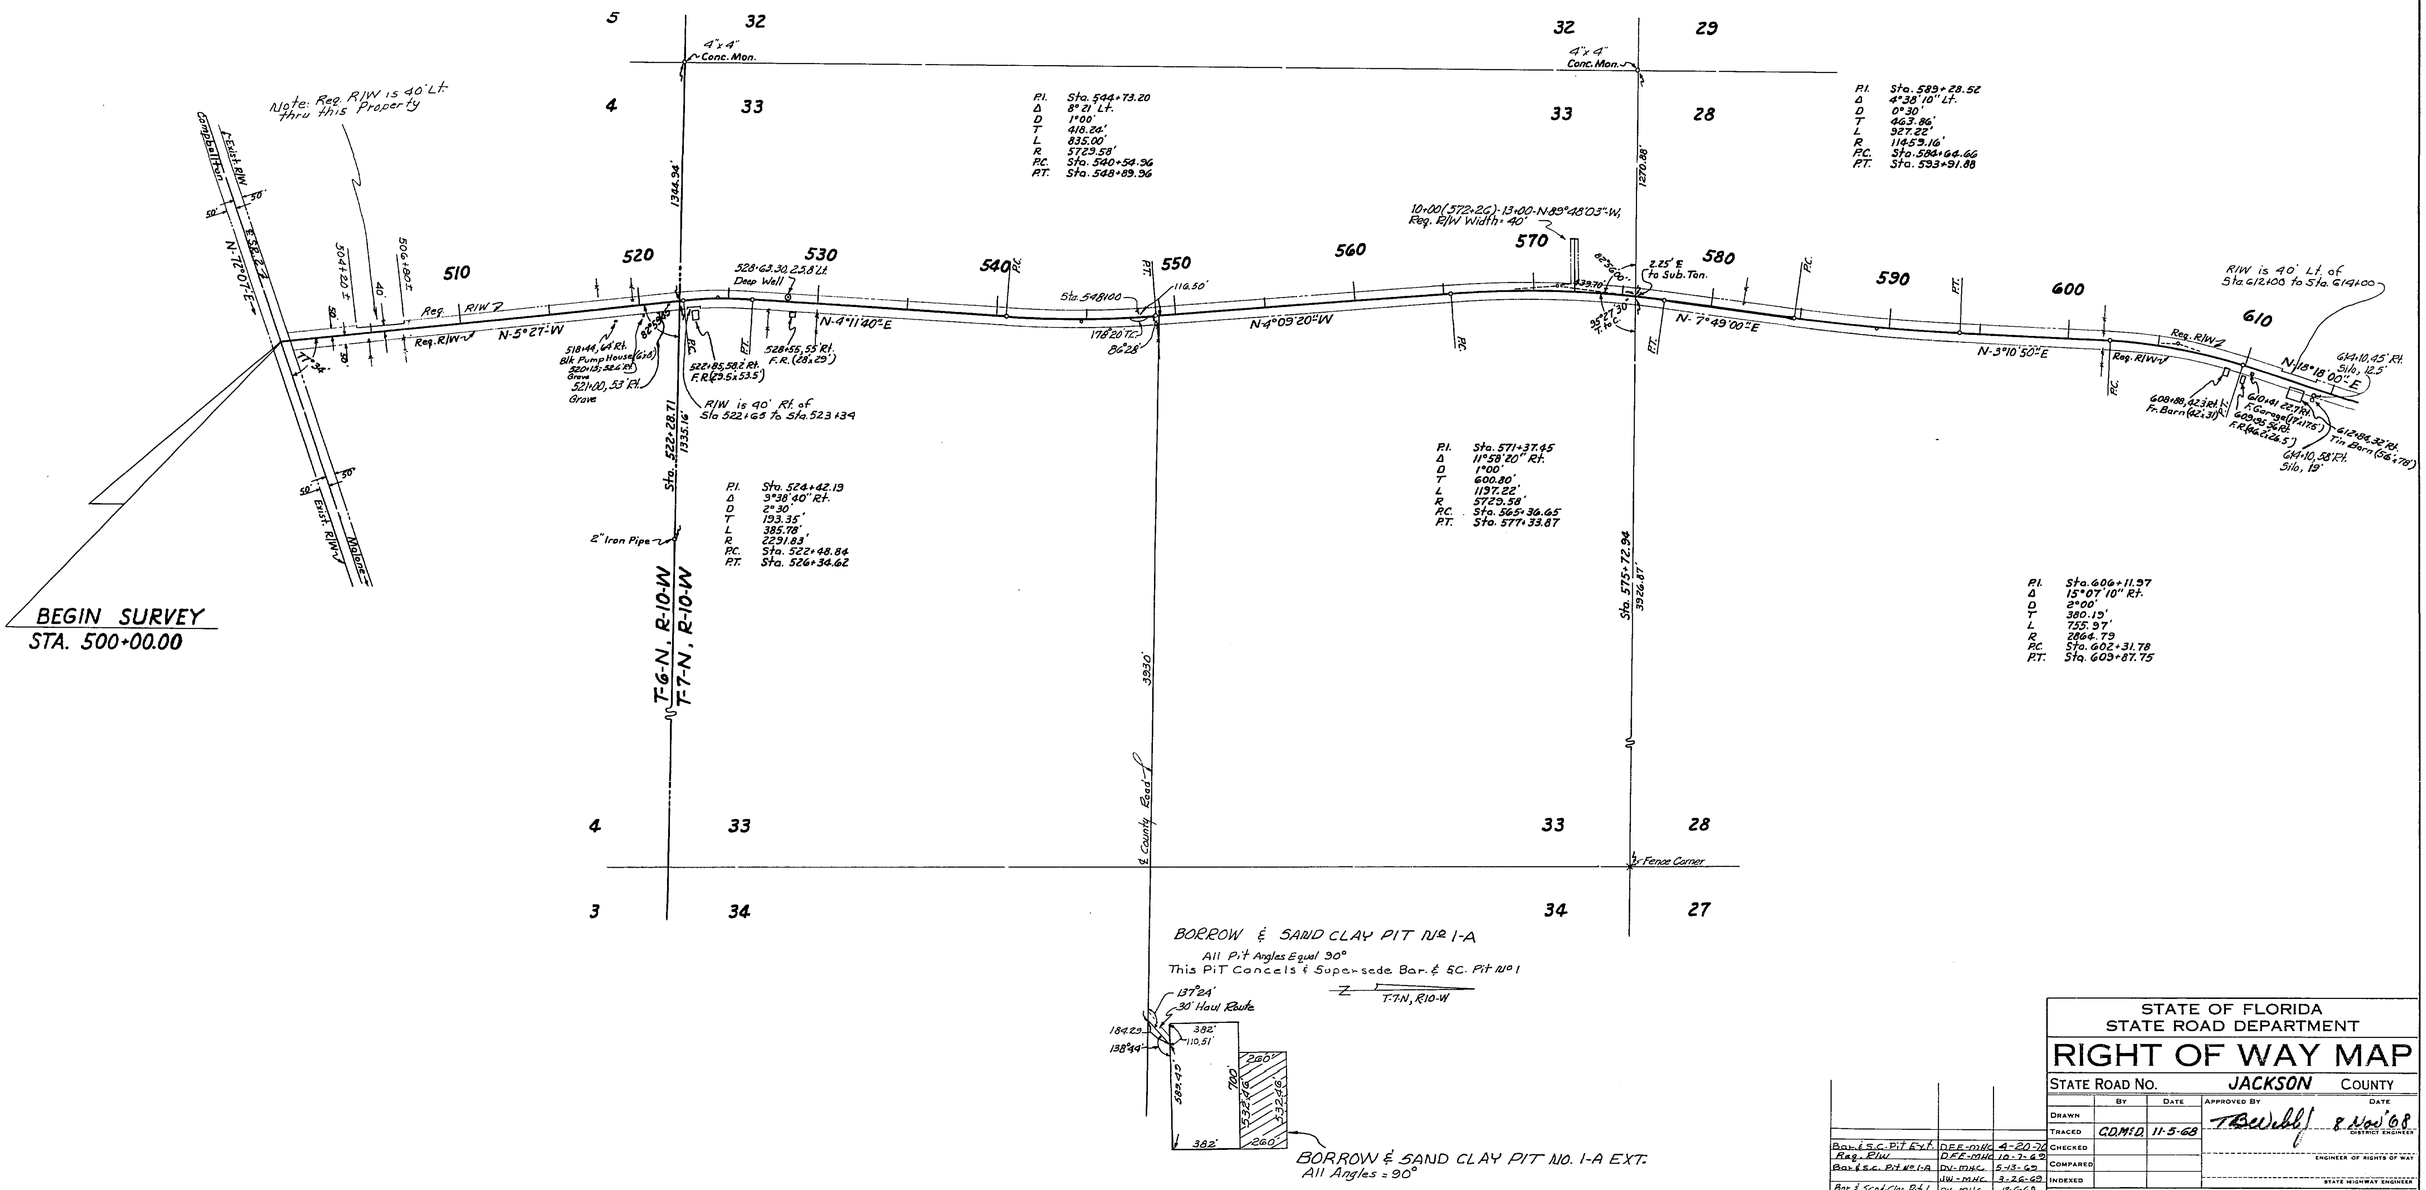

REVISION	BY	DATE
Bar. & S.C. Pit Ext.	DFE-MHC	4-20-70
Req. R/W	DFE-MHC	10-7-69
Bar. & S.C. Pit No 1-A	DV-MHC	5-13-69
	JW-MHC	3-26-69
Bar. & Sand Clay Pit 1	DV-MHC	12-6-68

STATE OF FLORIDA
STATE ROAD DEPARTMENT

RIGHT OF WAY MAP

STATE ROAD No. JACKSON COUNTY

	BY	DATE	APPROVED BY	DATE
DRAWN			T. B. Webb	8 Nov '68
TRACED	C.D.M.&D.	11-5-68		DISTRICT ENGINEER
CHECKED				ENGINEER OF RIGHTS OF WAY
COMPARED				
INDEXED				STATE HIGHWAY ENGINEER

SECTION. 53513-2601 SHEET 1 OF 2

OLD U.S. ROAD - FROM S.R. 2 TO ALABAMA LINE

A. R. COGSWELL, JACKSONVILLE, FLORIDA — INK LINEN —

FED. ROAD DIV. No.	STATE	PROJECT No.	FISCAL YEAR	SHEET No.
3	FLA.	53513-2601		2

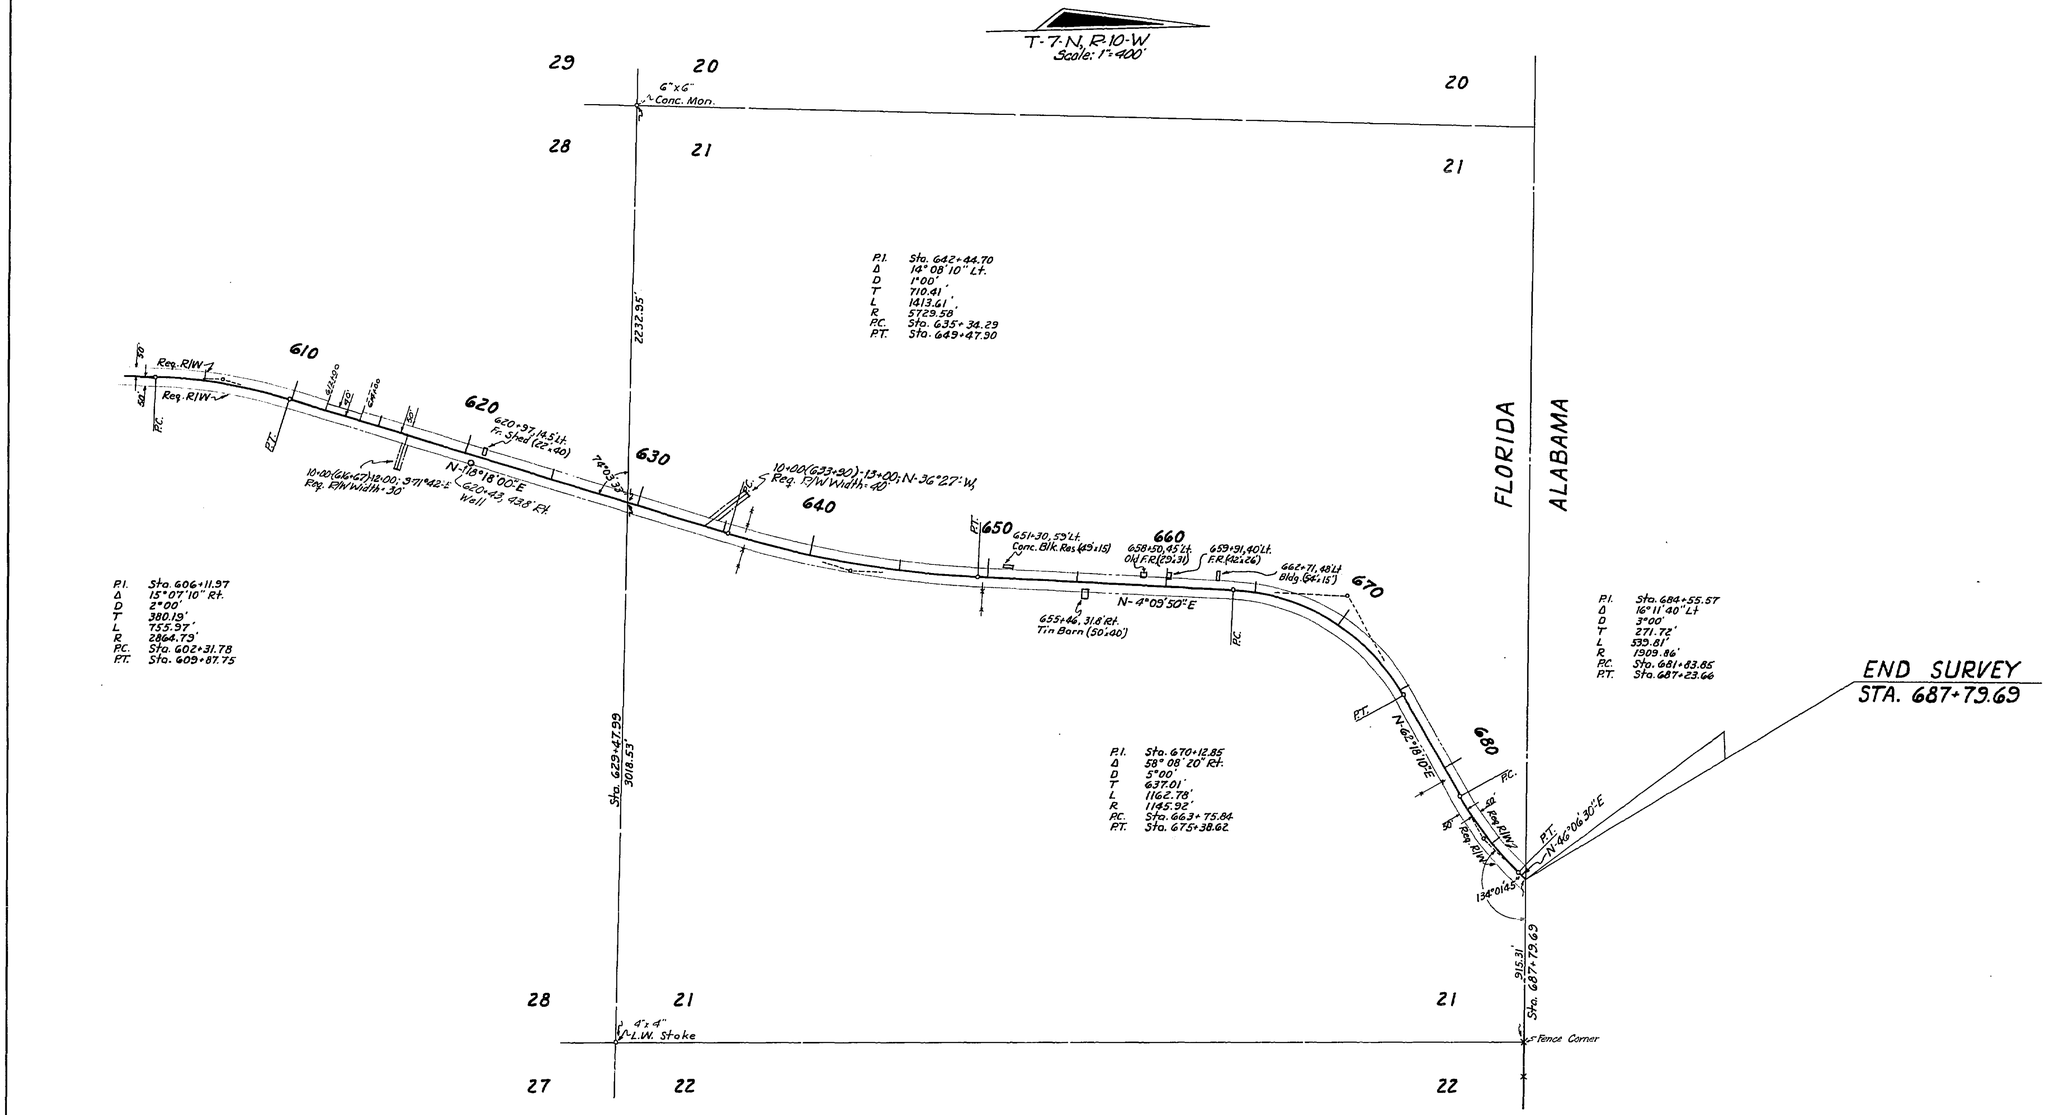

UTILITY POLES					
POWER			TELEPHONE		
STA.	RT.	LT.	STA.	RT.	LT.
518+86		29'	500+85	25.5'	
518+89	37'		503+97	26.5'	
522+79	40'		507+10	29'	
~~528+12~~		~~59'~~	510+22	31'	
528+34	35'		512+86	32'	
543+45	21'		516+07	34'	
548+99		40'	519+45	35'	
553+57		25'	522+66	37'	
576+72	36'		524+68		13'
580+50	33'		527+93		19'
584+32	37'		530+73		23'
588+70		28'	533+56		23'
593+08		31'	536+76		24'
595+17		25'	539+53		25.5'
602+82	26'		542+52		25'
606+78		36'	545+55		35'
611+08		19'	551+20	20'	
612+50		30.3'	554+14	23'	
615+08		17'	557+10	27'	
618+91		16'	560+08	28'	
624+41		17'	562+91	30'	
629+43		17'	565+76	40'	
635+09		28'	565+78	32'	
639+23		17'	568+79	42'	
643+28	12'		571+70	38'	
646+13		11'	574+75	23'	
648+76		20'	574+76	17'	
651+75	14'		577+80	25'	
660+77		42'	580+92	25'	
661+92		23'	584+03	26'	
666+75		36'	587+40	26'	
670+75		46'	589+06		28'
618+80		40'	590+84	29'	
			593+81	25'	
			596+85	31'	
			600+30	36'	
			603+18	38'	
			606+39	13'	
			609+50	25'	
			612+19	28'	
			615+17	32'	
			618+45	36'	
			548+29	?	
OWNER: WEST FLA. ELECTRIC COOP			OWNER: FLA. STATE TELE. CO.		

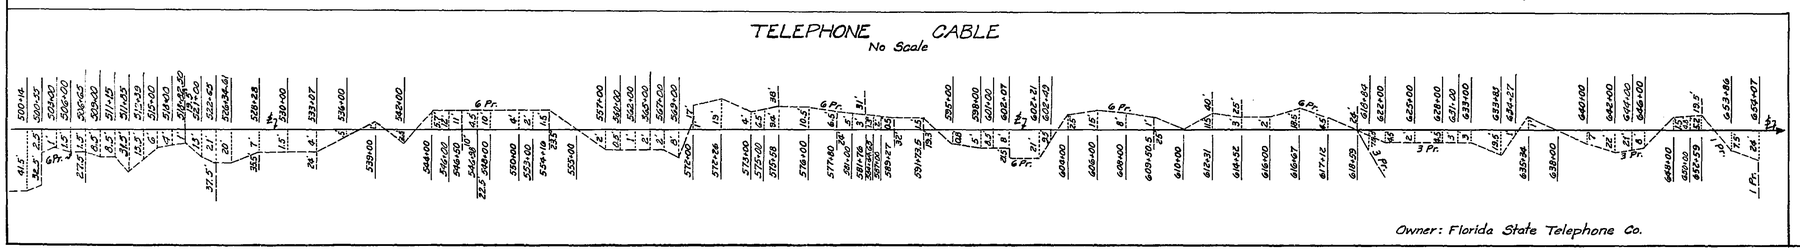

REVISION	BY	DATE
	JW-MNG	3-27-69

STATE OF FLORIDA
STATE ROAD DEPARTMENT

RIGHT OF WAY MAP

STATE ROAD No. JACKSON COUNTY

	BY	DATE
DRAWN		
TRACED	C.D.M.&D.	11-5-68
CHECKED		
COMPARED		
INDEXED		

APPROVED BY T. Burns DATE 8 Nov '68
DISTRICT ENGINEER
ENGINEER OF RIGHTS OF WAY
STATE HIGHWAY ENGINEER

SECTION. 53513-2601 SHEET 2 OF 2

OLD U.S. ROAD - FROM S.R. 2 TO ALABAMA LINE

A. R. COGSWELL, JACKSONVILLE, FLORIDA — INK LINEN —