FED. ROAD DIV. No.	STATE	SEC. AND JOB No.	FISCAL YEAR	SHEET No.	TOTAL SHEETS
3	FLA.	5353-153	'57	1	1

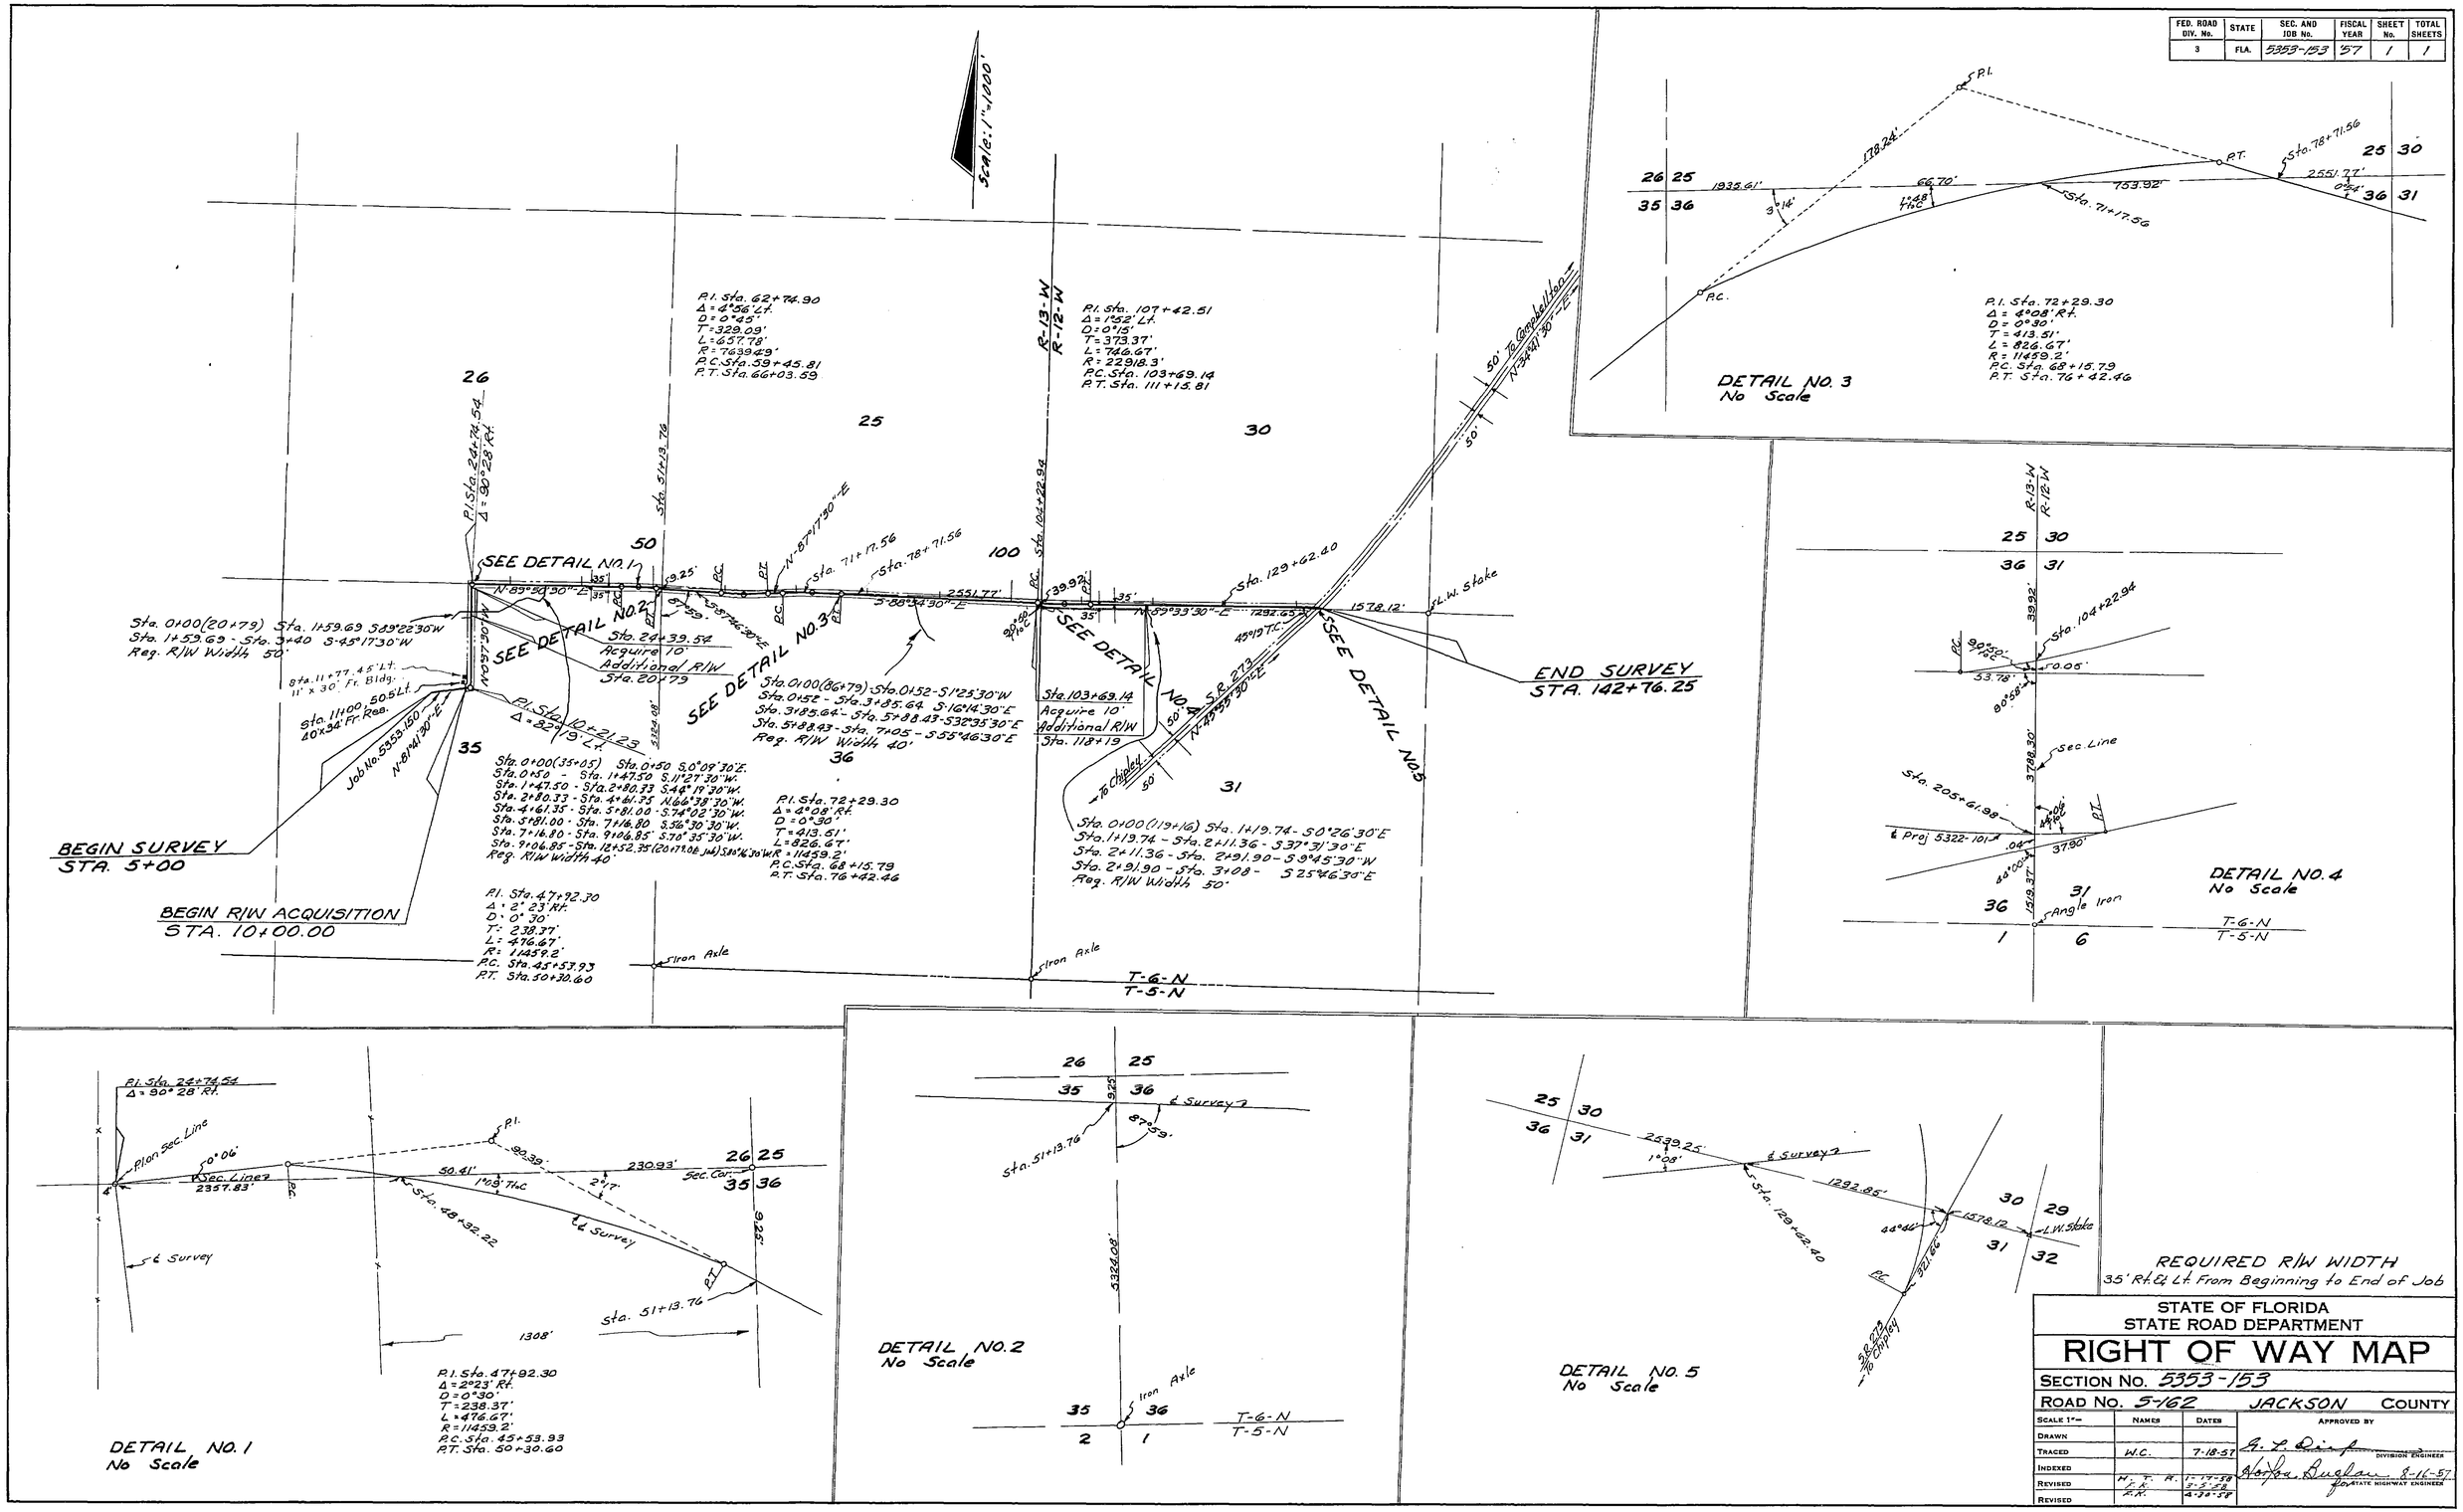

REQUIRED R/W WIDTH
35' Rt. & Lt. From Beginning to End of Job

STATE OF FLORIDA
STATE ROAD DEPARTMENT

RIGHT OF WAY MAP

SECTION No. 5353-153

ROAD No. 5-162 JACKSON COUNTY

SCALE 1"=	NAMES	DATES	APPROVED BY
DRAWN			G. L. Dinf — DIVISION ENGINEER
TRACED	W.C.	7-18-57	
INDEXED			Horton Bugler 8-16-57 for STATE HIGHWAY ENGINEER
REVISED	H. T. R.	1-17-58	
REVISED	F.K.	3-5-58	
REVISED	F.K.	4-30-58	