FED. ROAD DIV. No.	STATE	F A PROJECT No.	FISCAL YEAR	SHEET No.
3	FLA.			

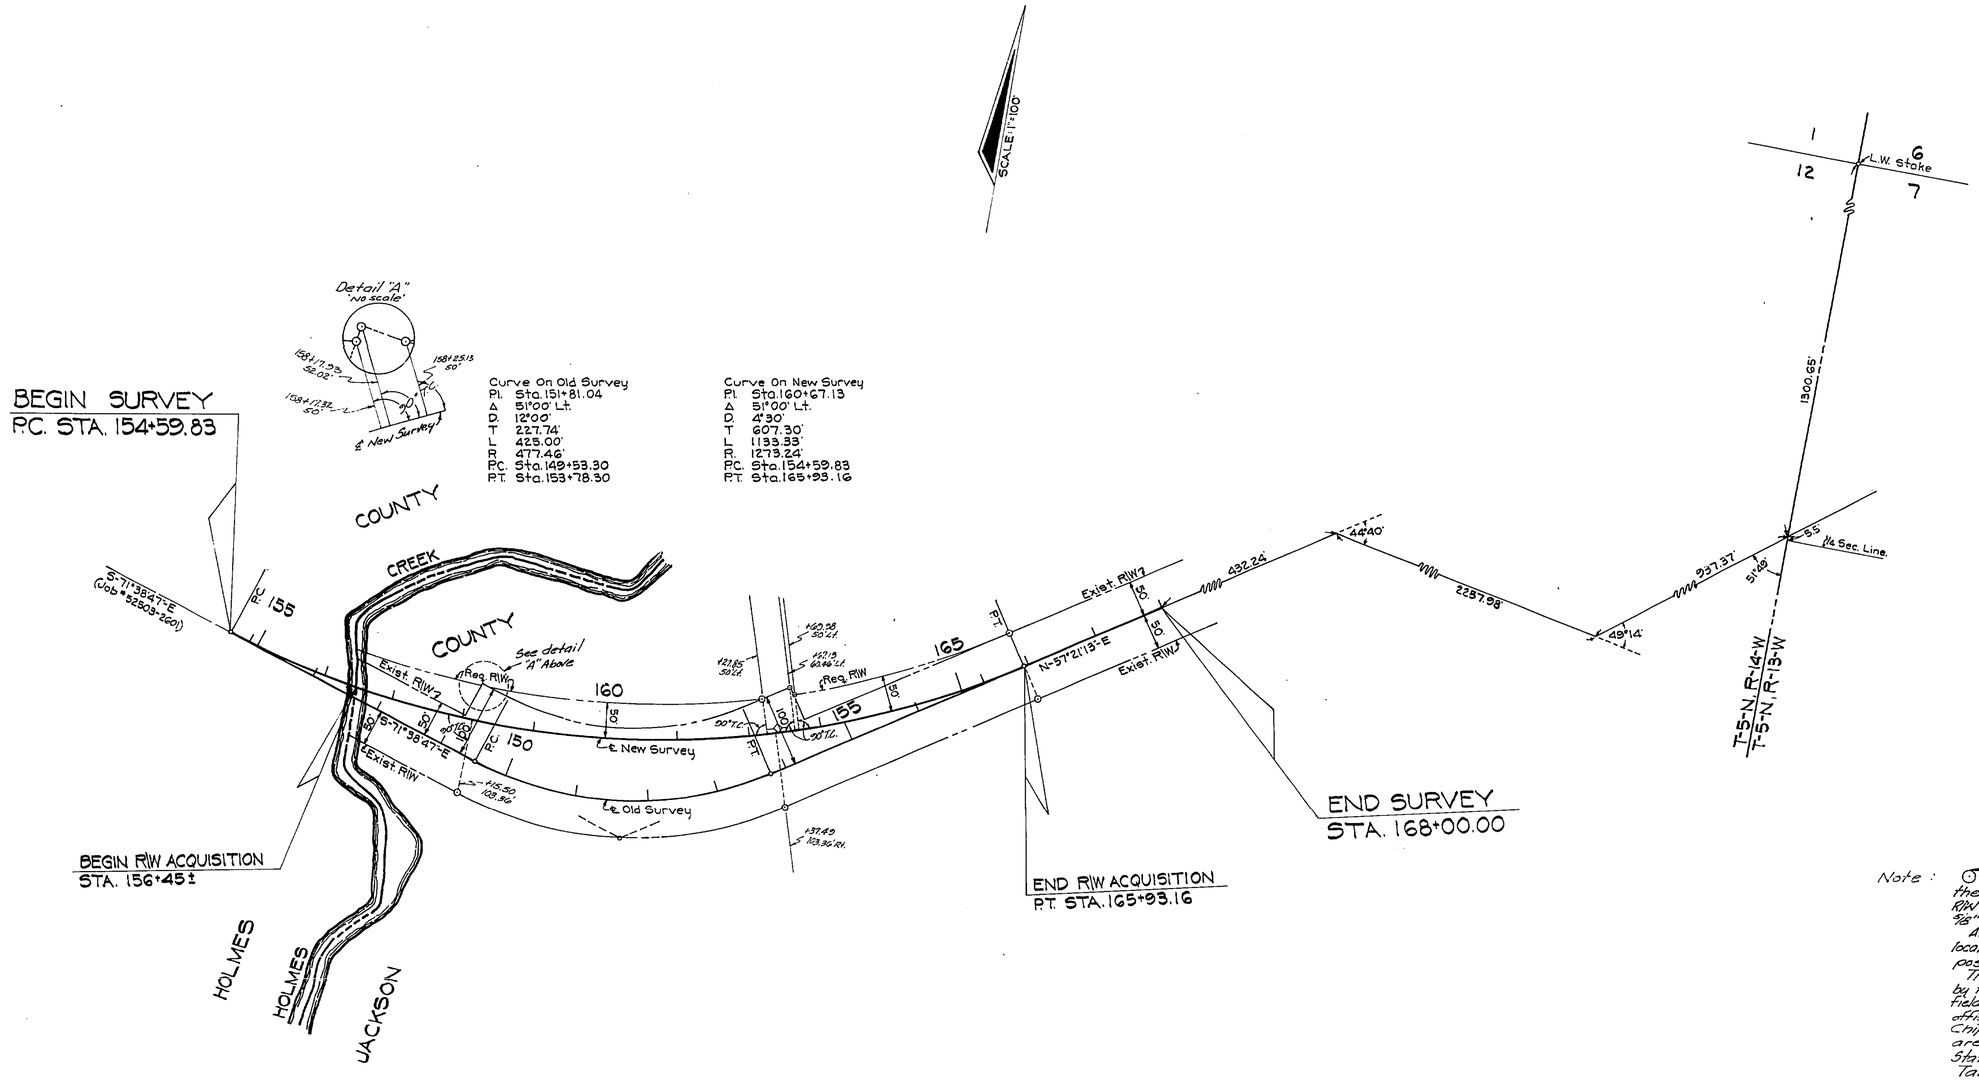

Note: ⊙ R/W Mrk.--- These symbols denote the location of underground Permanent R/W Markers (P.R.M's). The P.R.M.'s are 5/8" copper-coated rods.

Above ground reference markers are located within 1' of the P.R.M.'s where possible.

The location of the P.R.M.'s were established by field survey in July, 1974. The original field notes are filed in the District 3 office, State of Fla. Dept. of Transp., Chipley, Fla. Copies of these notes are filed in the office of R/W State of Fla. Dept. of Transportation, Tallahassee, Florida.

UTILITY OWNERS

Power Poles: West Fla. Elec. Co-op.

B.I.# 324600

STATE OF FLORIDA
DEPARTMENT OF TRANSPORTATION

RIGHT OF WAY MAP

STATE ROAD NO. S-162 JACKSON COUNTY

	BY	DATE	APPROVED BY	DATE
DRAWN			E. W. Lee	12-2-71 DISTRICT ENGINEER
TRACED	Q.L.K.	12-1-71	Thomas C. Russo	12-8-71 ENGINEER OF RIGHT OF WAY
CHECKED				
COMPARED				
INDEXED				STATE HIGHWAY ENGINEER

REVISION	BY	DATE
P.R.M.'s & Note	M.L.D.	7-31-74
R/W Mon. Ties	B.G.H.-M.L.D.	7-12-74

SECTION 53530-2601 SHEET 1 OF 1

HOLMES CREEK BRIDGE AND APPROACHES