FED. ROAD DIV. No.	STATE	SEC. AND JOB No.	FISCAL YEAR	SHEET No.	TOTAL SHEETS
3	FLA.	5354-250	56	1	2

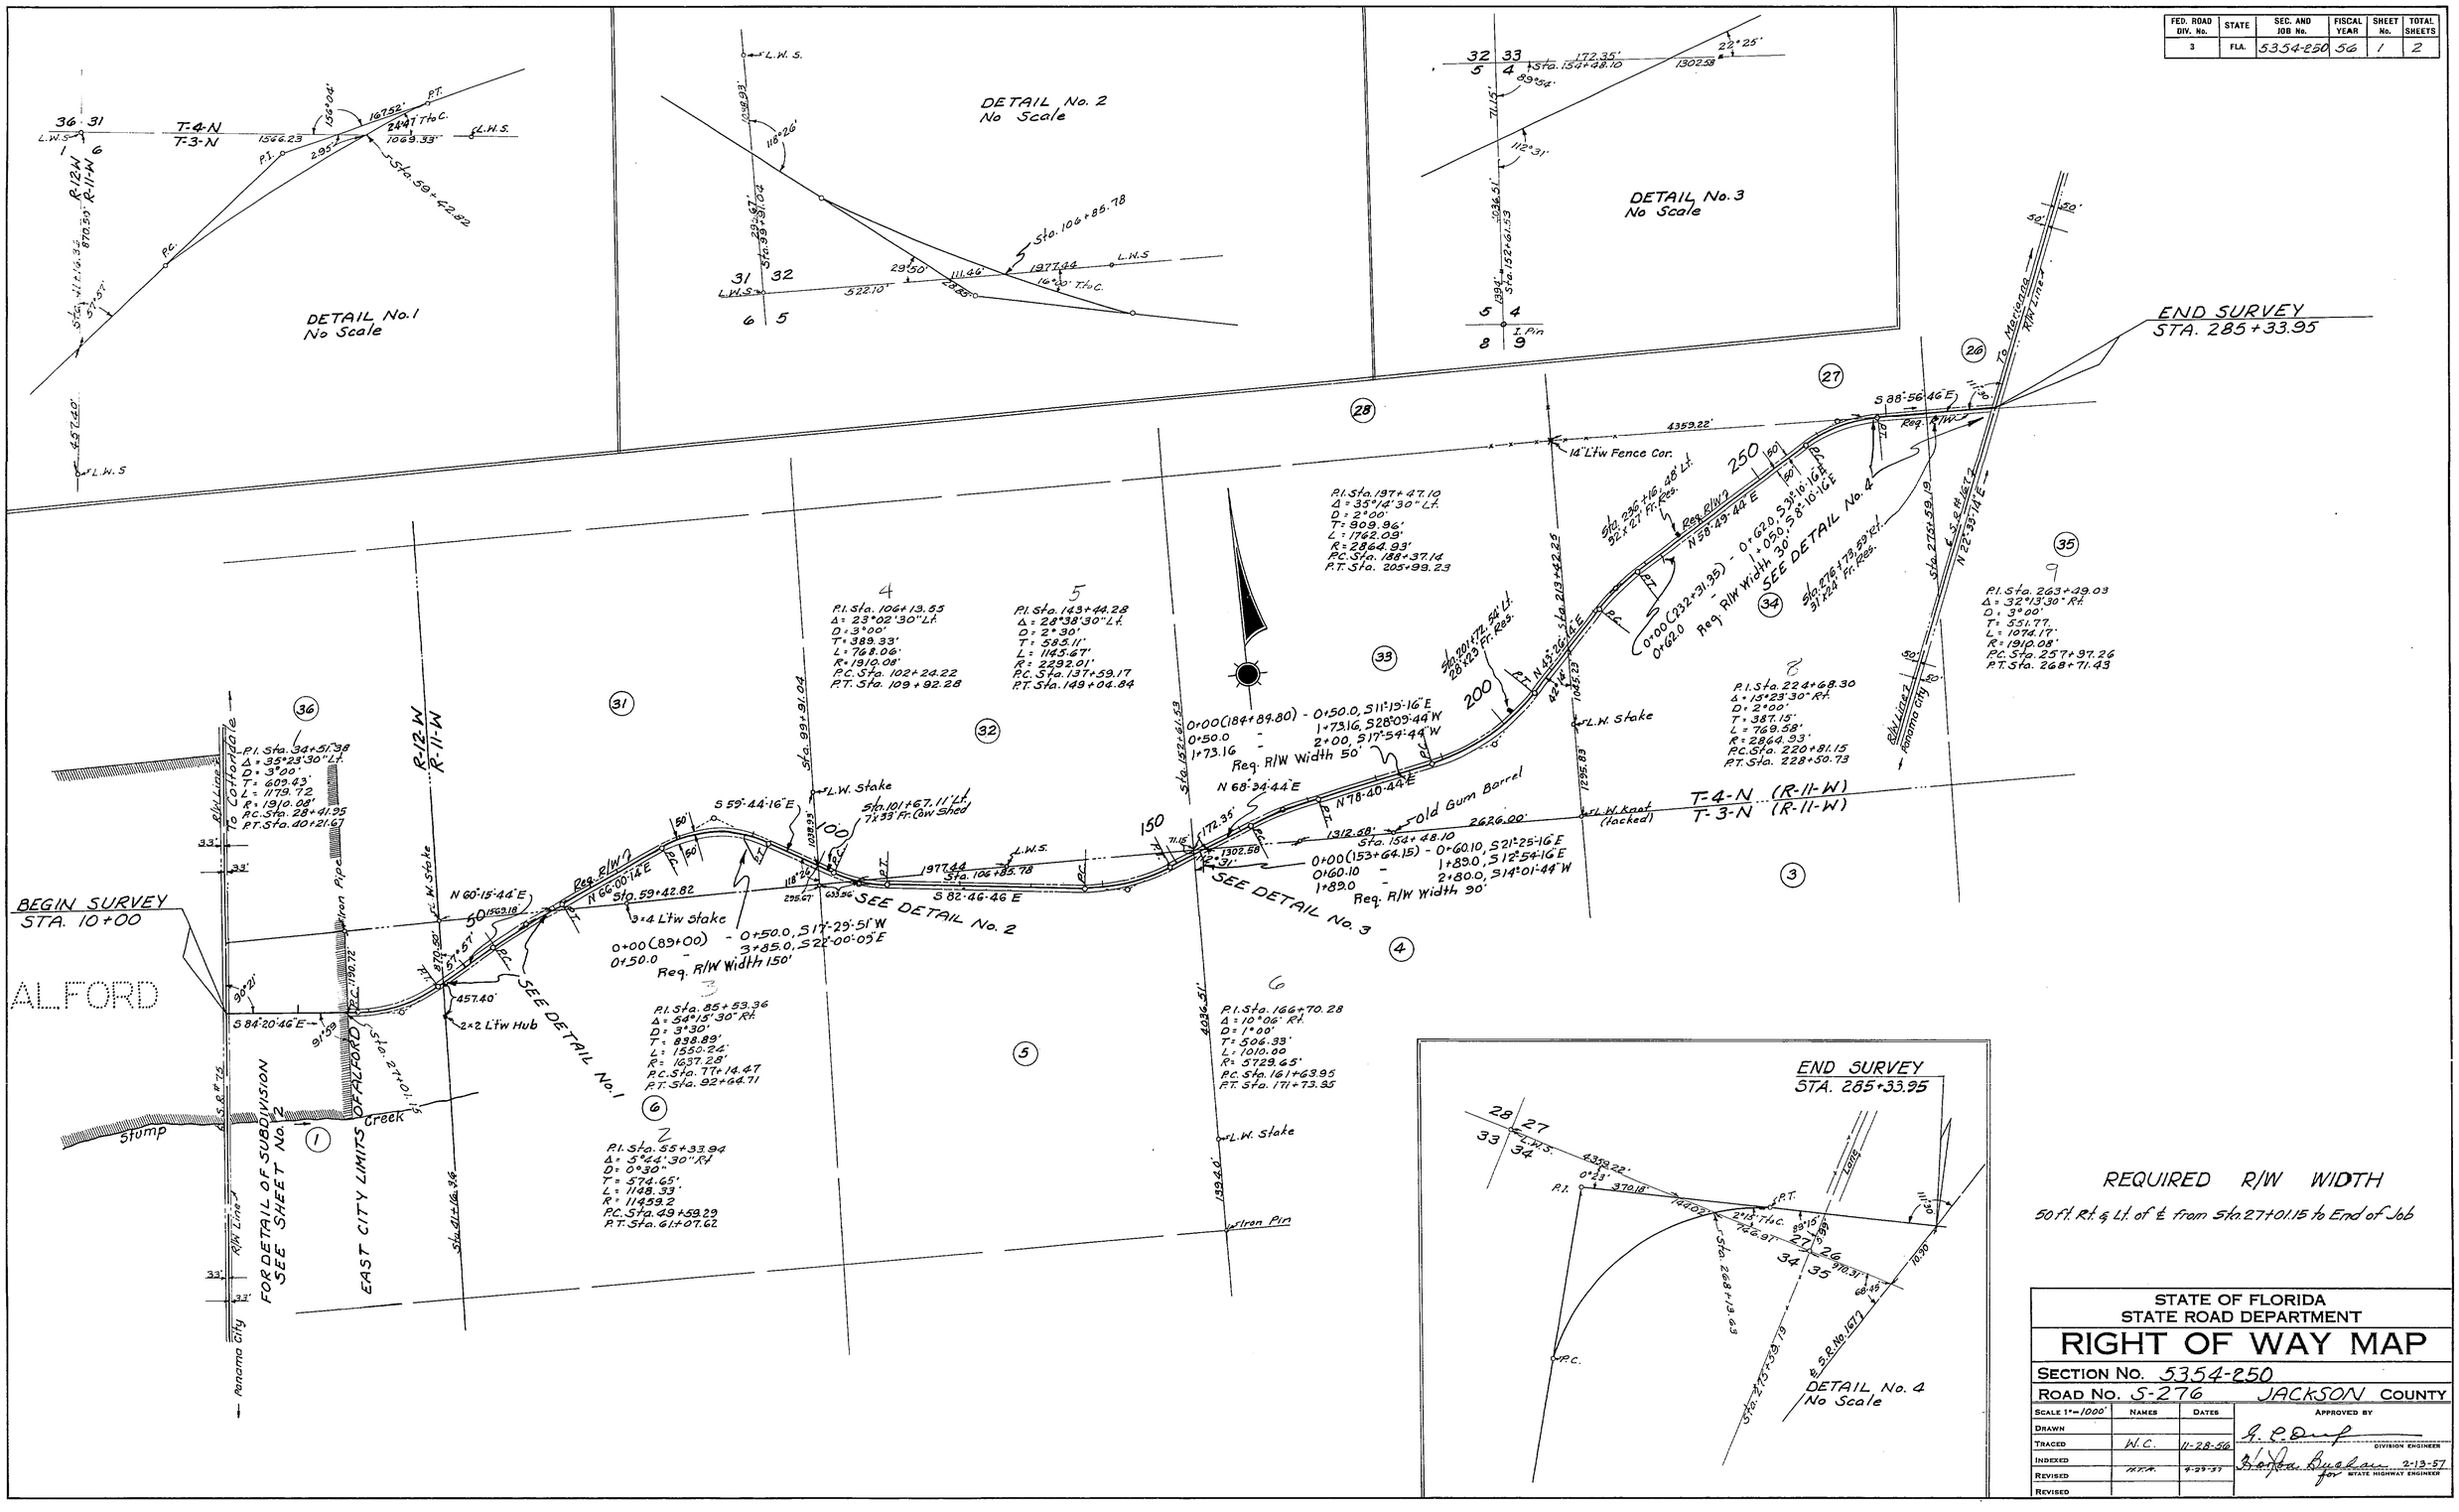

REQUIRED R/W WIDTH

50 ft. Rt. & Lt. of ℄ from Sta. 27+01.15 to End of Job

STATE OF FLORIDA
STATE ROAD DEPARTMENT

RIGHT OF WAY MAP

SECTION No. 5354-250

ROAD No. S-276 JACKSON COUNTY

SCALE 1" = 1000'	NAMES	DATES	APPROVED BY
DRAWN			G. E. Dunp — DIVISION ENGINEER
TRACED	W.C.	11-28-56	
INDEXED			
REVISED	H.F.A.	2-13-57	Walter Brabec — for STATE HIGHWAY ENGINEER
REVISED			

FED. ROAD DIV. No.	STATE	SEC. AND JOB No.	FISCAL YEAR	SHEET No.	TOTAL SHEETS
3	FLA.	5354-250	'56	2	2

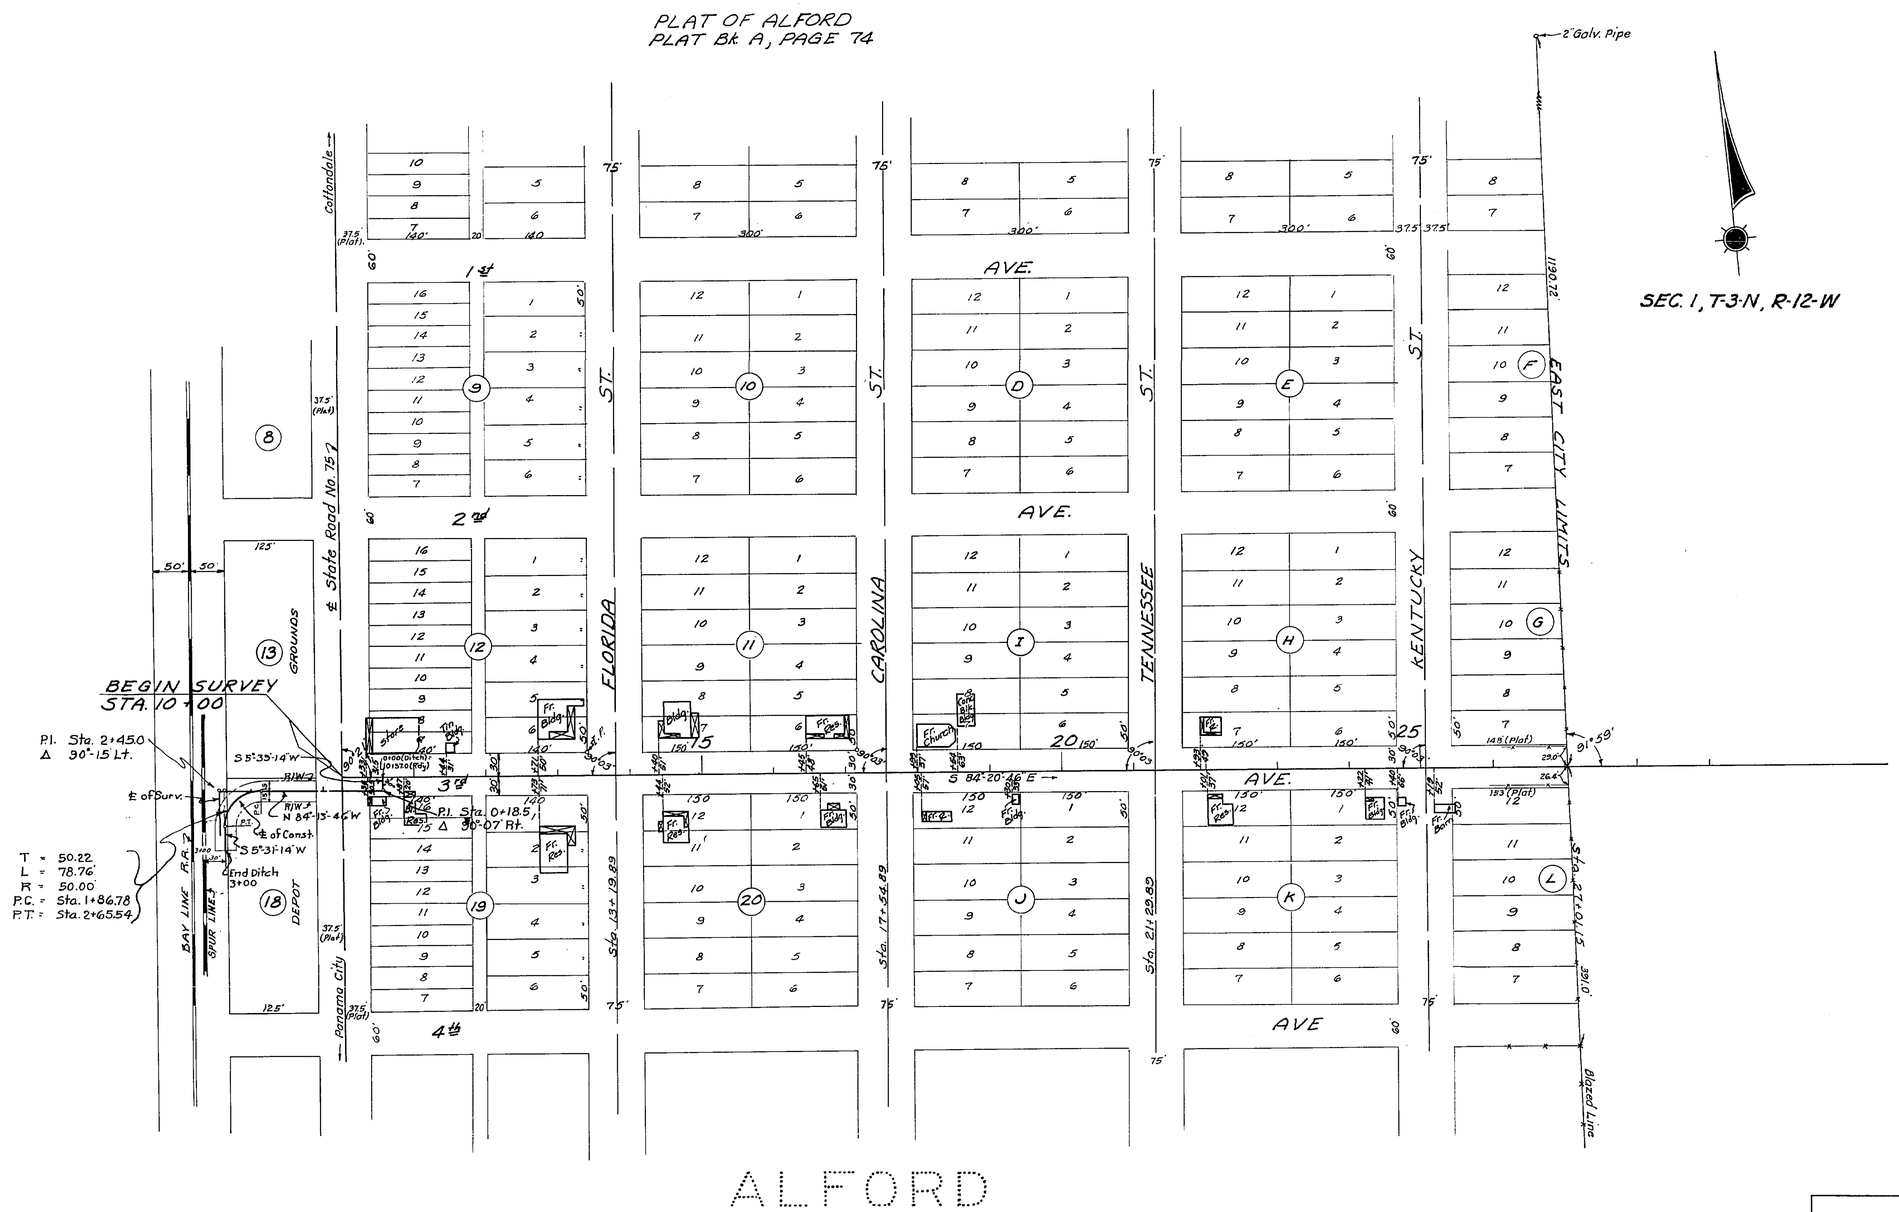

STATE OF FLORIDA
STATE ROAD DEPARTMENT

RIGHT OF WAY MAP

SECTION No. 5354-250

ROAD No. S-276 JACKSON COUNTY

SCALE 1" = 100'	NAMES	DATES	APPROVED BY
DRAWN			
TRACED	W.C.	11-27-56	DIVISION ENGINEER
INDEXED			
REVISED	W.T.R. F.K.	9-30-57 7-2-57	2-13-57 for STATE HIGHWAY ENGINEER
REVISED			