FED ROAD DIV. No.	STATE	PROJECT No.	FISCAL YEAR	SHEET No.
3	FLA.	53570-2603		1

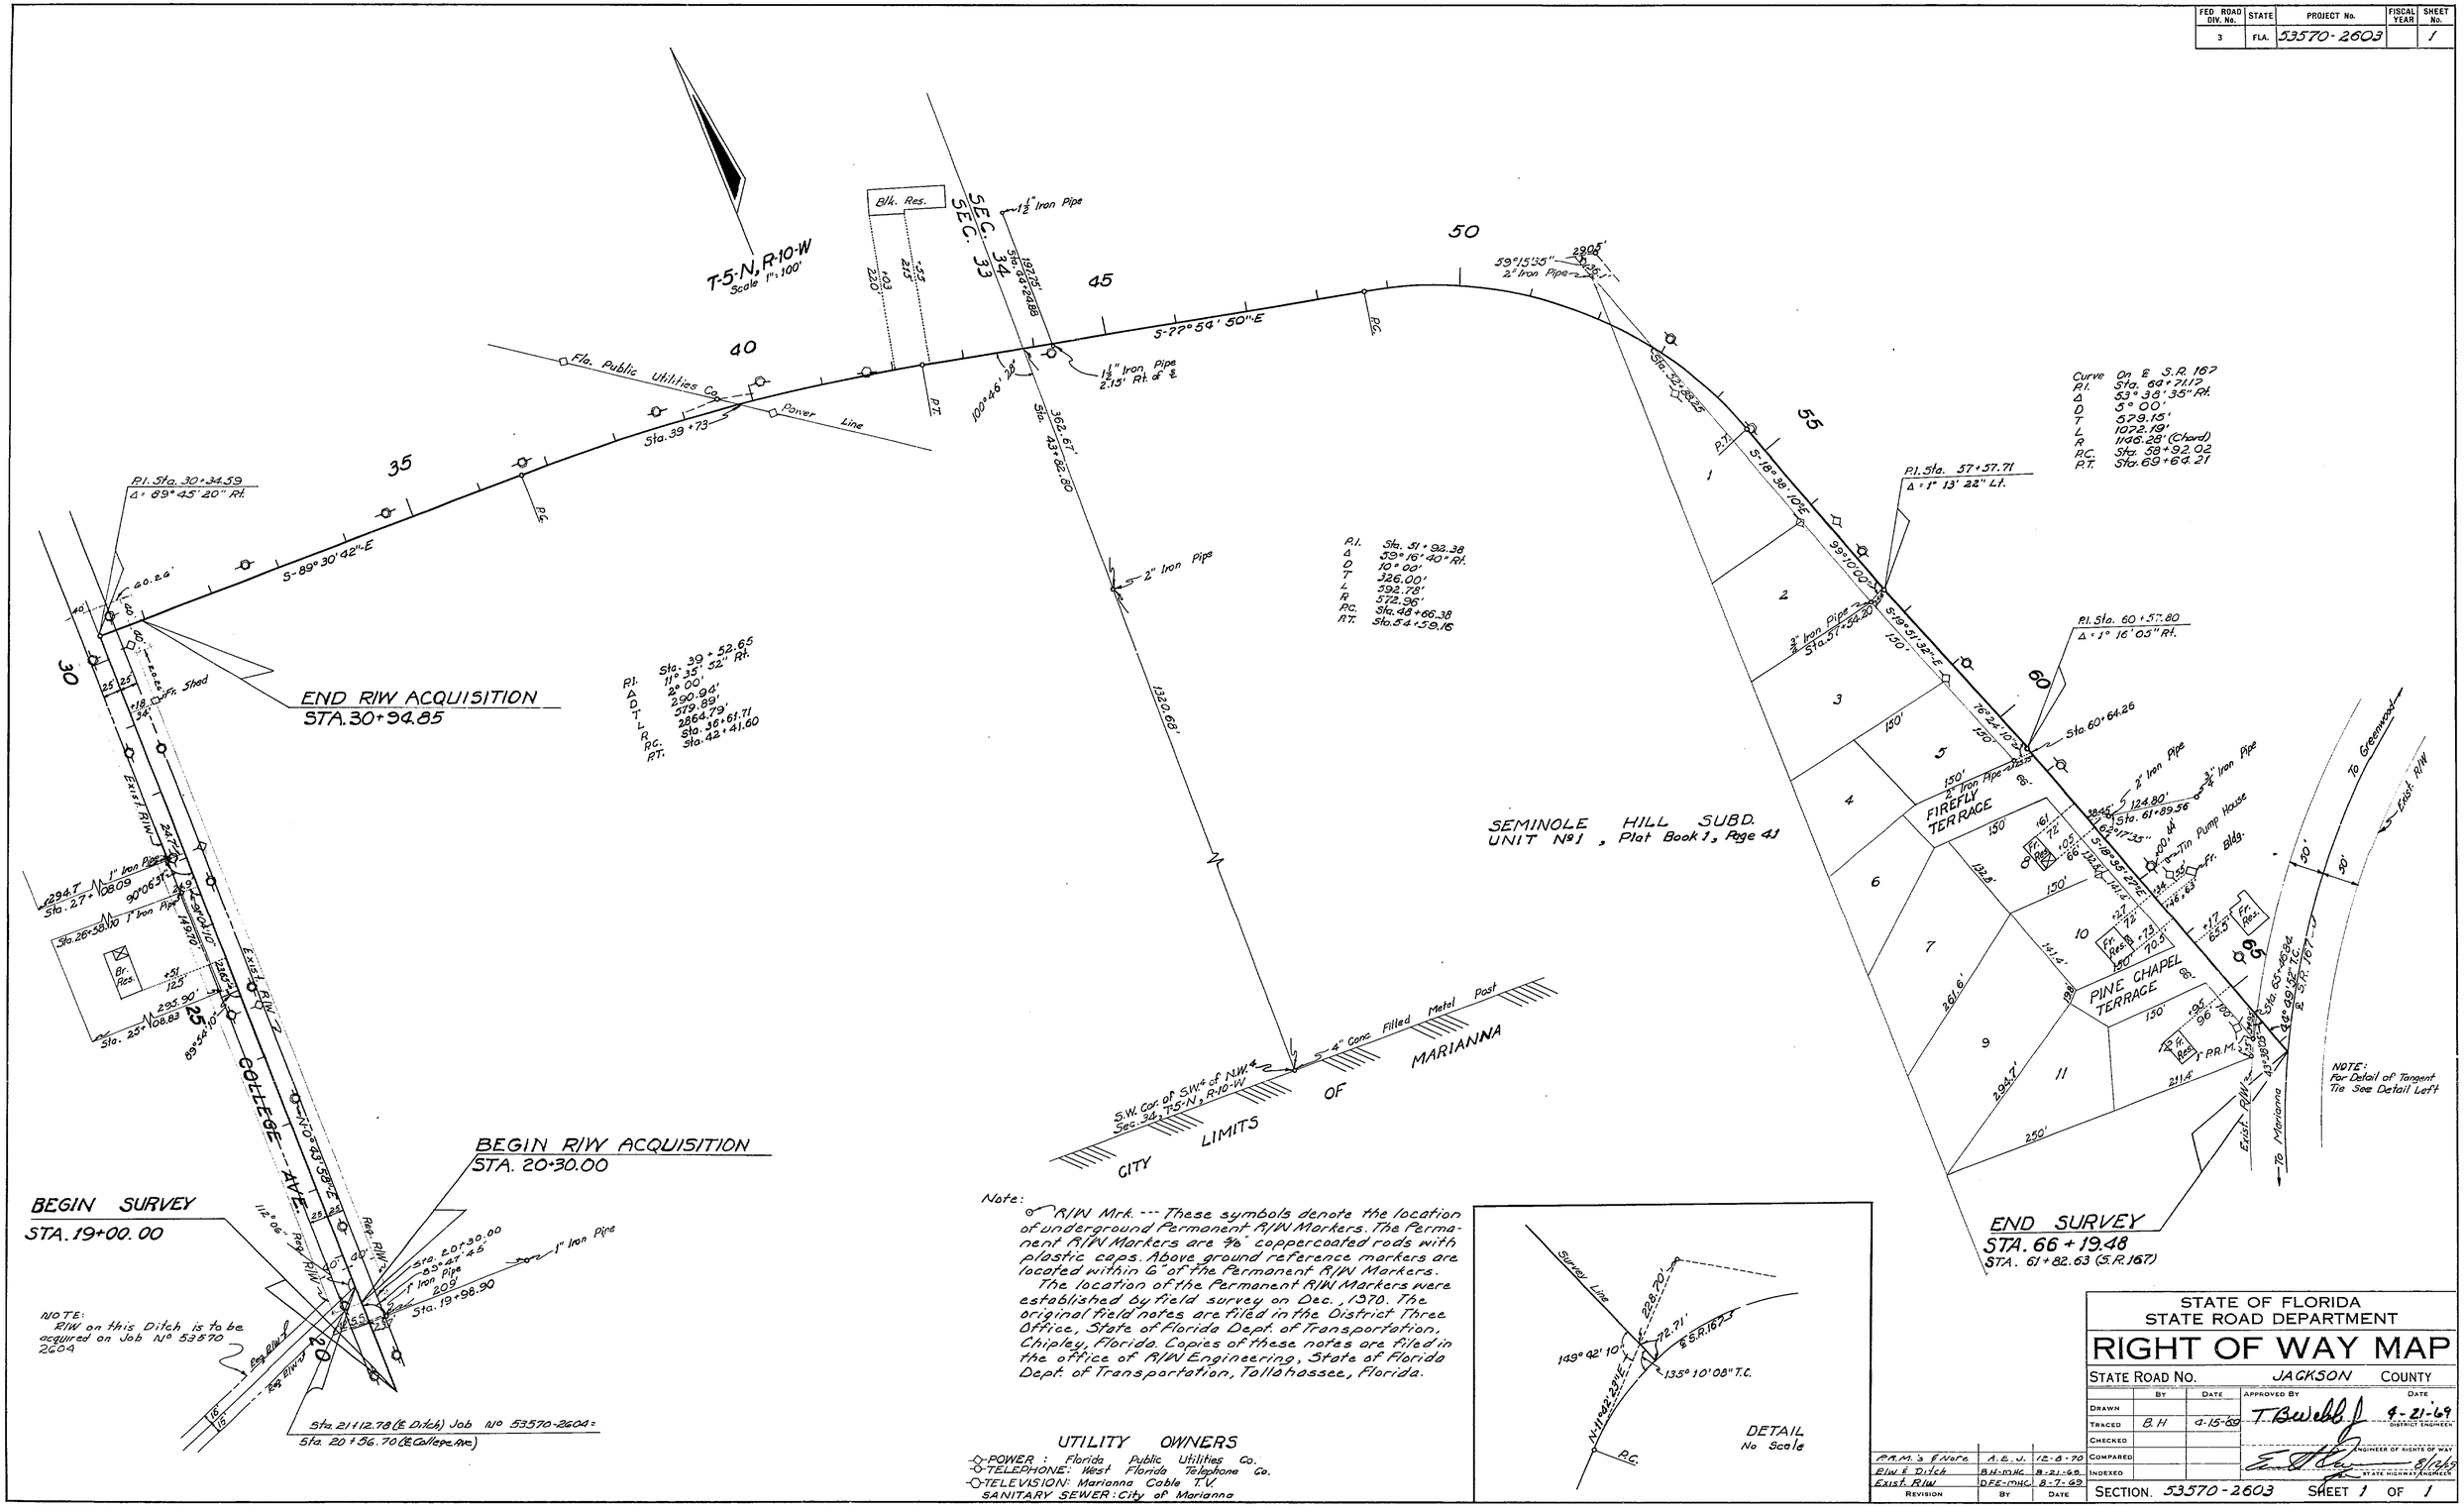

Note:
R/W Mrk. --- These symbols denote the location of underground Permanent R/W Markers. The Permanent R/W Markers are ⅝" coppercoated rods with plastic caps. Above ground reference markers are located within 6" of the Permanent R/W Markers.
The location of the Permanent R/W Markers were established by field survey on Dec., 1970. The original field notes are filed in the District Three Office, State of Florida Dept. of Transportation, Chipley, Florida. Copies of these notes are filed in the office of R/W Engineering, State of Florida Dept. of Transportation, Tallahassee, Florida.

UTILITY OWNERS
POWER: Florida Public Utilities Co.
TELEPHONE: West Florida Telephone Co.
TELEVISION: Marianna Cable T.V.
SANITARY SEWER: City of Marianna

REVISION	BY	DATE
P.R.M.'s & Note	A.E.J.	12-8-70
R/W & Ditch	BH-MHC	8-21-69
Exist. R/W	DFE-MHC	8-7-69

STATE OF FLORIDA
STATE ROAD DEPARTMENT

RIGHT OF WAY MAP

STATE ROAD No. JACKSON COUNTY

	BY	DATE	APPROVED BY	DATE
DRAWN			T. B. Webb Jr.	4-21-69 DISTRICT ENGINEER
TRACED	B.H.	4-15-69		
CHECKED			ENGINEER OF RIGHTS OF WAY	
COMPARED			STATE HIGHWAY ENGINEER	8/26/69
INDEXED				

SECTION. 53570-2603 SHEET 1 OF 1

FISH HATCHERY ROAD

A. R. COLEWELL, JACKSONVILLE, FLORIDA — INK LINEN