FED. ROAD DIV. No.	STATE	PROJECT No.	FISCAL YEAR	SHEET No.
3	FLA.	53570-2604	69	1

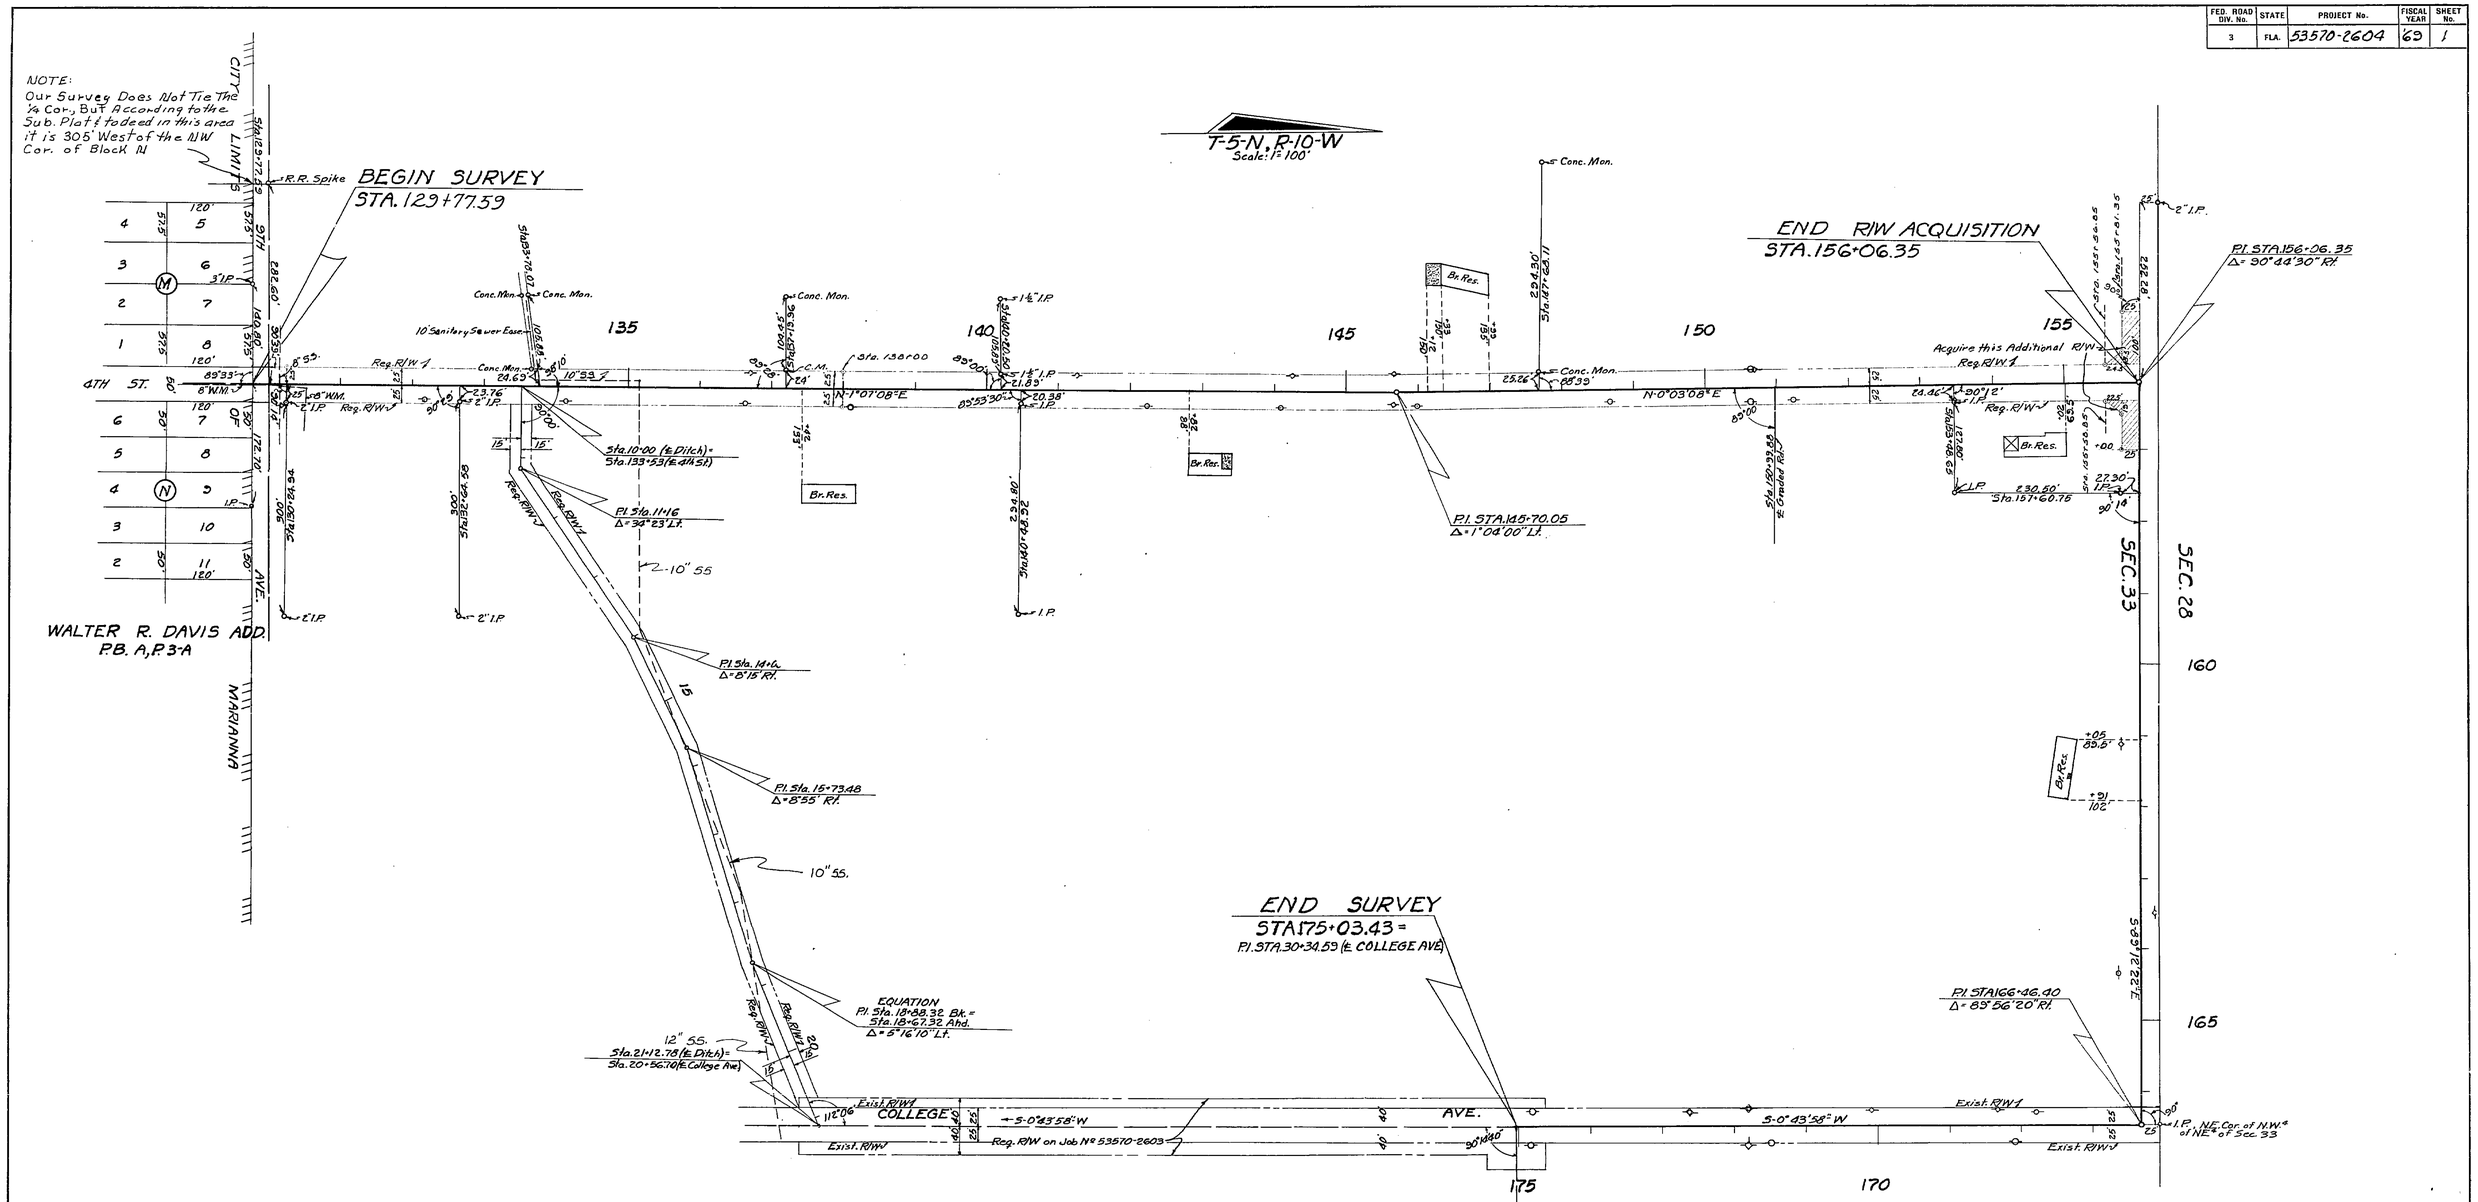

4TH. ST., FROM 9TH AVE. TO COLLEGE AVE.

A. P. COGSWELL, JACKSONVILLE, FLORIDA — INK LINEN —