FED. ROAD DIV. No.	STATE	SEC. AND JOB No.	FISCAL YEAR	SHEET No.	TOTAL SHEETS
3	FLA.	5358-150	52	1	1

78

BEGIN JOB No 5358-150
AT STATION 9+96.14

END SURVEY JOB No 5358-150
AT STATION 270+00.00

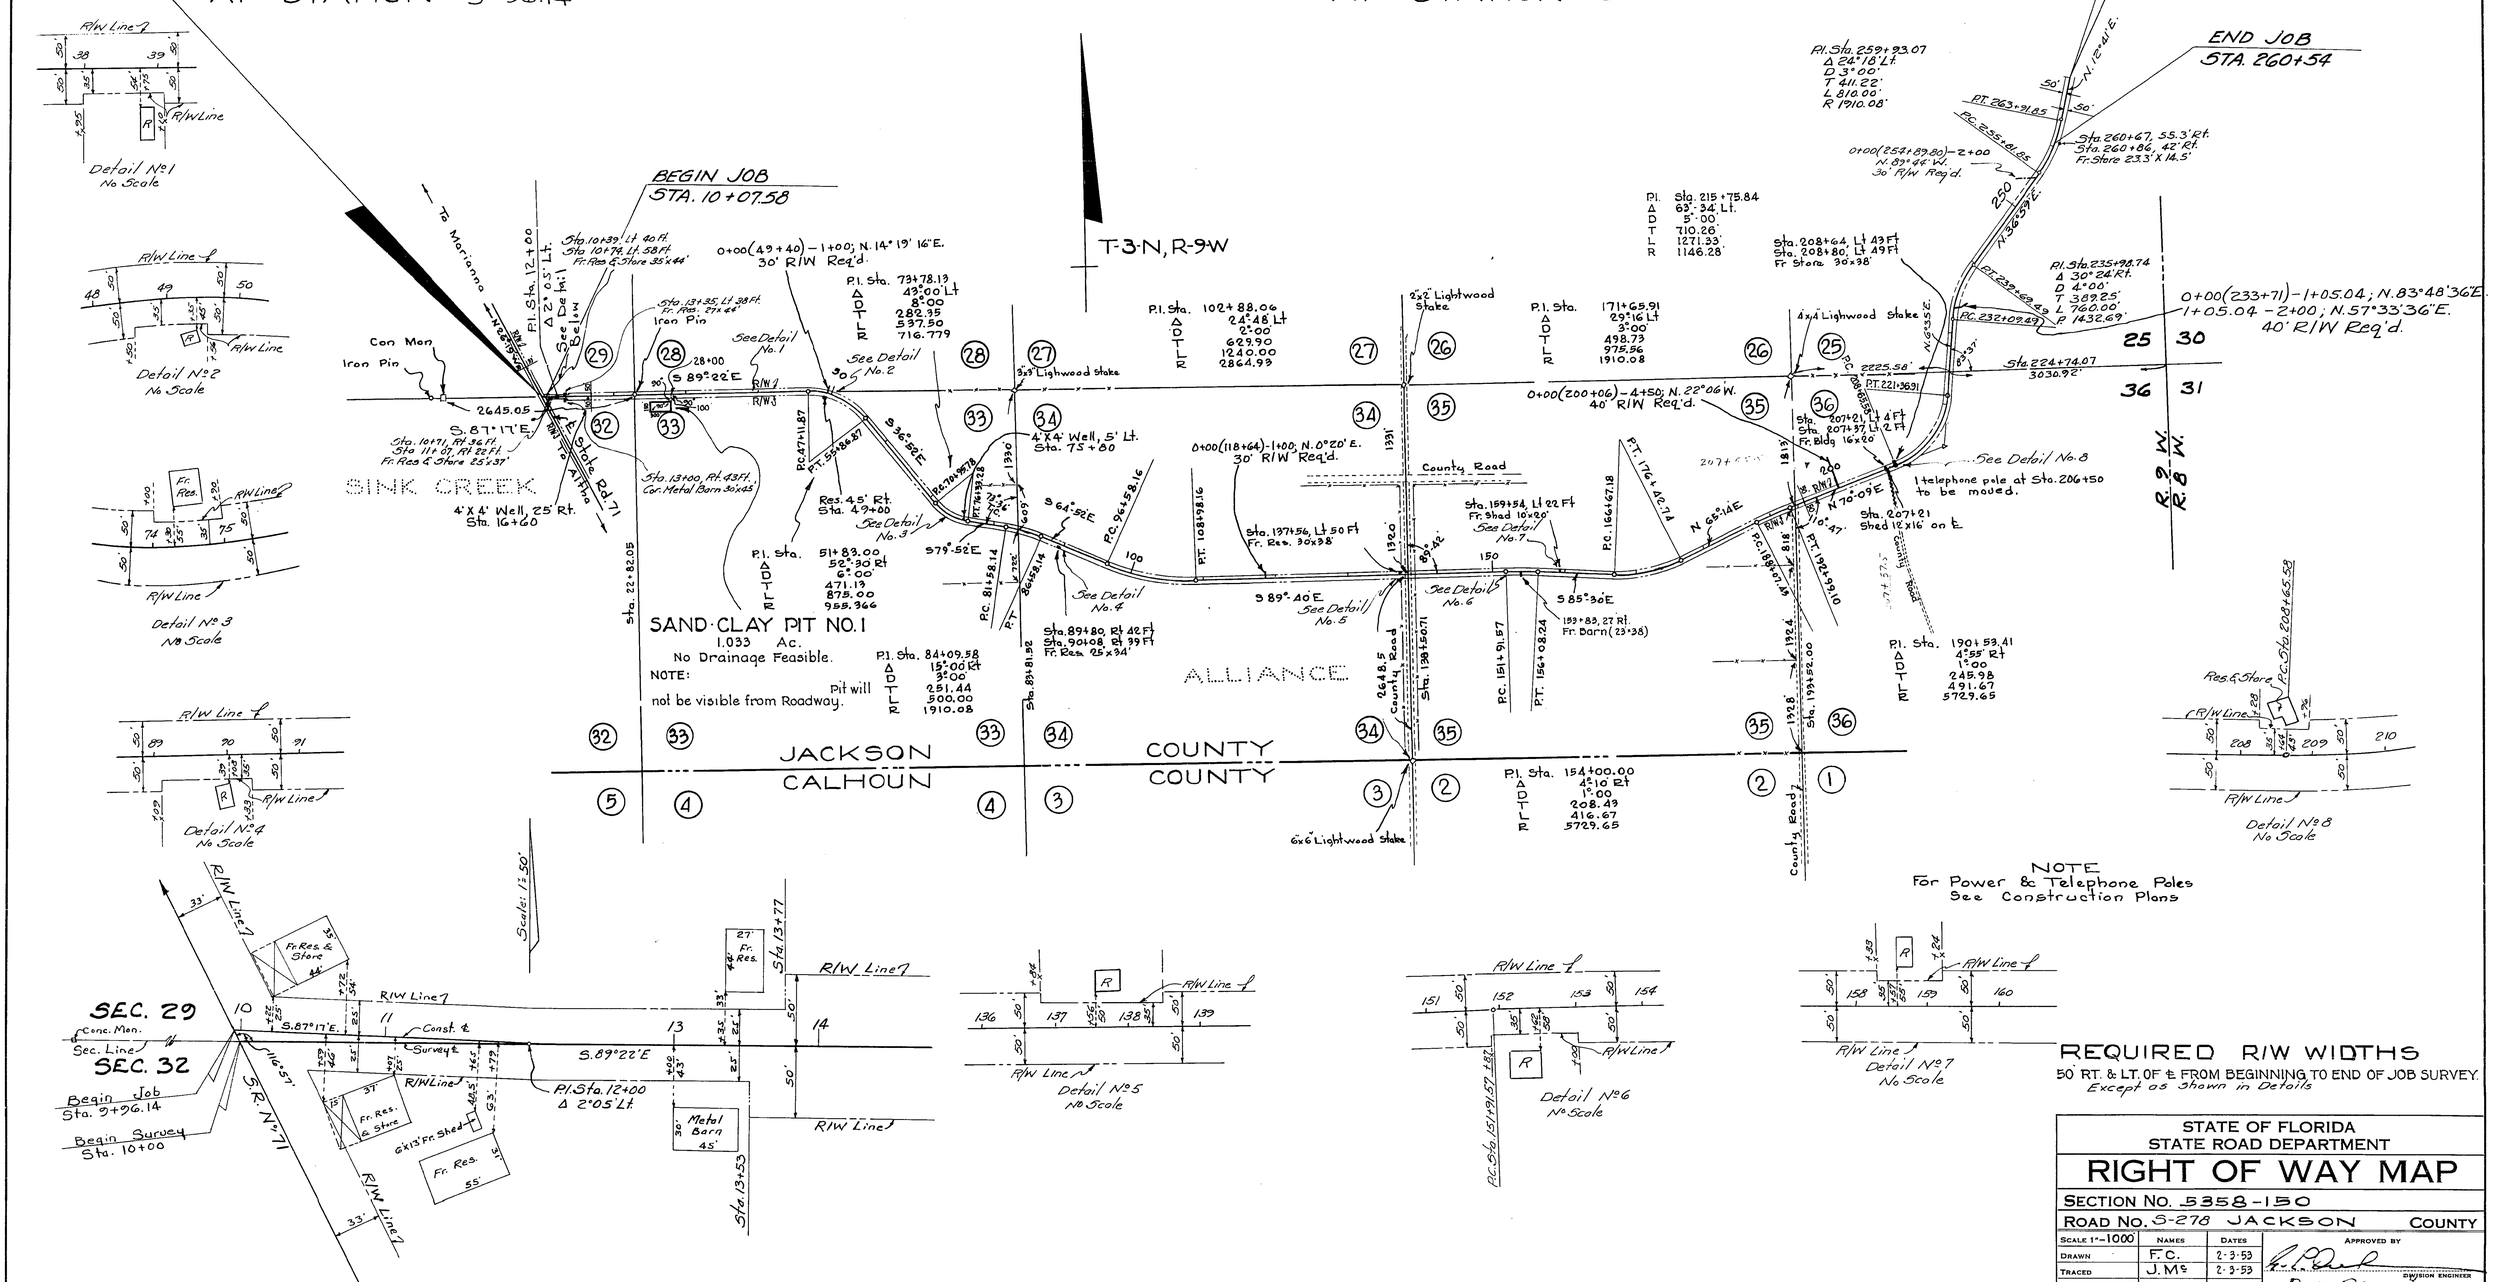

NOTE
For Power & Telephone Poles
See Construction Plans

REQUIRED R/W WIDTHS
50' RT. & LT. OF ℄ FROM BEGINNING TO END OF JOB SURVEY.
Except as shown in Details

STATE OF FLORIDA
STATE ROAD DEPARTMENT

RIGHT OF WAY MAP

SECTION No. 5358-150
ROAD No. S-278 JACKSON COUNTY

Scale 1"=1000'	Names	Dates	Approved by
Drawn	F.C.	2-3-53	
Traced	J.M.S.	2-3-53	Division Engineer
Indexed			
Revised		3-27-53	
Revised		7-28-53	State Highway Engineer
		10-14-53	
		12-31-53	