FED. ROAD DIV. No.	STATE	SEC. AND JOB No.	FISCAL YEAR	SHEET No.	TOTAL SHEETS
3	FLA.	5365-152	'55	1	1

87

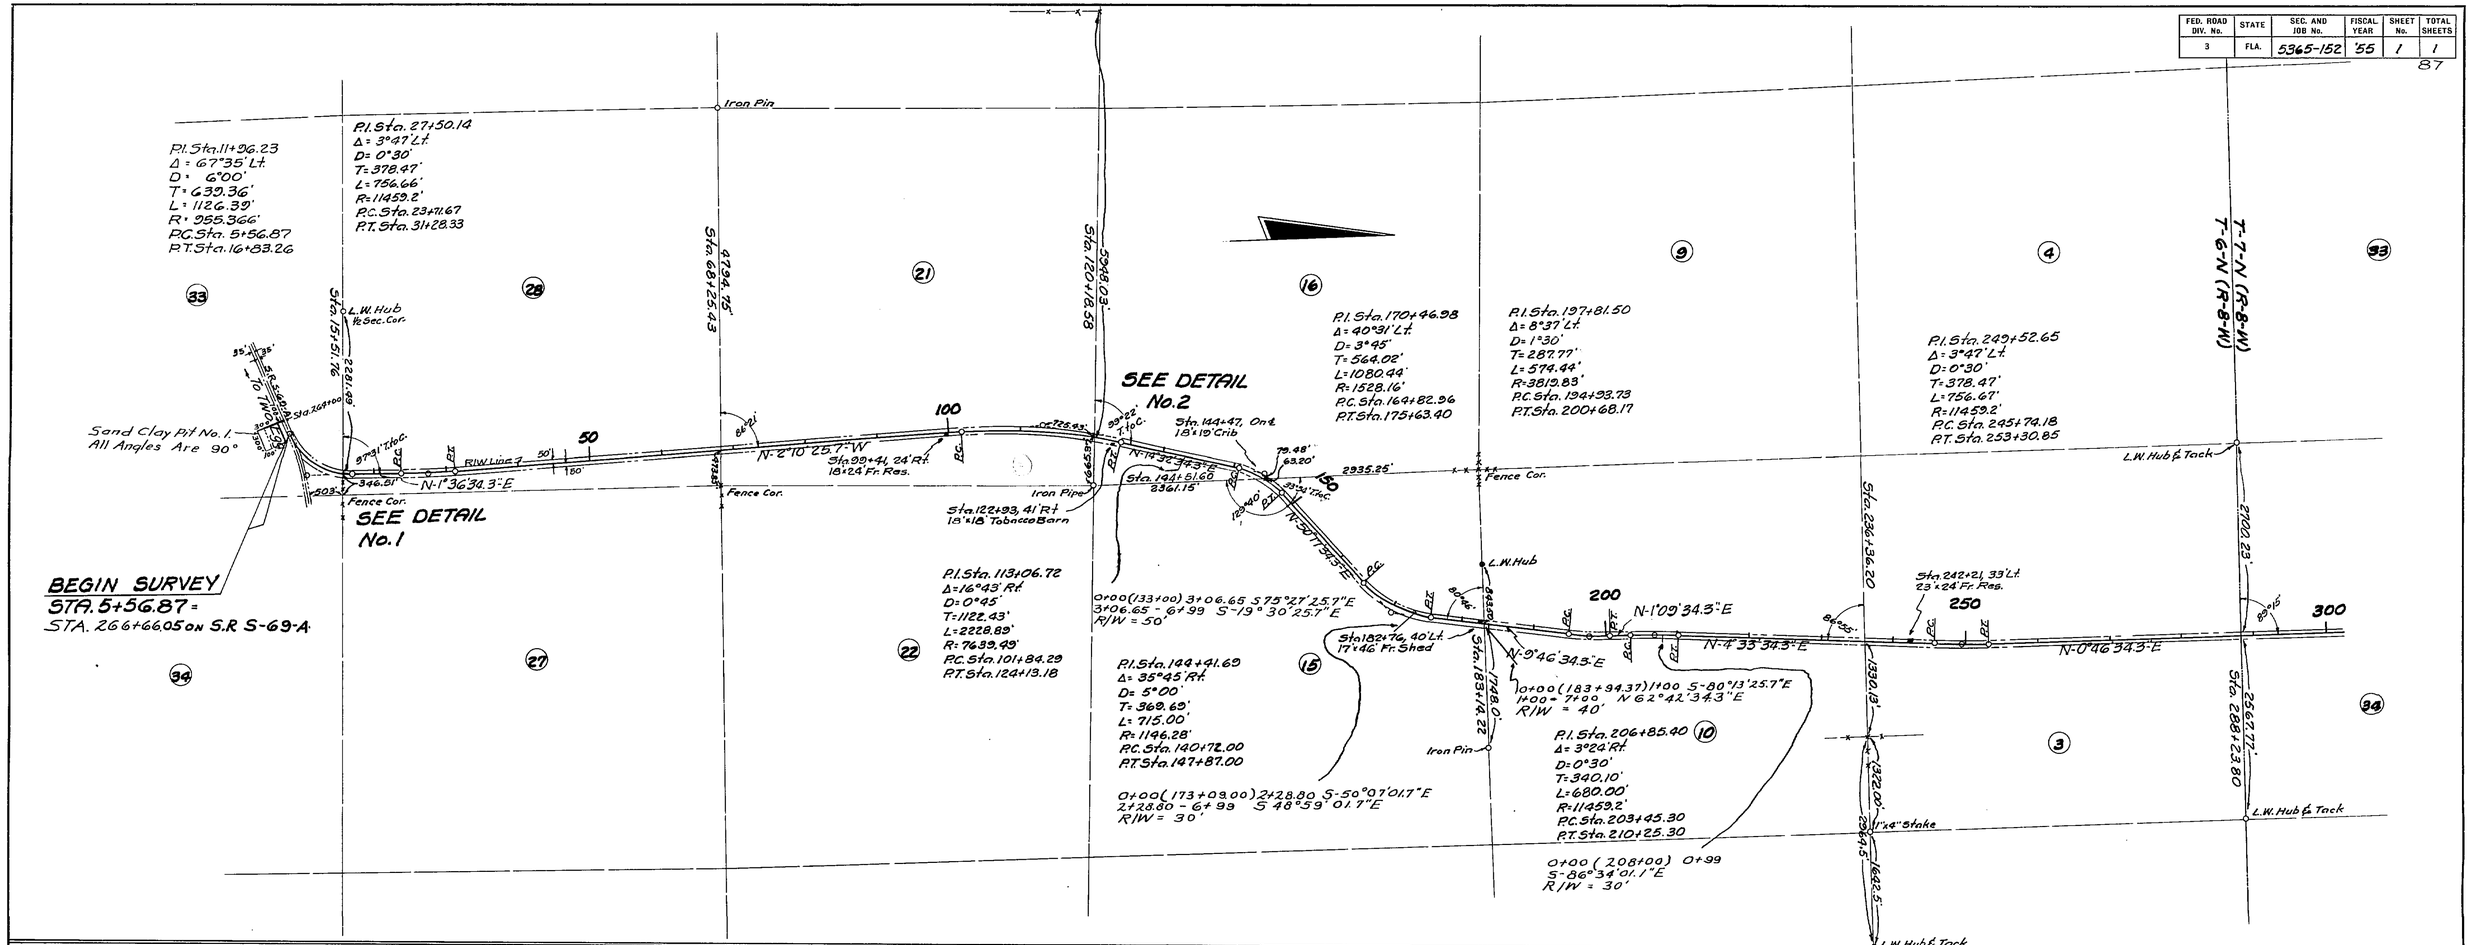

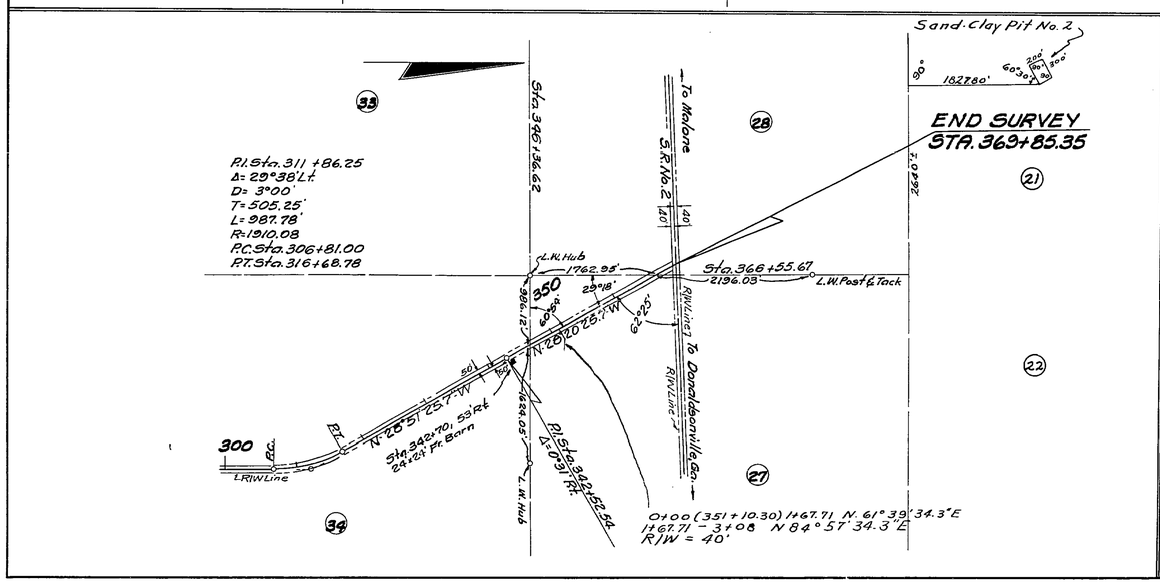

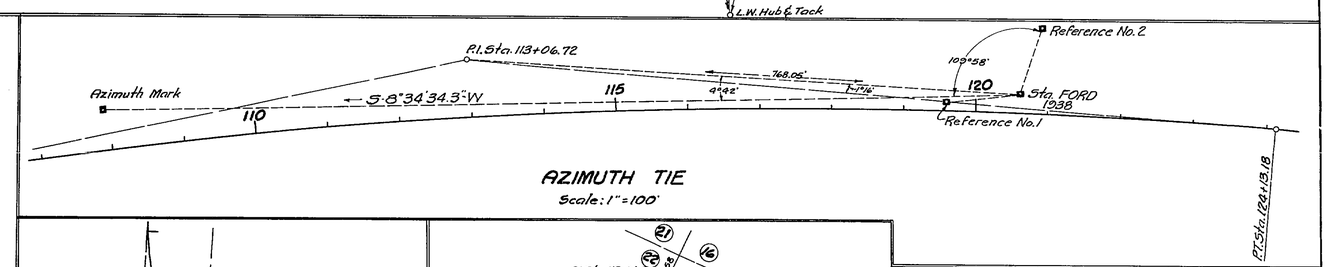

AZIMUTH TIE
Scale: 1" = 100'

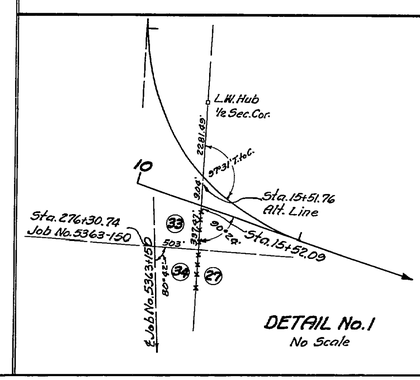

DETAIL No. 1
No Scale

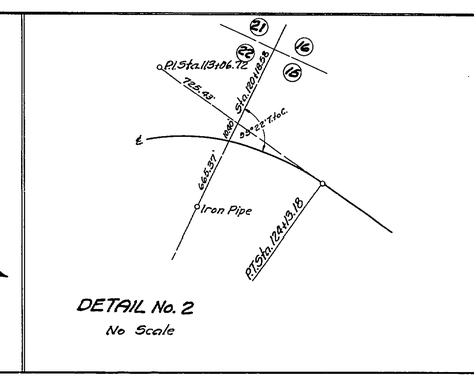

DETAIL No. 2
No Scale

REQUIRED R/W
50' Rt. & Lt. from Beginning to End of Job

STATE OF FLORIDA
STATE ROAD DEPARTMENT

RIGHT OF WAY MAP

SECTION No. 5365-152

ROAD No. S-164 JACKSON COUNTY

SCALE 1" = 1000'	NAMES	DATES	APPROVED BY
DRAWN			DIVISION ENGINEER
TRACED	H.L.G.	9-20-56	
INDEXED			STATE HIGHWAY ENGINEER
REVISED			
REVISED			