FED. ROAD DIV. No.	STATE	SEC. AND JOB No.	FISCAL YEAR	SHEET No.	TOTAL SHEETS
3	FLA.	5365-250	'54	1	2

85

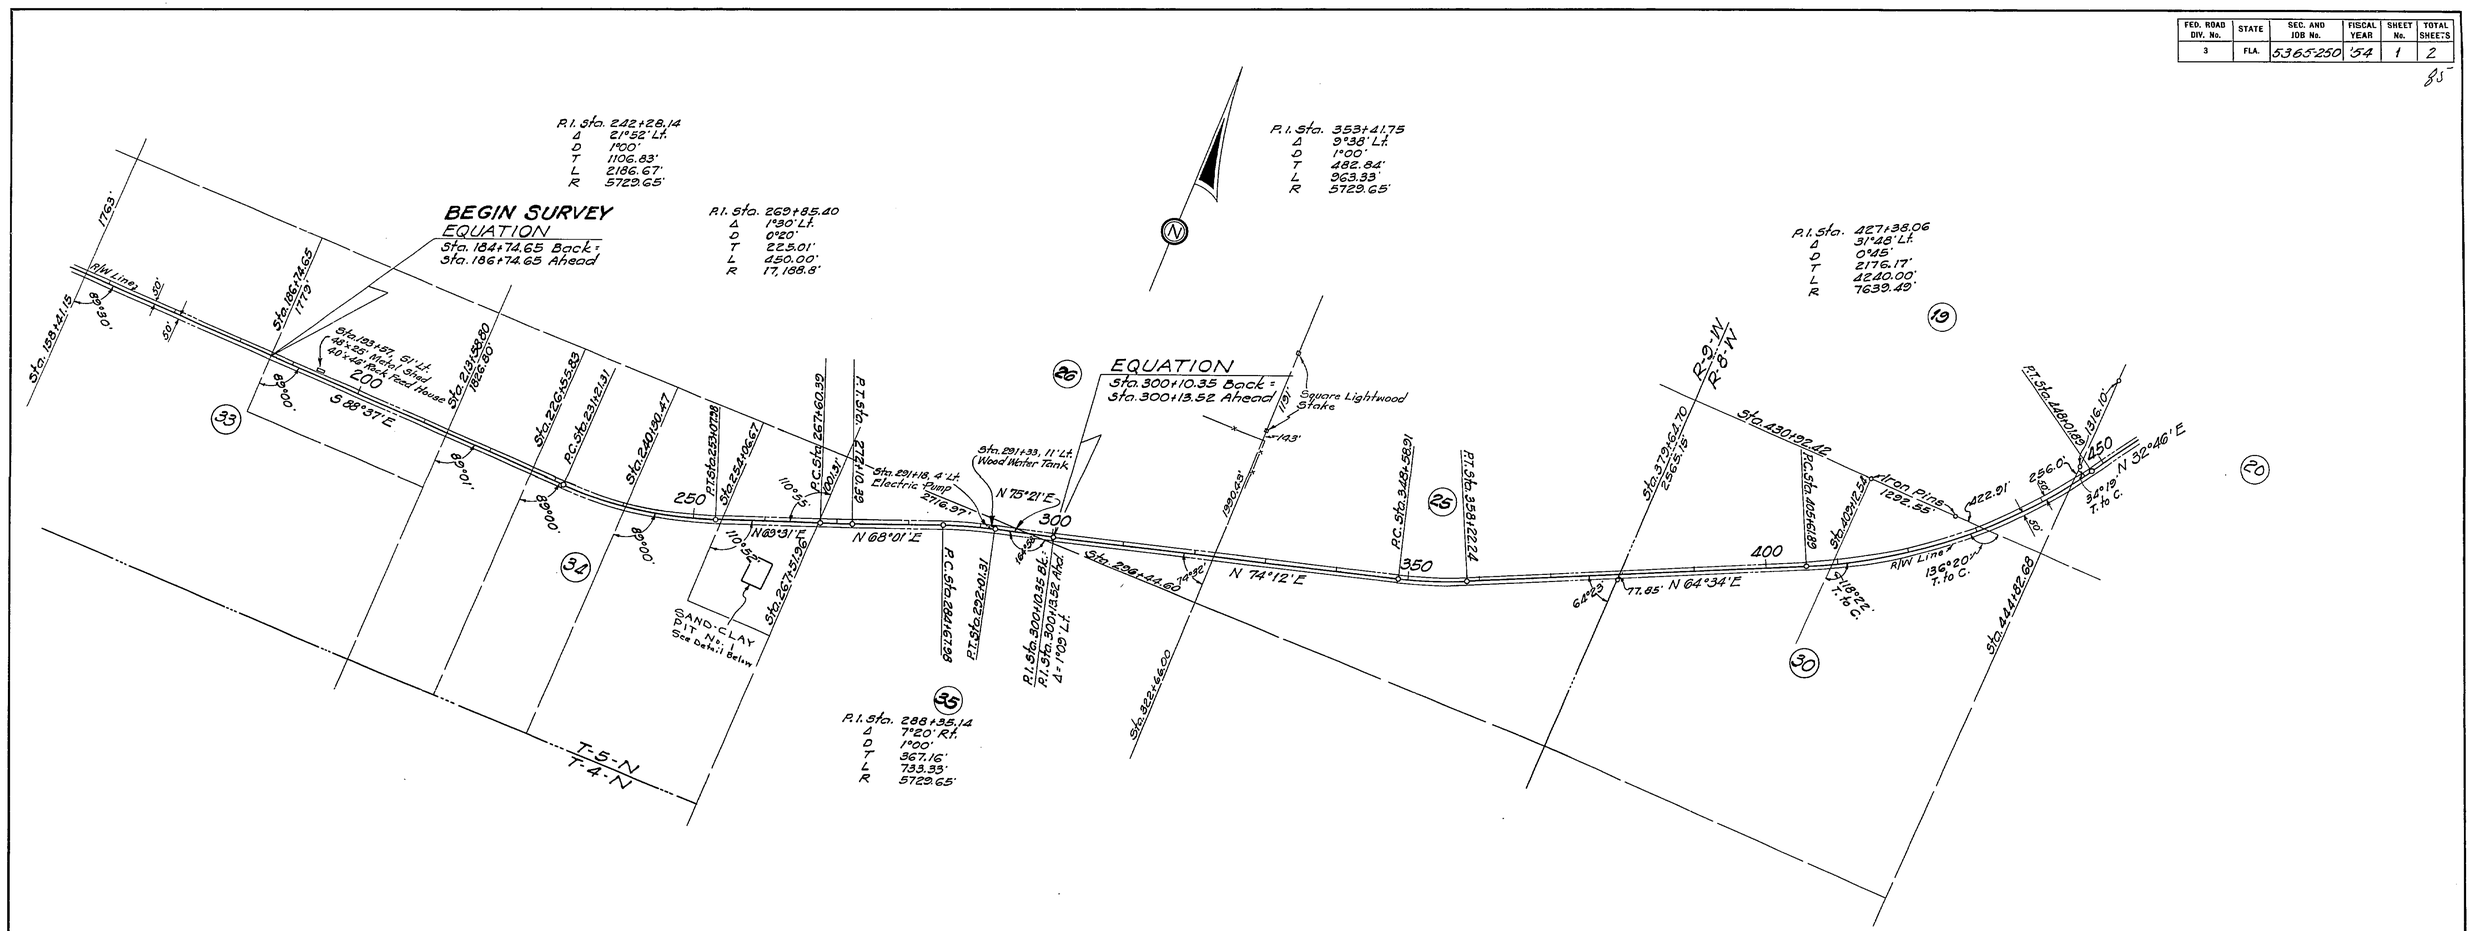

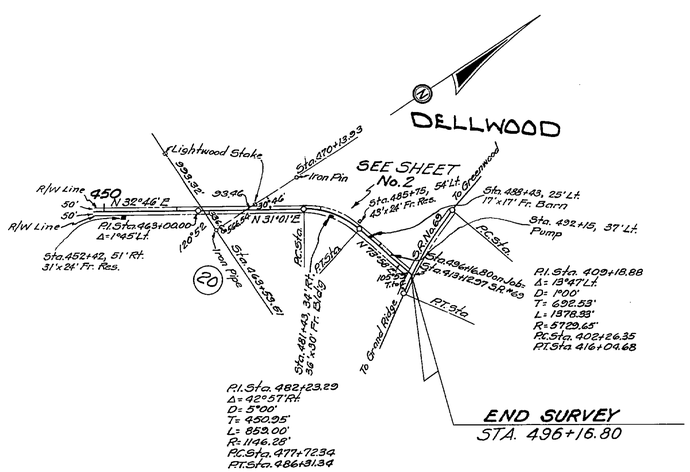

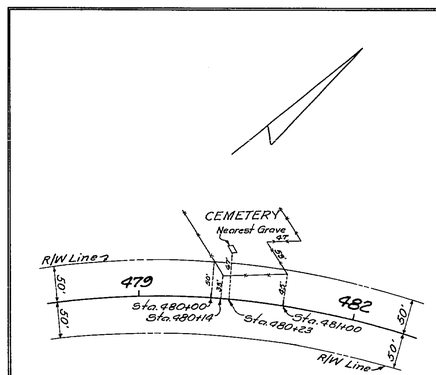

DETAIL OF R/W AT CEMETERY
Scale: 1"=100'

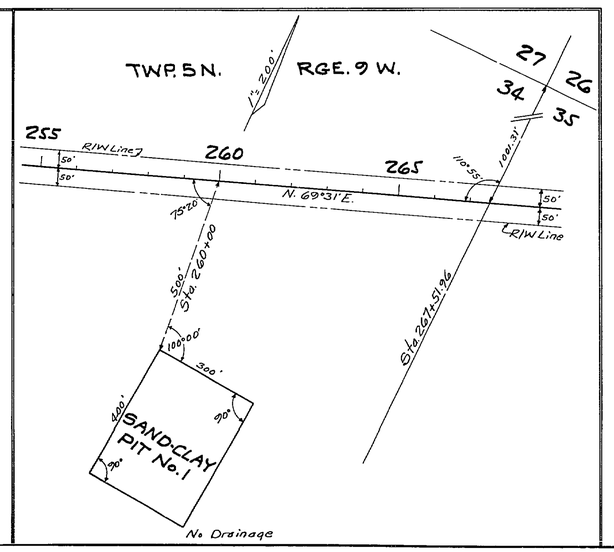

REQUIRED R/W WIDTHS
50' Rt. from Beginning of Job to End of Job
50' Lt. from Beginning of Job to End of Job

STATE OF FLORIDA
STATE ROAD DEPARTMENT

RIGHT OF WAY MAP

SECTION No. 5365-250

ROAD No. S-164 JACKSON COUNTY

SCALE 1"=1000'	NAMES	DATES	APPROVED BY
DRAWN			
TRACED	J.L.W.	5-26-54	DIVISION ENGINEER
INDEXED			
REVISED		6-15-54	STATE HIGHWAY ENGINEER
REVISED		8-6-54	

FED. ROAD DIV. No.	STATE	SEC. AND JOB No.	FISCAL YEAR	SHEET No.	TOTAL SHEETS
3	FLA.	5365-250	'54	2	2

86

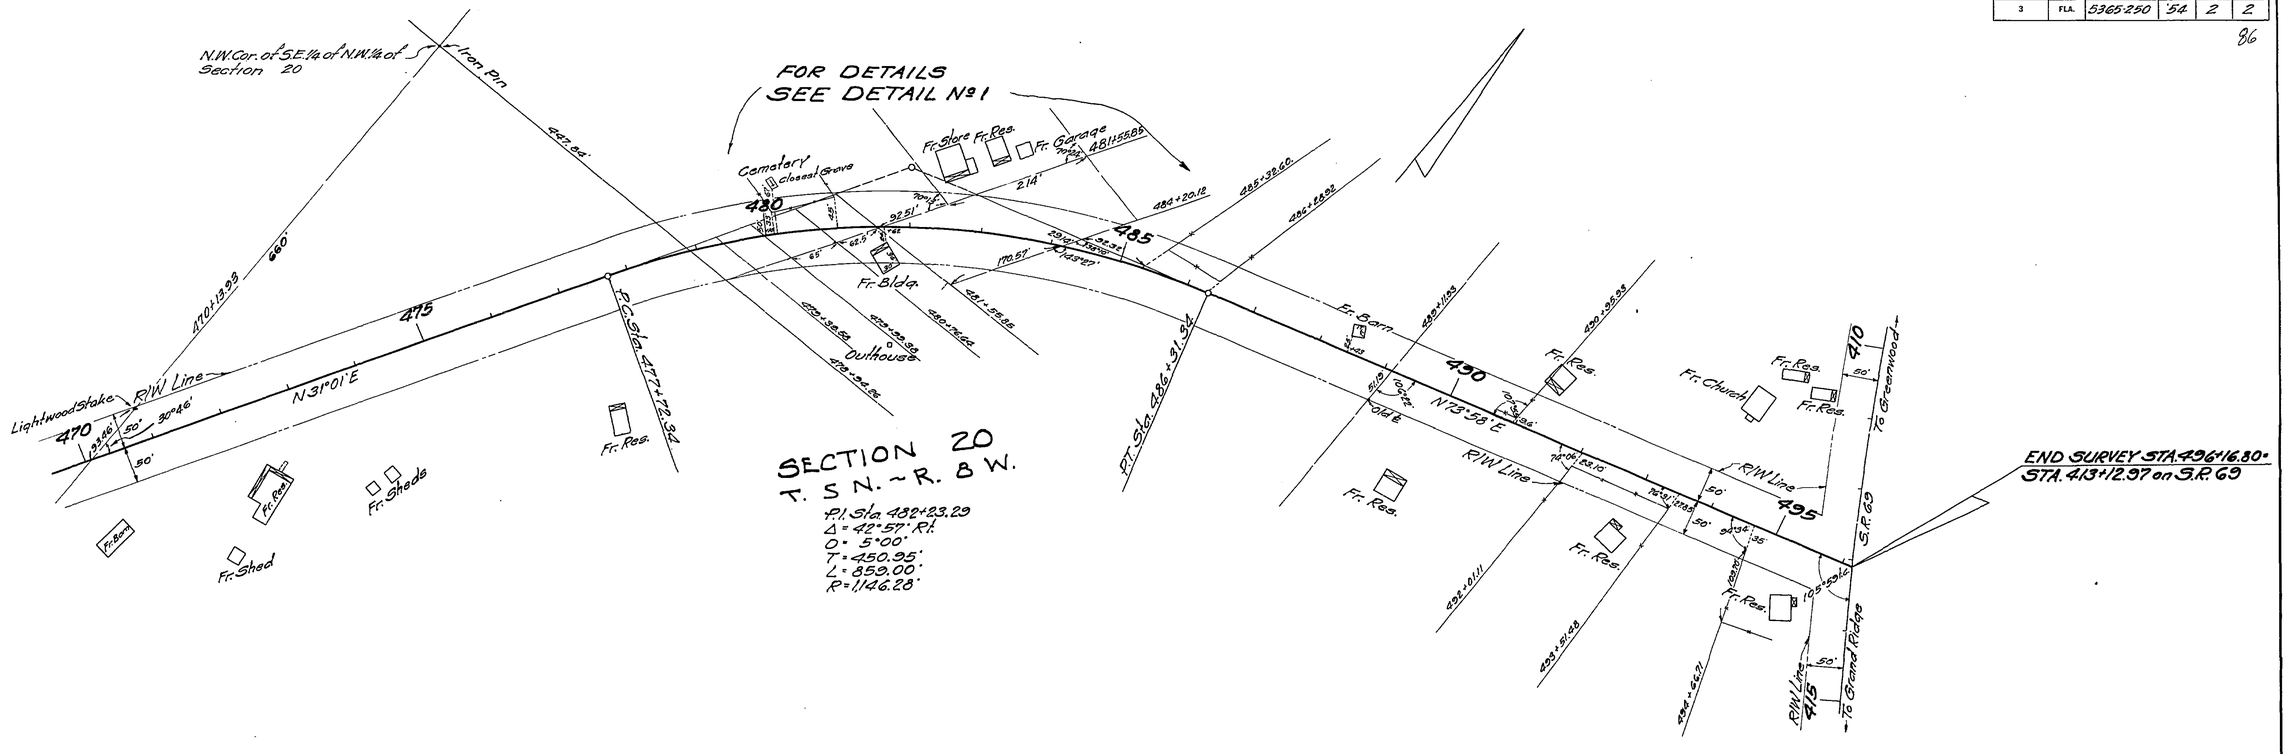

STATE OF FLORIDA
STATE ROAD DEPARTMENT

RIGHT OF WAY MAP

SECTION No. 5365-250

ROAD No. 5-164 JACKSON COUNTY

SCALE 1" = 100'	NAMES	DATES	APPROVED BY
DRAWN			
TRACED	J.D.M.	5-28-54	DIVISION ENGINEER
INDEXED			
REVISED	CWS	6-15-54	STATE HIGHWAY ENGINEER
REVISED			