FED. ROAD DIV. No.	STATE	SEC. AND JOB No.	FISCAL YEAR	SHEET No.	TOTAL SHEETS
3	FLA.	5366-250	'55	1	2

88

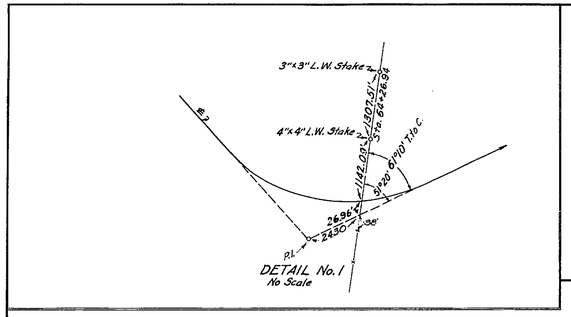

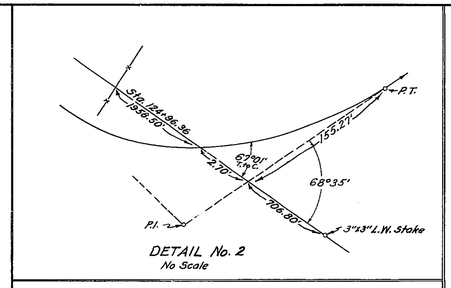

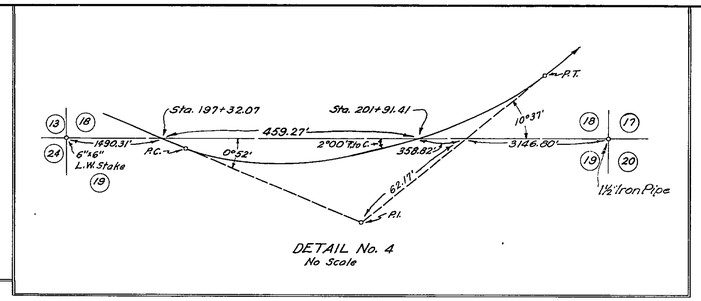

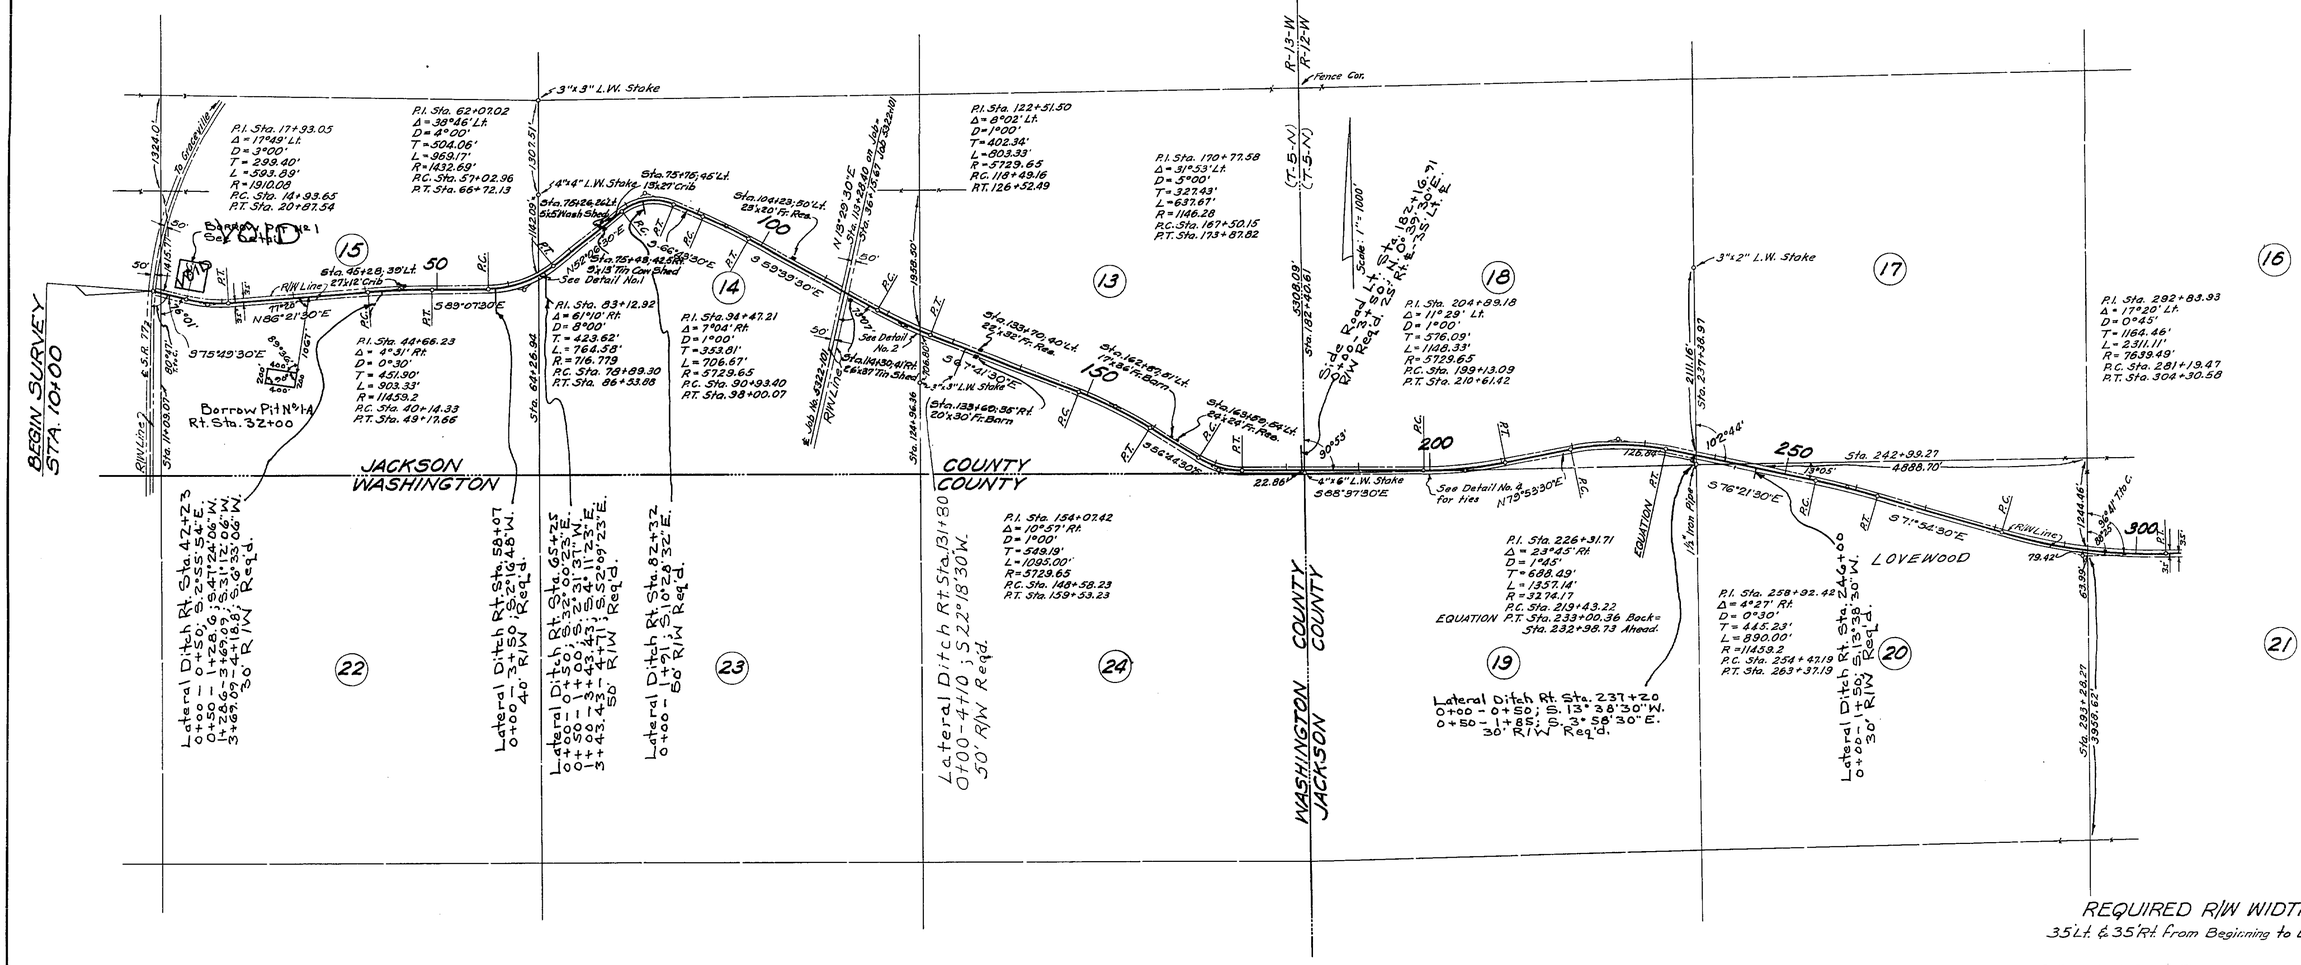

REQUIRED R/W WIDTH
35' Lt. & 35' Rt. from Beginning to End of Job.

STATE OF FLORIDA
STATE ROAD DEPARTMENT

RIGHT OF WAY MAP

SECTION No. 5366-250

ROAD No. S-164 JACKSON COUNTY

SCALE 1"=1000'	NAMES	DATES
DRAWN		
TRACED	J.L.W.	1-10-55
INDEXED		
REVISED		5-12-55
REVISED		5-13-55
REVISED		6-9-55
		8-15-55
	W.L.H.	11-7-55

APPROVED BY

ENGINEER OF RIGHT OF WAY

STATE HIGHWAY ENGINEER

FED. ROAD DIV. No.	STATE	SEC. AND JOB No.	FISCAL YEAR	SHEET No.	TOTAL SHEETS
3	FLA.	5366-250	'55	2	2

89

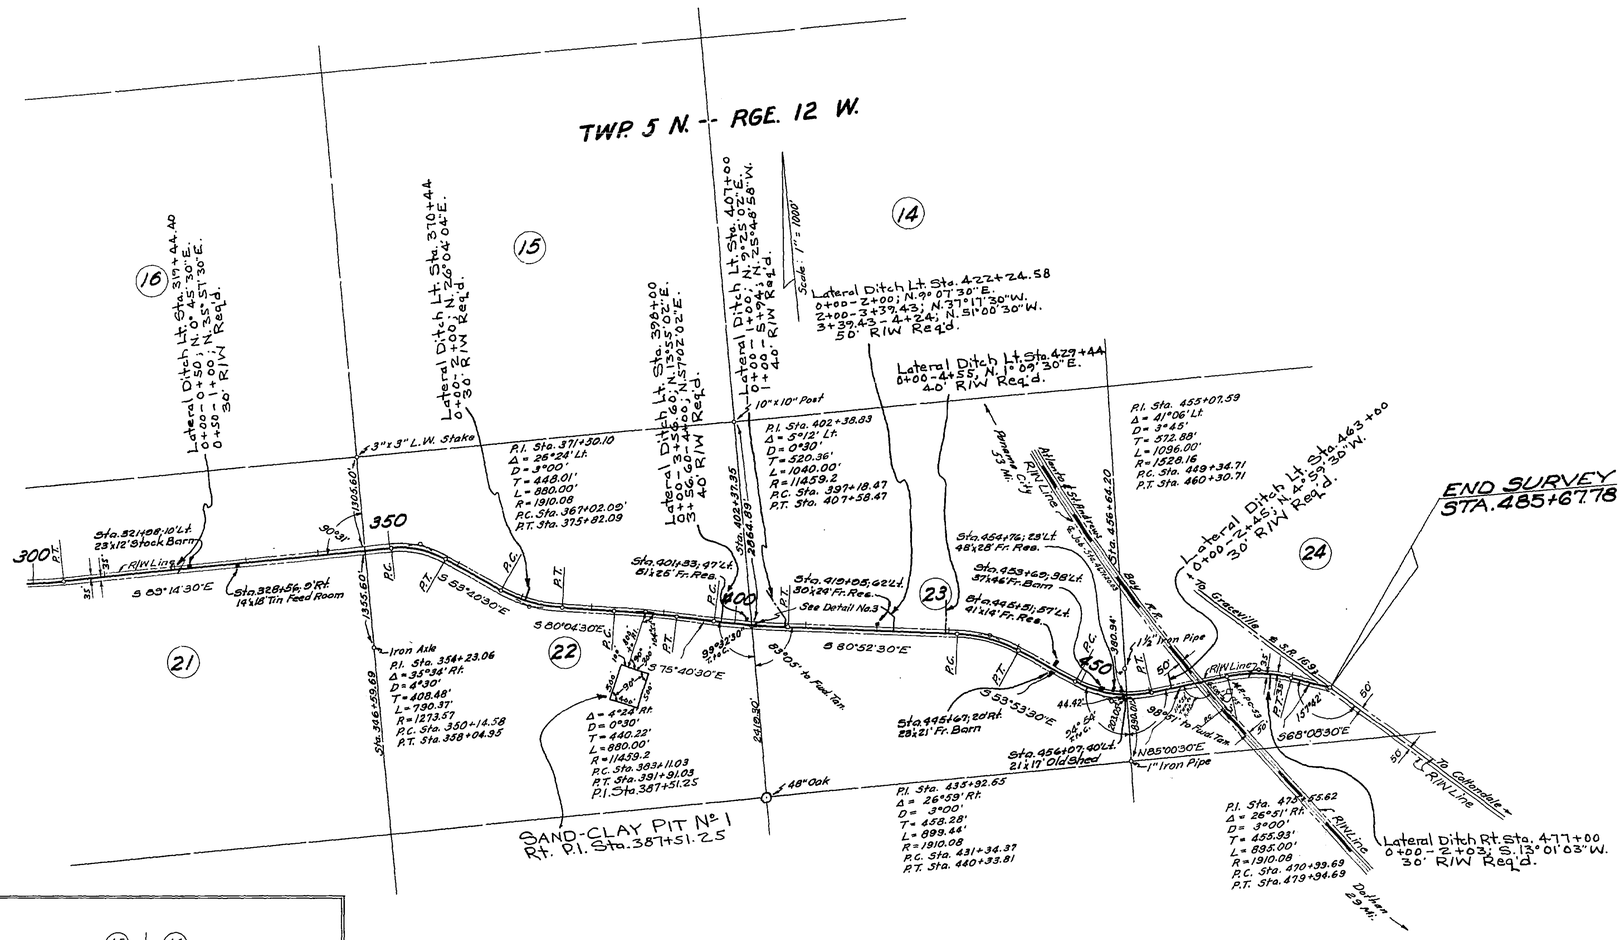

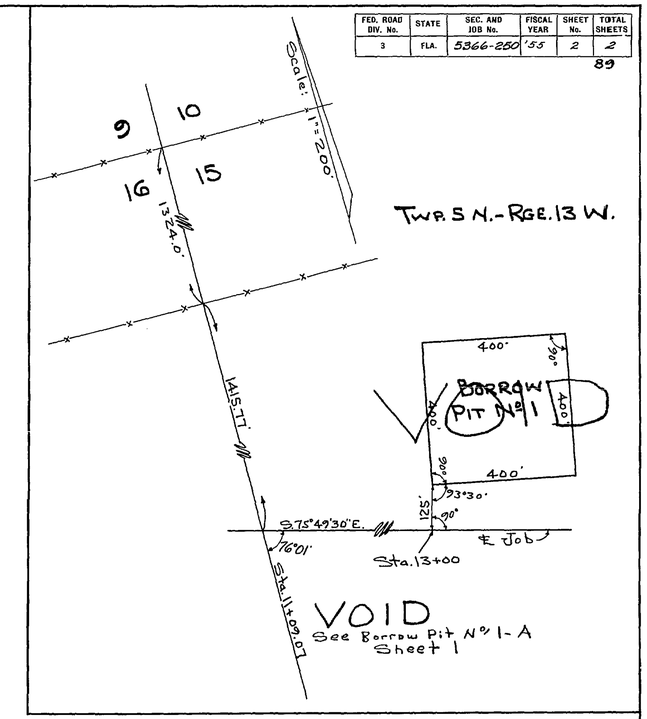

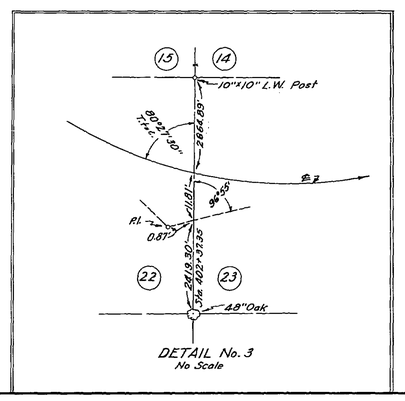

DETAIL No. 3
No Scale

REQUIRED R/W WIDTH
35' Lt. & 35' Rt. from Beginning to End of Job.

STATE OF FLORIDA
STATE ROAD DEPARTMENT

RIGHT OF WAY MAP

SECTION No. 5366-250

ROAD No. S-164 JACKSON COUNTY

SCALE 1" = 1000'	NAMES	DATES	APPROVED BY
DRAWN			ENGINEER OF RIGHTS OF WAY
TRACED	J.L.W.	1-12-55	
INDEXED			
REVISED	H.G.	6-21-55	STATE HIGHWAY ENGINEER
REVISED		5-12-55	
REVISED		5-23-55	
		6-9-55	
		8-15-55	