FED. ROAD DIV. No.	STATE	SEC. AND JOB No.	FISCAL YEAR	SHEET No.	TOTAL SHEETS
3	FLA.	5367-	'55	1	1

90

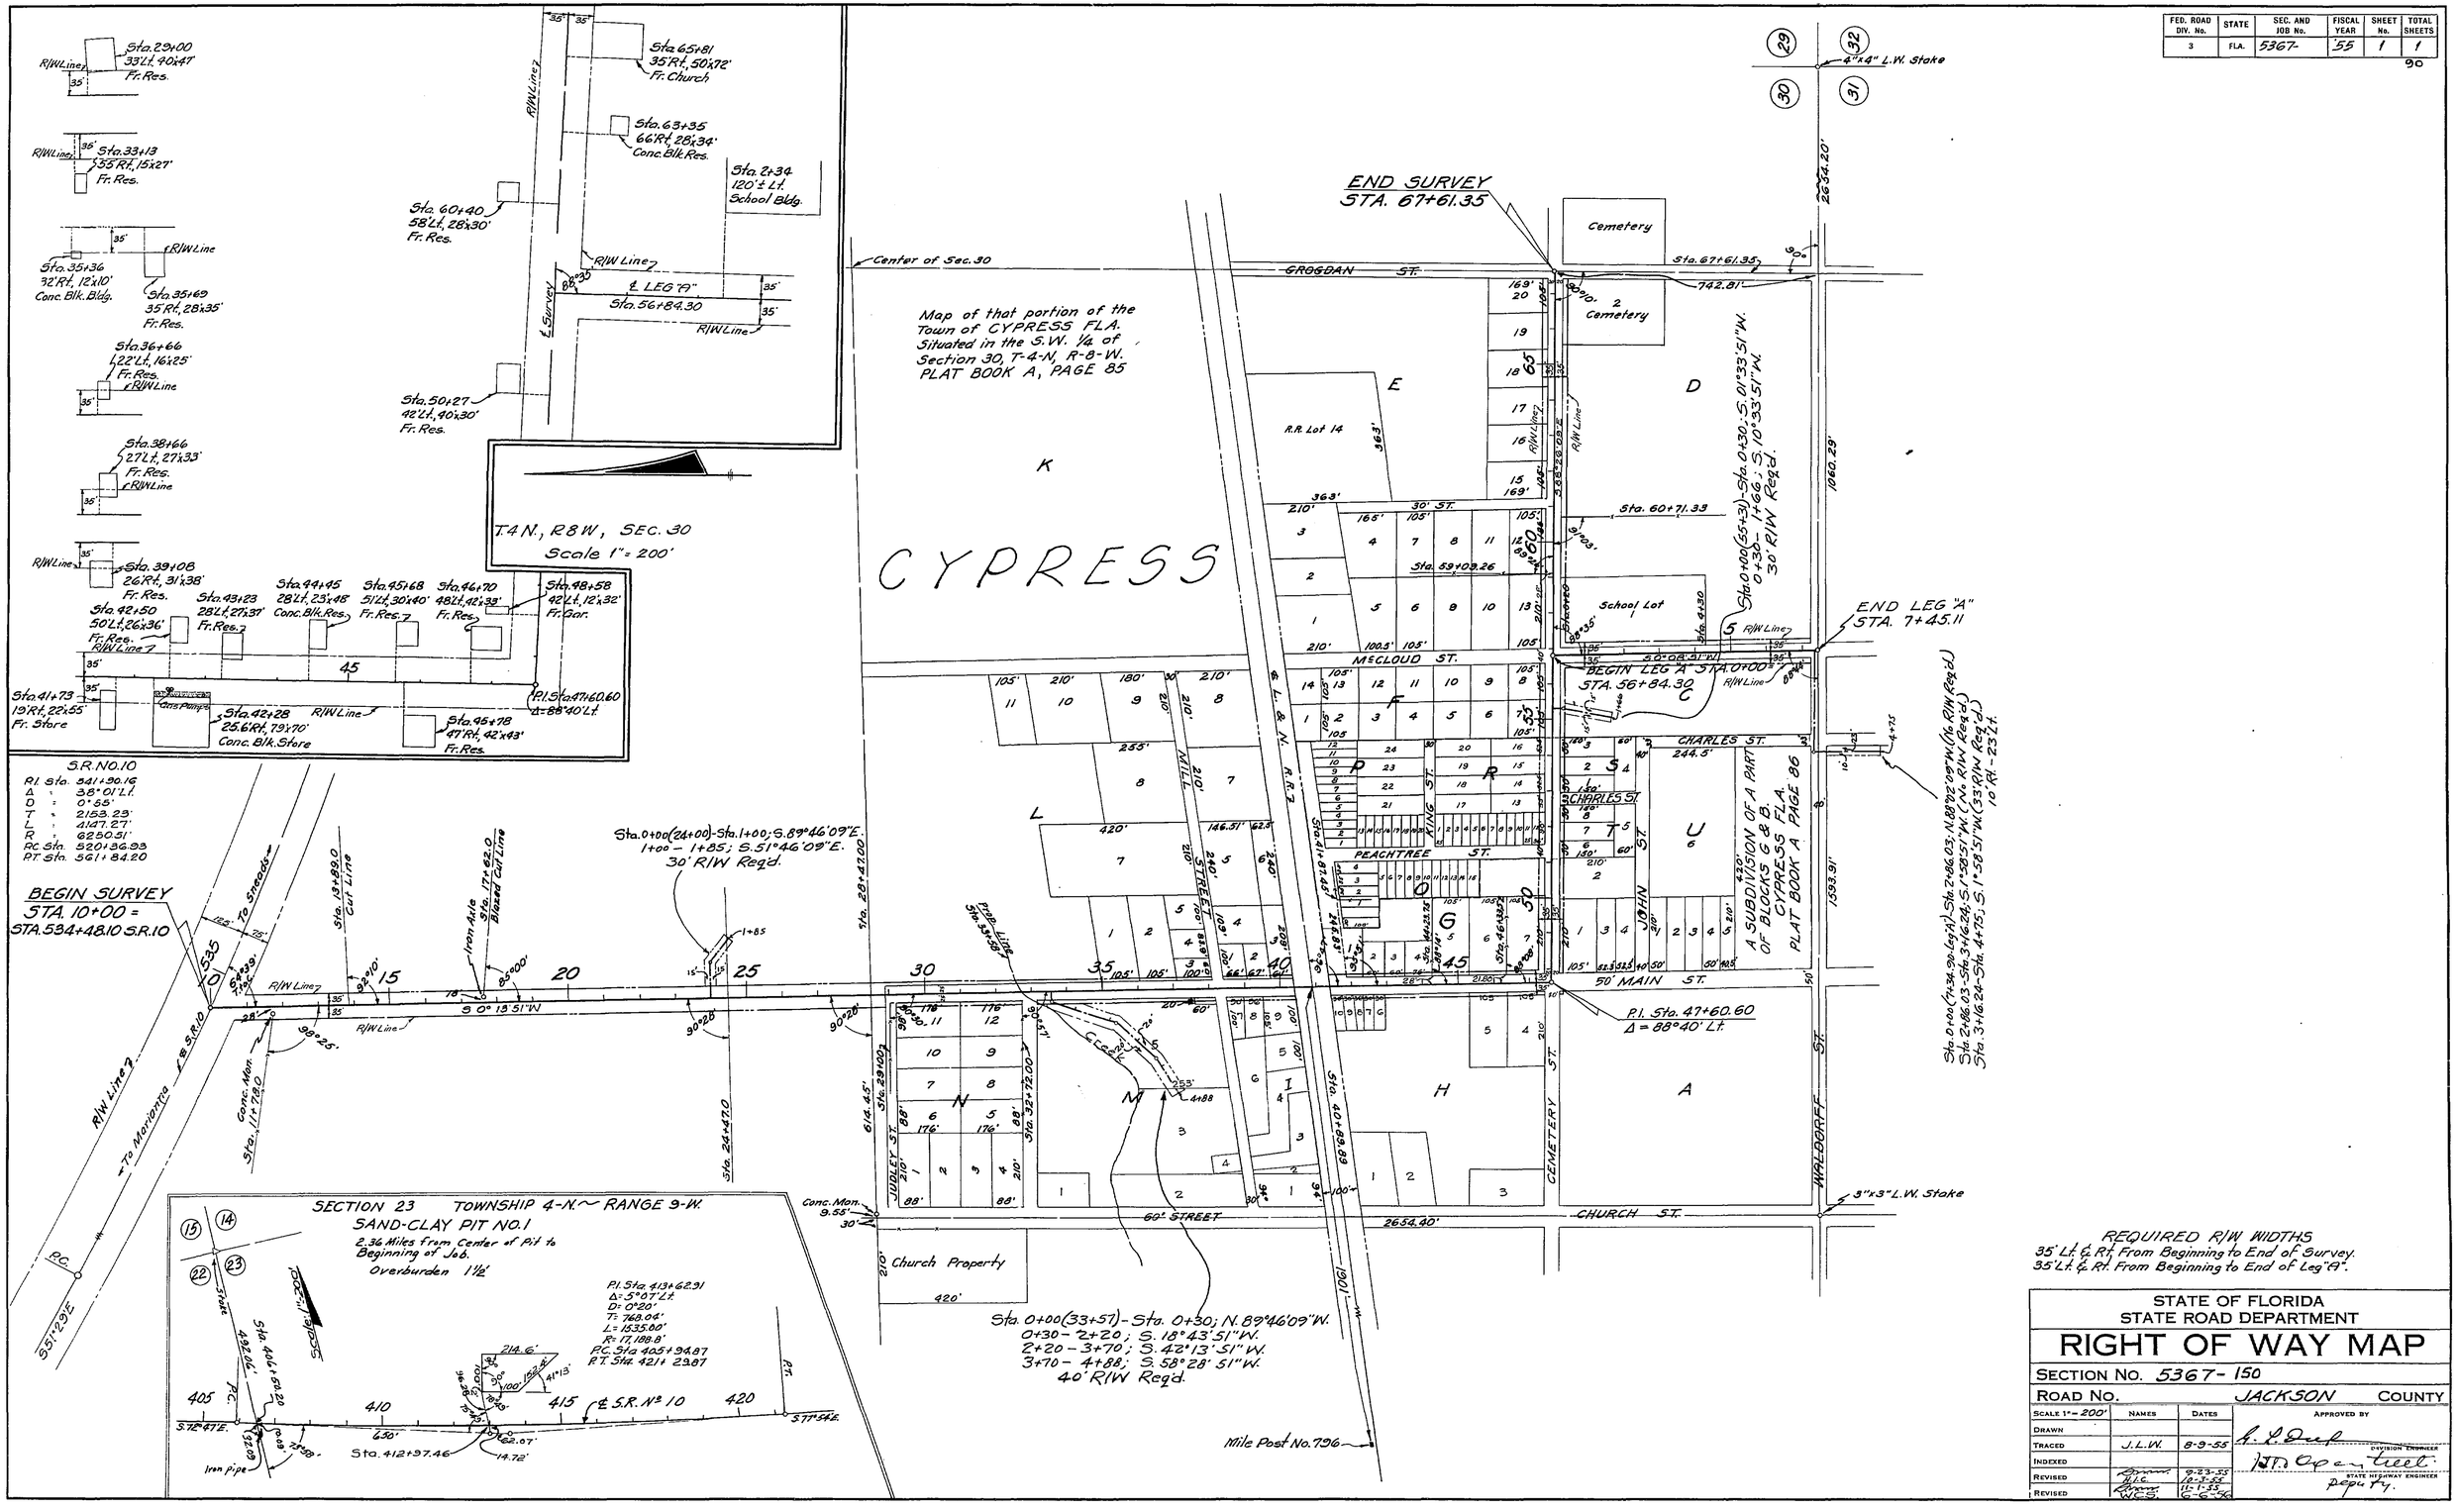

REQUIRED R/W WIDTHS
35' Lt. & Rt. From Beginning to End of Survey.
35' Lt. & Rt. From Beginning to End of Leg "A".

STATE OF FLORIDA
STATE ROAD DEPARTMENT

RIGHT OF WAY MAP

SECTION No. 5367-150

ROAD No. JACKSON COUNTY

SCALE 1" = 200'	NAMES	DATES	APPROVED BY
DRAWN			R. L. Duke — DIVISION ENGINEER
TRACED	J.L.W.	8-9-55	
INDEXED			H. D. Operteet — STATE HIGHWAY ENGINEER
REVISED		10-23-55	
REVISED		12-1-55	
REVISED		11-1-55	
		6-6-56	Deputy