FED. ROAD DIV. No.	STATE	SEC. AND JOB No.	FISCAL YEAR	SHEET No.	TOTAL SHEETS
3	FLA.	5368-	55	1	1

91

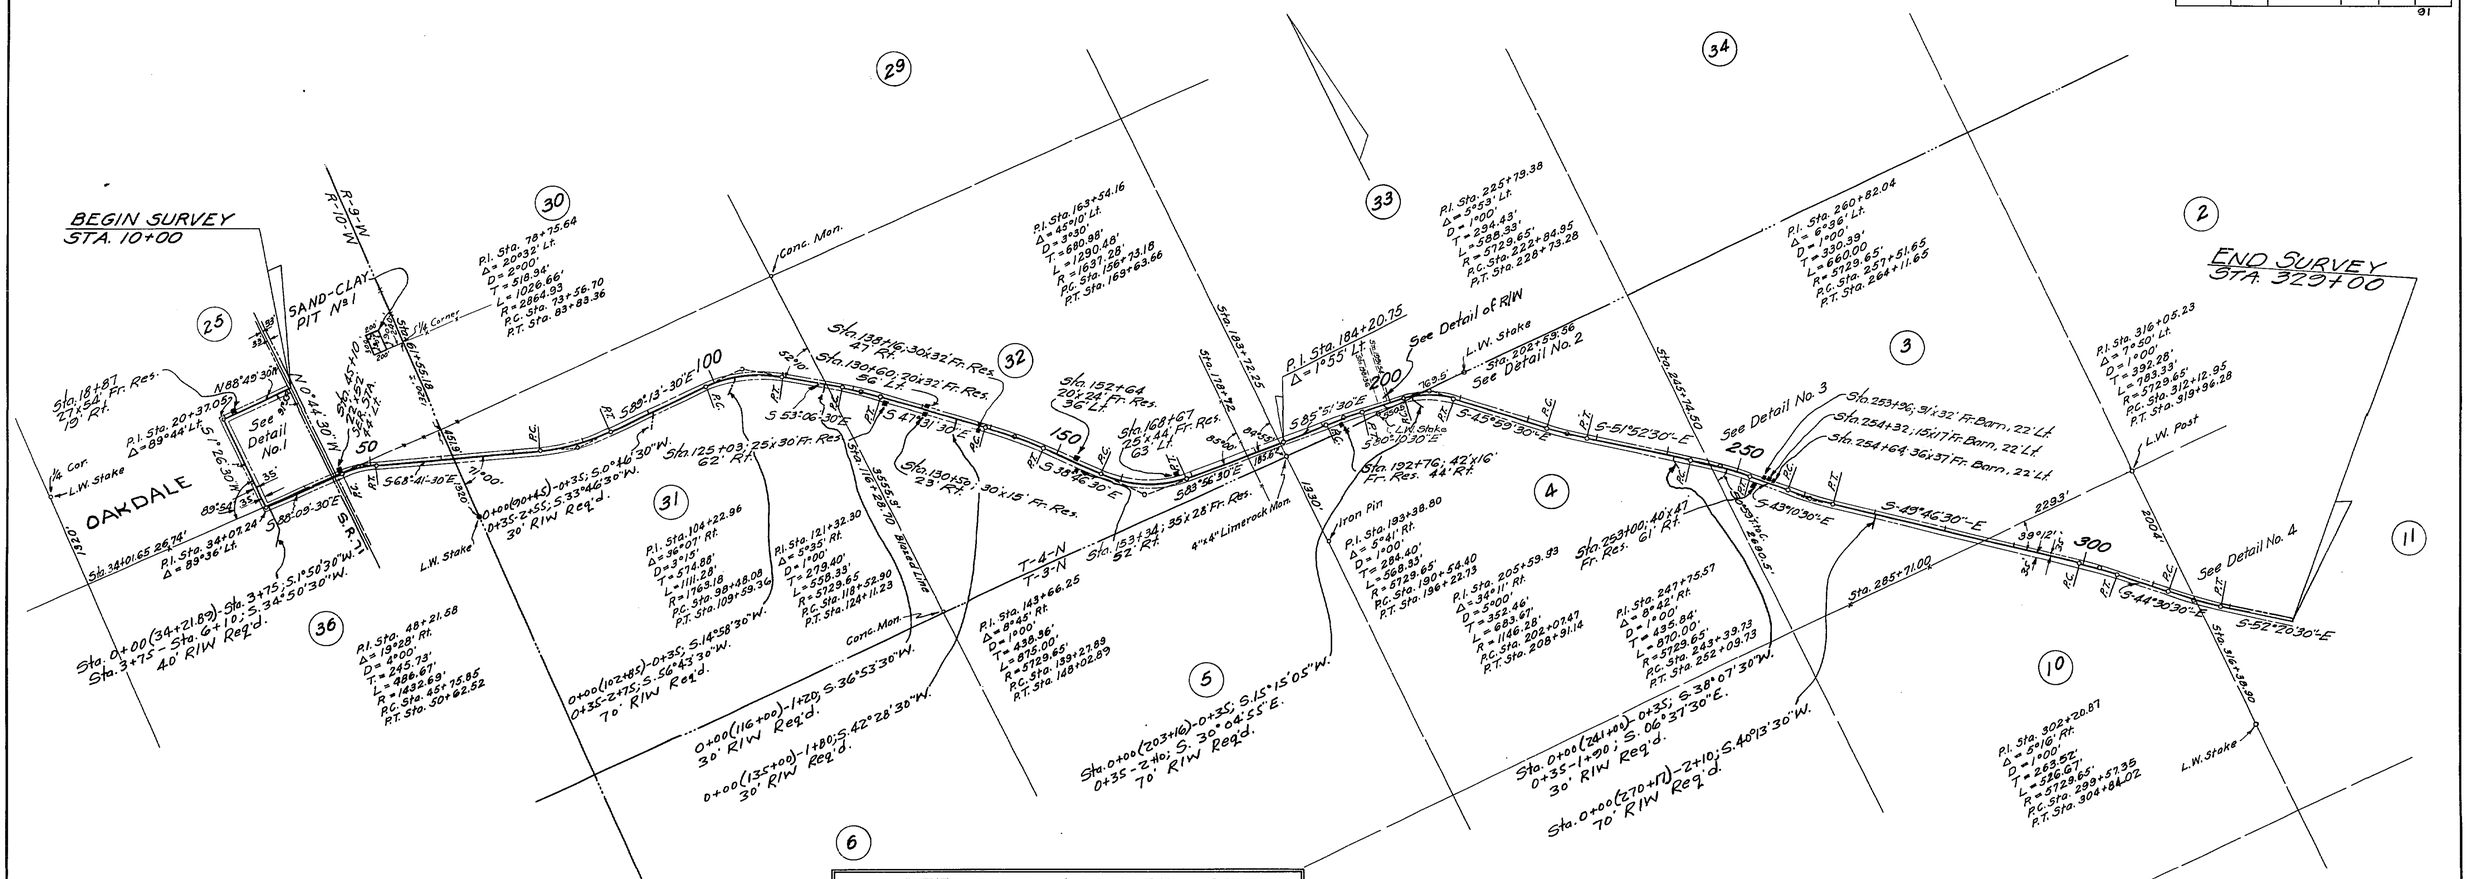

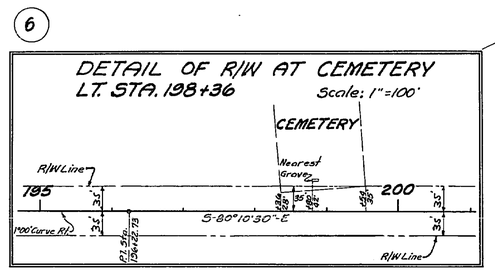

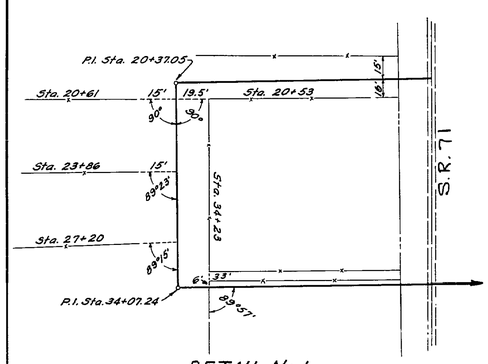

DETAIL No. 1
No Scale

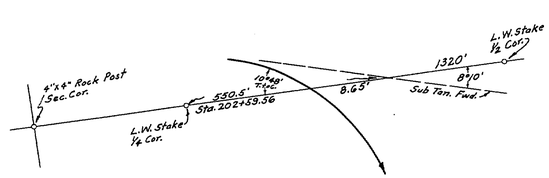

DETAIL No. 2
No Scale

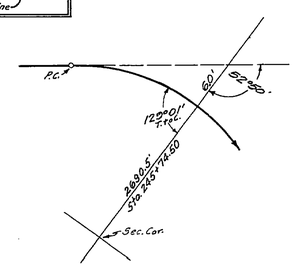

DETAIL No. 3
No Scale

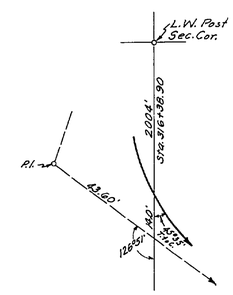

DETAIL No. 4
No Scale

REQUIRED R/W WIDTH

35' Rt. & Lt. & from Beginning to End of Job.

STATE OF FLORIDA
STATE ROAD DEPARTMENT

RIGHT OF WAY MAP

SECTION No. 5368-150

ROAD No. S-280 JACKSON COUNTY

SCALE 1"=1000'	NAMES	DATES	APPROVED BY
DRAWN			
TRACED	J.L.W.	8-12-55	DIVISION ENGINEER
INDEXED			
REVISED		9-26-55	STATE HIGHWAY ENGINEER
REVISED		10-3-55	
REVISED		2-23-56	