| FED. ROAD DIV. No. | STATE | SEC. AND JOB No. | FISCAL YEAR | SHEET No. | TOTAL SHEETS |
|---|---|---|---|---|---|
| 3 | FLA. | 53680-2601 | | 1 | 1 |

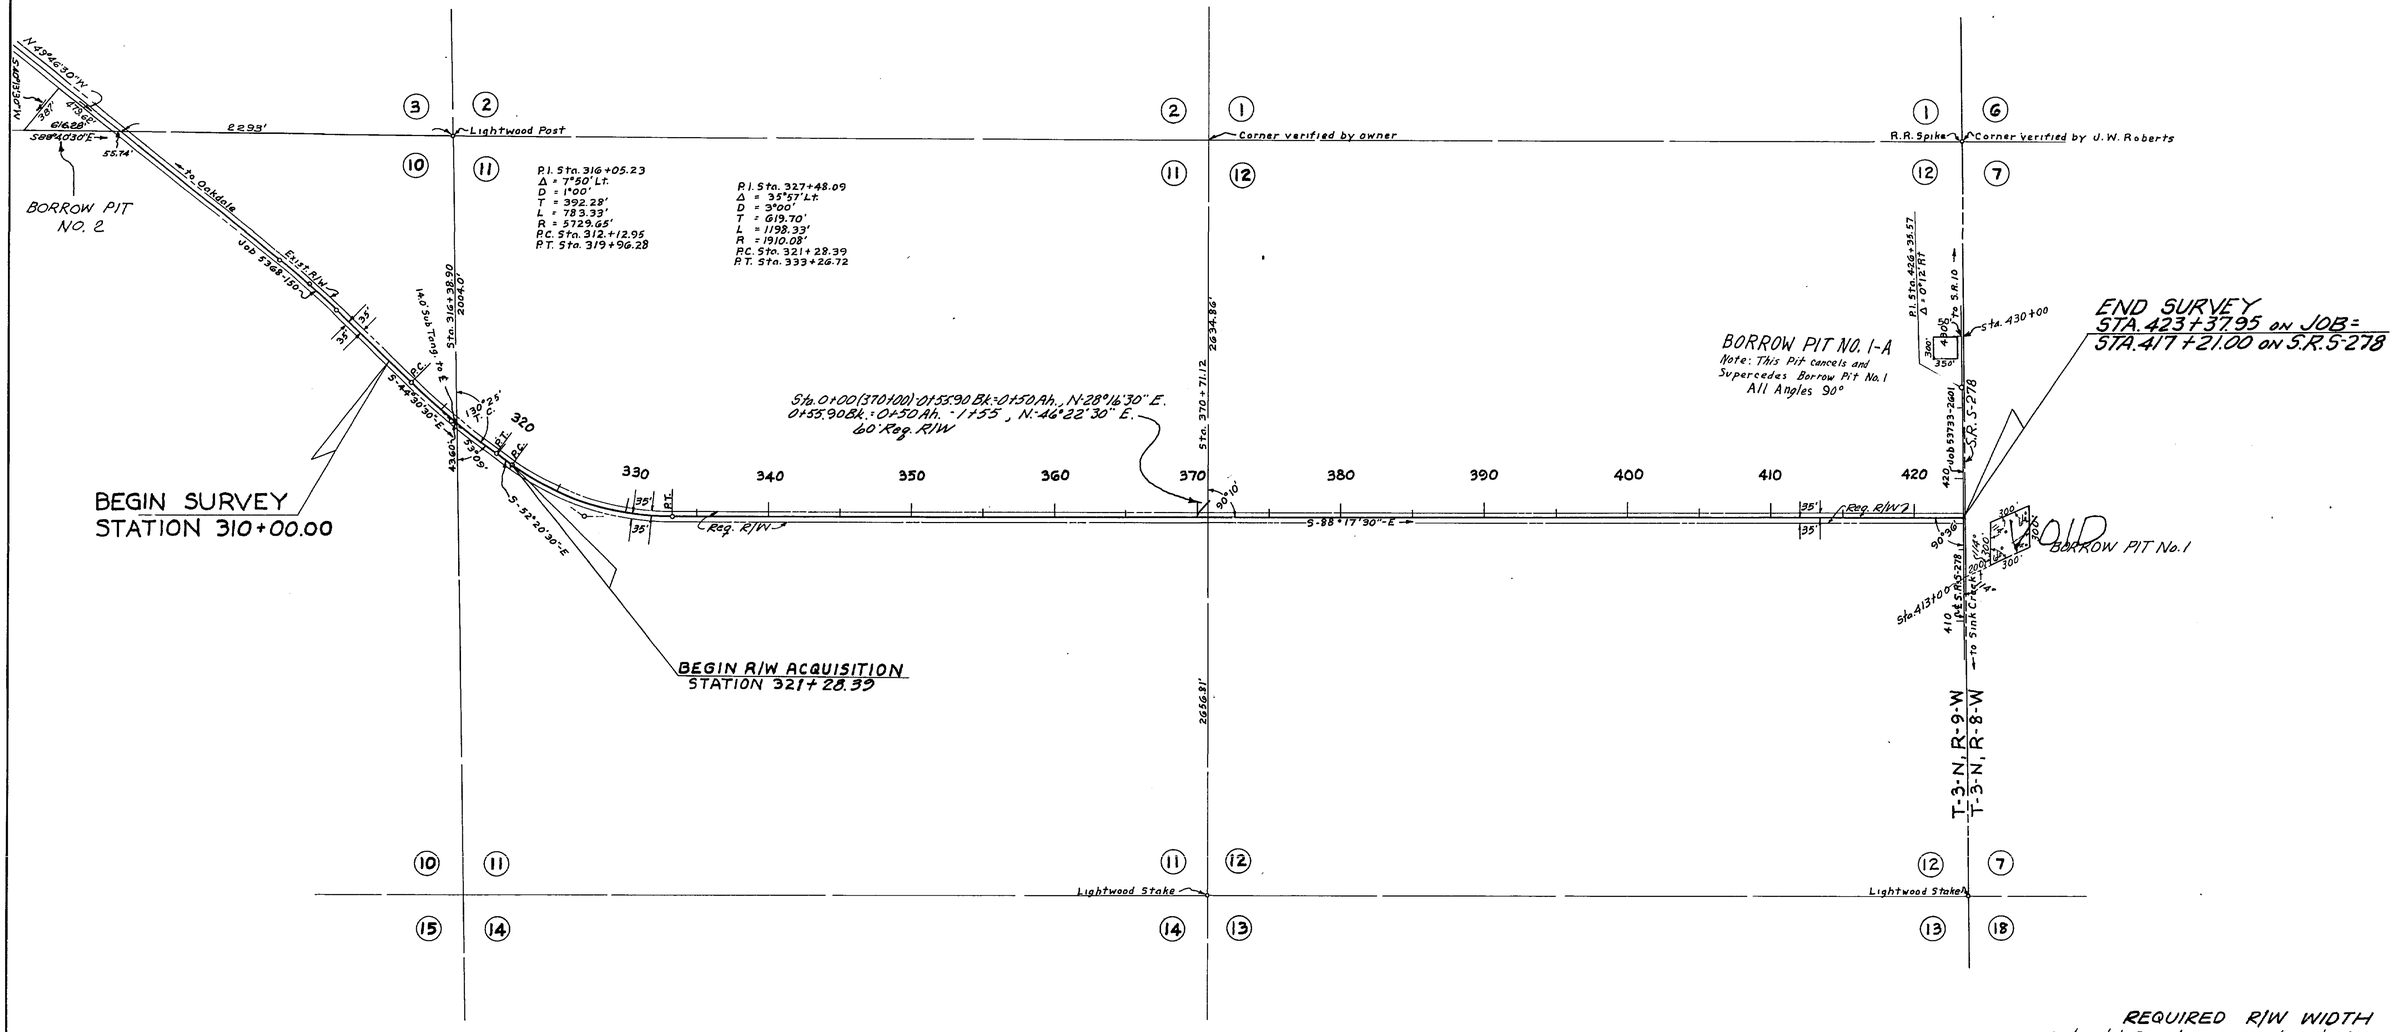


REQUIRED R/W WIDTH
35' Rt. & Lt. ℄ from Sta. 321+28.39 to End of Survey

STATE OF FLORIDA
STATE ROAD DEPARTMENT

# RIGHT OF WAY MAP

SECTION No. 53680-2601
ROAD No. S-280 JACKSON COUNTY

| SCALE 1" = 500' | NAMES | DATES | APPROVED BY |
|---|---|---|---|
| DRAWN | S.C. | 7-17-58 | R. C. Dix — DIVISION ENGINEER |
| TRACED | S.C. | 7-18-58 | |
| INDEXED | | | Horace Buchan 10-16-58 for STATE HIGHWAY ENGINEER |
| REVISED | F.K. A.W.C. | 10-27-58 9-18-59 | |
| REVISED | A.W.C. | 5-1-60 | |

OAKDALE EXTENSION