FED. ROAD DIV. No.	STATE	PROJECT No.	FISCAL YEAR	SHEET No.
3	FLA.	53680-2602		1

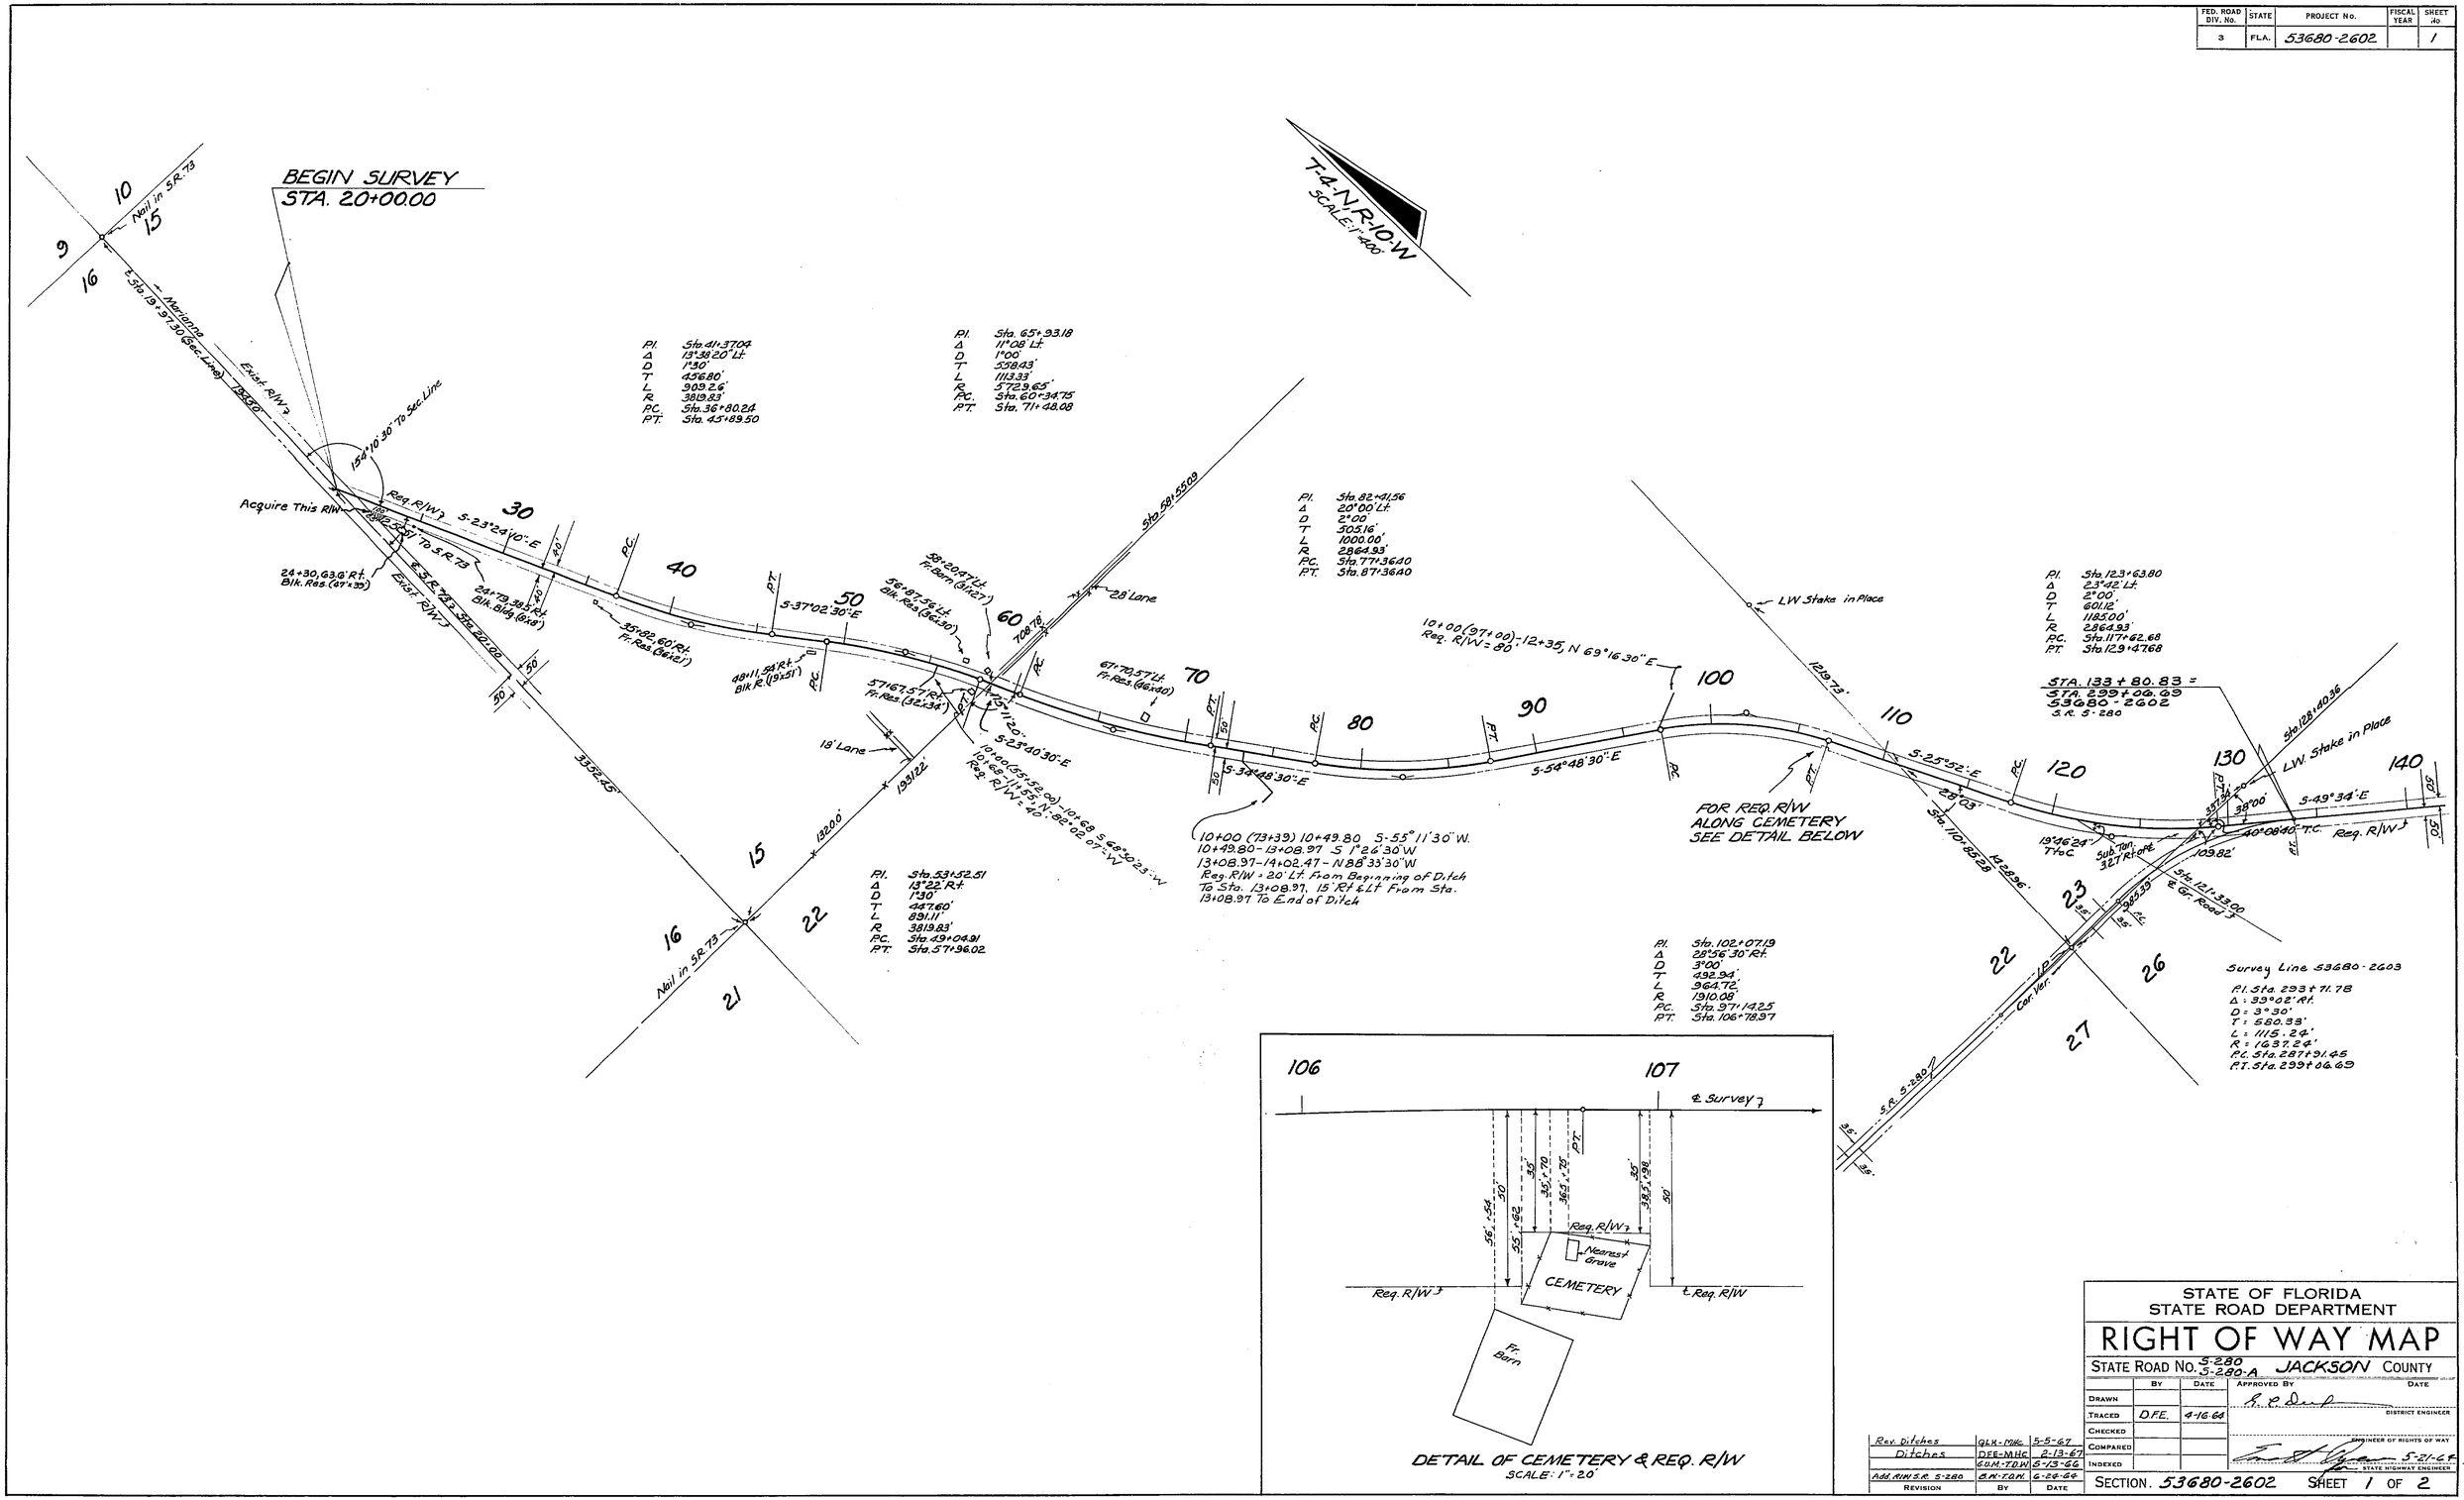

REVISION	BY	DATE
Rev. Ditches	QLK-MHc	5-5-67
Ditches	DFE-MHc	2-13-67
	G.U.M.-T.D.W.	5-13-66
Add. R/W S.R. S-280	B.W.-T.D.W.	6-24-64

STATE OF FLORIDA
STATE ROAD DEPARTMENT

RIGHT OF WAY MAP

STATE ROAD No. S-280 S-280-A JACKSON COUNTY

	BY	DATE	APPROVED BY	DATE
DRAWN				
TRACED	D.F.E.	4-16-64		DISTRICT ENGINEER
CHECKED				
COMPARED				ENGINEER OF RIGHTS OF WAY
INDEXED				5-21-64 STATE HIGHWAY ENGINEER

SECTION. 53680-2602 SHEET 1 OF 2

WIRE ROAD

FED. ROAD DIV. No.	STATE	PROJECT No.	FISCAL YEAR	SHEET No.
3	FLA.	53680-2602		2

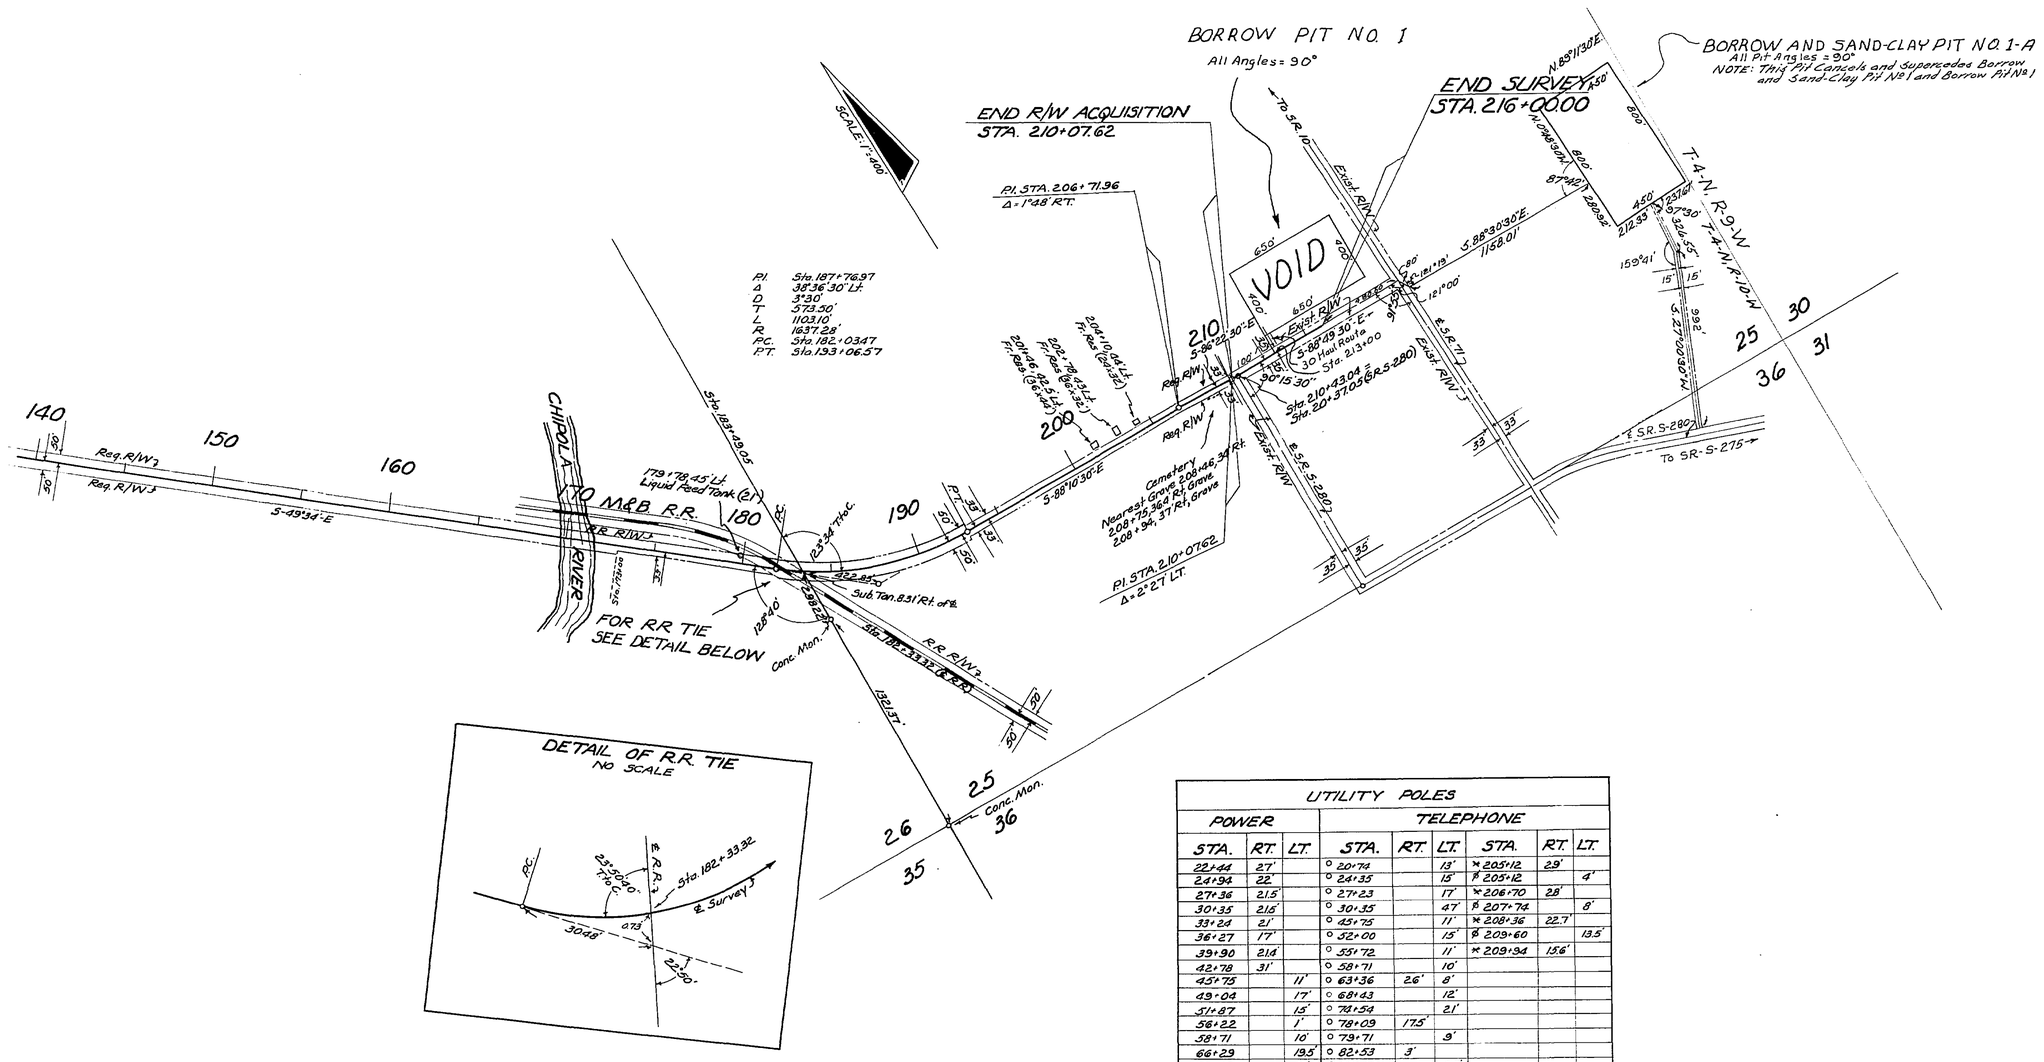

UTILITY POLES

POWER			TELEPHONE					
STA.	RT.	LT.	STA.	RT.	LT.	STA.	RT.	LT.
22+44	27'		○ 20+74		13'	✕ 205+12	29'	
24+94	22'		○ 24+35		15'	∅ 205+12		4'
27+36	21.5'		○ 27+23		17'	✕ 206+70	28'	
30+35	21.5'		○ 30+35		47'	∅ 207+74		8'
33+24	21'		○ 45+75		11'	✕ 208+36	22.7'	
36+27	17'		○ 52+00		15'	∅ 209+60		13.5'
39+90	21.8'		○ 55+72		11'	✕ 209+94	15.6'	
42+78	31'		○ 58+71		10'			
45+75		11'	○ 63+36	2.6'	8'			
49+04		17'	○ 68+43		12'			
51+87		15'	○ 74+54		21'			
56+22		1'	○ 78+09	17.5'				
58+71		10'	○ 79+71		9'			
66+29		19.5'	○ 82+53	3'				
68+43		12'	○ 88+45		8.5'			
68+45	21'		○ 92+02		3'			
71+41		24.5'	○ 101+43		18'			
74+54		21'	○ 106+77		3'			
77+18		19.6'	○ 106+92		33.5'			
79+71		9'	○ 109+26		21.5'			
82+53	3'		○ 110+97		18'			
85+31	2.8'		○ 115+65		47'			
106+46		1'	○ 118+52		49'			
106+77		3'	○ 121+18		31'			
110+68		13'	○ 122+92		41'			
114+74		2.4'	○ 140+50		22'			
118+69		27'	○ 182+82		5'			
126+63	.2'		○ 189+59		44'			
131+00		19.5'	○ 192+09		6'			
135+42		19'	✕ 192+17	36'				
139+79		21.5	○ 194+72	3'				
183+14	6'		∅ 197+31	2'				
			✕ 199+92	1'				
			✕ 200+22	31'				
			✕ 201+86	30.5'				
			○ 202+51		2'			
			✕ 203+46	30'				

Owner: Fla. Public Utilities Co.

Owners:
○ - West Fla. Tele. Co.
✕ - Southern Bell Tele. Co.
∅ - St. Joseph Tele. Co.

Revision	By	Date
Pit 1-A & VOID Pit	D.F.E.-J.W.P.	6-5-67
New Haul Route	QLK-MHK	5-10-67
R/W Jog	DRV-MHK	4-12-67
	CDM-JWP	3-29-67
Pits	QLK-MHG	3-19-67
R/W	CDM-MHK	2-20-67

STATE OF FLORIDA
STATE ROAD DEPARTMENT

RIGHT OF WAY MAP

STATE ROAD No. S-280 & S-280-A JACKSON COUNTY

	By	Date	Approved By	Date
Drawn				
Traced	D.F.E.	4-16-64		DISTRICT ENGINEER
Checked				
Compared				ENGINEER OF RIGHTS OF WAY
Indexed				STATE HIGHWAY ENGINEER 5-21-64

SECTION. 53680-2602 SHEET 2 OF 2

WIRE ROAD