FED. ROAD DIV. No.	STATE	PROJECT No.	FISCAL YEAR	SHEET No.
3	FLA.	53680-2603		1

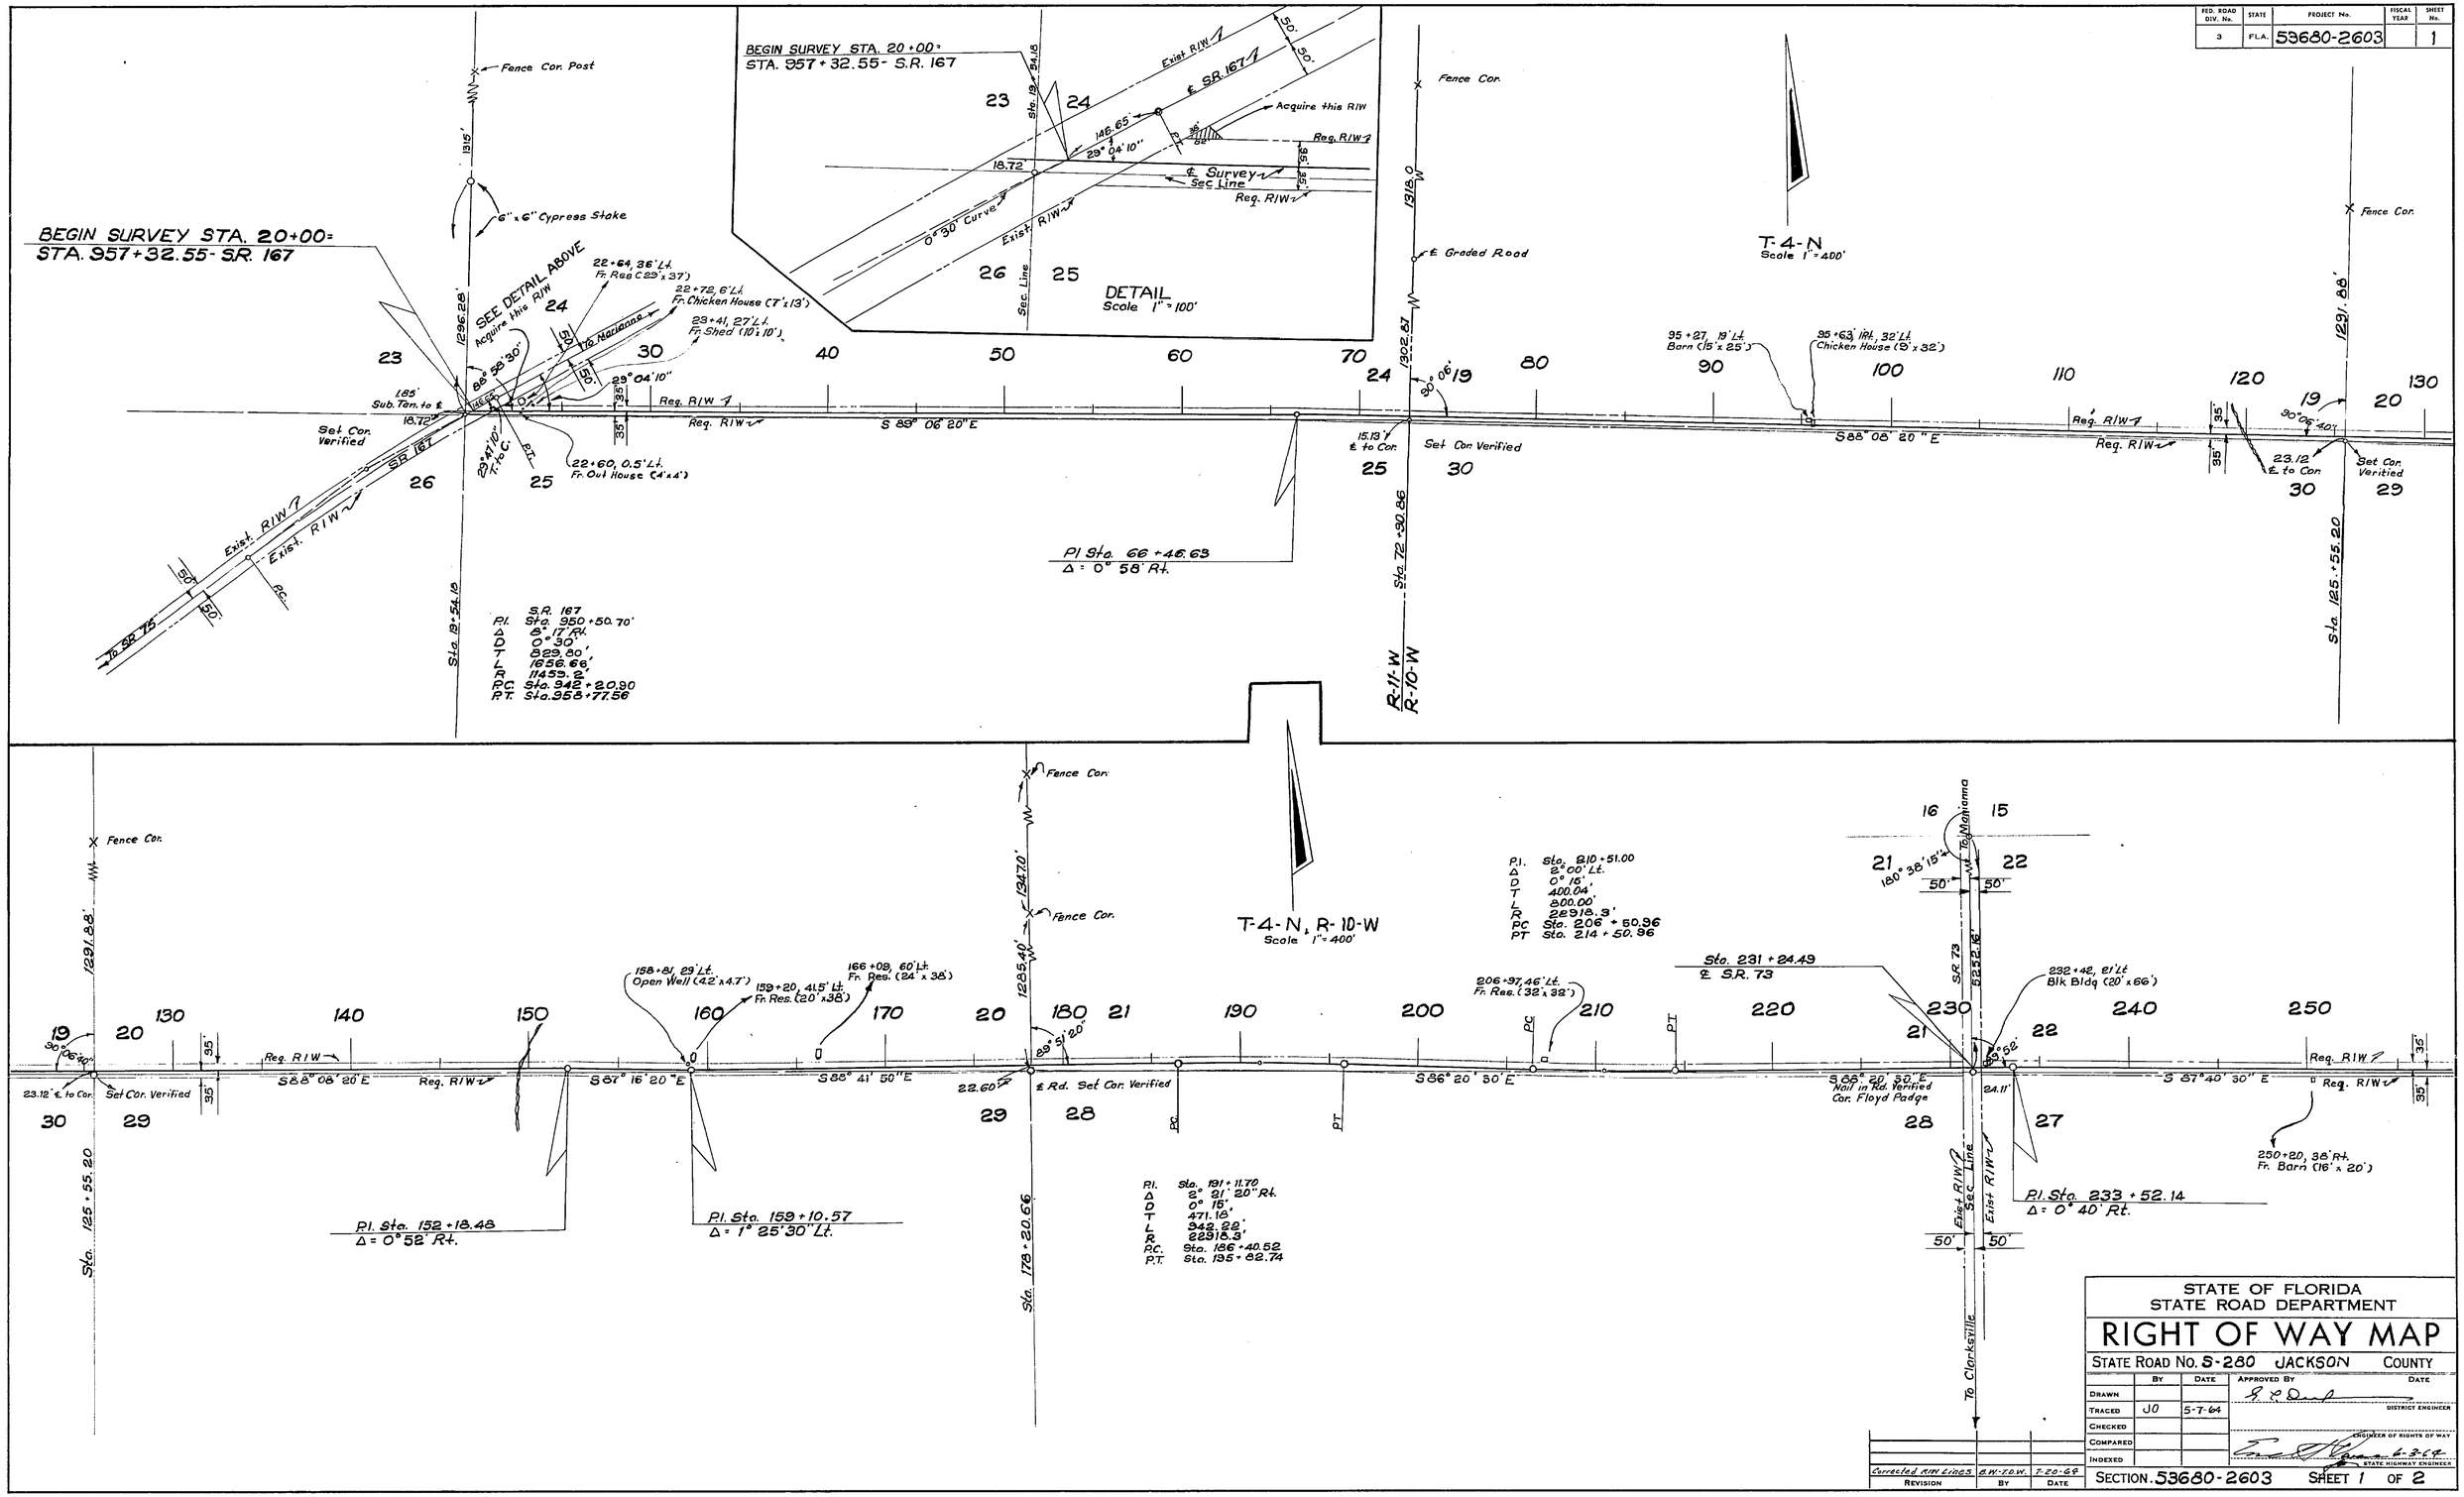

S.R. 167
P.I. Sta. 950+50.70'
Δ 8° 17' Rt.
D 0° 30'
T 829.80'
L 1656.66'
R 11453.2'
P.C. Sta. 942+20.90
P.T. Sta. 958+77.56

P.I. Sta. 210+51.00
Δ 2° 00' Lt.
D 0° 15'
T 400.04'
L 800.00'
R 22918.3'
P.C. Sta. 206+50.96
P.T. Sta. 214+50.96

P.I. Sta. 191+11.70
Δ 2° 21' 20" Rt.
D 0° 15'
T 471.18'
L 942.22'
R 22918.3'
P.C. Sta. 186+40.52
P.T. Sta. 195+82.74

Revision	By	Date
Corrected R/W Lines	R.W.-T.D.W.	7-20-69

STATE OF FLORIDA
STATE ROAD DEPARTMENT

RIGHT OF WAY MAP

STATE ROAD No. S-280 JACKSON COUNTY

	By	Date	Approved By	Date
Drawn				District Engineer
Traced	JO	5-7-64		
Checked				Engineer of Rights of Way
Compared				
Indexed				State Highway Engineer

SECTION 53680-2603 SHEET 1 OF 2

SR 167 EAST To WIRE ROAD

FED. ROAD DIV. No.	STATE	PROJECT No.	FISCAL YEAR	SHEET No.
3	FLA.	53680 - 2603		2

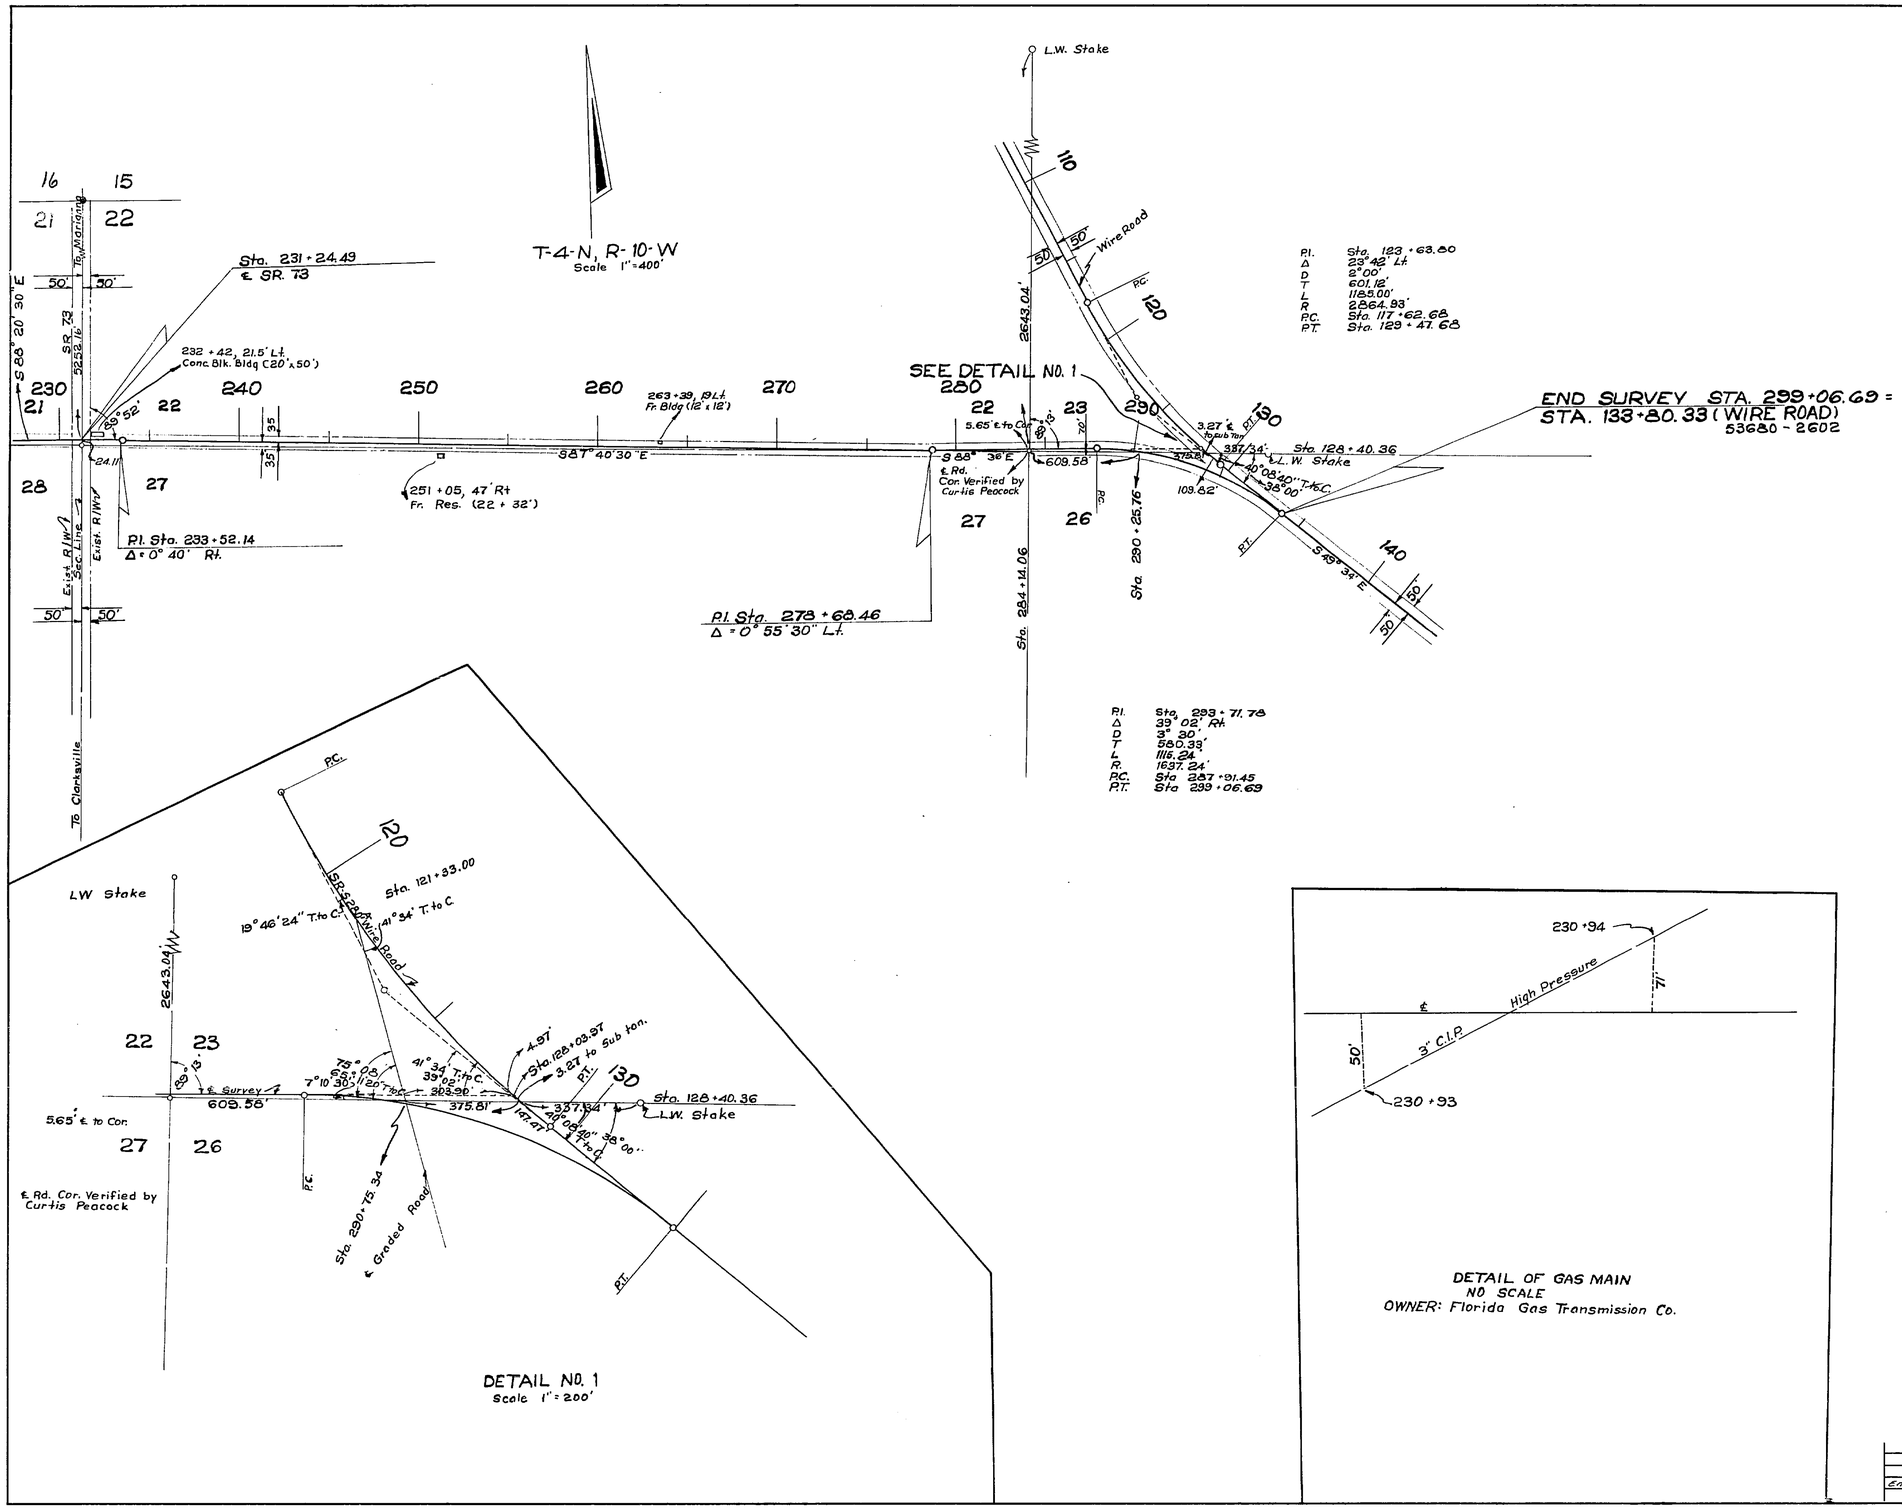

DETAIL NO. 1
Scale 1" = 200'

P.I. Sta. 293 + 71.78
Δ 39° 02' Rt.
D 3° 30'
T 580.33'
L 1116.24'
R 1637.24'
P.C. Sta 287 + 91.45
P.T. Sta 299 + 06.69

DETAIL OF GAS MAIN
NO SCALE
OWNER: Florida Gas Transmission Co.

UTILITY POLES

STATION	POWER RT.	POWER LT.	STATION	TELEPHONE RT.	TELEPHONE LT.
21+68		31.5'	73+11		2'
128+43	1'		77+34		2'
133+11	0.5'		81+58		25'
143+23	0.5'		85+81		4'
147+66		5'	89+77		.2'
152+00		24'	92+40	2'	
155+80		10'	100+57	3'	
158+46	4'		104+55	4'	
161+87	4'		108+54	4	
165+14	3.5'		112+54	5'	
230+80		7'	116+54	5'	
234+96		7'	120+55	4'	
239+50		1'	124+54	6'	3' Brace Pole
244+25		3.5'	129+12		13'
250+36		0.5'	132+93		17'
256+15	3'		136+88		20'
261+83	2.5'		20+98	7	
266+84	1'		141+74		21'
271+75	.5'		144+81		23'
275+69		2'	146+71		26'
280+10		10'	✱ 195+96	29'	
285+18		11'	✱ 218+31		28'
290+41		13'	224+77	30'	
20+81	9'		227+68	27'	
137+38	←		230+66	31'	
207+68		11'	✱ 231+93	34'	
			✱ 232+00	20.5'	
			234+96	26'	
			238+17	27'	
			241+39	29'	
			✱ 243+03	28'	
			245+20	28'	
			264+06	34.5'	
			✱ 275+47	31'	
			✱ 277+08	28'	
			✱ 278+70	27'	
			✱ 280+23	25'	
			✱ 281+94	26'	
			✱ 283+52	25'	
			✱ 285+16	23'	
			285+18	23'	
			✱ 286+81	23'	
			✱ 288+44	21'	
			✱ 289+57	14'	
			✱ 290+13	18'	
			✱ 991+10	2.5' Guy Pole	
			96+56	1'	
			✱ 221+59	33'	

POWER: Florida Public Utilities, Co.
Tel. West Fla Tel. Co.
Southern Bell Tel. Co. ✱

REVISION	BY	DATE
End Sur. Station	R.M. T.D.W.	6-24-64

STATE OF FLORIDA
STATE ROAD DEPARTMENT

RIGHT OF WAY MAP

STATE ROAD No. S 280 JACKSON COUNTY

	BY	DATE	APPROVED BY	DATE
DRAWN				
TRACED	JO	5-7-64	DISTRICT ENGINEER	
CHECKED				
COMPARED			ENGINEER OF RIGHTS OF WAY	
INDEXED			6-2-64 STATE HIGHWAY ENGINEER	

SECTION. 53680-2603 SHEET 2 OF 2

SR 167 EAST To WIRE ROAD