| FED. ROAD DIV. No. | STATE | F. A PROJECT NO. | FISCAL YEAR | SHEET No. |
|---|---|---|---|---|
| 3 | FLA. | | | 1 |

Book No. 1003985
1003987
1003989

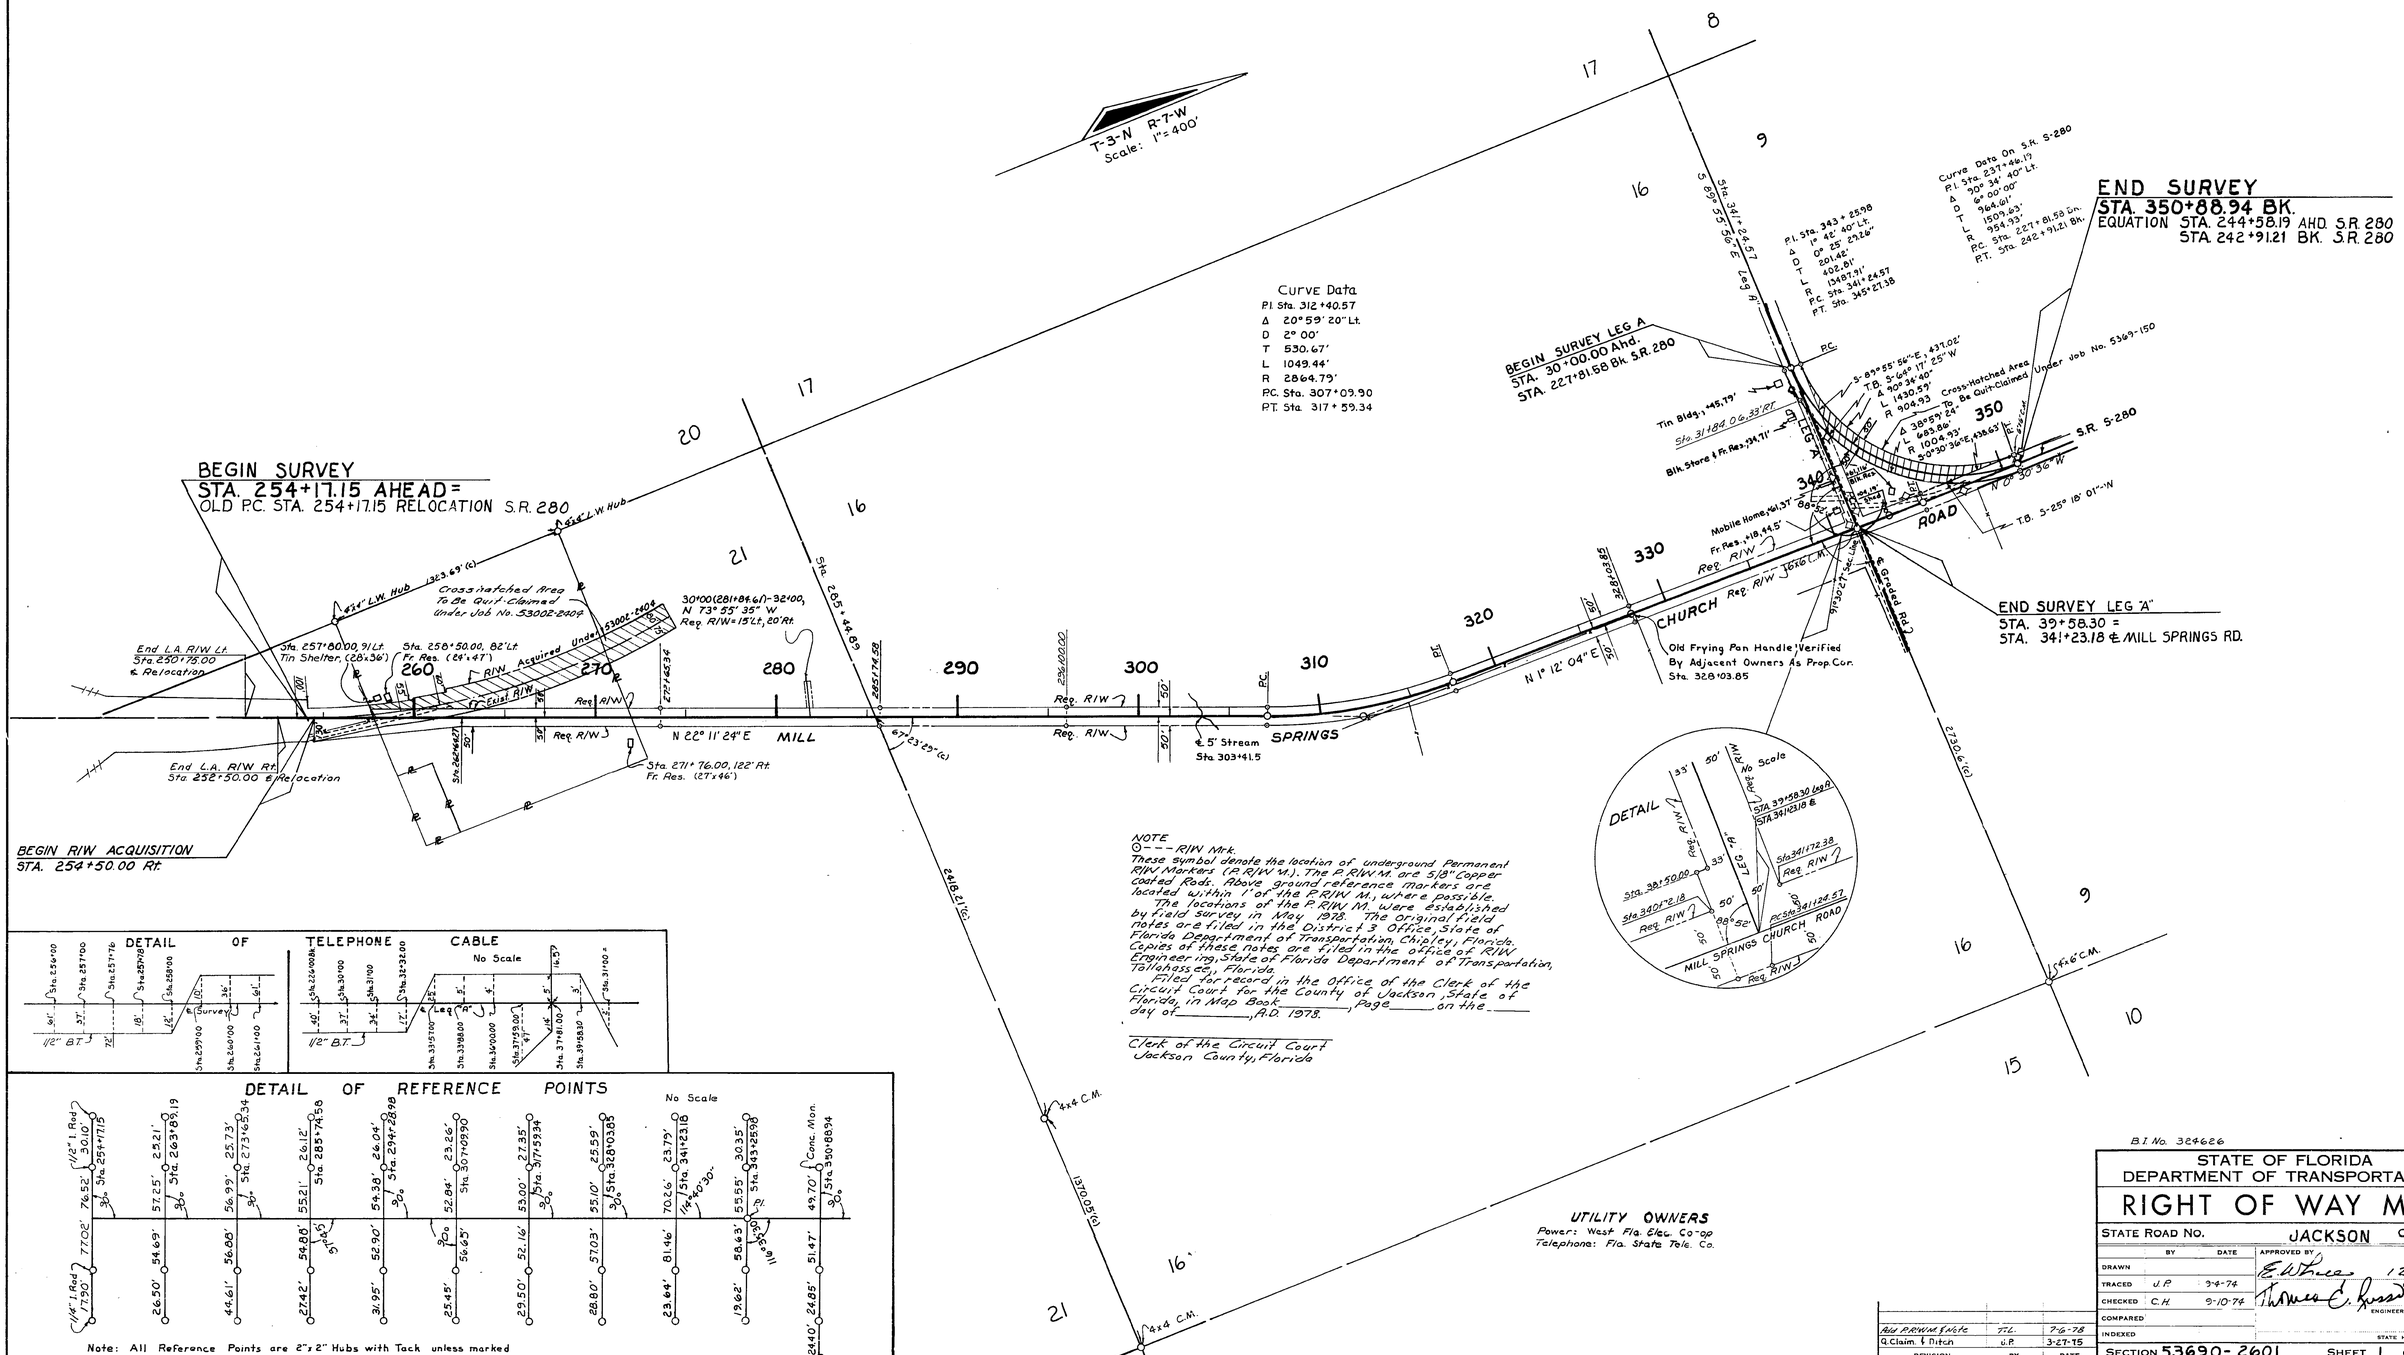


B.I. No. 324626

STATE OF FLORIDA
DEPARTMENT OF TRANSPORTATION

# RIGHT OF WAY MAP

STATE ROAD No. JACKSON COUNTY

| | BY | DATE | APPROVED BY | DATE |
|---|---|---|---|---|
| DRAWN | | | E. W. Jones | 12-28-74 |
| TRACED | J.P. | 3-4-74 | DISTRICT ENGINEER | |
| CHECKED | C.H. | 9-10-74 | Thomas E. Russ | 12-30-74 |
| COMPARED | | | ENGINEER OF RIGHT OF WAY | |
| INDEXED | | | STATE HIGHWAY ENGINEER | |

| REVISION | BY | DATE |
|---|---|---|
| Add P.R/W M. & Note | T.L. | 7-6-78 |
| Q. Claim. & Ditch | J.P. | 3-27-75 |

SECTION 53690-2601 SHEET 1 OF 1

MILL SPRINGS CHURCH ROAD