FED. ROAD DIV. No.	STATE	SEC. AND JOB No.	FISCAL YEAR	SHEET No.	TOTAL SHEETS
3	FLA.	5370-150	'56	1	2

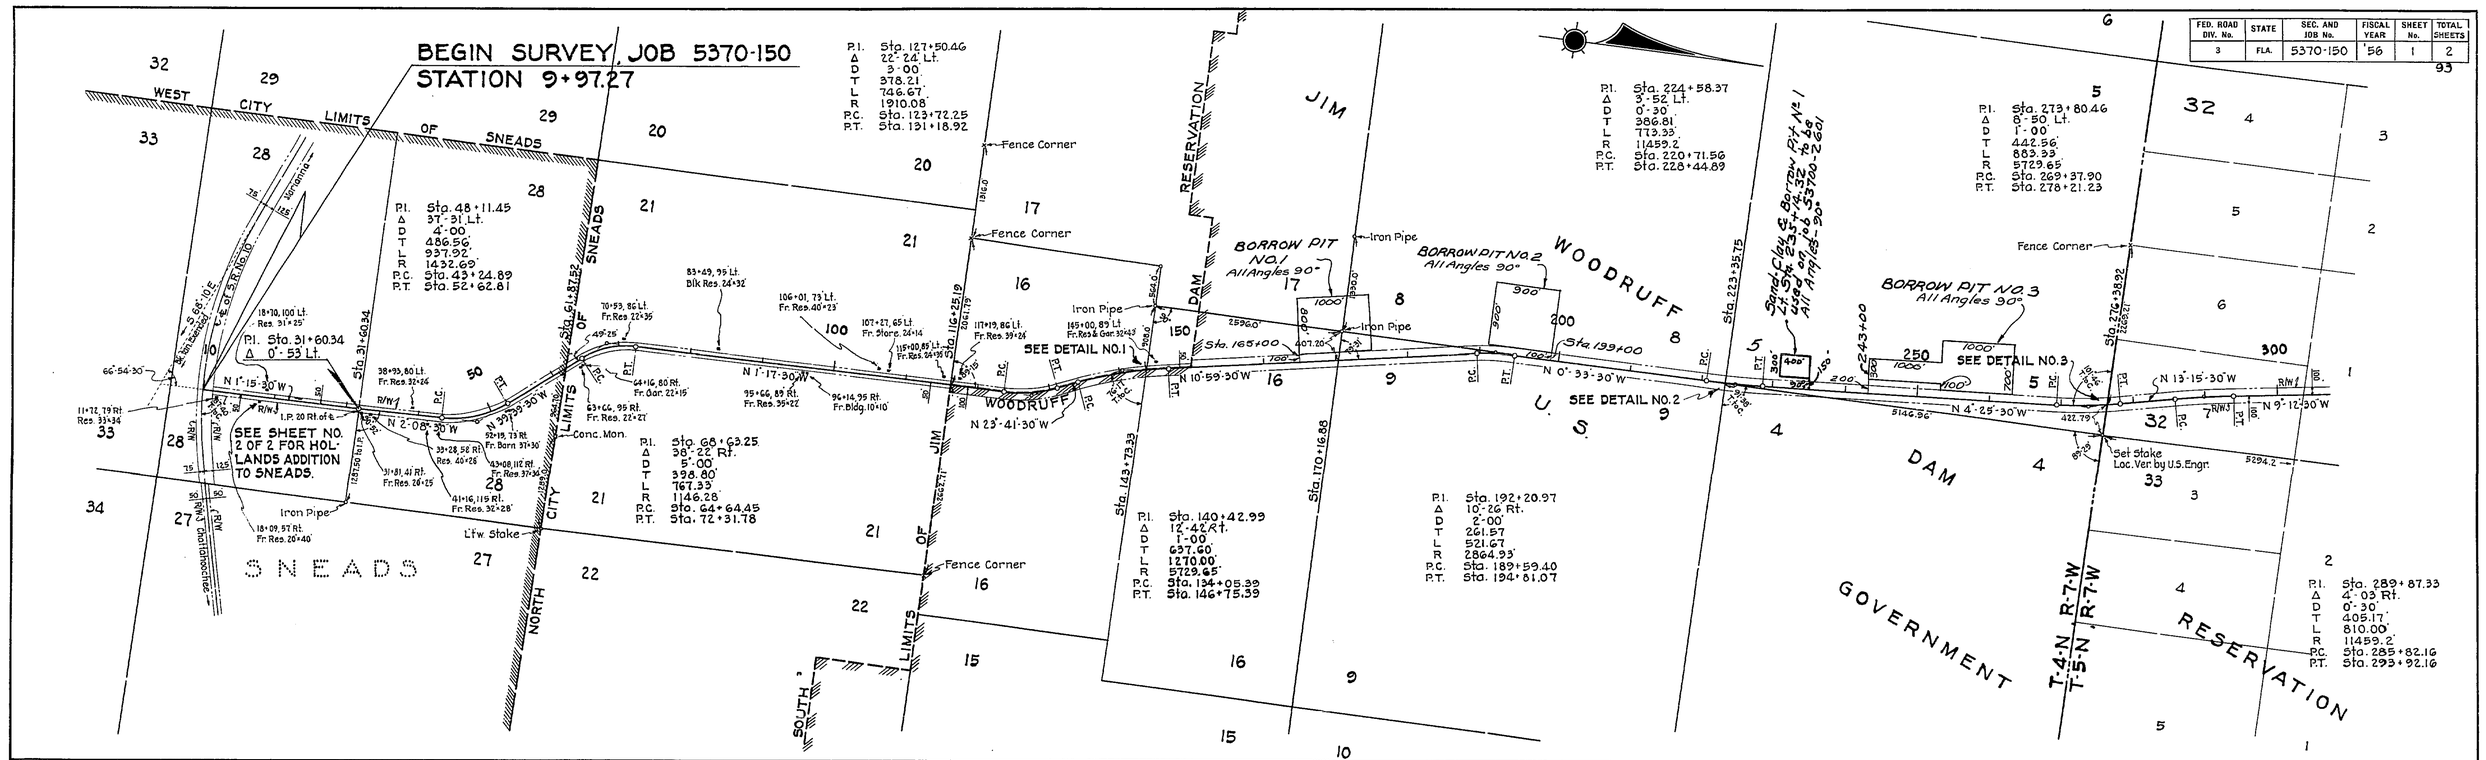

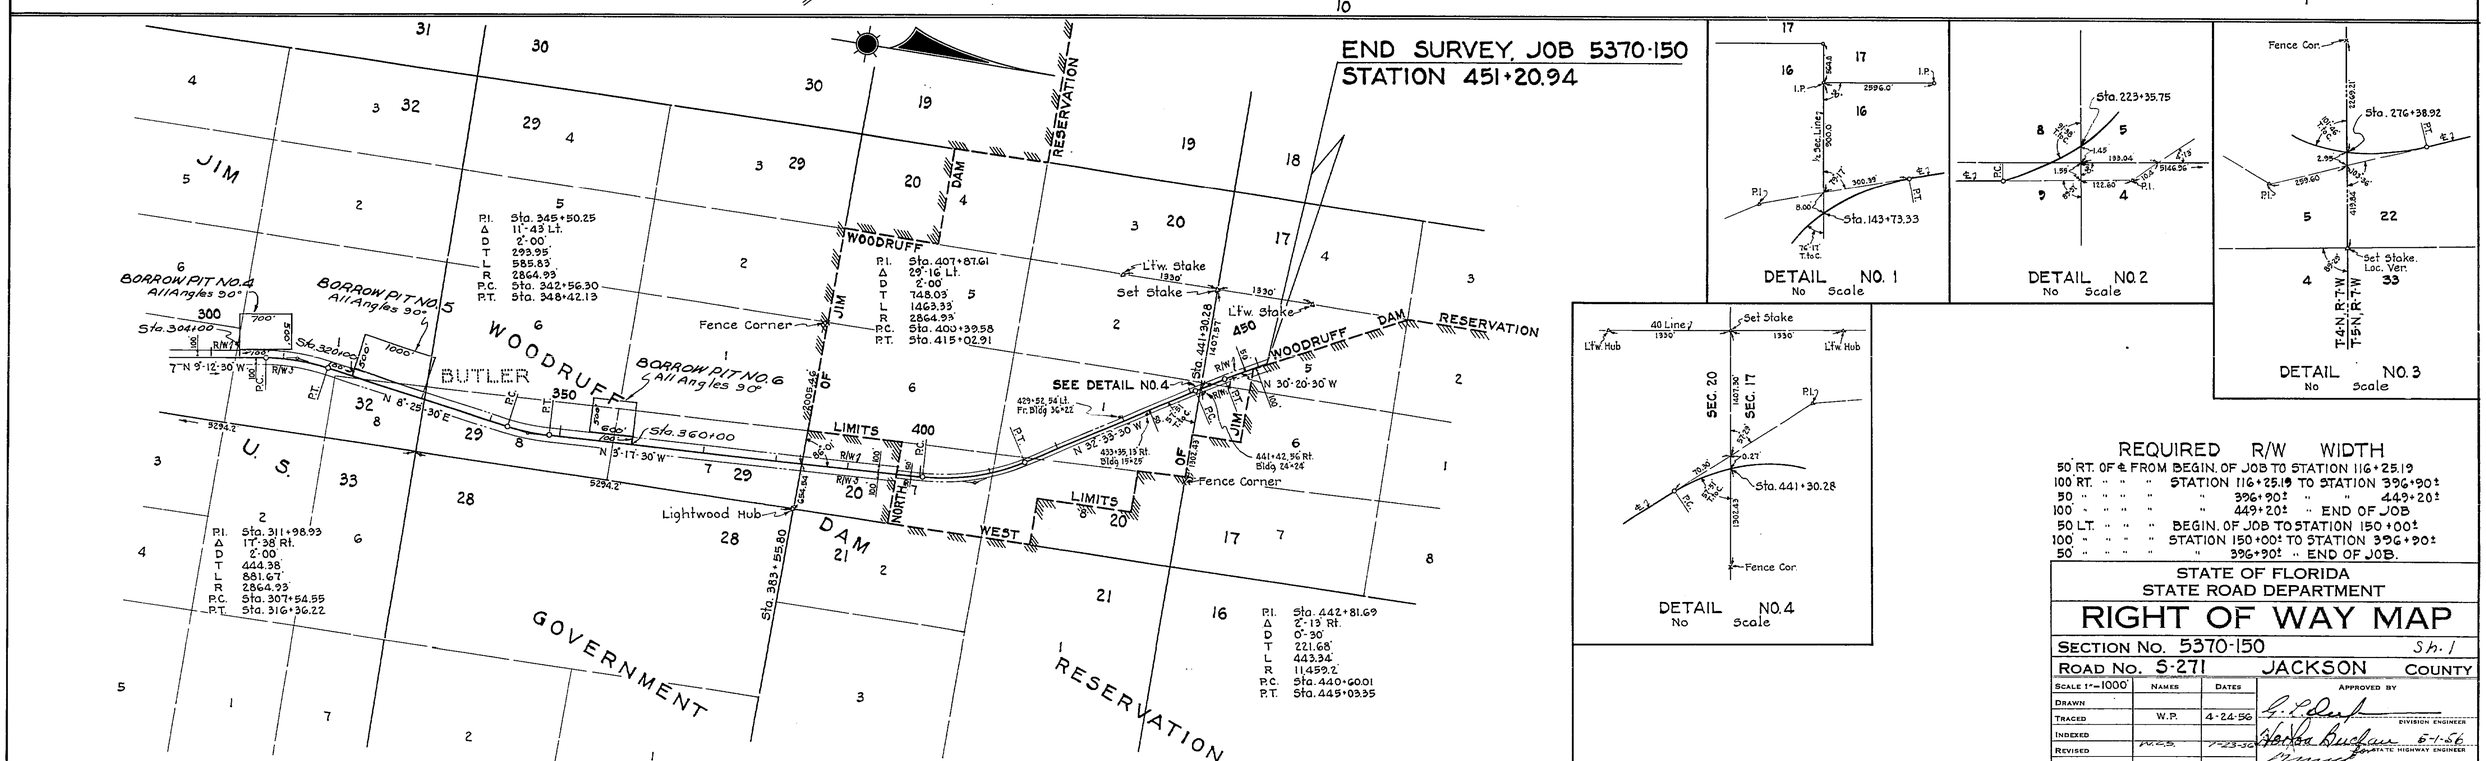

DETAIL NO. 1
No Scale

DETAIL NO. 2
No Scale

DETAIL NO. 3
No Scale

DETAIL NO. 4
No Scale

REQUIRED R/W WIDTH

50' RT. OF ℄ FROM BEGIN. OF JOB TO STATION 116+25.19
100' RT. " " " STATION 116+25.19 TO STATION 396+90±
50 " " " " 396+90± " " 449+20±
100 " " " " 449+20± " END OF JOB
50 LT. " " " BEGIN. OF JOB TO STATION 150+00±
100 " " " STATION 150+00± TO STATION 396+90±
50 " " " " 396+90± " END OF JOB.

STATE OF FLORIDA
STATE ROAD DEPARTMENT

RIGHT OF WAY MAP

SECTION No. 5370-150 Sh. 1
ROAD No. S-271 JACKSON COUNTY

SCALE 1"=1000'	NAMES	DATES	APPROVED BY
DRAWN			
TRACED	W.P.	4-24-56	DIVISION ENGINEER
INDEXED			6-1-56
REVISED			STATE HIGHWAY ENGINEER
REVISED			

FED. ROAD DIV. No.	STATE	SEC. AND JOB No.	FISCAL YEAR	SHEET No.	TOTAL SHEETS
3	FLA.	5370-150	56	2	2

94

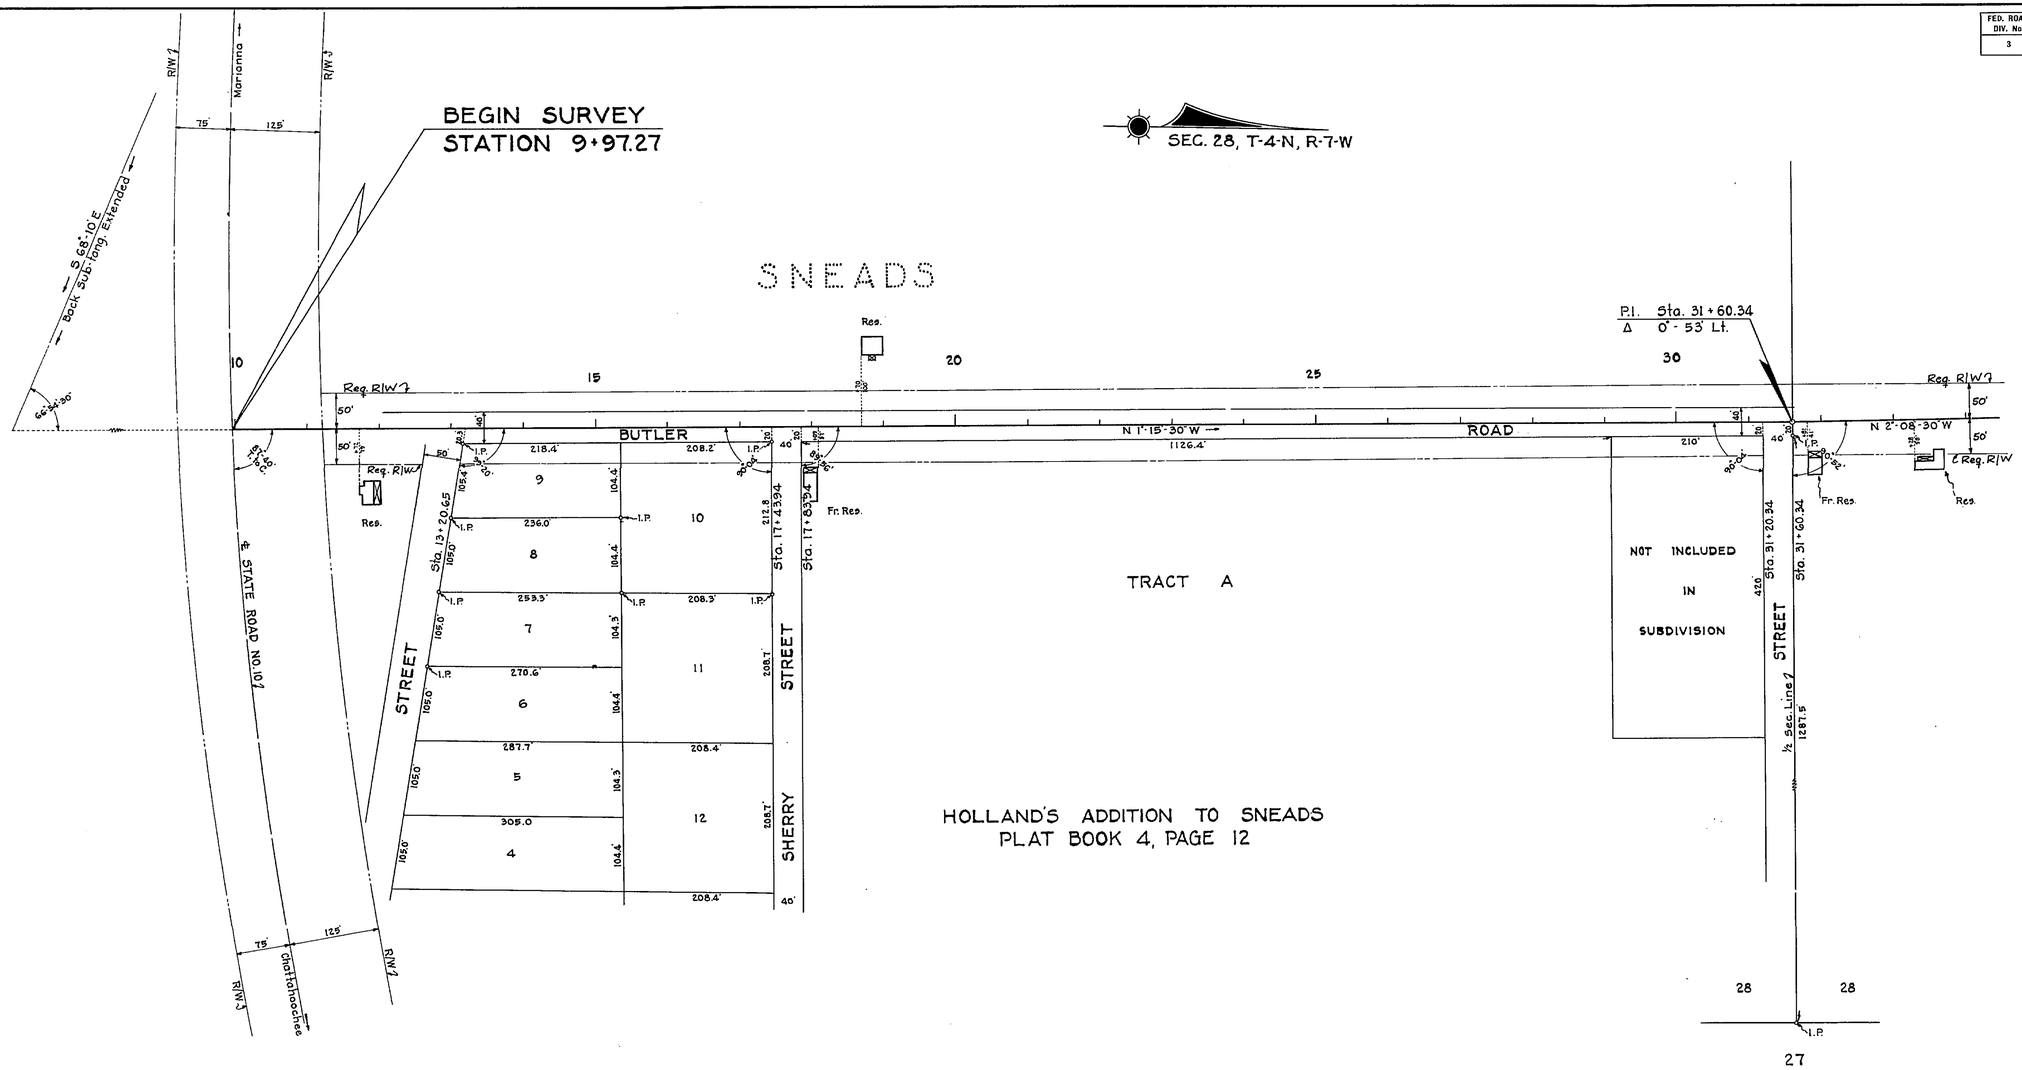

STATE OF FLORIDA
STATE ROAD DEPARTMENT

RIGHT OF WAY MAP

SECTION No. 5370-150

ROAD No. S-271 JACKSON COUNTY

SCALE 1"= 100'	NAMES	DATES	APPROVED BY
DRAWN			E. L. Duval — DIVISION ENGINEER
TRACED	W.P.	4-25-56	
INDEXED			Anton Buchan for STATE HIGHWAY ENGINEER 5-1-56
REVISED			
REVISED			