FED. ROAD DIV. No.	STATE	SEC. AND JOB No.	FISCAL YEAR	SHEET No.	TOTAL SHEETS
3	FLA.	53731-2601	'58	1	1

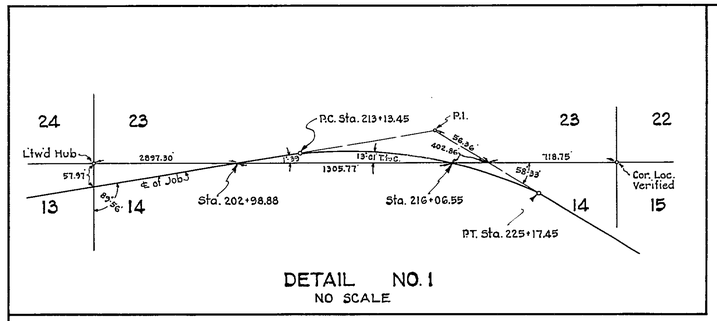

DETAIL NO. 1
NO SCALE

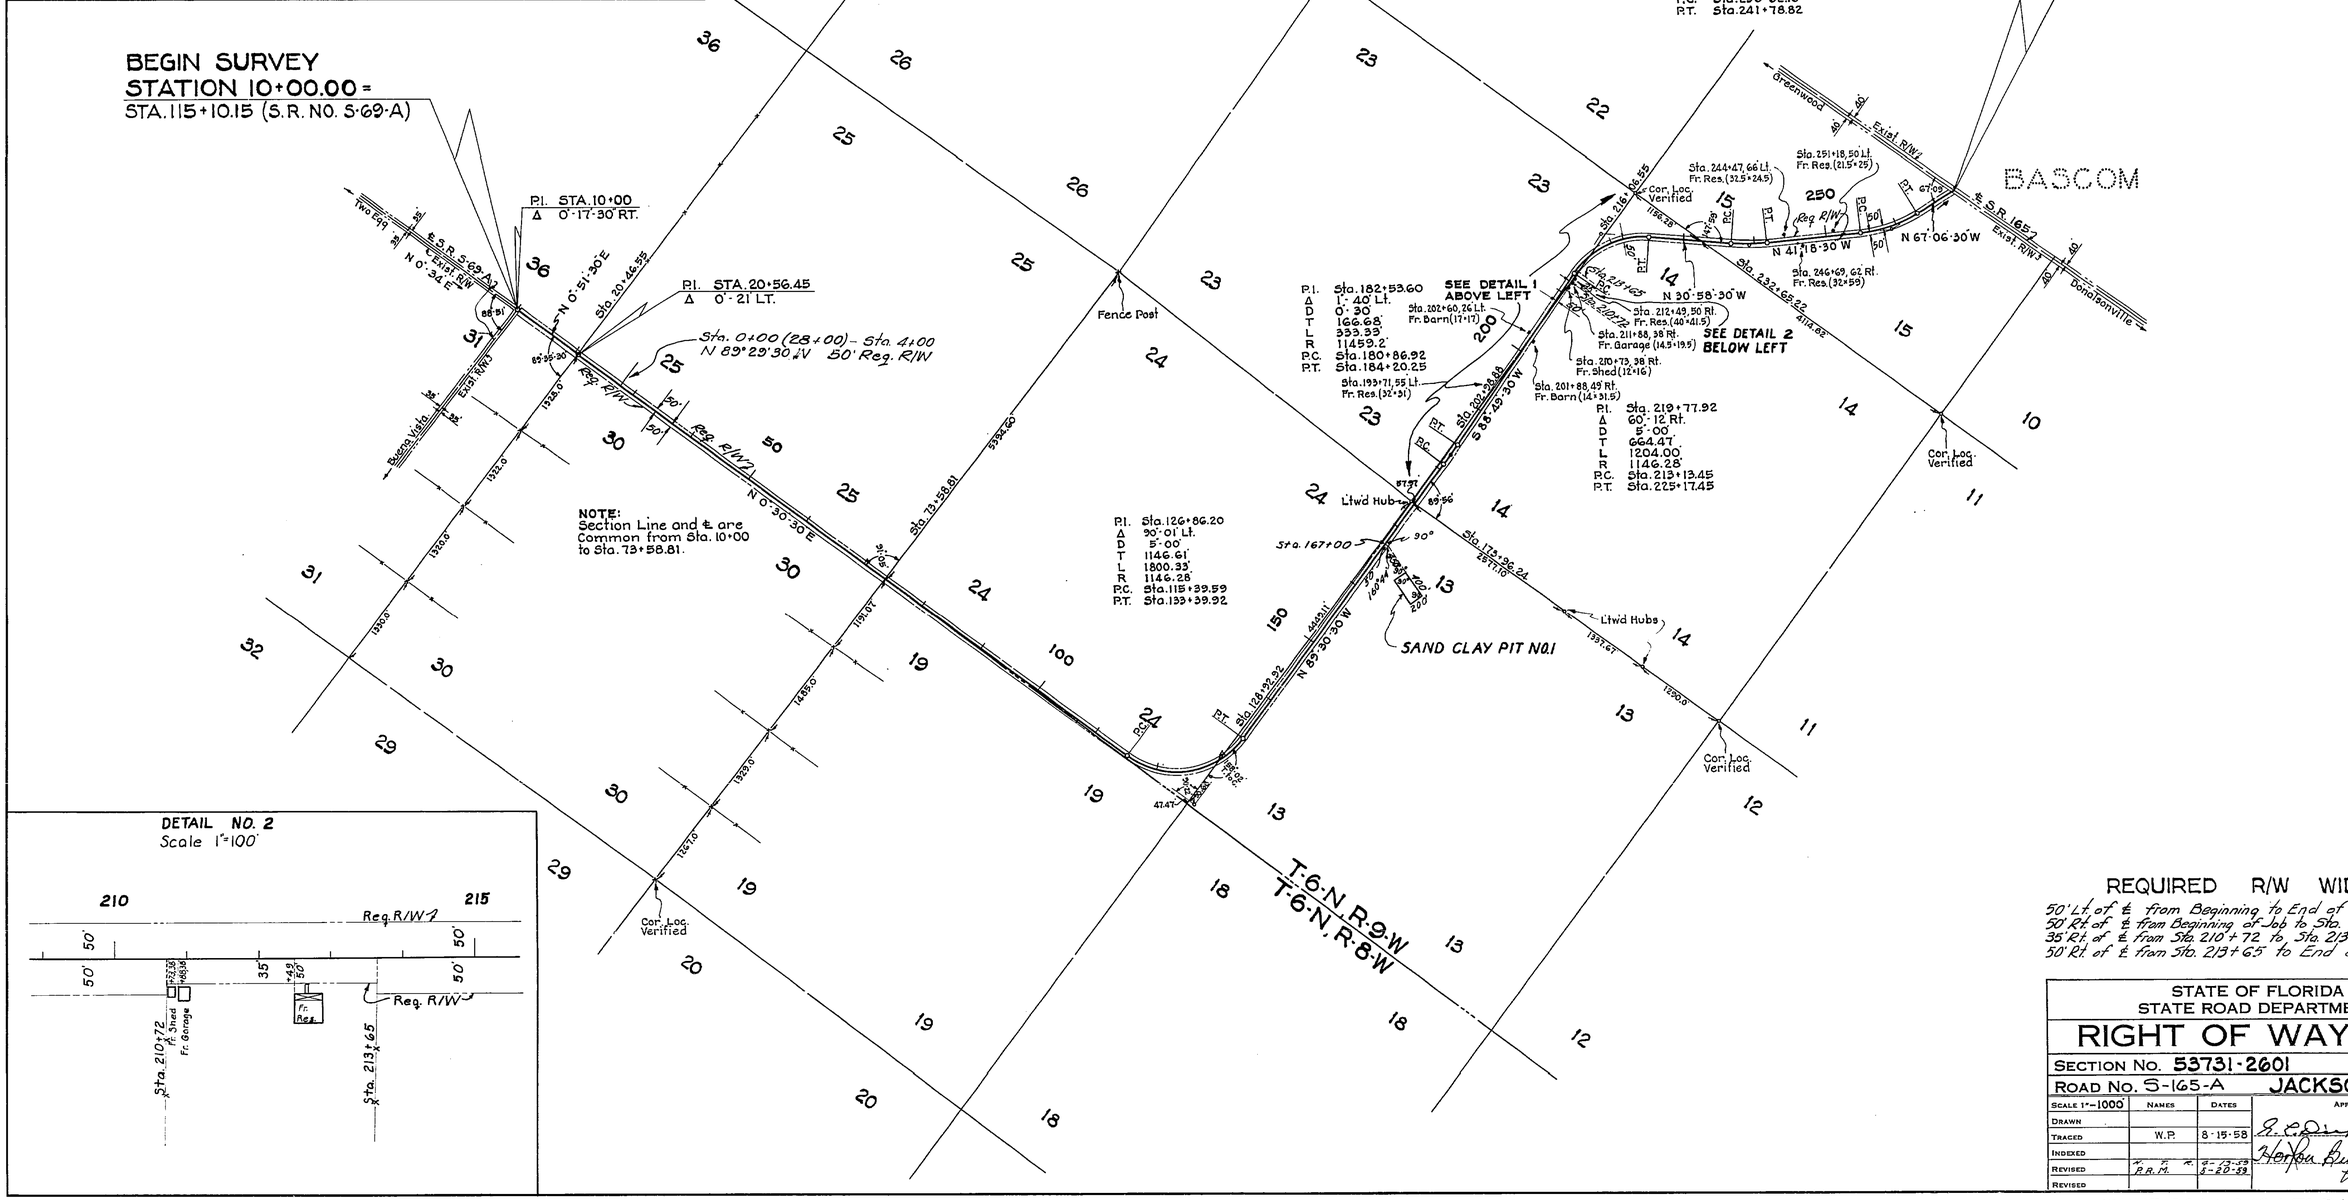

DETAIL NO. 2
Scale 1"=100'

REQUIRED R/W WIDTH

50' Lt. of ℄ from Beginning to End of Job
50' Rt. of ℄ from Beginning of Job to Sta. 210+72
35' Rt. of ℄ from Sta. 210+72 to Sta. 213+65
50' Rt. of ℄ from Sta. 213+65 to End of Job

STATE OF FLORIDA
STATE ROAD DEPARTMENT

RIGHT OF WAY MAP

SECTION No. 53731-2601

ROAD No. S-165-A JACKSON COUNTY

SCALE 1"=1000'	NAMES	DATES	APPROVED BY
DRAWN			
TRACED	W.P.	8-15-58	R. E. Dorsey — DIVISION ENGINEER
INDEXED			
REVISED	K. F. R. / P.R.M.	8-13-58 / 8-20-58	Horton Douglas 2-27-59 for STATE HIGHWAY ENGINEER
REVISED			

STATE ROAD S-69-A TO BASCOM