FED. ROAD DIV. No.	STATE	SEC. AND JOB No.	FISCAL YEAR	SHEET No.	TOTAL SHEETS
3	FLA.	53735-2601 53736-2601	'59	1	2

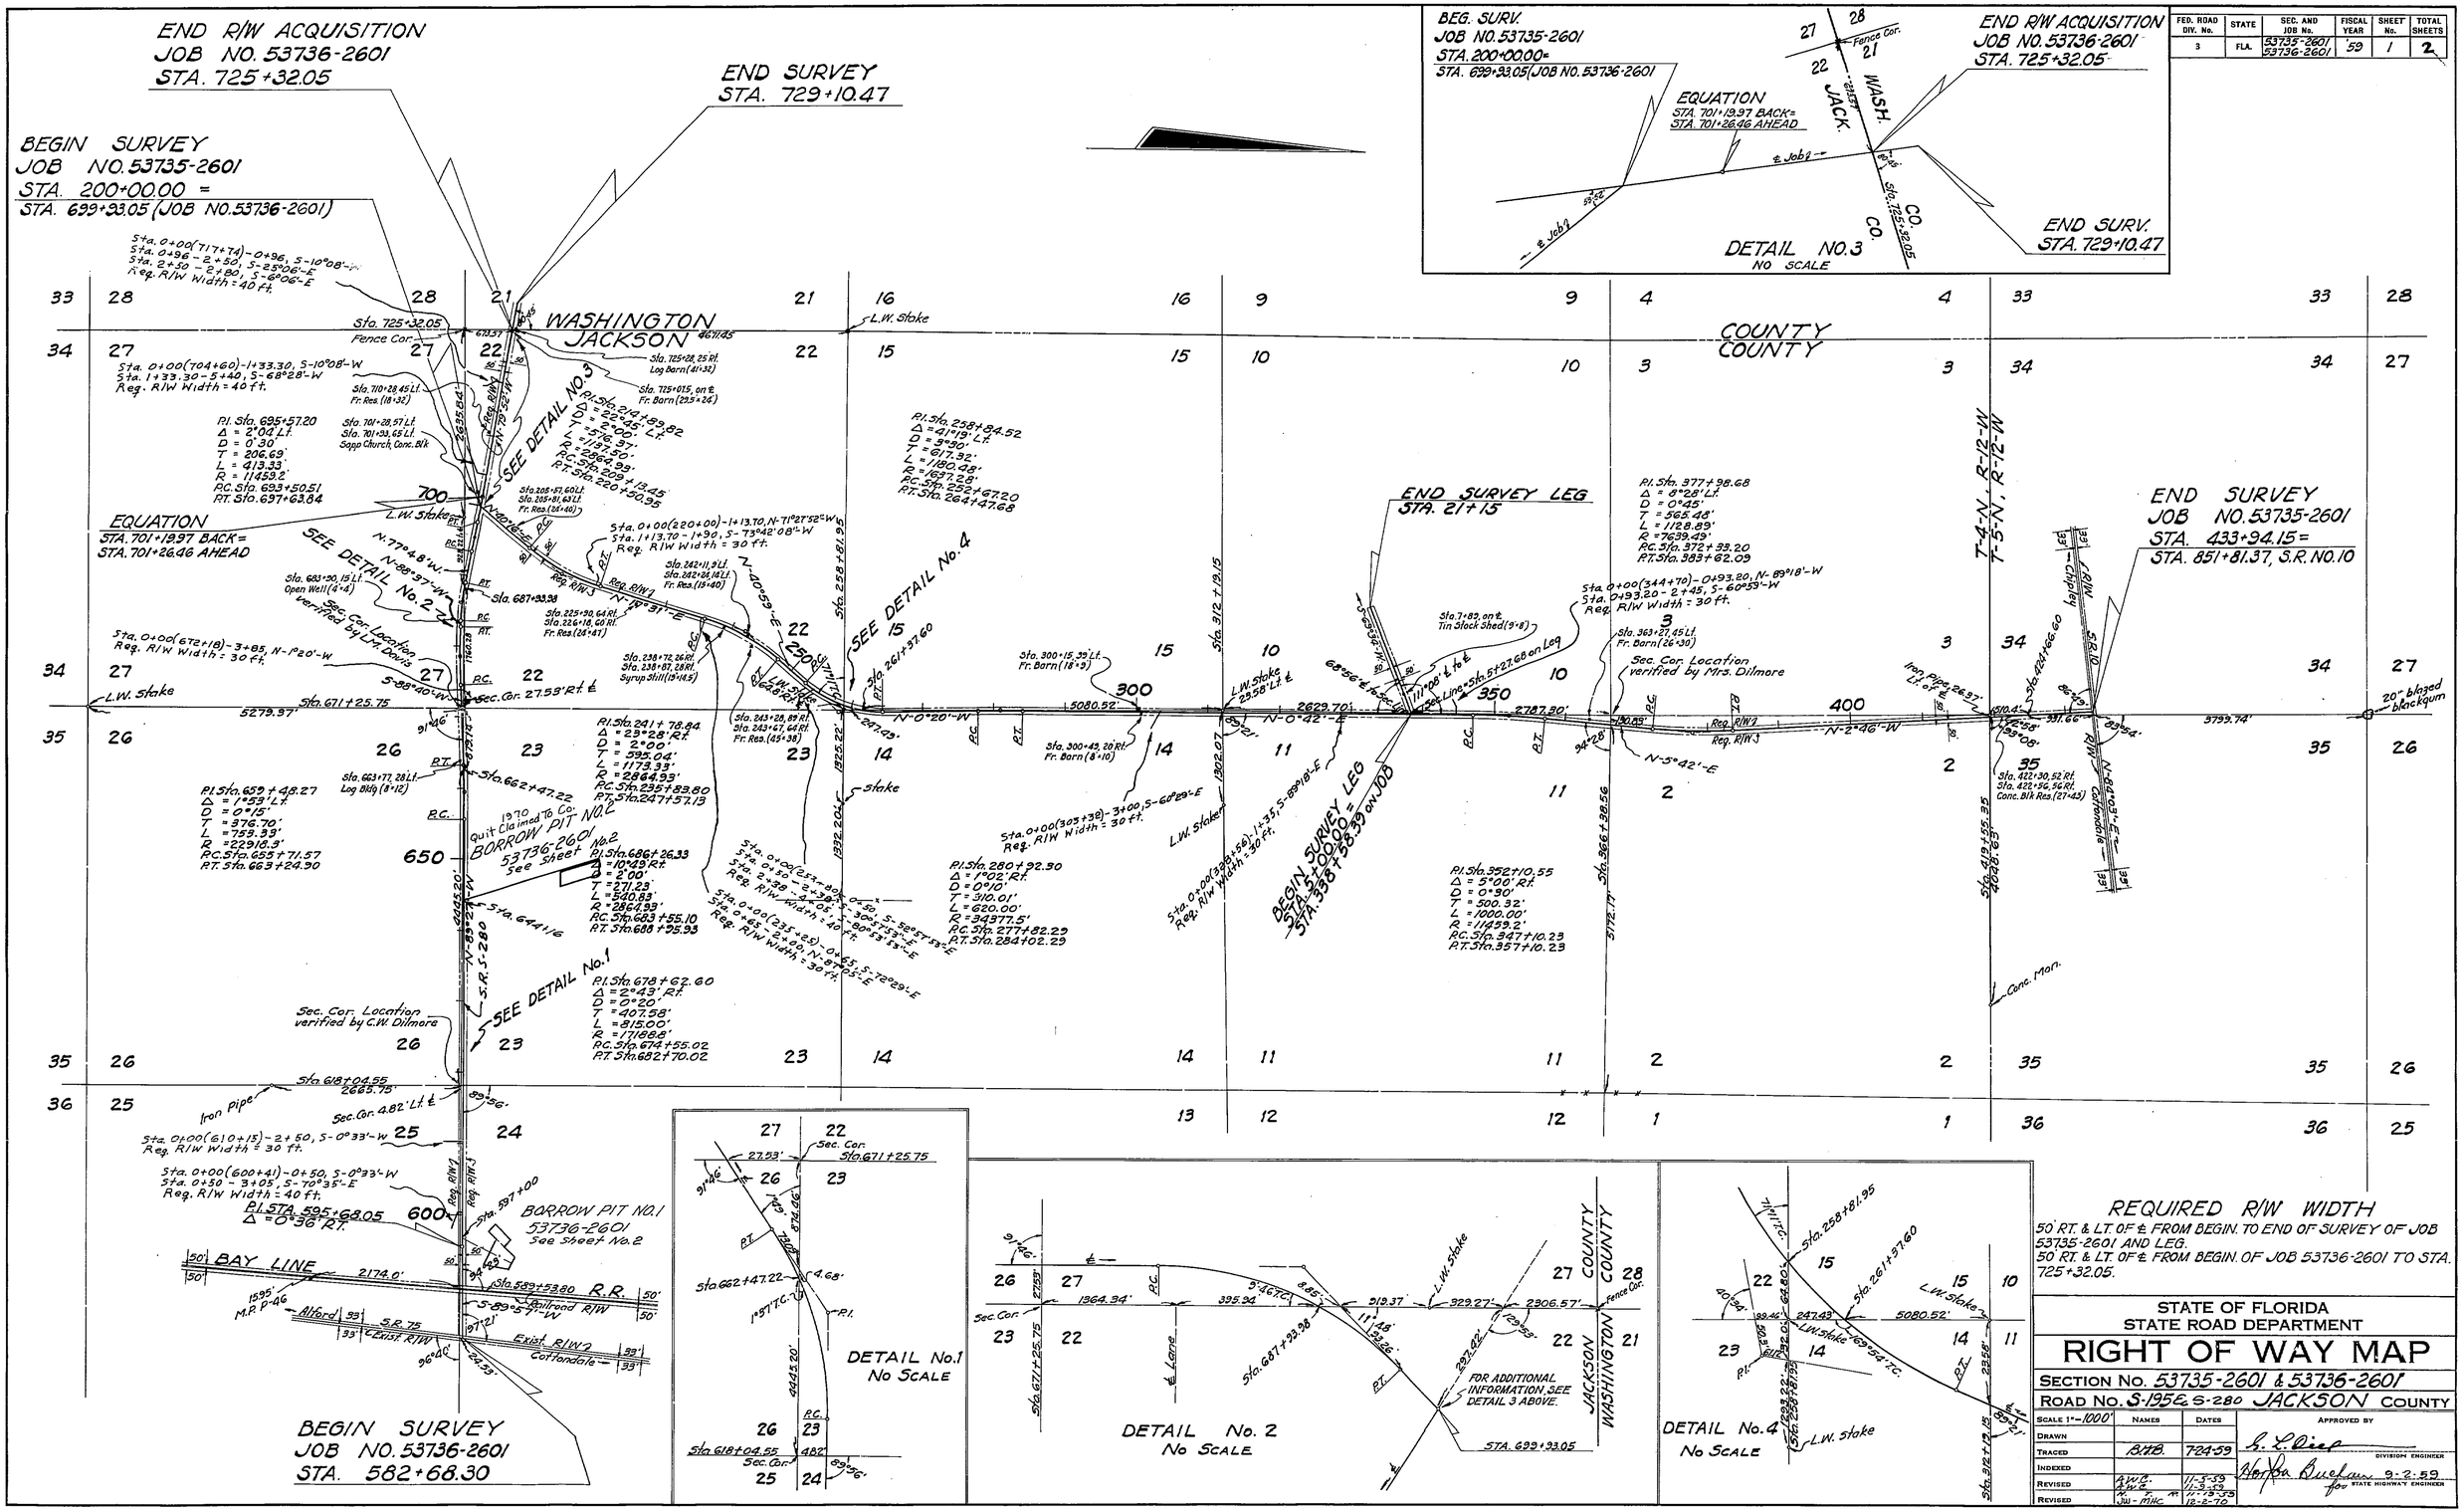

REQUIRED R/W WIDTH

50' RT. & LT. OF ℄ FROM BEGIN. TO END OF SURVEY OF JOB 53735-2601 AND LEG.
50' RT. & LT. OF ℄ FROM BEGIN. OF JOB 53736-2601 TO STA. 725+32.05.

STATE OF FLORIDA
STATE ROAD DEPARTMENT

RIGHT OF WAY MAP

SECTION No. 53735-2601 & 53736-2601
ROAD No. S-195 & S-280 JACKSON COUNTY

SCALE 1"=1000'	NAMES	DATES	APPROVED BY
DRAWN			G. L. Diep DIVISION ENGINEER
TRACED	B.H.B.	7-24-59	
INDEXED			Horton Buchan 9-2-59 for STATE HIGHWAY ENGINEER
REVISED	A.W.C. A.W.C.	11-5-59 11-9-59	
REVISED	N.T.R. JW-MHC	11-19-59 12-2-70	

SAPP CHURCH

FED. ROAD DIV. No.	STATE	SEC. AND JOB No.	FISCAL YEAR	SHEET No.	TOTAL SHEETS
3	FLA.	53735-2601 53736-2601	59	2	2

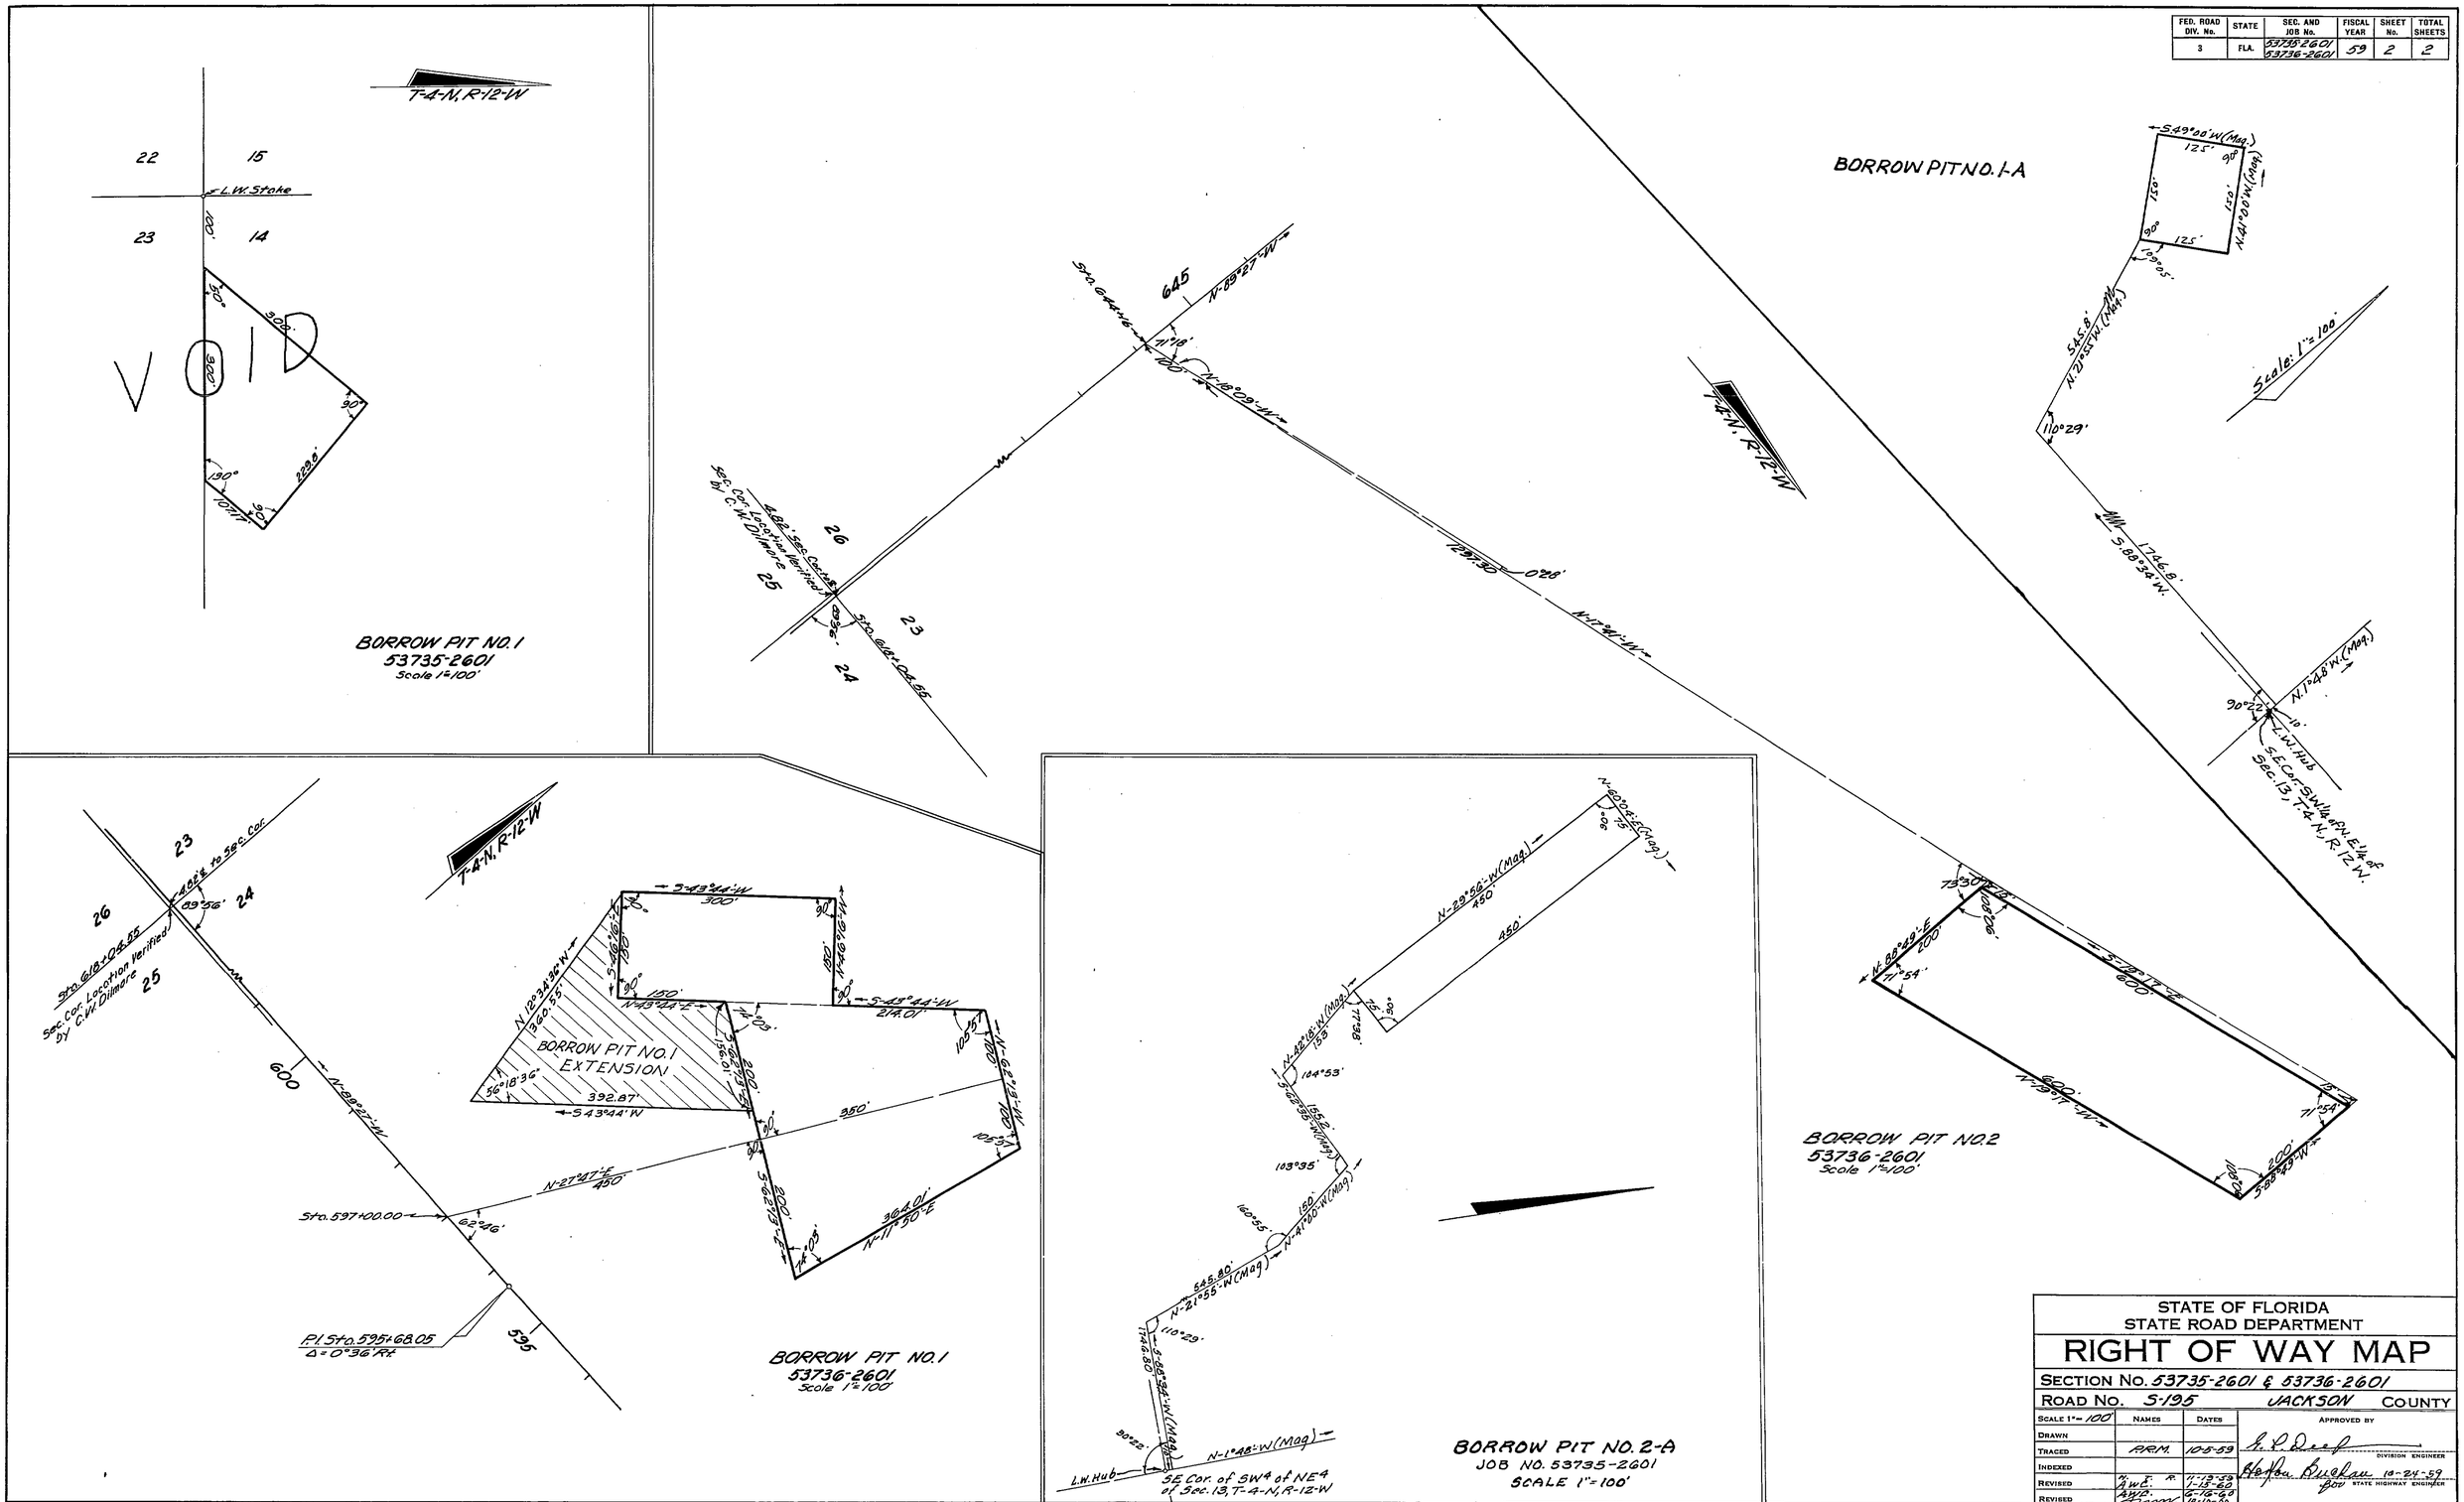

STATE OF FLORIDA
STATE ROAD DEPARTMENT

RIGHT OF WAY MAP

SECTION No. 53735-2601 & 53736-2601

ROAD No. S-195 JACKSON COUNTY

SCALE 1"=100'	NAMES	DATES	APPROVED BY
DRAWN			
TRACED	P.R.M.	10-5-59	[signature] DIVISION ENGINEER
INDEXED			
REVISED	N. T. R. / A.W.C.	11-13-59 / 1-15-60	[signature] 10-24-59 BOU STATE HIGHWAY ENGINEER
REVISED	A.W.C. / [signature]	6-16-60 / 10-10-60	
	W.C.S.	10-24-60	
	J.W.M.H.C.	12-2-70	
	R.G.M.	6-15-78	