FED. ROAD DIV. No.	STATE	SEC. AND JOB No.	FISCAL YEAR	SHEET No.	TOTAL SHEETS
3	FLA.	5401-205	'50	3	7

3

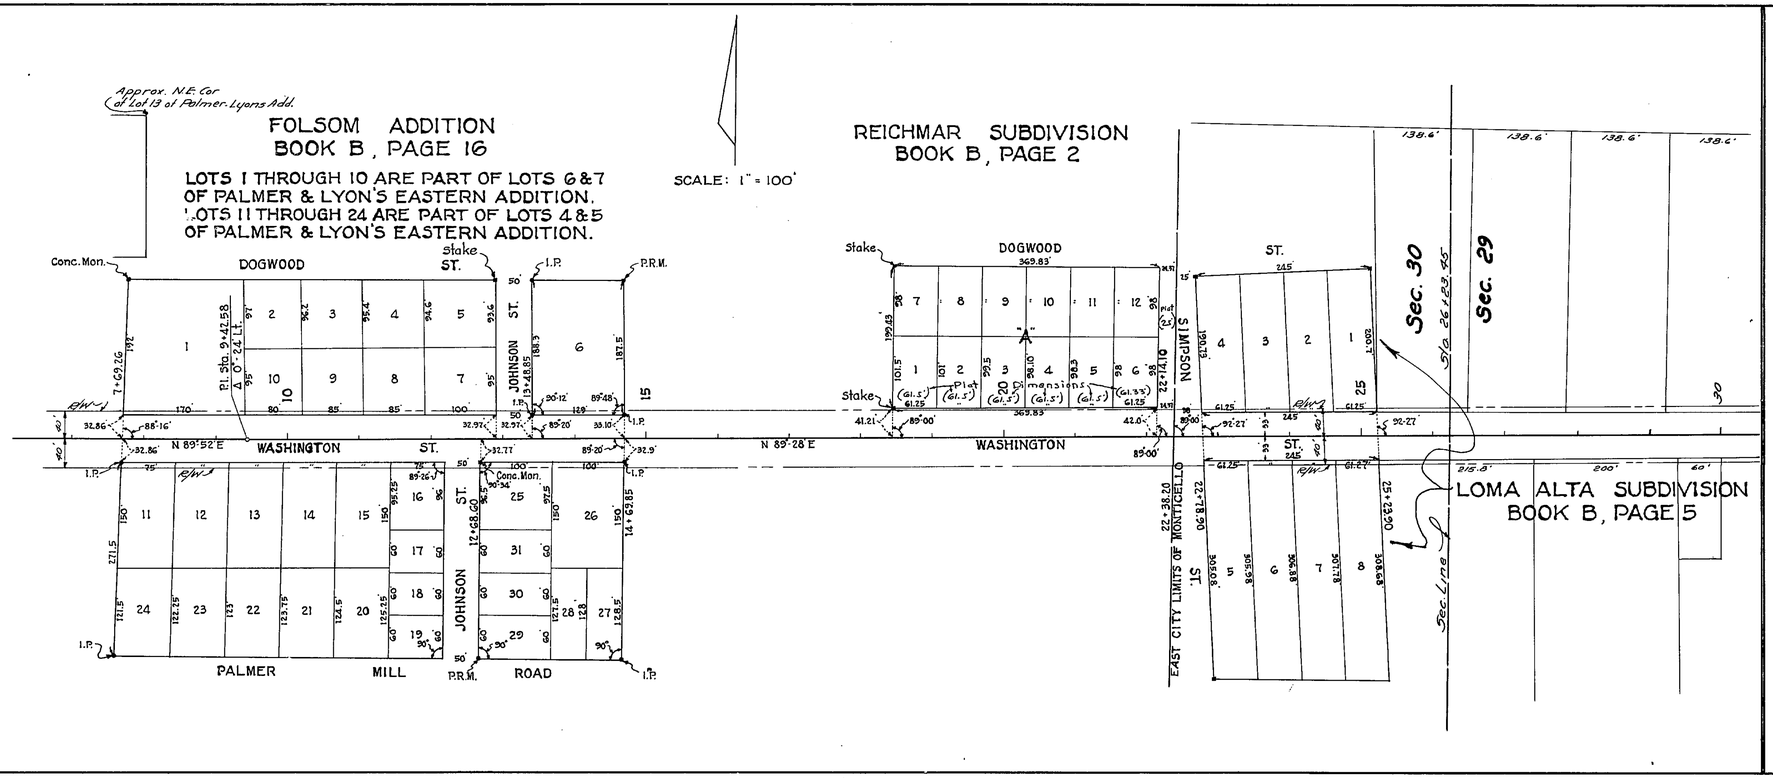

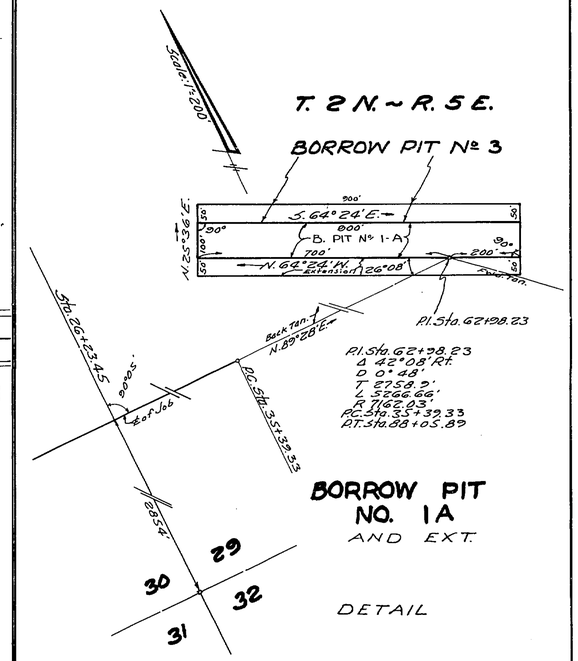

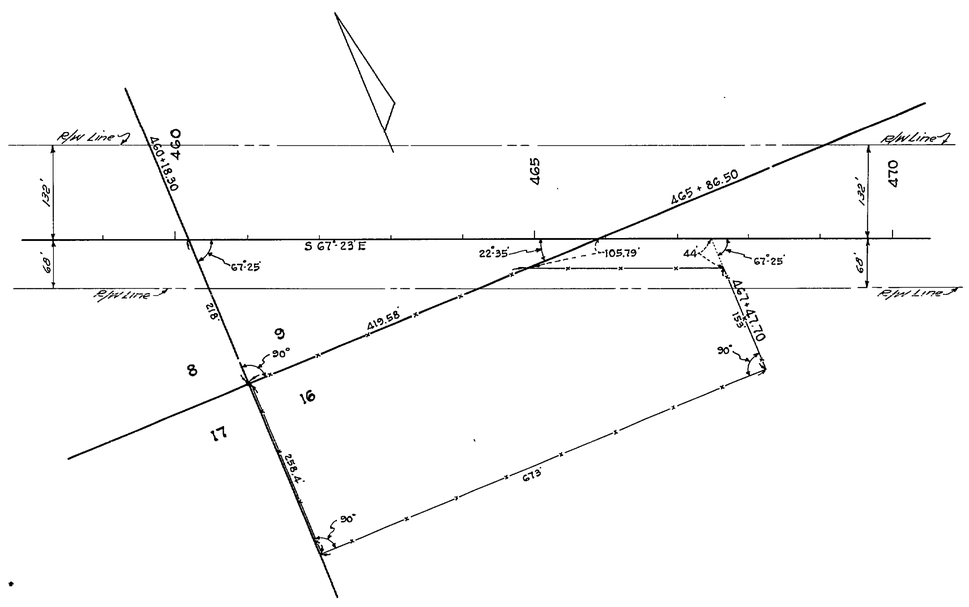

DETAIL RT. FROM STA. 460+18.3 TO 467+47.7
SCALE: 1" = 100'

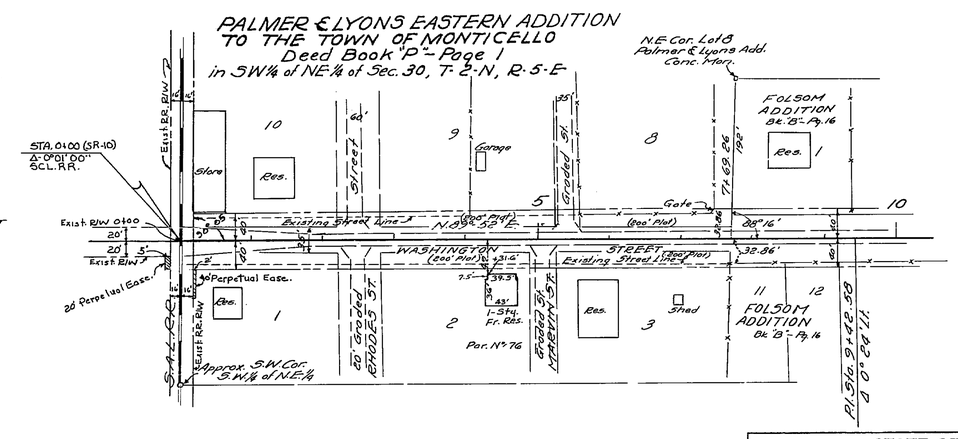

STATE OF FLORIDA
STATE ROAD DEPARTMENT

RIGHT OF WAY MAP

SECTION No. 5401-205 (OLD PROJ. 59)

ROAD No. 10 JEFFERSON COUNTY

SCALE 1" =	NAMES	DATES	APPROVED BY
DRAWN	W.P.	10-30-50	DIVISION ENGINEER
TRACED	W.P.	10-30-50	
INDEXED			STATE HIGHWAY ENGINEER
REVISED	[illegible]	11-8-50	
REVISED	[illegible]	11-22-50	
	[illegible]	1-23-51	
	[illegible]	4-4-51	
	[illegible]	9-27-51	
	[illegible]	7-1-52	
	[illegible]	6-8-53	
	J.L.C. Mik	9-18-74	

Rev. [illegible] - 5-11-54