FED. ROAD DIST. No.	STATE	FED. AID PROJ. No.	FISCAL YEAR	SHEET NO.	TOTAL SHEETS
8	FLA.	87-C	1938	1	1

FIELD BOOK NO. 14-681

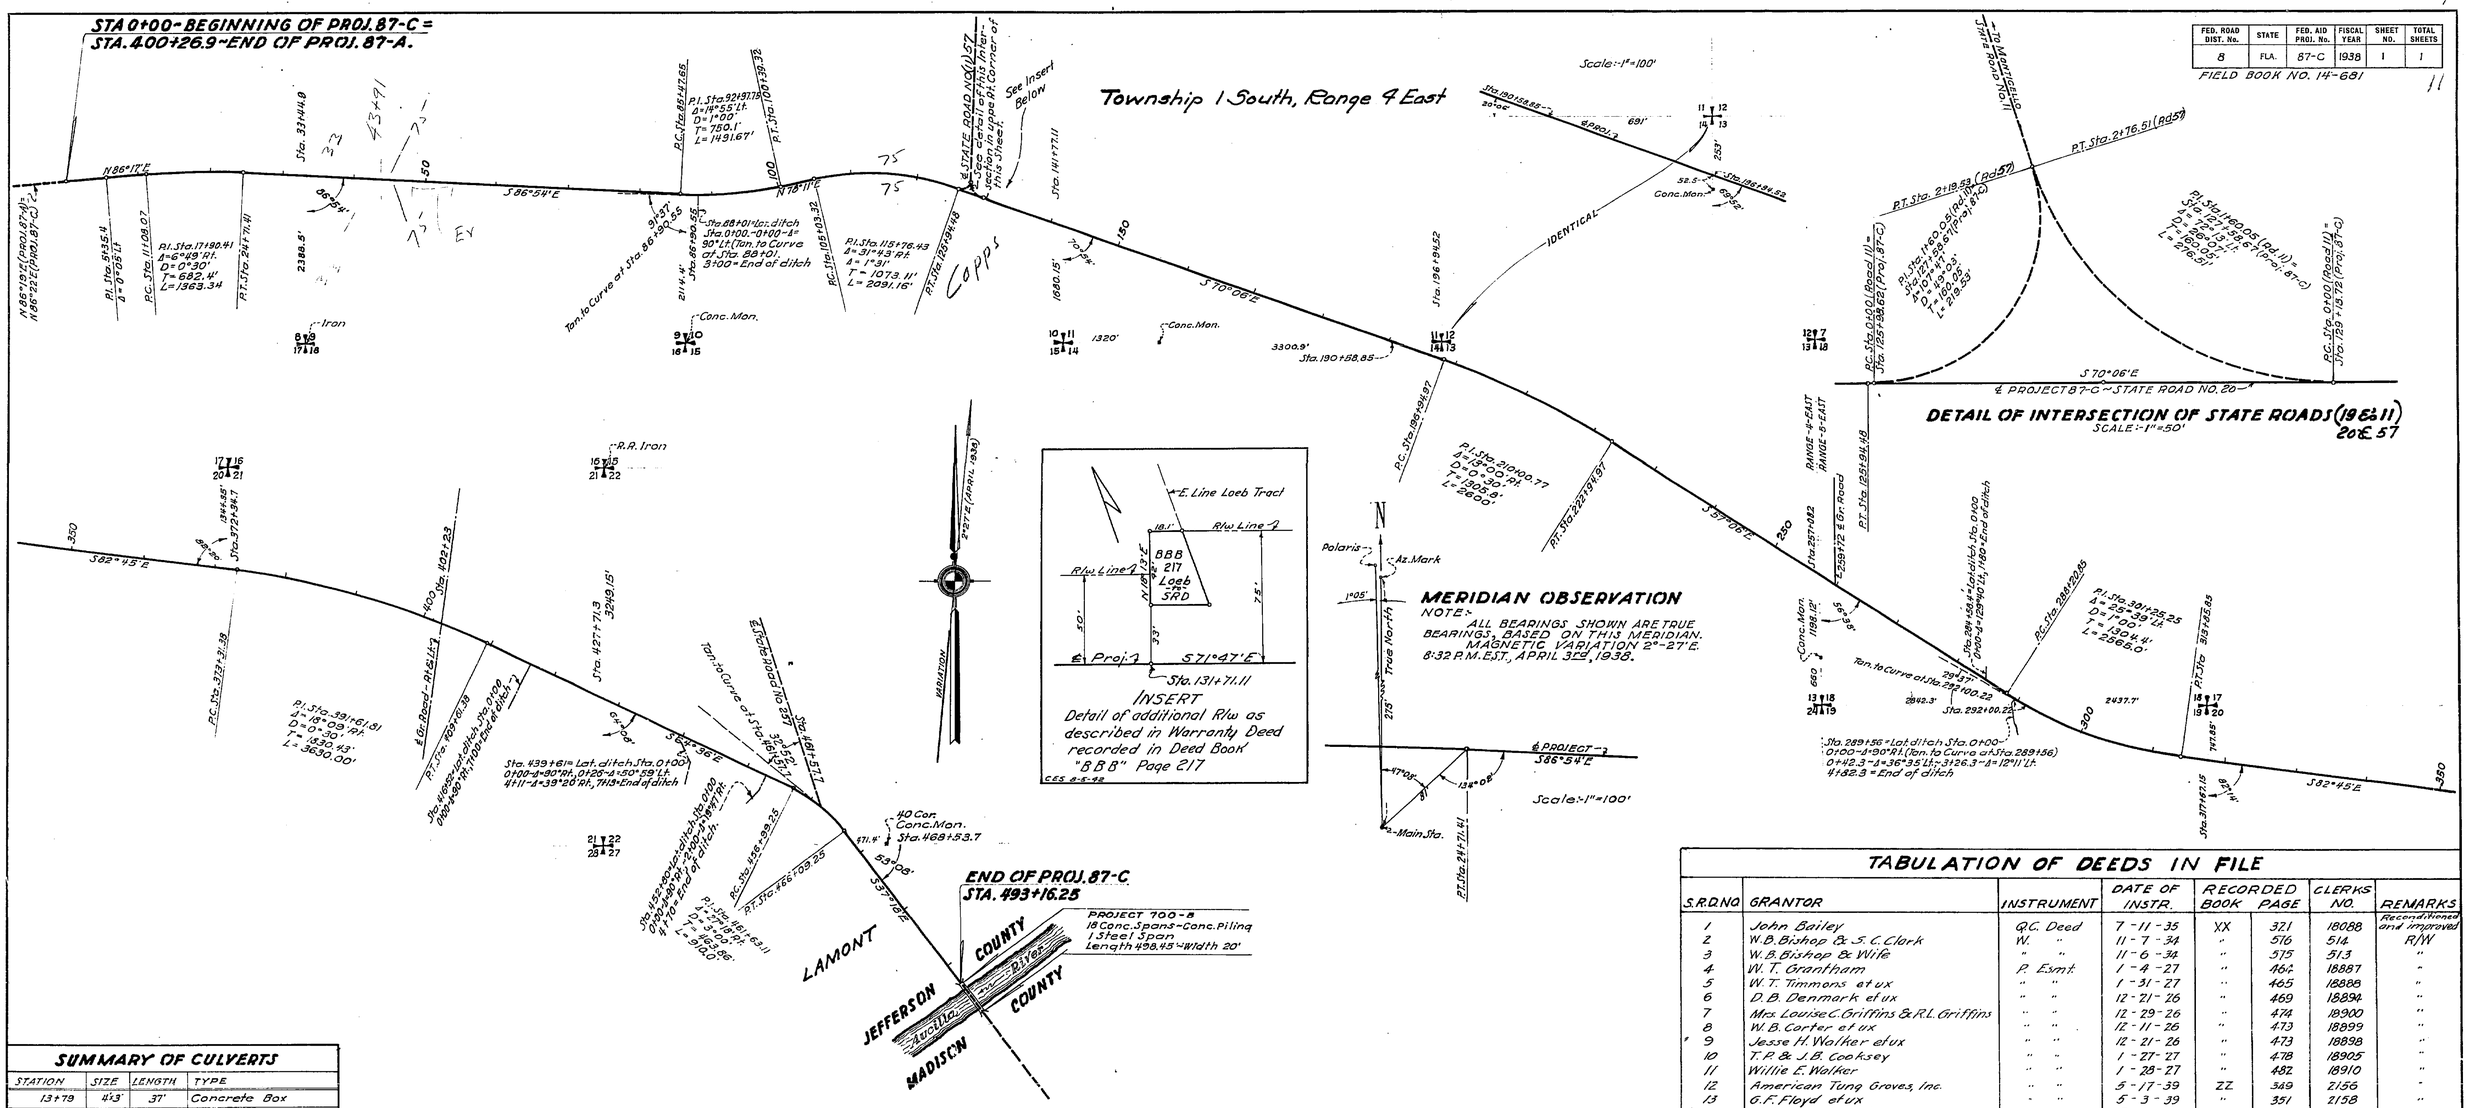

TABULATION OF DEEDS IN FILE

S.R.D. NO.	GRANTOR	INSTRUMENT	DATE OF INSTR.	RECORDED BOOK	RECORDED PAGE	CLERKS NO.	REMARKS
1	John Bailey	Q.C. Deed	7-11-35	XX	321	18088	Reconditioned and Improved
2	W.B. Bishop & S.C. Clark	W. "	11-7-34	"	516	514	R/W
3	W.B. Bishop & Wife	" "	11-6-34	"	515	513	"
4	W.T. Grantham	P. Esmt.	1-4-27	"	462	18887	"
5	W.T. Timmons et ux	" "	1-31-27	"	465	18888	"
6	D.B. Denmark et ux	" "	12-21-26	"	469	18894	"
7	Mrs. Louise C. Griffins & R.L. Griffins	" "	12-29-26	"	474	18900	"
8	W.B. Carter et ux	" "	12-11-26	"	473	18899	"
9	Jesse H. Walker et ux	" "	12-21-26	"	473	18898	"
10	T.P. & J.B. Cooksey	" "	1-27-27	"	478	18905	"
11	Willie E. Walker	" "	1-28-27	"	482	18910	"
12	American Tung Groves, Inc.	" "	5-17-39	ZZ	349	2156	"
13	G.F. Floyd et ux	" "	5-3-39	"	351	2158	"
14	William Bailey et ux	" "	5-1-39	"	350	2157	"
15	Weaver-Loughridge Lbr. Co.	Agreement	12-31-31				X-ing
16	Weaver-Loughridge Lbr. Co. & U.S. Fid. & Guar. Co.	Bond	12-31-31				Re: S.R.D. #15
17	Maurice Loeb et ux	War'ty Deed	6-16-42	BBB	217	816	R/w
18	R. J. Carroll et ux	W. Deed	8-3-27				
19							
20	G.F. Anderson et ux	W. Deed	8-3-27				
21	W.T. Timmons et ux	W. Deed	1-31-29				

SUMMARY OF CULVERTS

STATION	SIZE	LENGTH	TYPE
13+79	4'x3'	37'	Concrete Box
34+59	2'x2'	32'	" "
48+94	3'x2'	42'	" "
62+86	4'x3'	64'	" "
74+17.5	4'x2'	32'	" "
88+01	6'x4'	39'	" "
105+23	2'x2'	72'	" "
119+57	3'x3'	38.2'	" "
158+84	6'x3'	46'	" "
178+03	10'x5'	32'	" "
256+57	3'x2'	40'	" "
289+56	2'x2'	56'	" "
297+08	2'x2'	79'	" "
314+61	2-2'x2'	44'	" "
344+60	2'x2'	34'	" "
354+09	2'x2'	38'	" "
377+18	6'x3'	32'	" "
416+52	2'x2'	32'	" "
439+61	4'x4'	32'	" "
439+96	2'x2'	58'	" "
452+80	4'x3'	32	" "

LOCATION OF TELEPHONE LINE

From Sta. 0+00 to Sta. 480+00 line parallels road 33' Rt. of ℄.
At Sta 127+58 a line crosses Road from Rt. to Lt. & continues along Rt. side Rd 11.

WIDTH & TYPE OF PAVEMENT

Rock Base Surface Treated Pavement, 20' wide entire length of Proj.

The above shows existing alignment as of July 5 1939.

Div. Engr. of R/W.

State Road 20 — 5402

STATE OF FLORIDA
STATE ROAD DEPARTMENT

R/W MAP - F.A. PROJECT NO. 87-C
STATE ROAD NO. (19) - JEFFERSON COUNTY

SCALE:-1"=1000'

	Names	Dates	Approved by
Designed			
Drawn	B. Gill-J	May 1938	Bridge Engineer.
Traced			State Highway Engineer.
Checked			Drawing 1 — Index No.
Revised			