FED. ROAD DIV. No.	STATE	SEC. AND JOB No.	FISCAL YEAR	SHEET No.	TOTAL SHEETS
3	FLA.	5403-301	'49	1	1

14

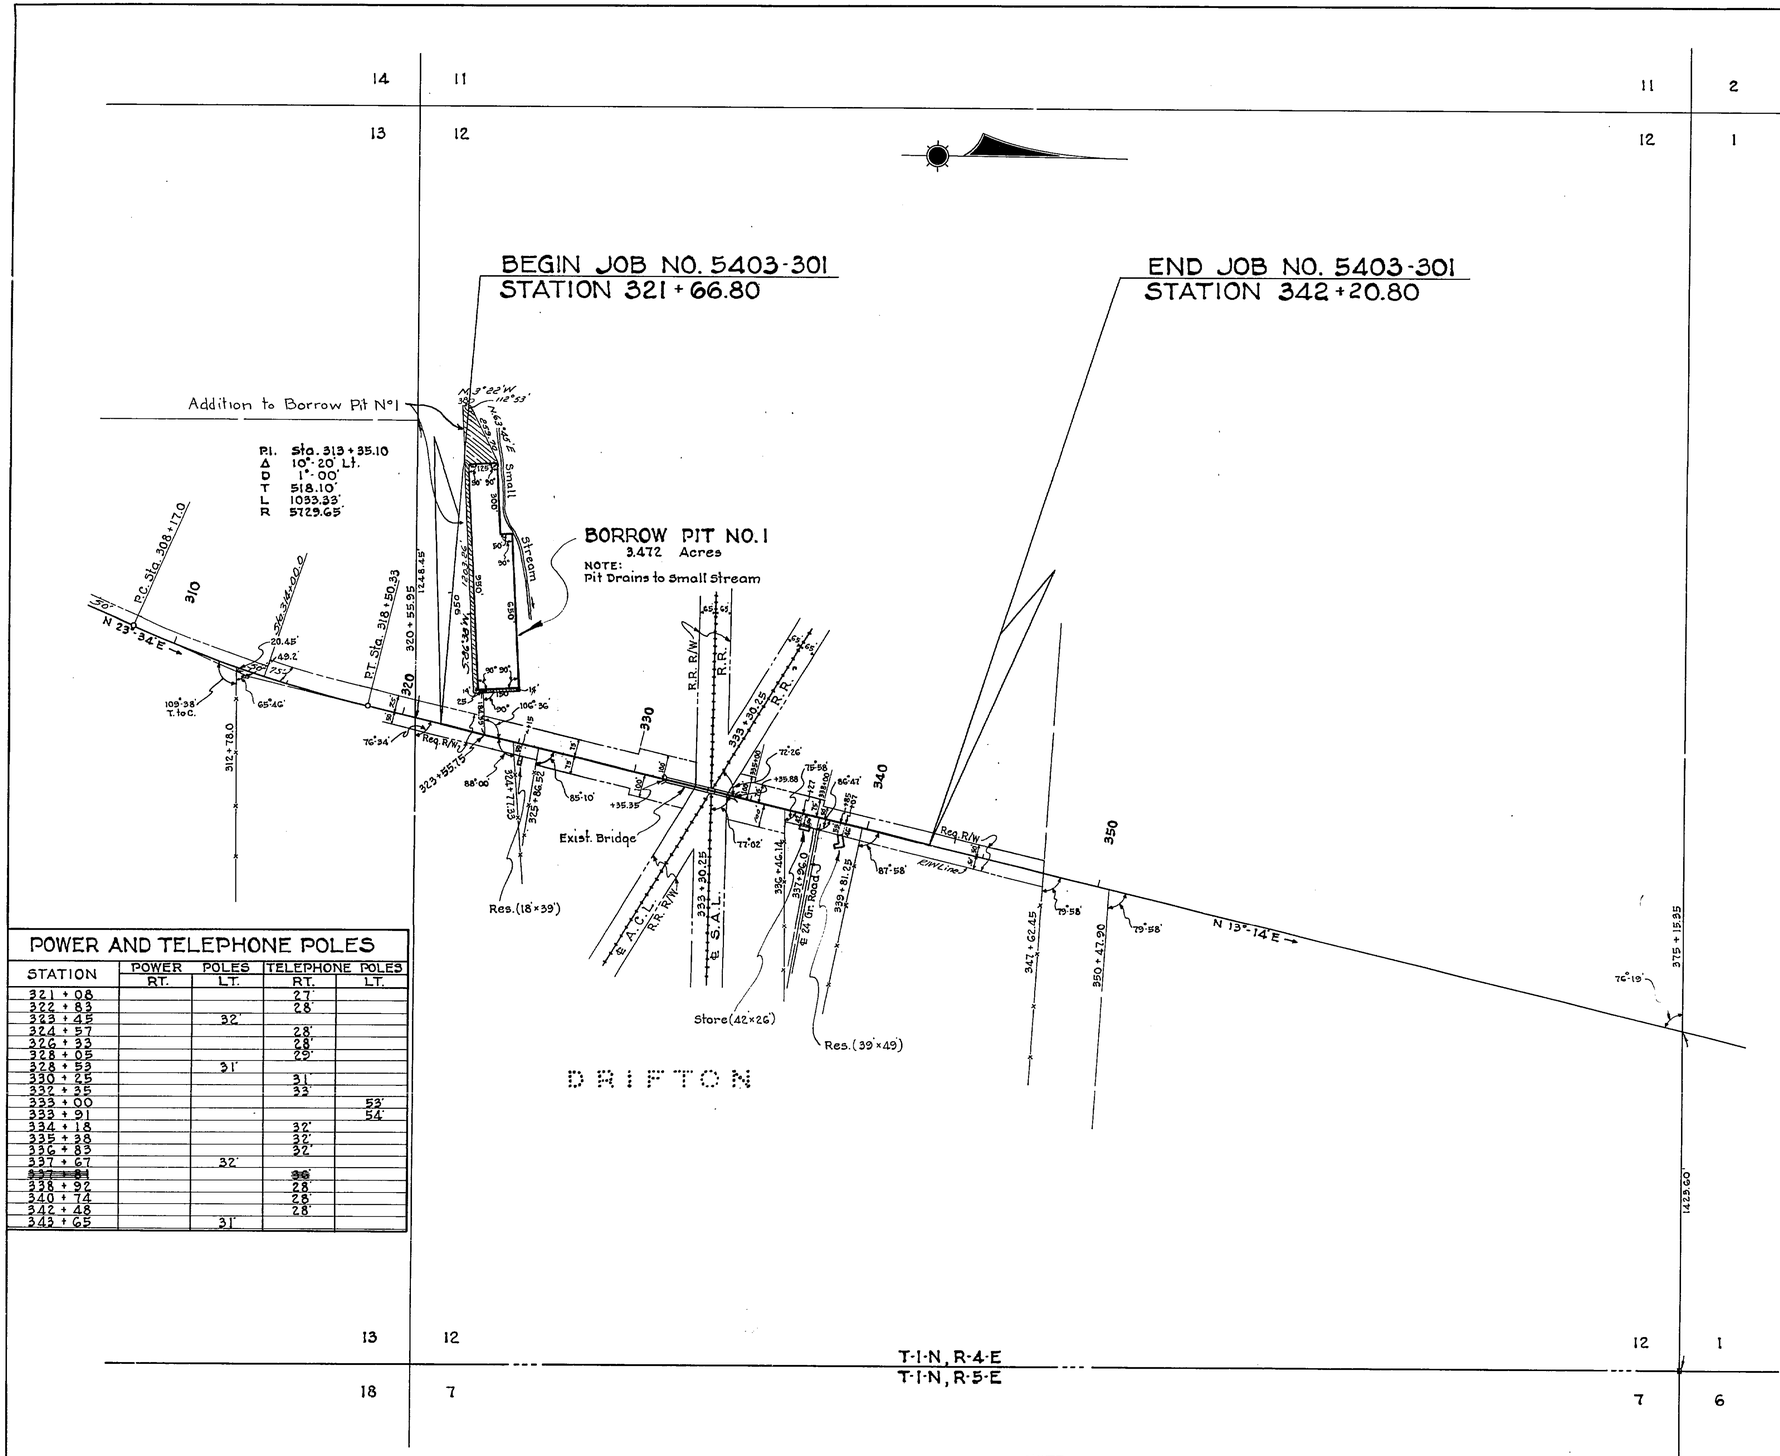

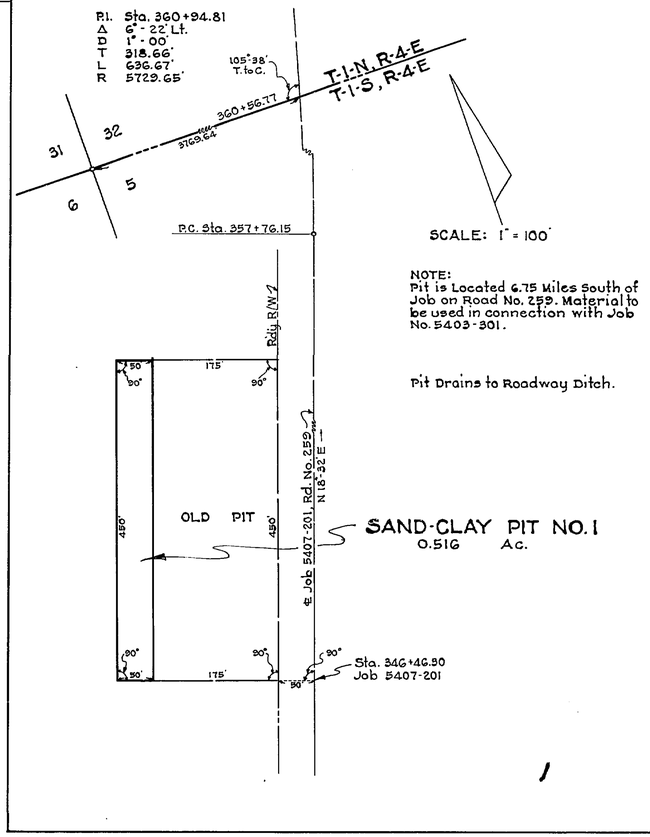

POWER AND TELEPHONE POLES

STATION	POWER POLES RT.	POWER POLES LT.	TELEPHONE POLES RT.	TELEPHONE POLES LT.
321 + 08			27'	
322 + 83			28'	
323 + 45		32'		
324 + 57			28'	
326 + 33			28'	
328 + 05			29'	
328 + 53		31'		
330 + 25			31'	
332 + 35			33'	
333 + 00				53'
333 + 91				54'
334 + 18			32'	
335 + 38			32'	
336 + 83			32'	
337 + 67		32'		
~~337 + 81~~			~~36'~~	
338 + 92			28'	
340 + 74			28'	
342 + 48			28'	
343 + 65		31'		

REQUIRED R/W WIDTH'S

50' Lt. of ℄ from Beg. of Job to Sta. 324+00.0
75' Lt. of ℄ from Sta. 324+00.0 to Sta. 330+00.0
100' Lt. of ℄ from Sta. 330+00.0 to Sta. 335+00.0
75' Lt. of ℄ from Sta. 335+00.0 to Sta. 338+00.0
50' Lt. of ℄ from Sta. 338+00.0 to End of Job
50' Rt. of ℄ from Beg. of Job to Sta. 325+86.52
75' Rt. of ℄ from Sta. 325+86.52 to Sta. 330+00.0
100' Rt. of ℄ from Sta. 330+00.0 to Sta. 336+46.14
50' Rt. of ℄ from Sta. 336+46.14 to End of Job

NOTE:
Job and Existing Road Center Lines are Common from Beginning to End of Job.

STATE OF FLORIDA
STATE ROAD DEPARTMENT

RIGHT OF WAY MAP

SECTION No. 5403-301 (720')
ROAD No. 57 JEFFERSON COUNTY

SCALE 1"=300'	NAMES	DATES	APPROVED BY
DRAWN	W. P.	9-28-49	[signature] DIVISION ENGINEER
TRACED	W. P.	9-28-49	[signature] STATE HIGHWAY ENGINEER
INDEXED			
REVISED	K.J.H.	10-31-49	
REVISED	[signature]	1-4-50	
	[signature]	1-6-50	
	[signature]	1-25-50	
	[signature]	4-12-50	
	[signature]	9-13-50	

14