FED. ROAD DIST. No.	STATE	FED. AID PROJ. No.	FISCAL YEAR	SHEET NO.	TOTAL SHEETS
8	FLA.	5042 738	1941	2	2

Book No. 18847, 18851, 18850, 20673

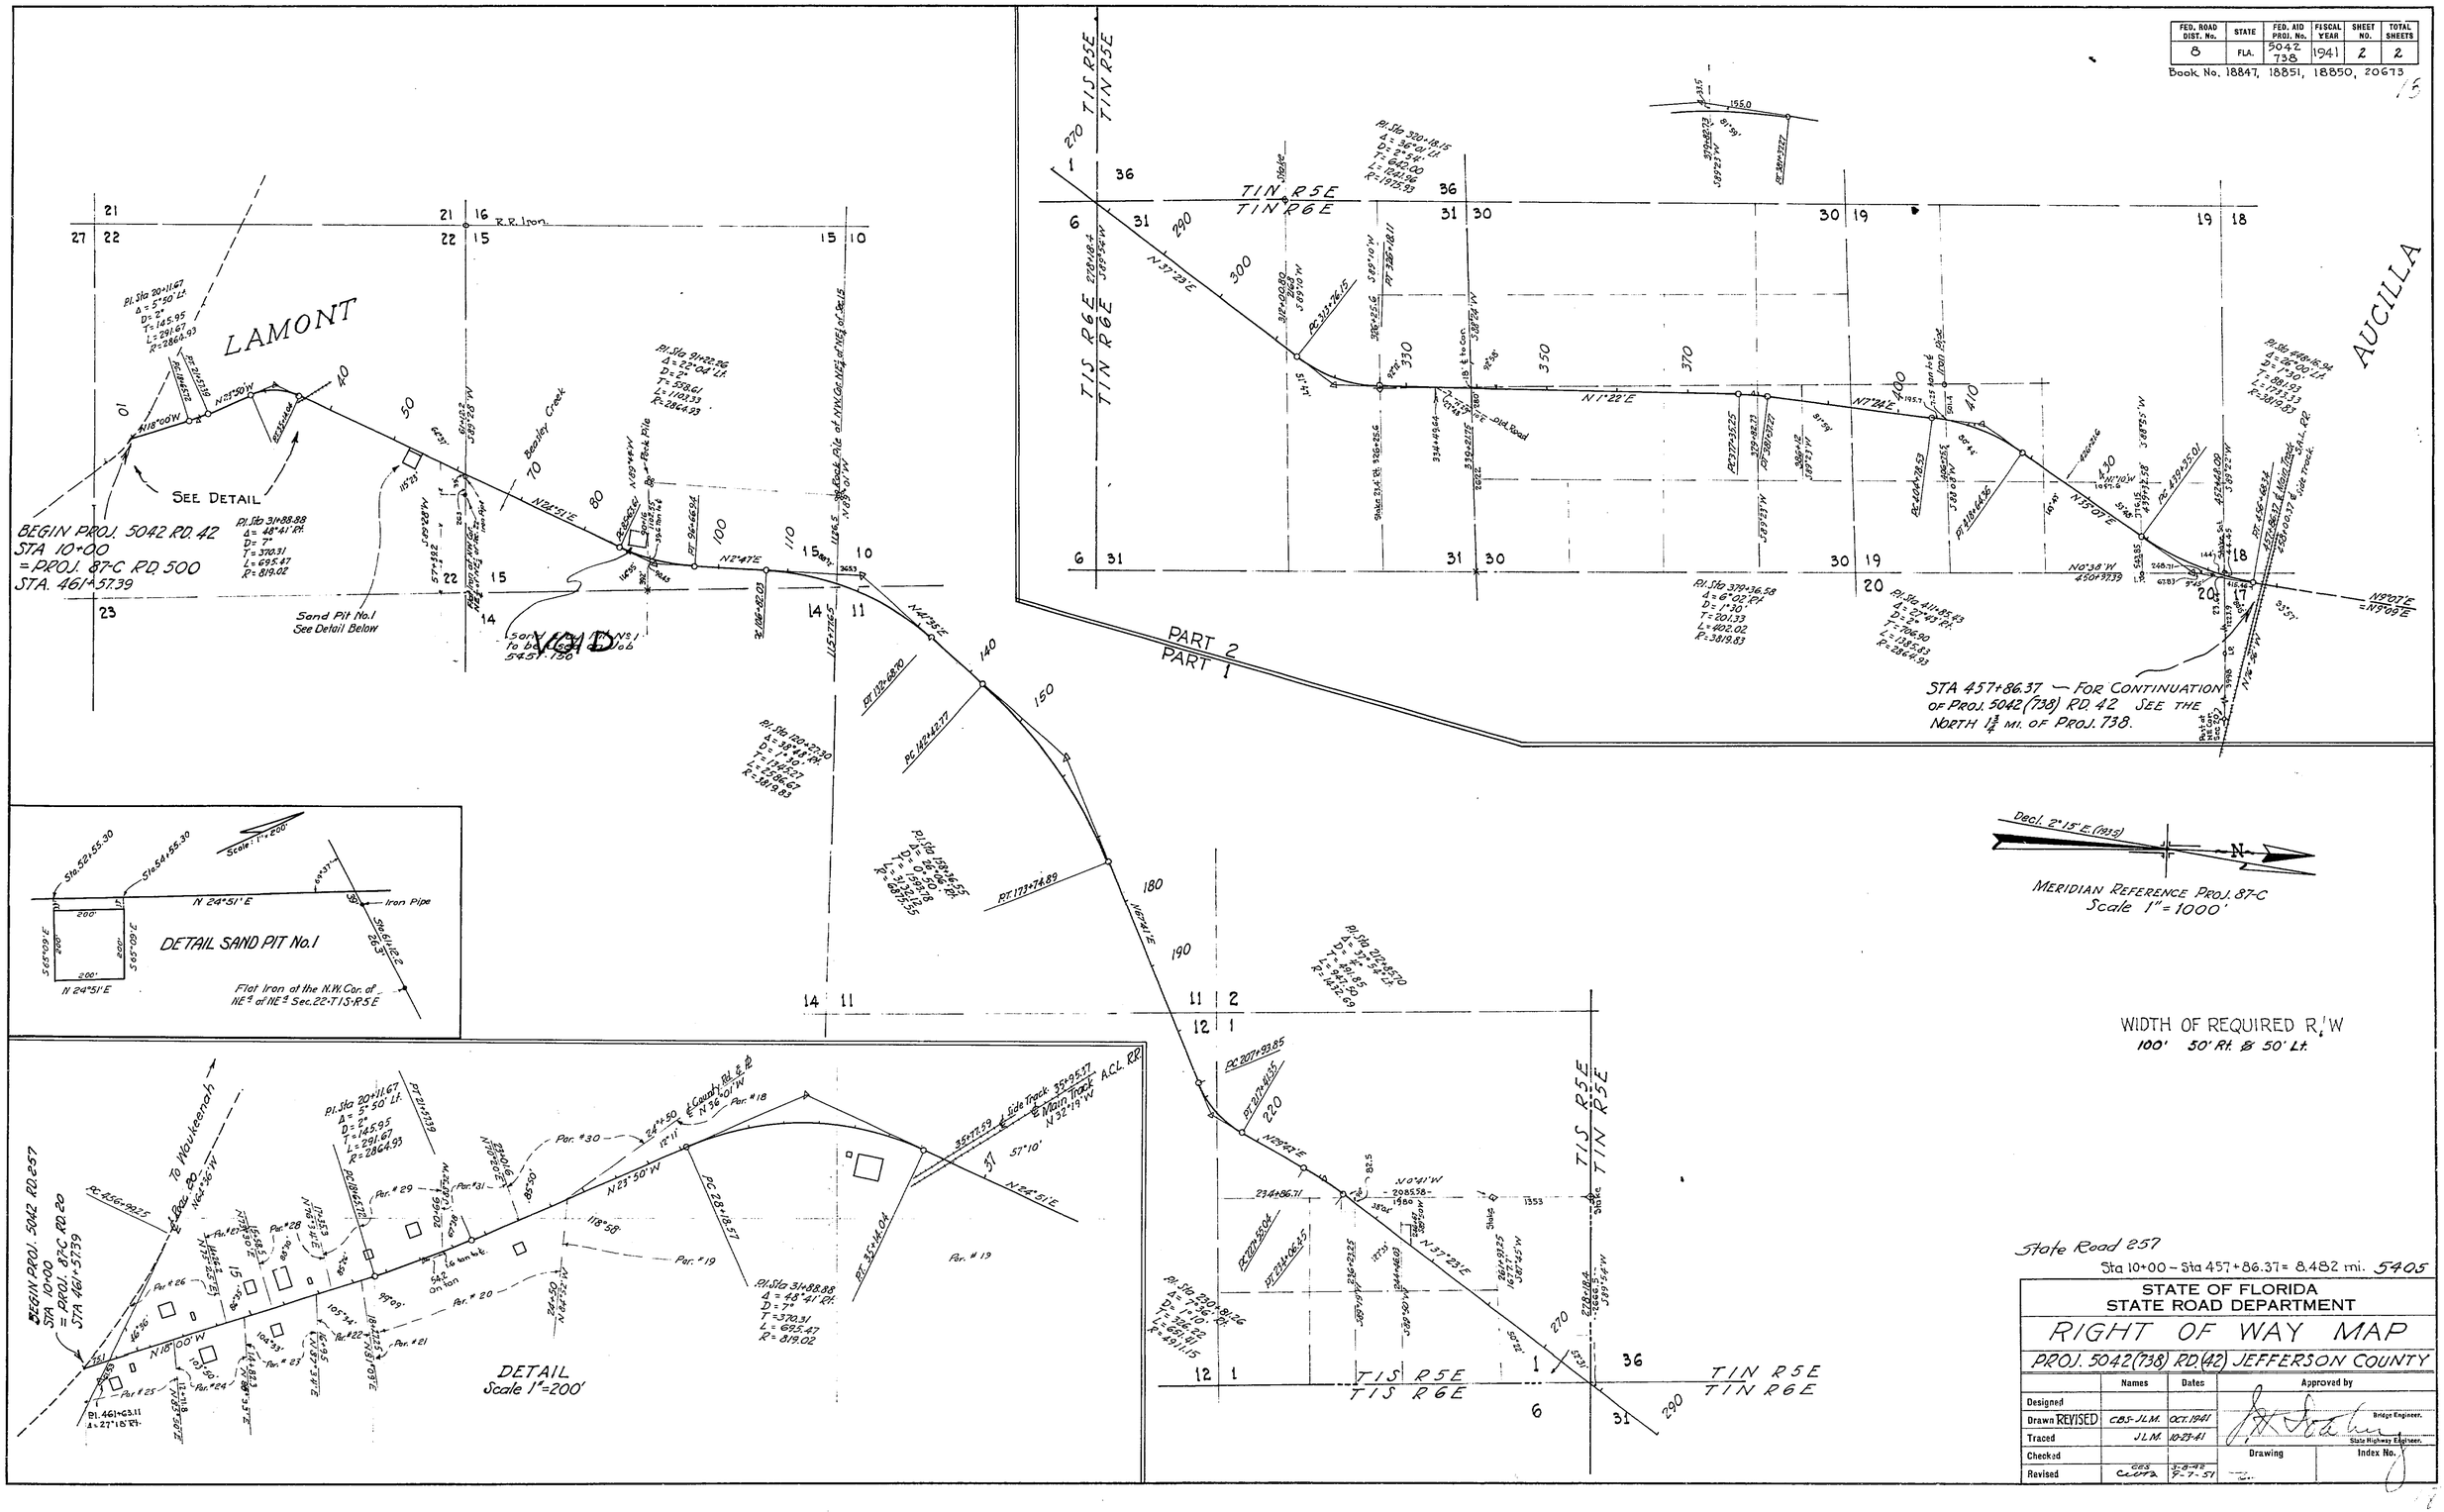

WIDTH OF REQUIRED R/W
100' 50' Rt. & 50' Lt.

State Road 257
Sta 10+00 – Sta 457+86.37 = 8.482 mi. 5405

STATE OF FLORIDA
STATE ROAD DEPARTMENT

RIGHT OF WAY MAP

PROJ. 5042 (738) RD. (42) JEFFERSON COUNTY

	Names	Dates	Approved by
Designed			Bridge Engineer.
Drawn REVISED	CBS-JLM.	OCT. 1941	State Highway Engineer.
Traced	JLM.	10-23-41	
Checked			Drawing / Index No.
Revised	CBS CWTS	3-8-42 9-7-51	