FED. ROAD DIV. No.	STATE	F A PROJECT NO.	FISCAL YEAR	SHEET No.
3	FLA.			1

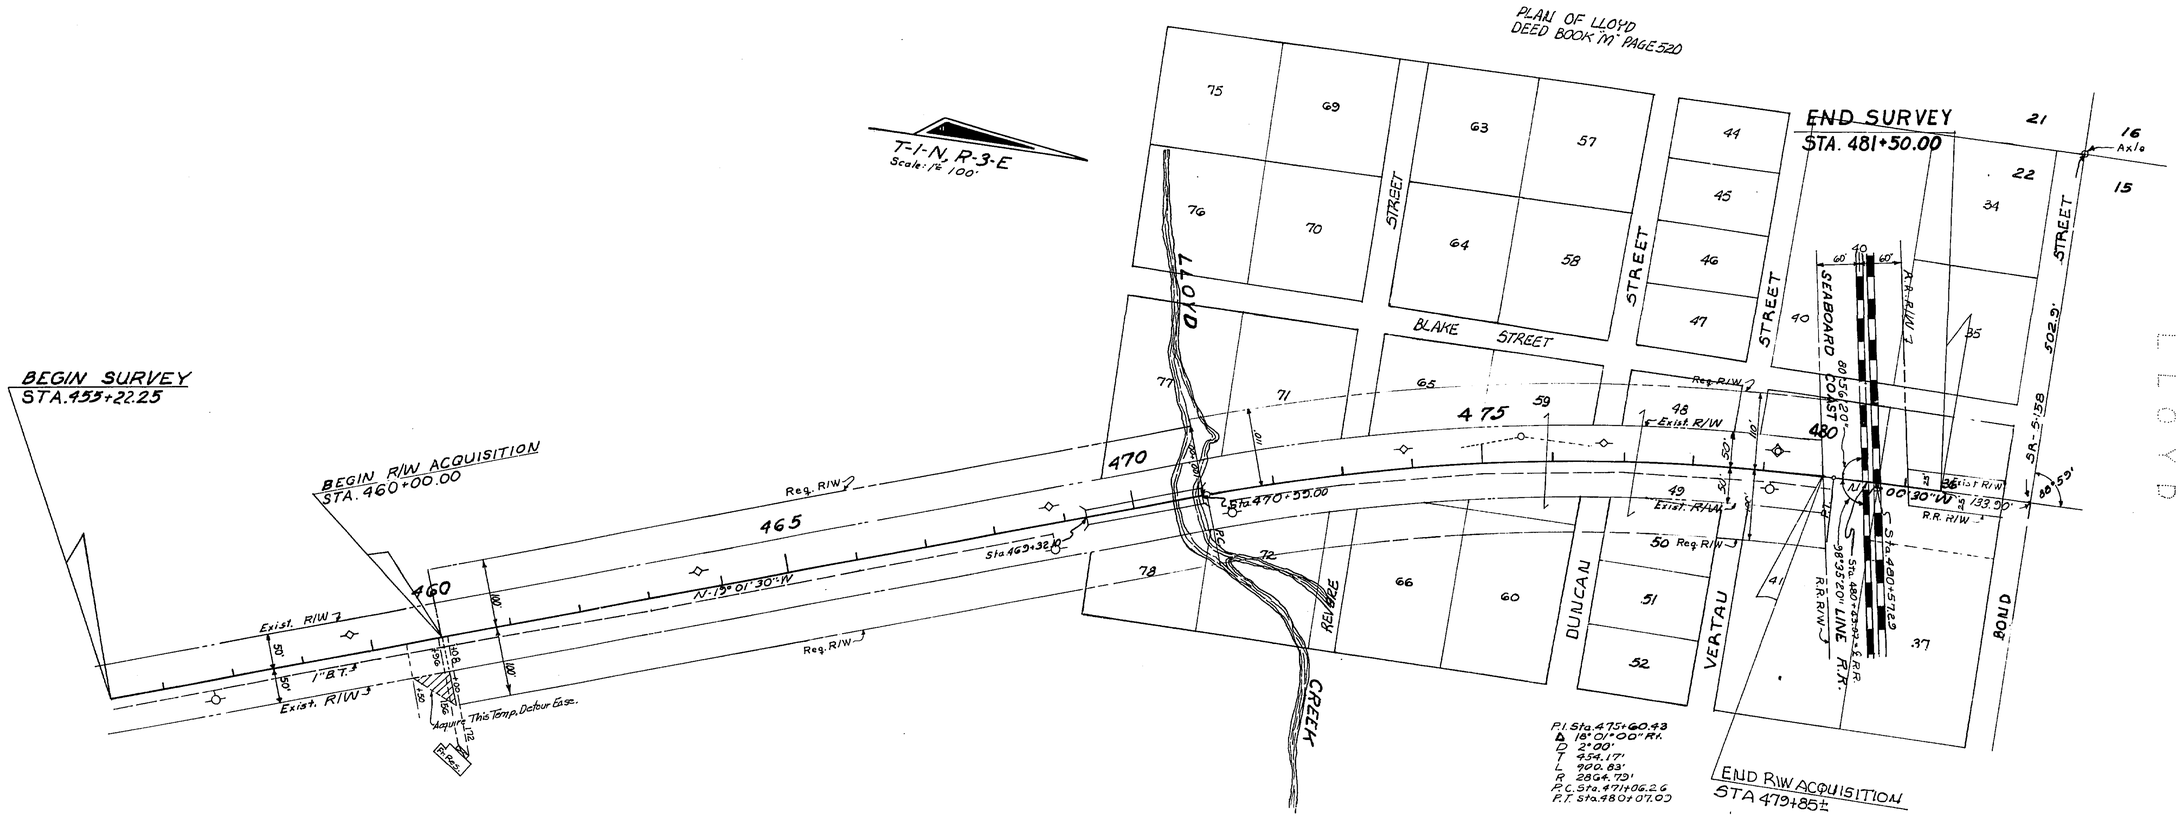

UTILITY OWNERS
POWER - Fla. Power Corp.
TELEPHONE - Southeastern Tele. Co.

REVISION	BY	DATE
K.C.-St. Ease.	D.L.C.-M.C.	1-18-72
To Po	D.L.C.-M.C.	11-29-71
Const. Ease.	C.E.H.-M.M.C.	9-23-71
Rel. Slm. Acq.	D.R.-M.M.C.	9-7-71
Rwd. & Detour Ea.	V.L.-M.M.C.	8-12-71

STATE OF FLORIDA
DEPARTMENT OF TRANSPORTATION

RIGHT OF WAY MAP

STATE ROAD No. 59 JEFFERSON COUNTY

	BY	DATE	APPROVED BY	DATE
DRAWN				8-27-71 DISTRICT ENGINEER
TRACED	K.B.S.	4-21-71		6-2-71 ENGINEER OF RIGHT OF WAY
CHECKED	Q.L.K.	4-22-71		
COMPARED				
INDEXED				STATE HIGHWAY ENGINEER

SECTION 59060-2502 SHEET 1 OF 1

B.I. No. 315202

LLOYD CREEK BRIDGE